
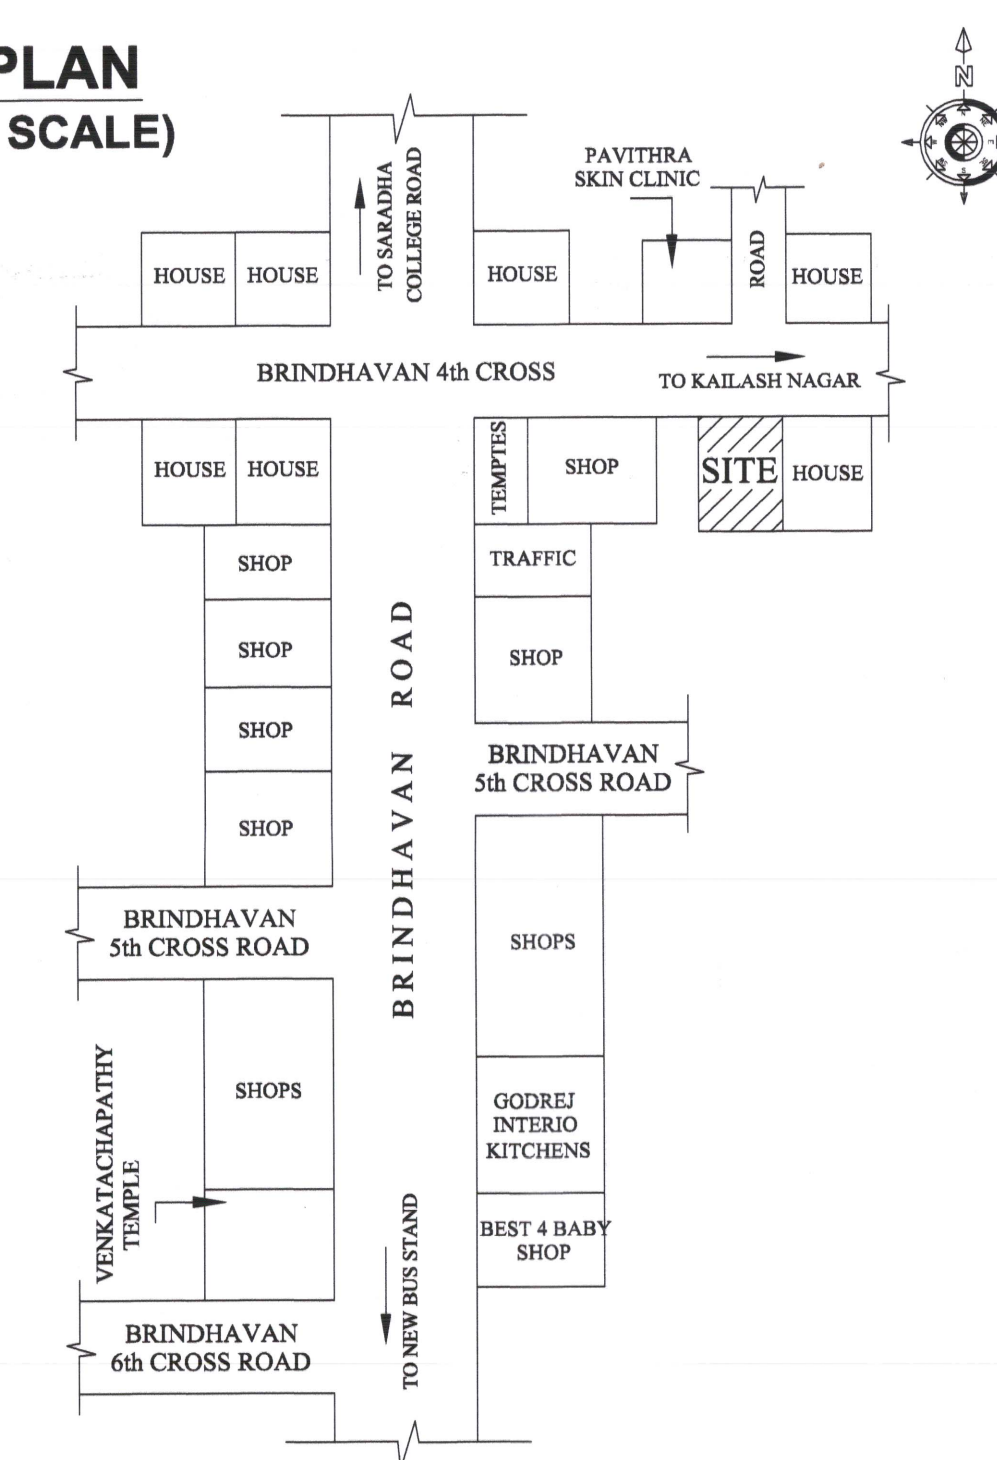


APPLICANT:- Mrs.R.SHANTHI, W/o.Mr.RAMACHANDRAN.

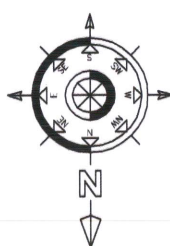

AREA DETAILS :-			IN Sq.mt	
SITE AREA:-				
AS PER DOCUMENT (4800.00 Sq.Ft)			445.93	
AS PER TSLR			437.00	
AS PER SUPERIMPOSED PLOT AREA			436.75	
FLOOR NAME	BUILTUP AREA	COVERED PARKING	NET FSI AREA	
STILT FLOOR AREA	257.54	257.54	-----	
FIRST FLOOR AREA	257.54	-----	257.54	
SECOND FLOOR AREA	257.54	-----	257.54	
THIRD FLOOR AREA	257.54	-----	257.54	
GRAND TOTAL	1030.16	257.54	772.62	
HEAD ROOM AREA			30.36	
FLOOR SPACE INDEX (FSI)			772.62 436.75 = 1.77	
PLOT COVERAGE			257.54 X 100 436.75 = 58.96 %	
PARKING TYPE	REQUIRED	PROVIDED		
CAR PARKING	06 Nos.	06 Nos.		
P.H CAR PARKING	02 Nos.	02 Nos.		
TWO WHEELERS	24 Nos.	27 Nos.		
COLOUR INDEX				
SITE BOUNDRY SHOWN				
PROPOSED BUILDING SHOWN				
DRIVEWAY SHOWN				
ROAD SHOWN				
SCALE 1:100		ALL DIMENSIONS ARE IN "METRE"		

REFERENCE		IN METER
D	DOOR	1.52 X 2.13
D1	DOOR	1.22 X 2.13
D2	DOOR	0.91 X 2.13
D3	DOOR	0.76 X 2.13
SD	SWING DOOR	0.91 X 2.13
LD	LIFT DOOR	0.91 X 2.13
W	WINDOW	1.83 X 1.22
SW	STAIR WINDOW	1.52 X 1.22
V	VENTILATOR	0.90 X 0.60

FOR OFFICE USE:

APPLICANT :

STRUCTURAL ENGINEER :

K.R. KESAVAN, M.E., (Struc.)
Civil & Structural Consultant,
Opp. Saredha College, Velu Complex,
SALEM - 636 016.
Registered Structural Engineer Grade-I
License No:16/RSE-1/2019

REGISTERED ENGINEER :

Cell: 98427 12227
Er. A. SEENIVASAN, B.E.,
 Registered Engineer Grade - I,
 DTCP License No: 014/RE-I/2019
 SCMC License No: 209/2021
 5/318, State Bank Colony-II,
 Junction Main Road, Salem-4

