

PP

APPROVAL RECORD

Planning Permission

Salem

Salem district, Tamil Nadu

APPROVAL TYPE

Building Plan

ISSUING AUTHORITY

DTCP






The approval as the planning authority issued it, reproduced in full behind this page.

An approval speaks to what was sanctioned, not to what was built. Completion is a separate record.

PLAN SHOWING THE PROPOSED CONSTRUCTION OF GI SHEET ROOF BASED FEED PROCESSING AND STORAGE GODOWN (CHOLA NUTRIFEEDS-CATTLE FEED) BEARING -(FACTORY CLASSIFIED "ORANGE") IN S.F.NO:- 129/8, ODIYATHUR VILLAGE, GANGAVALLI TALUK, SALEM DISTRICT.

(NOTE :- THE ABOVE MENTIONED FACTORY COMES UNDER ORANGE CATEGORY CODE No-2030,INDUTRY TYPE -FISH FEED, POULTRY FEED AND CATTLE FEED AS PER -TAMILNADU POLLUTION CONTROL BOARD) .

NAME OF THE APPLICANT :- 1.Mr.S.SIVAKUMAR S/o Mr.SENGAMALAI.

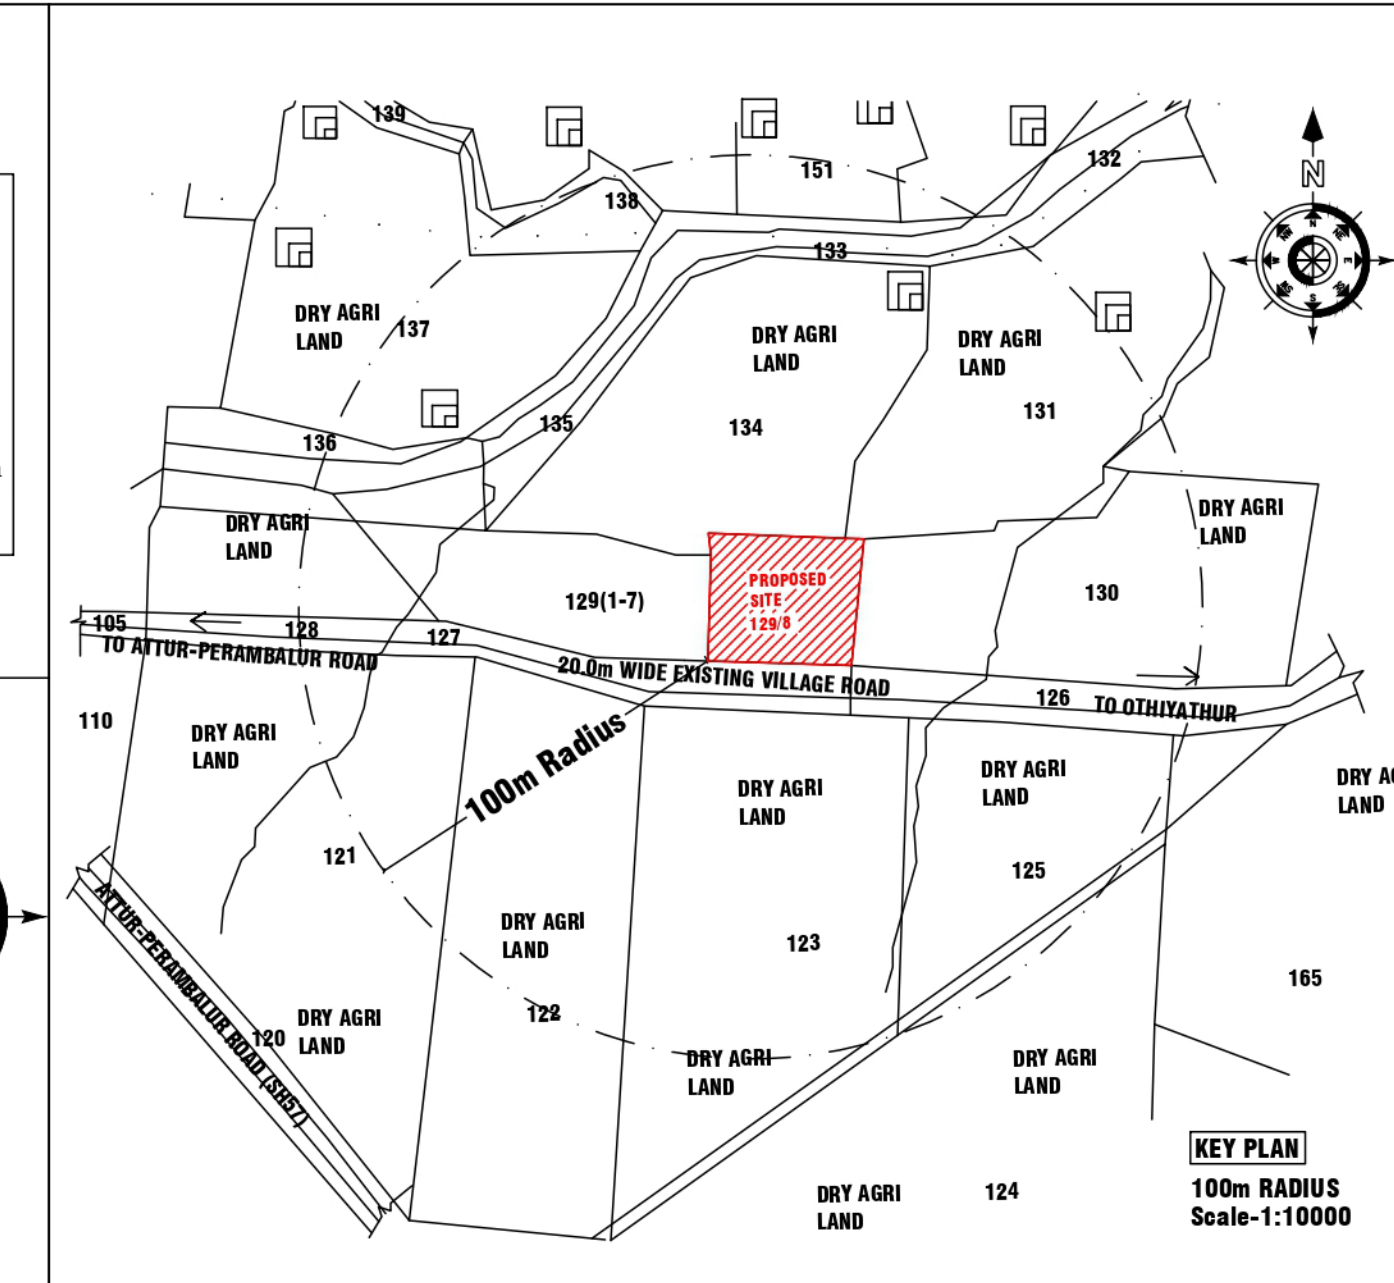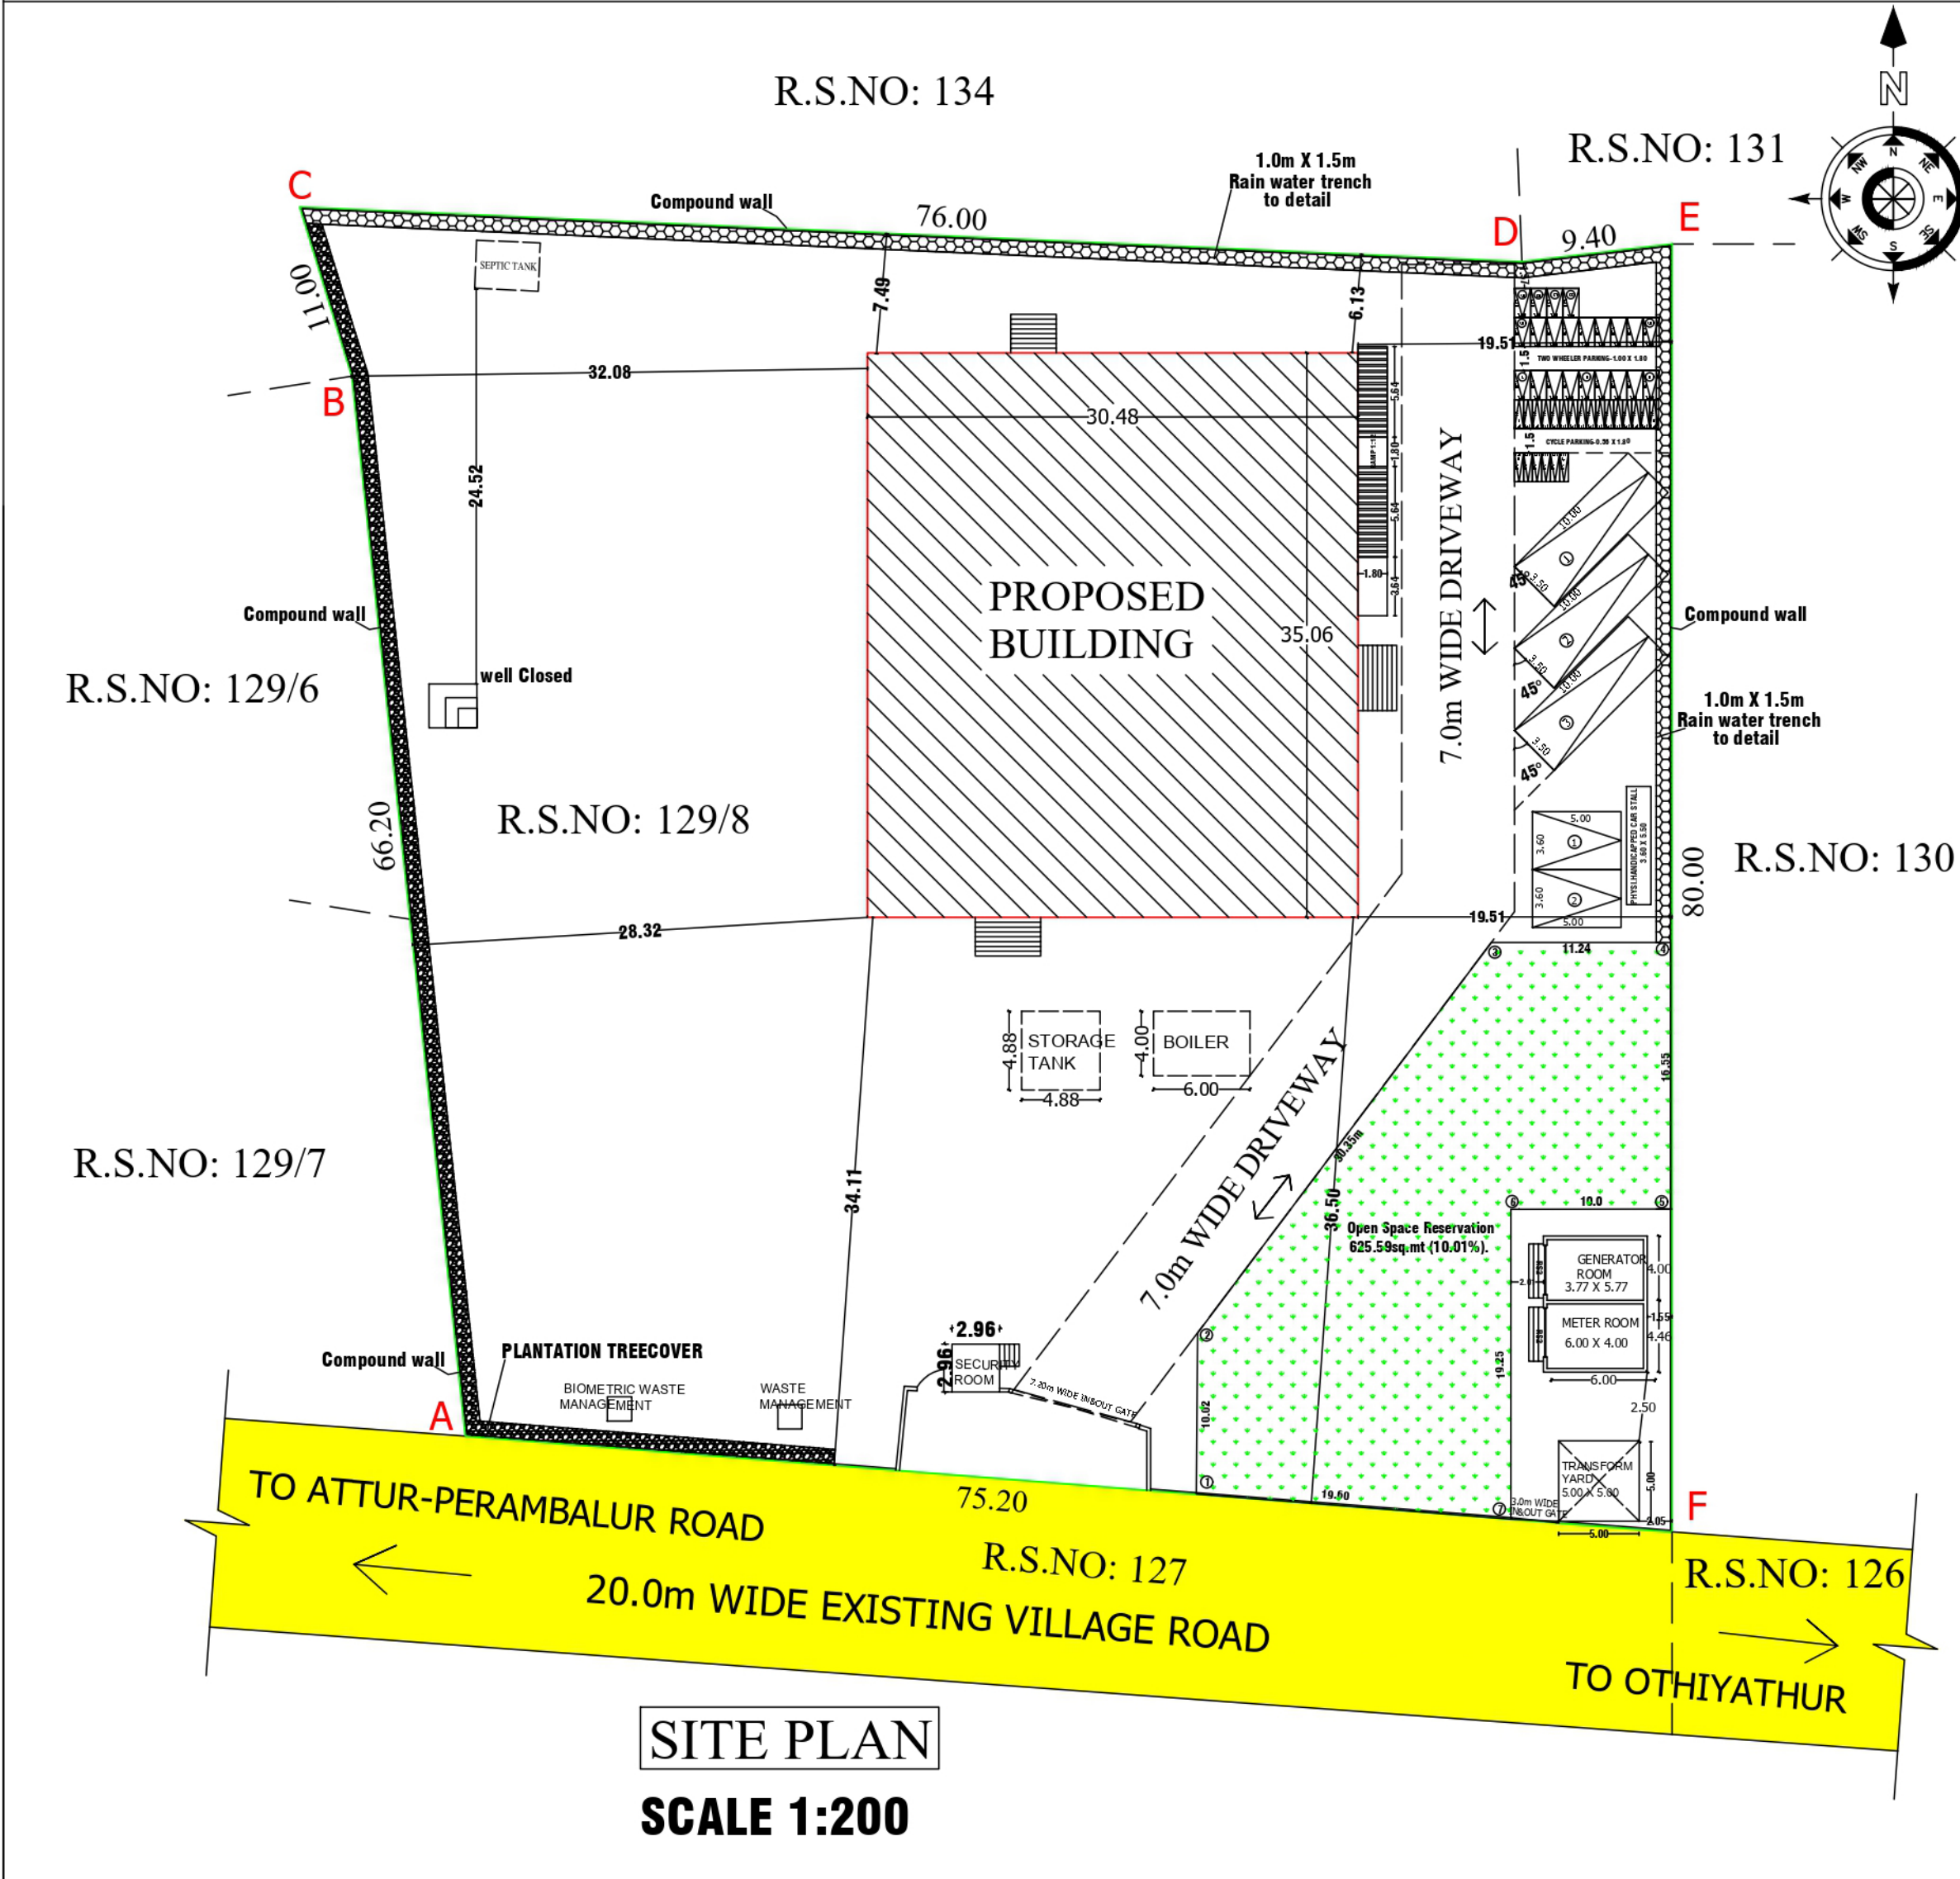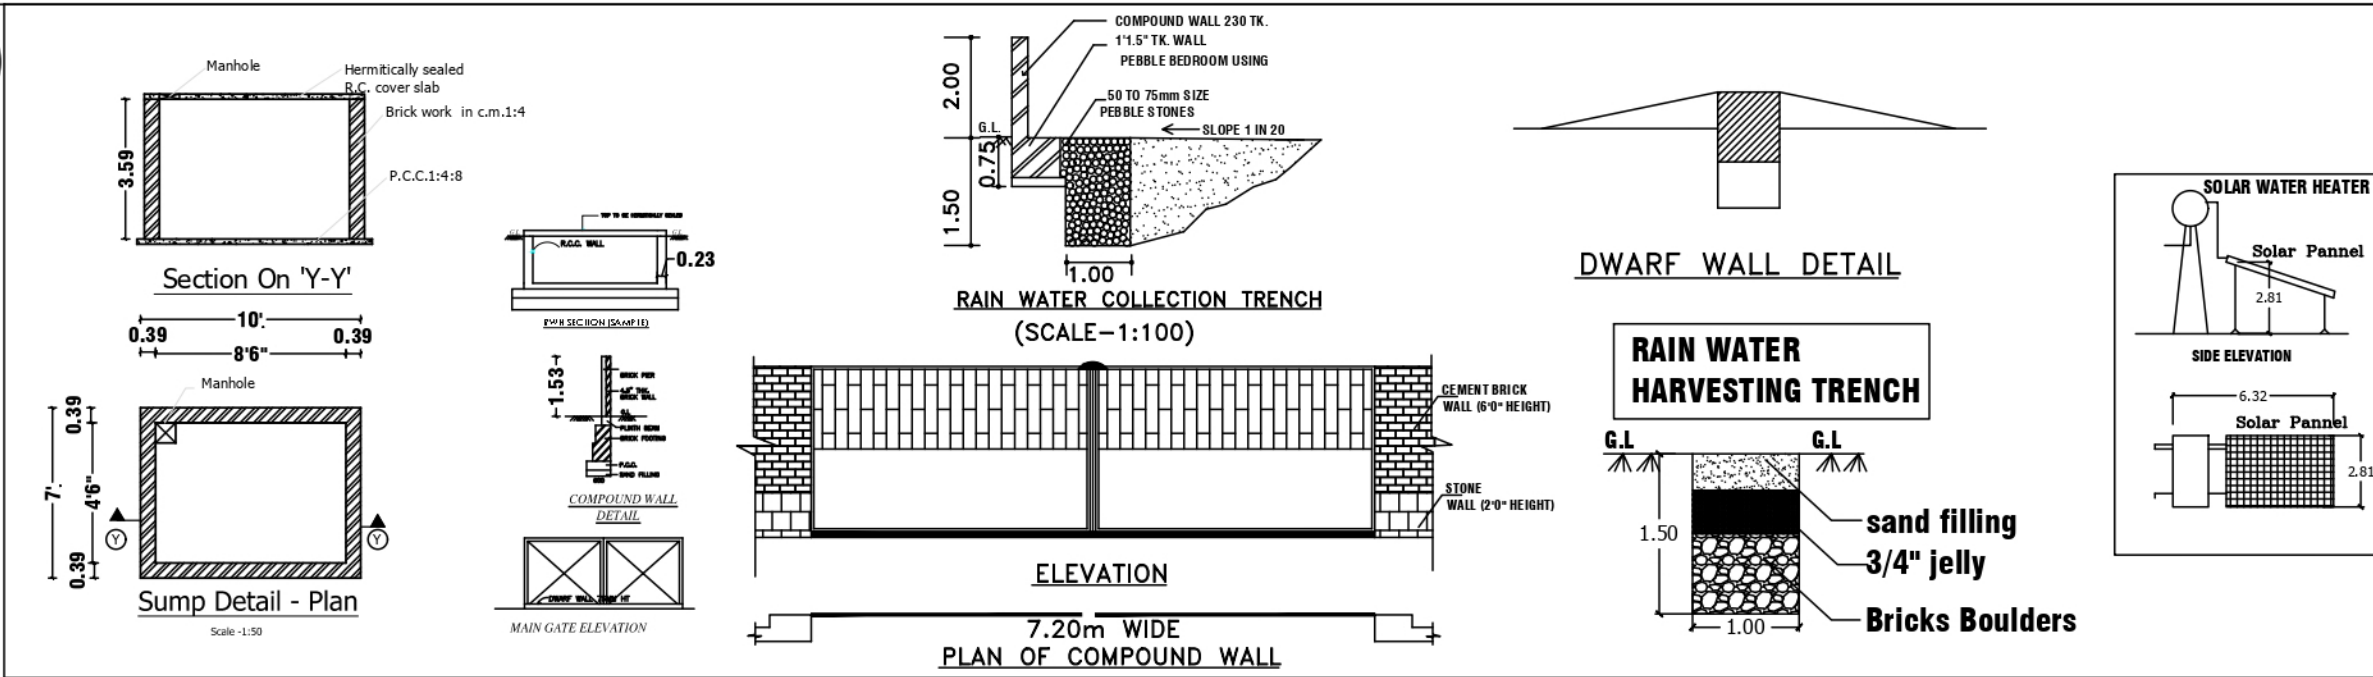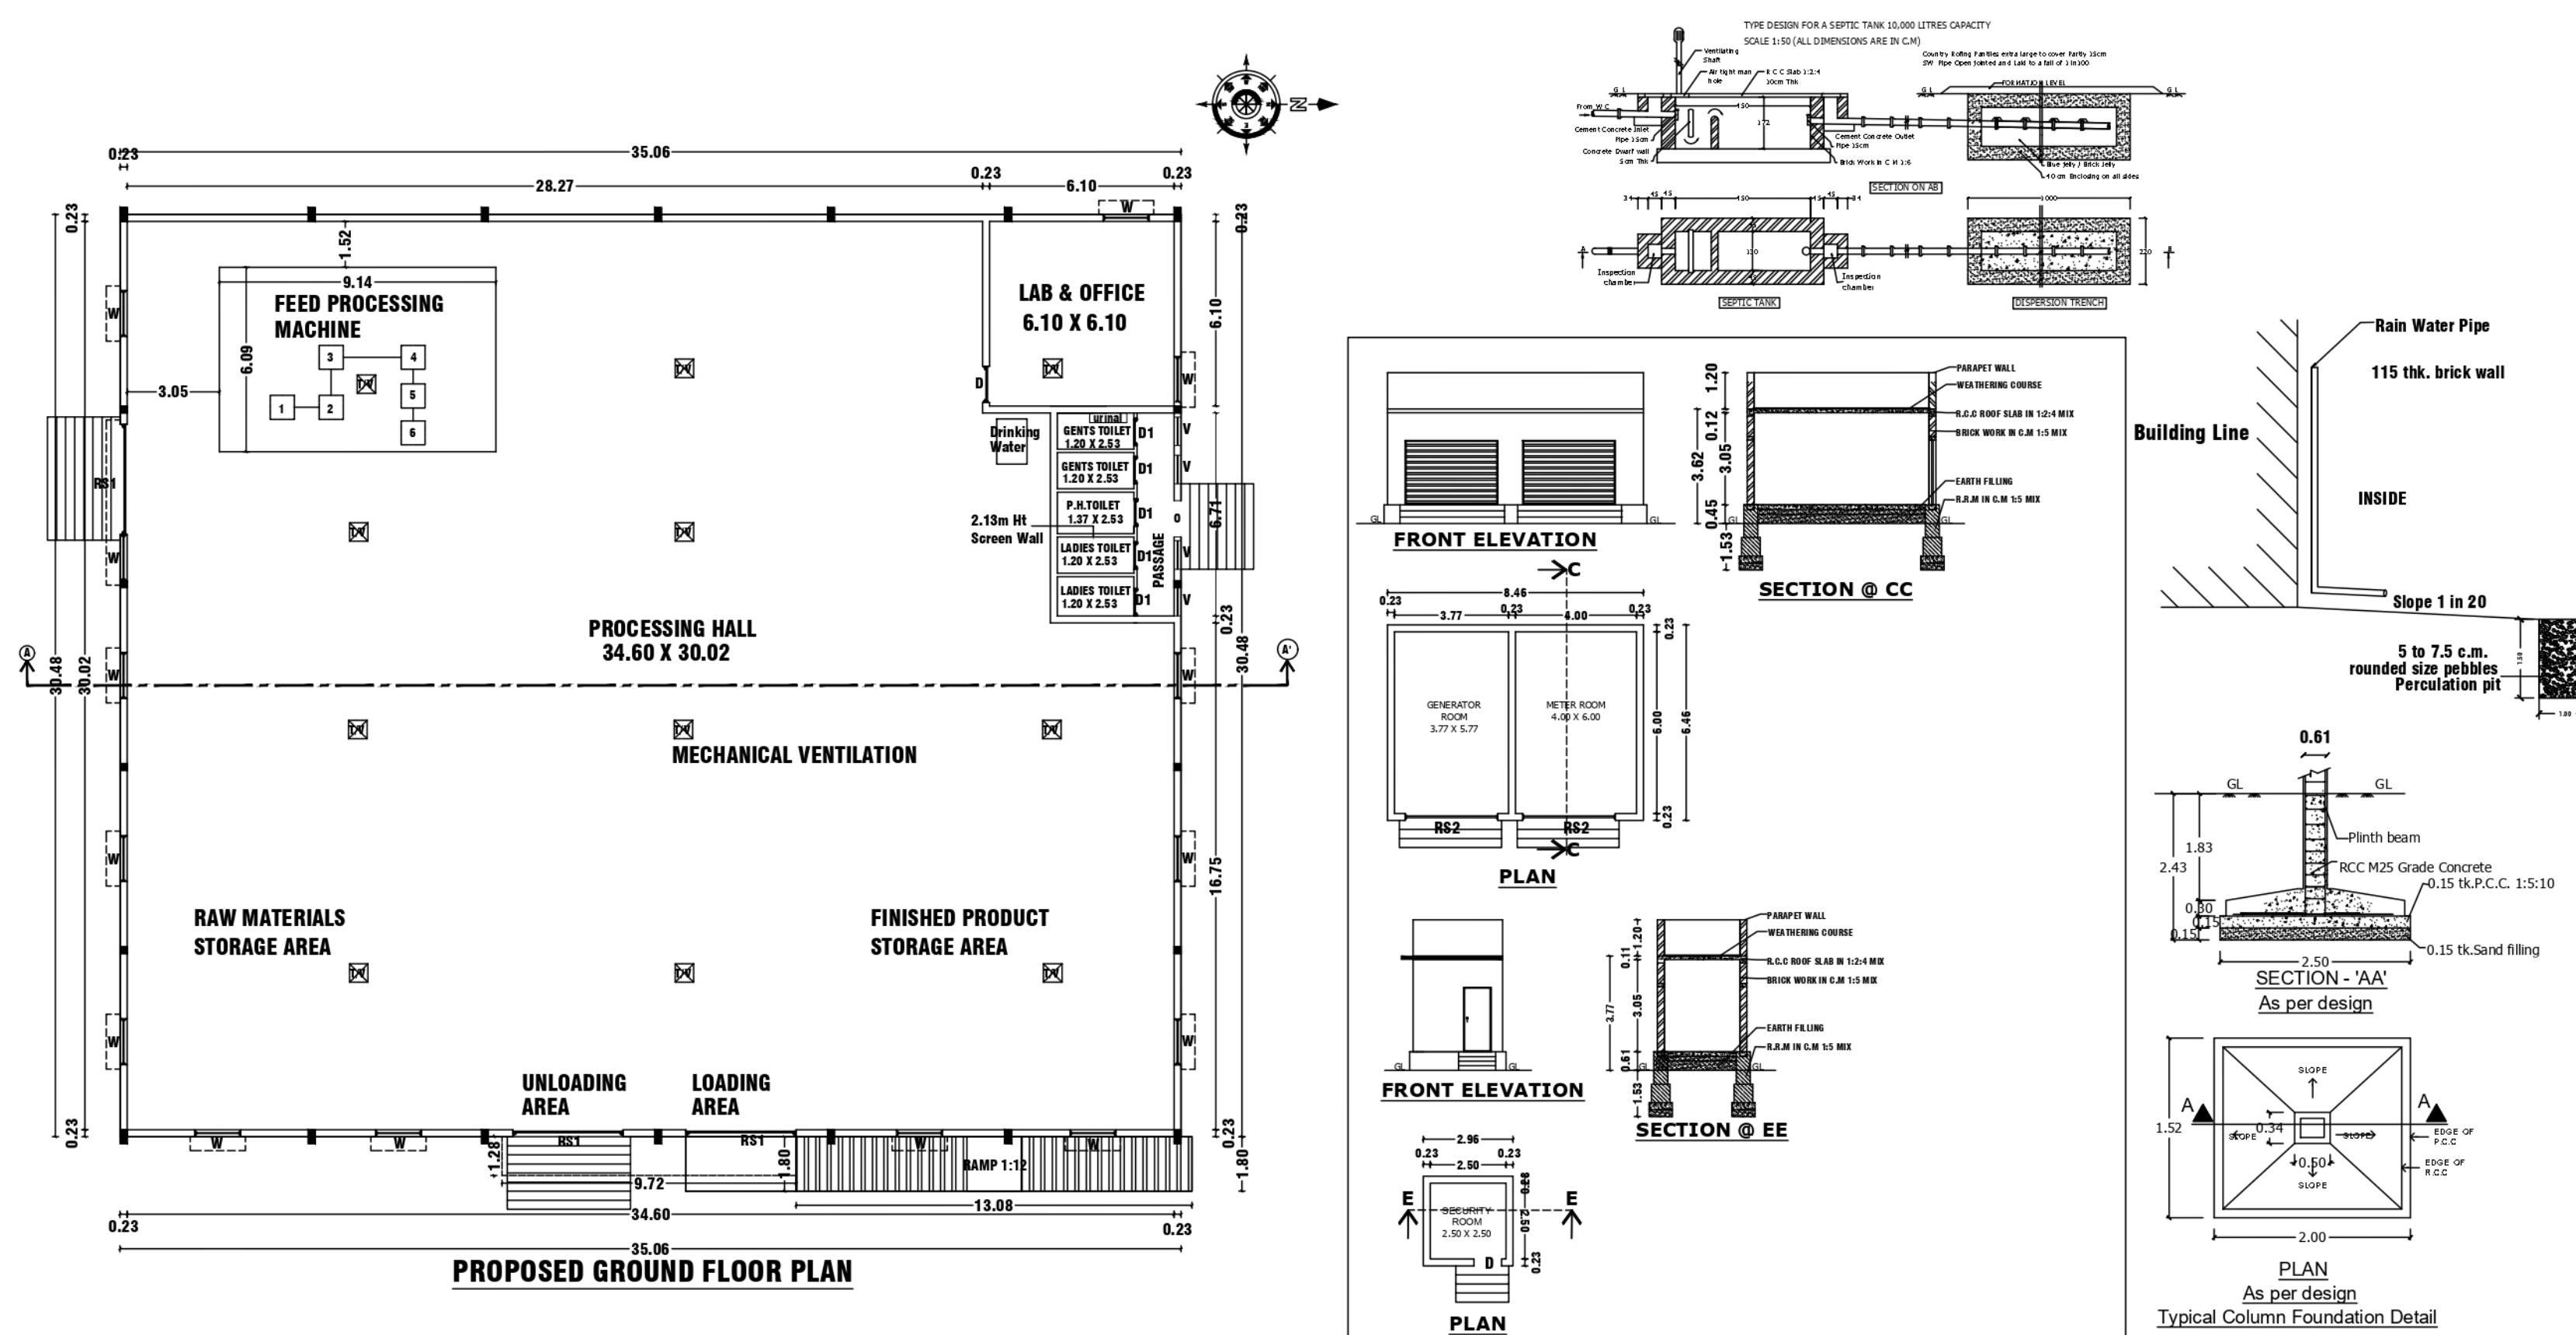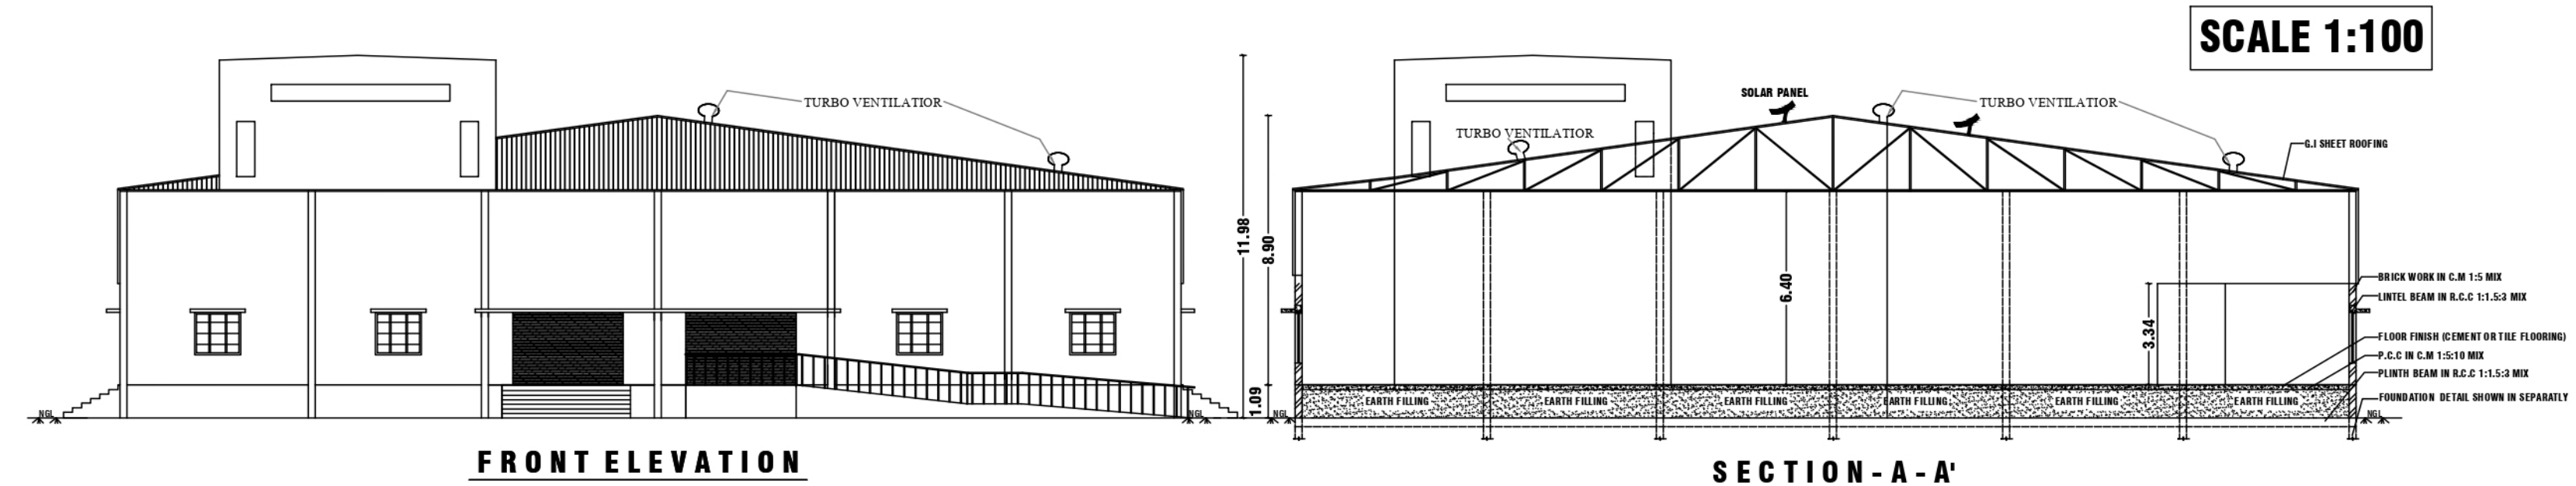

FOR OFFICE USE ONLY

SITE APPROVAL
Roc No:SWP/BPA/0007816/2023
Site Boundary Shown as 'A to F' and numbered as SWP/DTCP/SALEM/ Site Approval No: 216/2023

TECHNICAL APPROVAL
Roc No:SWP/BPA/0007816/2023
SWP/SALEM/B.P/A.D. TCP NO: 6/2023

AREA DETAILS :-			
PARTICULARS		SQ.MT	
AREA OF THE SITE (AS PER DEED)-0.62.50Hec.		6250.00	
AREA OF THE SITE (AS PER PATTI)		6250.00	
AREA OF THE SITE (AS PER SUPER IMPOSED PLOT AREA)		6113.83	
FLOOR NAME		TOTAL BUILT UP AREA	FSI AREA
(PROCESSING HALL)			
GROUND FLOOR-(G.I.SHEET ROOF)		1068.63	1068.63
GENERATOR & METER ROOM (R.C.C)		54.65	54.65
SECURITY ROOM (R.C.C)		8.76	8.76
TOTAL		1132.04	1132.04
TOTAL BUILT UP AREA		1132.04	
AREA OF THE VACANT SITE		4981.79	
FLOOR SPACE INDEX (FSI) = $\frac{1132.04}{6113.83}$ =0.185			
PLOT COVERAGE (PC) = $\frac{1132.04}{6113.83}$ X 100 = 18.52%			
JOINERY DETAILS		Required Two Wheeler Parking stalls : 21 Nos Provided Two Wheeler Parking stalls : 22 Nos X (DIMENSION-1.00 X 1.80) Required Lorry Parking stalls : 03 Nos Provided Lorry Parking stalls : 03 Nos X (DIMENSION-3.50 X 10.00) Physically Challenged Car Parking stalls : 02 Nos X(DIMENSION-3.60 X 5.00) Provided Cycle Space Area : 22 Nos X (DIMENSION-1.00 X 1.80) Storage Tank : 4.88 X 4.88 Boiler : 6.00 X 4.00	
R/SHUTTER (RS1) = 3.64 X 2.40 R/SHUTTER (RS2) = 3.00 X 2.13 DOOR (D) = 1.20 X 2.10 DOOR (D1) = 0.91 X 2.10 WINDOW (W) = 1.52 X 1.83 VENTILATOR (V) = 0.91 X 0.61		AREA OF TRANSFORMER YARD = 5.00 X 5.00 =25.00sq.mt. Recreational Open Space = 625.59SQ.MT	
S.NO.	MACHINERY DETAILS	No	POWER IN H.P
1.	HAMMER MILL	1	25H.P
2.	MIXER	1	21H.P
3.	ELEVATORS AND STORAGE BIN	1	10H.P
4.	PELLET MILL	1	70H.P
5.	COOLER	1	23H.P
6.	CONVEYERS AND STORAGE BIN	1	16H.P
TOTAL			165H.P
NUMBER OF WORKERS = 9		NOTE:- 1. ALL DIMENSIONS ARE IN METER. 2. MECHANICAL VENTILATION TO BE PROVIDED WHEREVER NECESSARY 3. ALL SUNSHADE PROJECTIONS ARE LESS THEN OR EQUAL TO 0.60m	
(FE) FIRE EXTINGUISHER = 			
(FA) FIRE ALARM = 			
TURBO VENTILATOR PROVIDED = 			
OPEN SPACE RESERVATION SHOWN 			
SITE BOUNDARY SHOWN = 			
PROPOSED BUILDING SHOWN = 			
EXISTING ROAD SHOWN = 			
REG.STRUCTURAL ENGINEER:-			
Er.S.VIJAYAKUMAR,M.E.(SOF), VIJAYSRI STRUCTURAL CONSULTANT & CIVIL ENGINEER REGISTERED STRUCTURAL ENGINEER GRADE-SLPA :12/RSE-1/19-24 D.No-5/6-1A,NINAM PATTI, ATTAYAMPATTI, RAJAPALAYAM(PO), SALEM (DI)-637 501. CELL -9965399021.			
APPLICANT:-		REGISTERED ENGINEER:-	
Er.K.K.KISHORE @ K.KISHAN B.E.,C.E(Dip),D.C.P SRI BALAJI CONSTRUCTION ARCHITECT & ENGINEER REGISTERED ENGINEER GRADE-SLPA :52/RE-1/19-24 LICENSED BUILDING SURVEYOR., L.B.S.NO -46/19-20 D.No-93/A7, SRI KRISHNA INDU NIVAS , KATTUVATTAM RAIN BOW GARDEN , PUDHU ERI ROAD, KANNANKURCHI,SALEM -636008.		Er.K.K.KISHORE @ K.KISHAN B.E.,C.E(Dip),D.C.P SRI BALAJI CONSTRUCTION ARCHITECT & ENGINEER REGISTERED ENGINEER GRADE-SLPA :52/RE-1/19-24 LICENSED BUILDING SURVEYOR., L.B.S.NO -46/19-20 D.No-93/A7, SRI KRISHNA INDU NIVAS , KATTUVATTAM RAIN BOW GARDEN , PUDHU ERI ROAD, KANNANKURCHI,SALEM -636008.	

Eight ways to know a piece of land before you pay for it.

This report covers one part of the picture. These cover the rest, drawn from the same government records, for any property in Tamil Nadu.

LandLens One

Ask anything about a property and get an answer grounded in live government records, with the sources shown.

[/landlens/one](#)



Verify My Land

Every record check run on one property and returned as a single report.

[/landlens/verify-my-land](#)



Legal Opinion

An advocate's written opinion on the title, built on the records we pull for it.

[/landlens](#)



One Map

Every layer on one map: the parcel, its boundary, zoning, water bodies and what sits around it.

[/landlens/one/map](#)



PriceMap

What land actually changed hands for around this plot, taken from the registered deeds.

[/landlens/pricemap](#)



Build Scope

What you are allowed to build here: floor space, height, coverage and setbacks.

[/landlens/build-scope](#)



Property Tracker

Watch a property and hear about it when something new is registered against it.

[/landlens/property-tracker](#)



Deal Room

Run the transaction in one place: documents, stamping, signatures and the parties.

[/landlens/deal-room](#)



Twenty-four checks you can run yourself, at no cost.

Records and verification

The registers themselves, read for you.

Encumbrance Certificate

Patta and Chitta

Field Measurement Sketch

EC Analyzer

Bank charge check

Court case search

Seller background check

Approval check by survey

Zoning and land use

What the plan says can happen on this land.

Land use zone finder

CMDA land use check

Coastal regulation zone

Master plan check

Water bodies finder

Airport height clearance

Value and duty

What it is worth and what it costs to register.

Guideline value by street

Guideline value by survey

Stamp duty and registration fees

Capital gains

Floor space index

Area unit converter

Registers and directories

Who holds it, and which office keeps the record.

Find your registering office

Temple property check

Waqf property check

RERA register



Every free tool
/tools



Services we run
for you
/services



The LandLens
suite
/landlens/one



Every claim in this document traces back to a government record.

Legal opinions, due diligence and title verification

Building plan, layout and sub-division approvals

Completion and occupancy certificates, regularisation

Escrow, negotiation and NRI property management

Land survey, soil testing, architecture and construction

Verified RealEstate
3/350/2 Mettukuppam,
OMR Thoraipakkam,
Chennai 600 097, India
hello@verified.realestate
+91 9996 12 9996

Prepared from the registers named on the page each finding sits on. Where a register could not be read, this document says so in its place rather than leaving the gap to be read as a clean result.

