
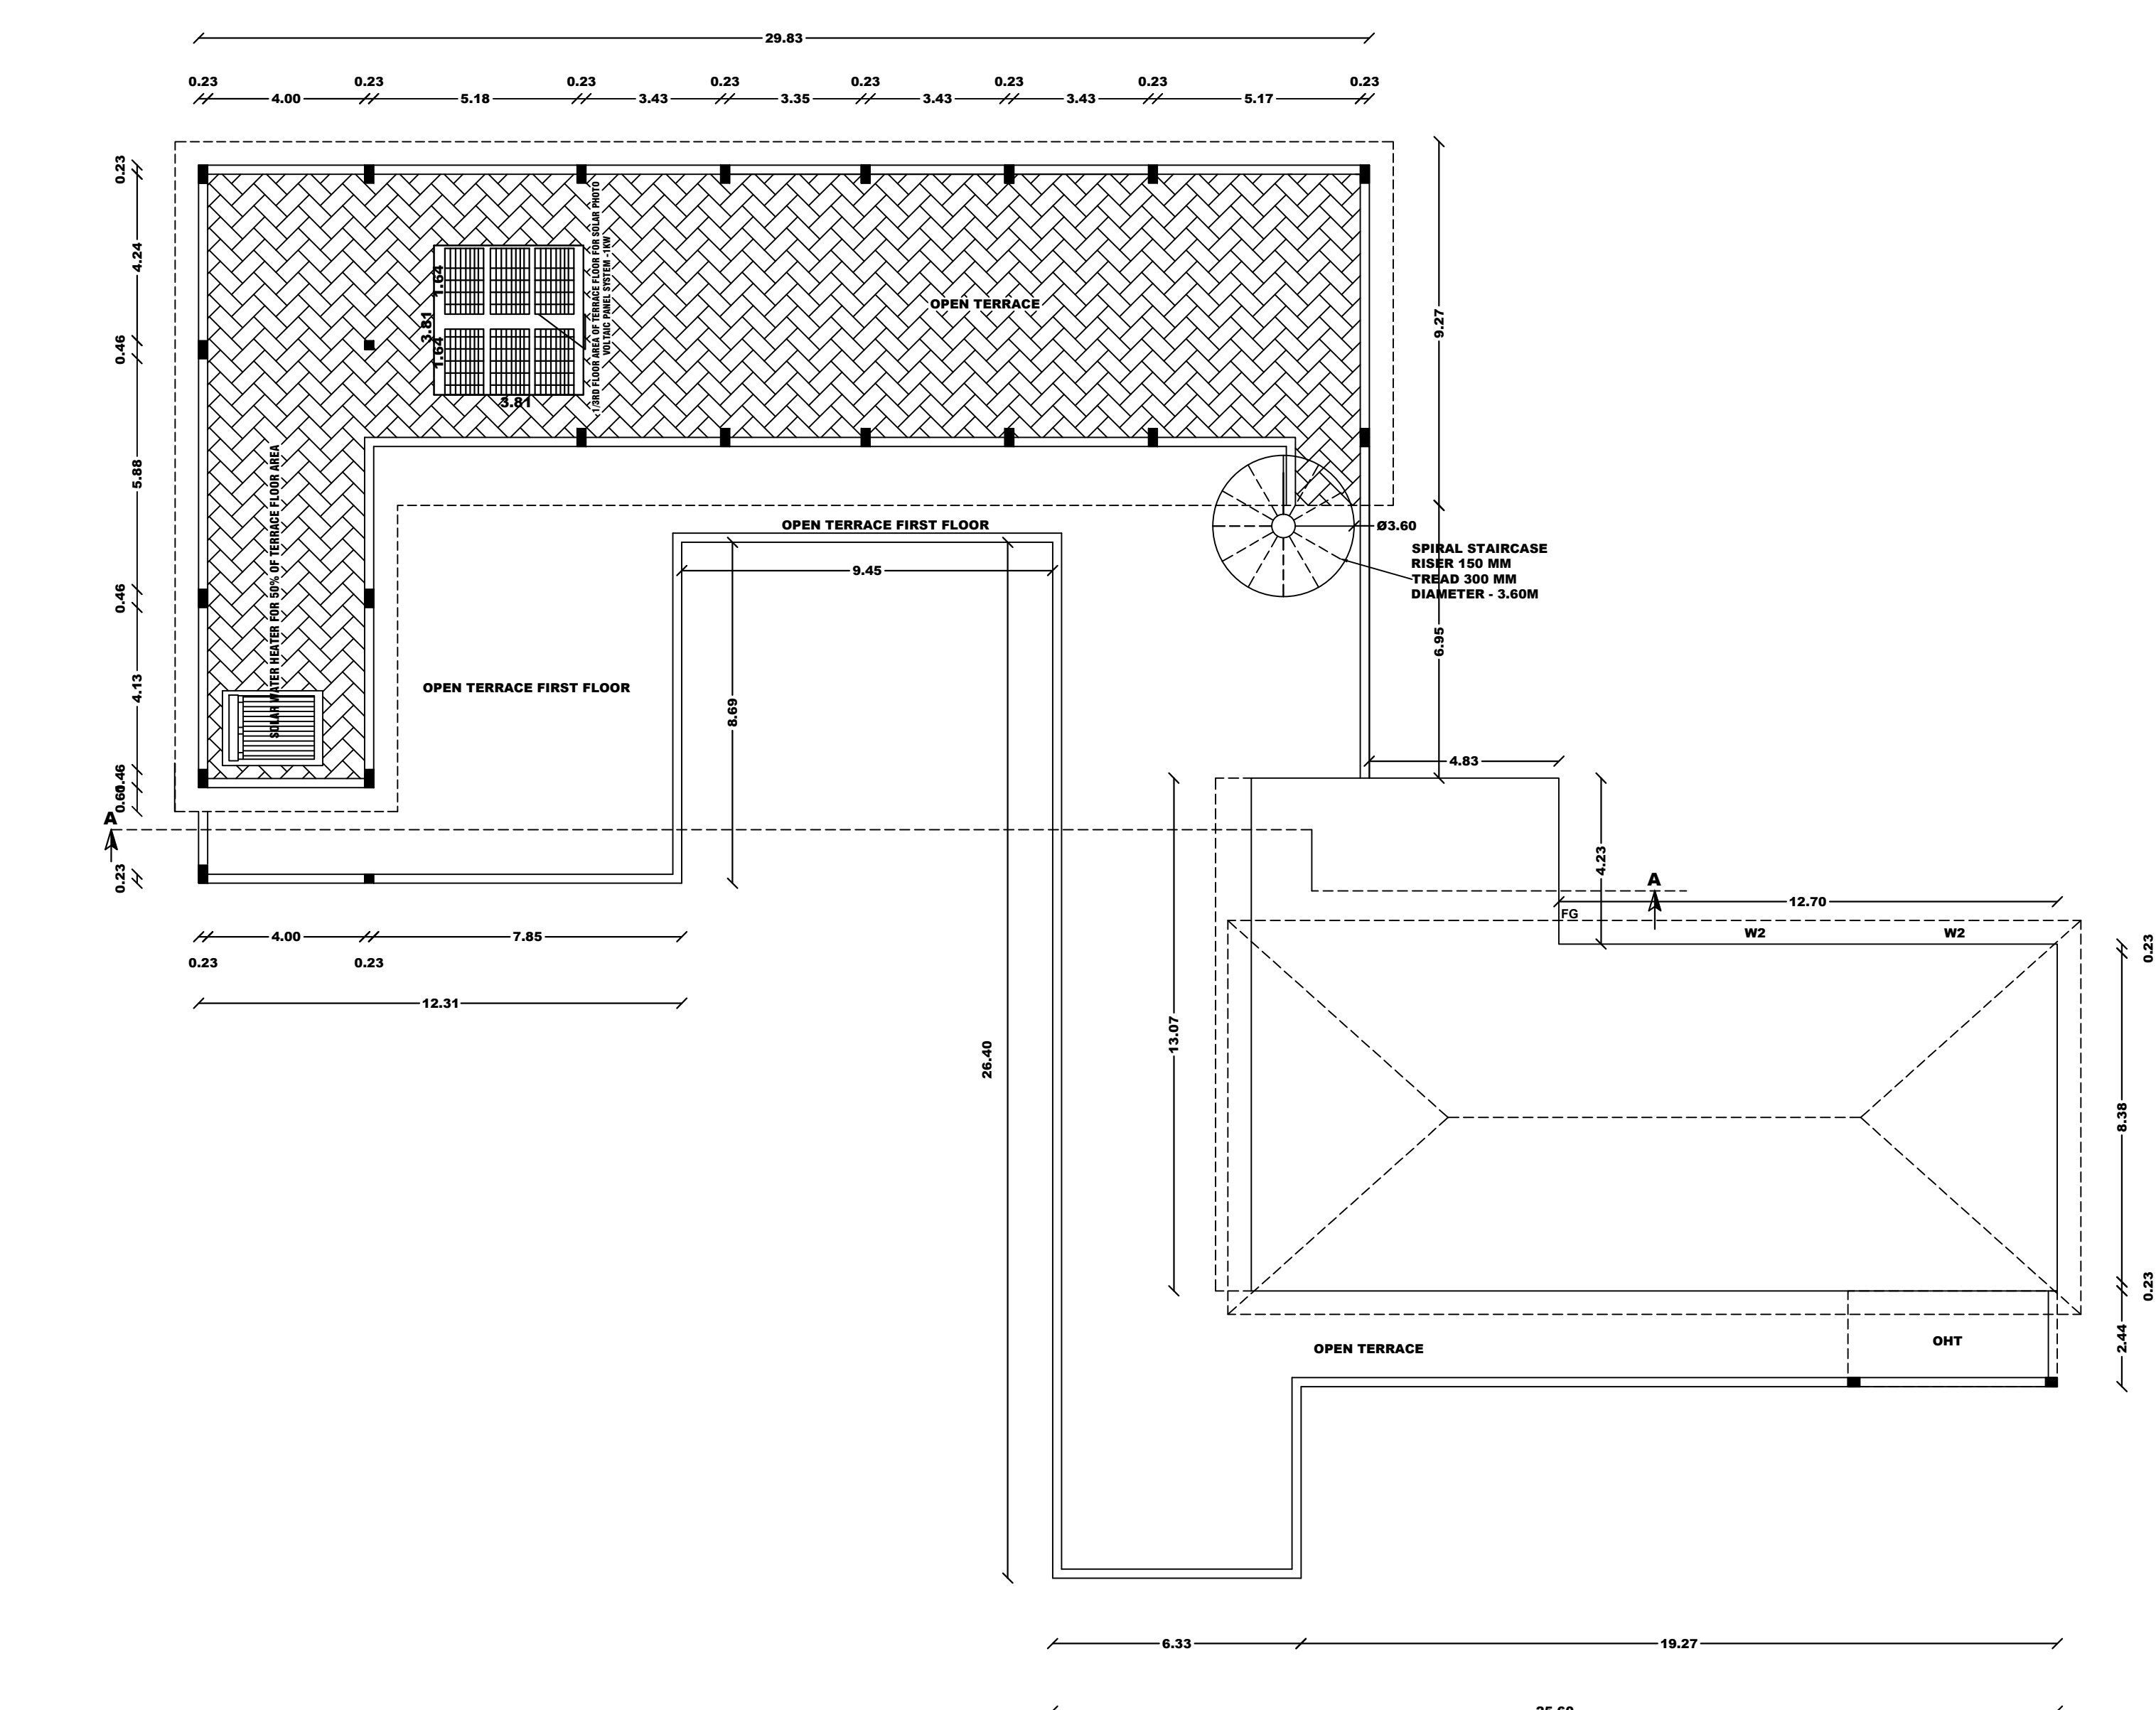
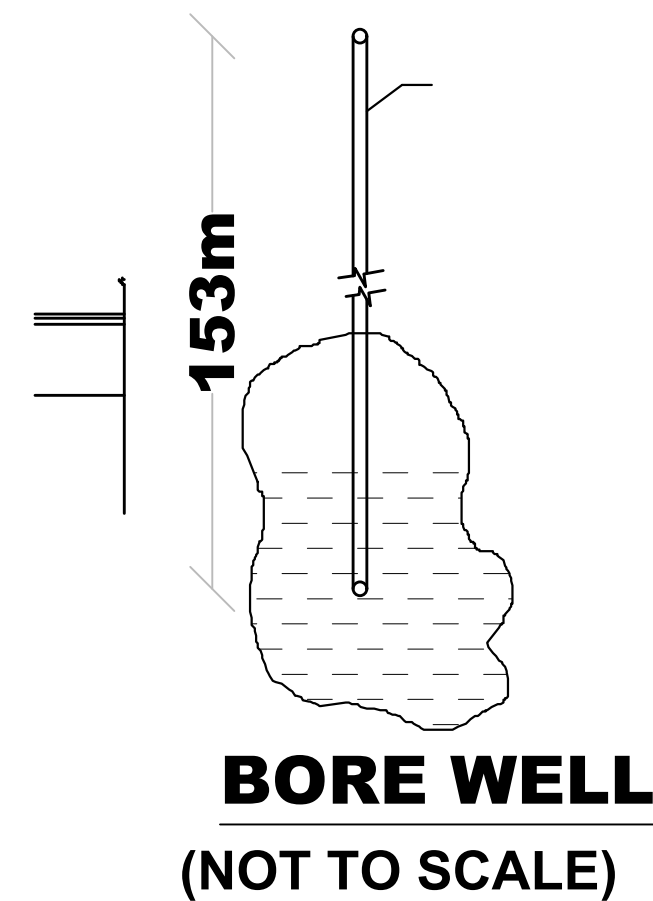
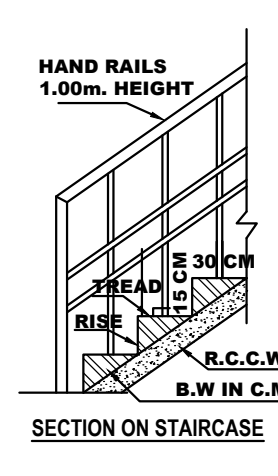
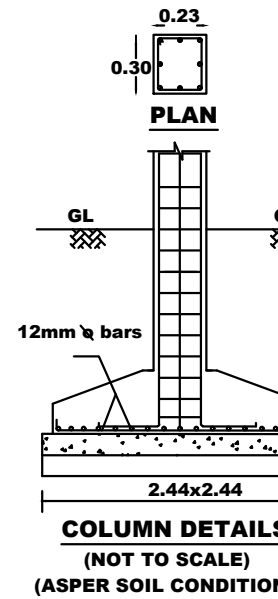
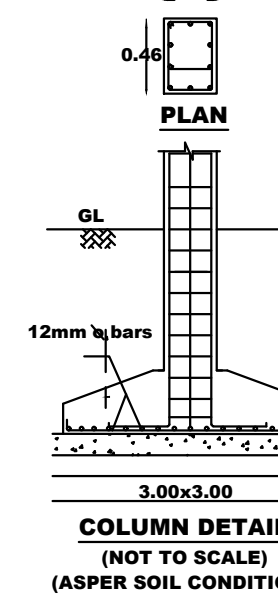
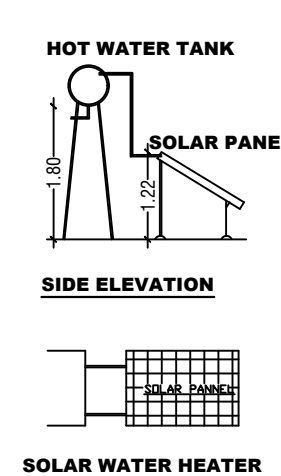
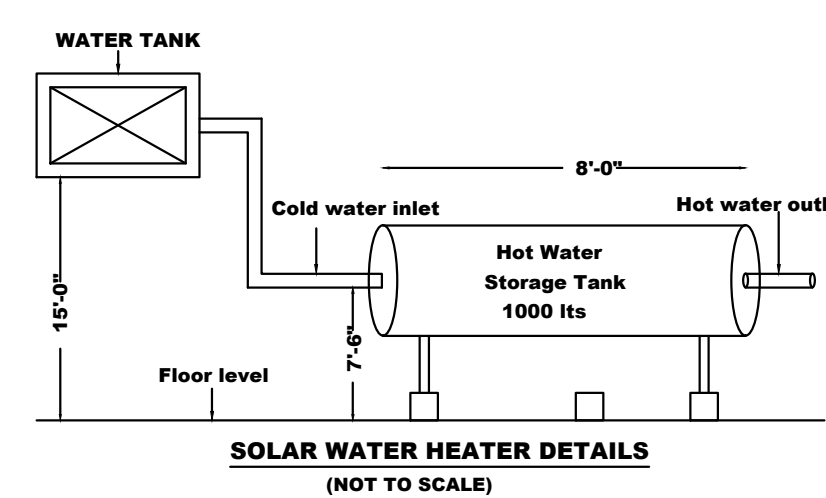
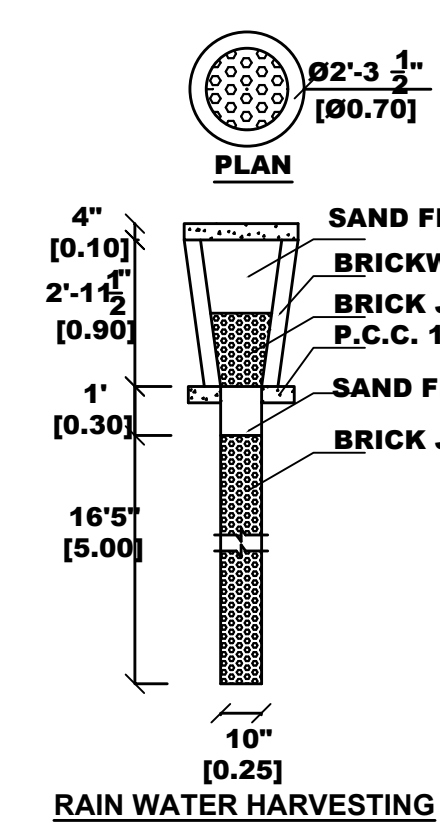
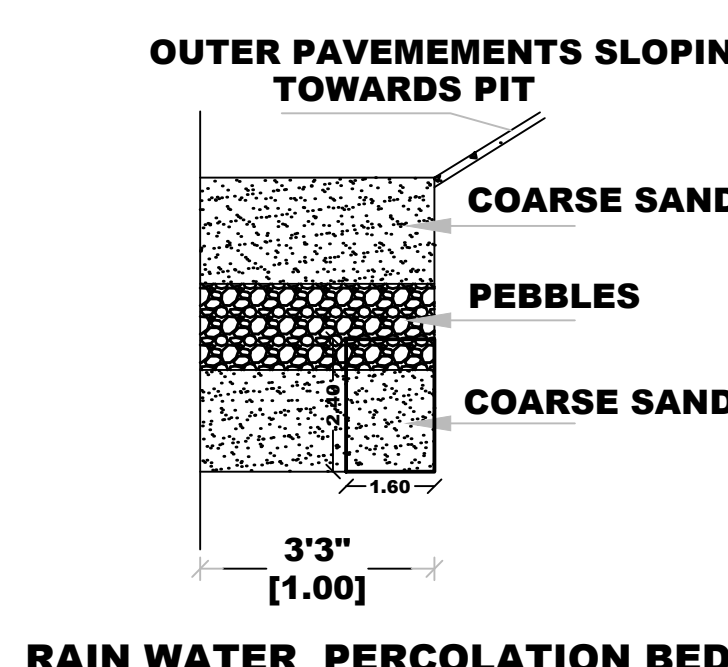
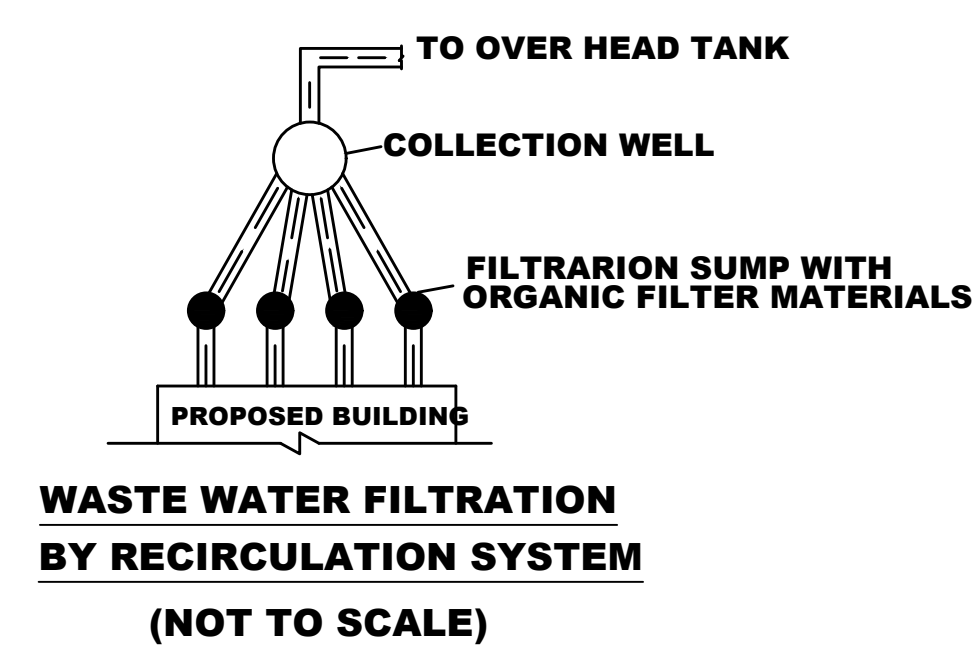
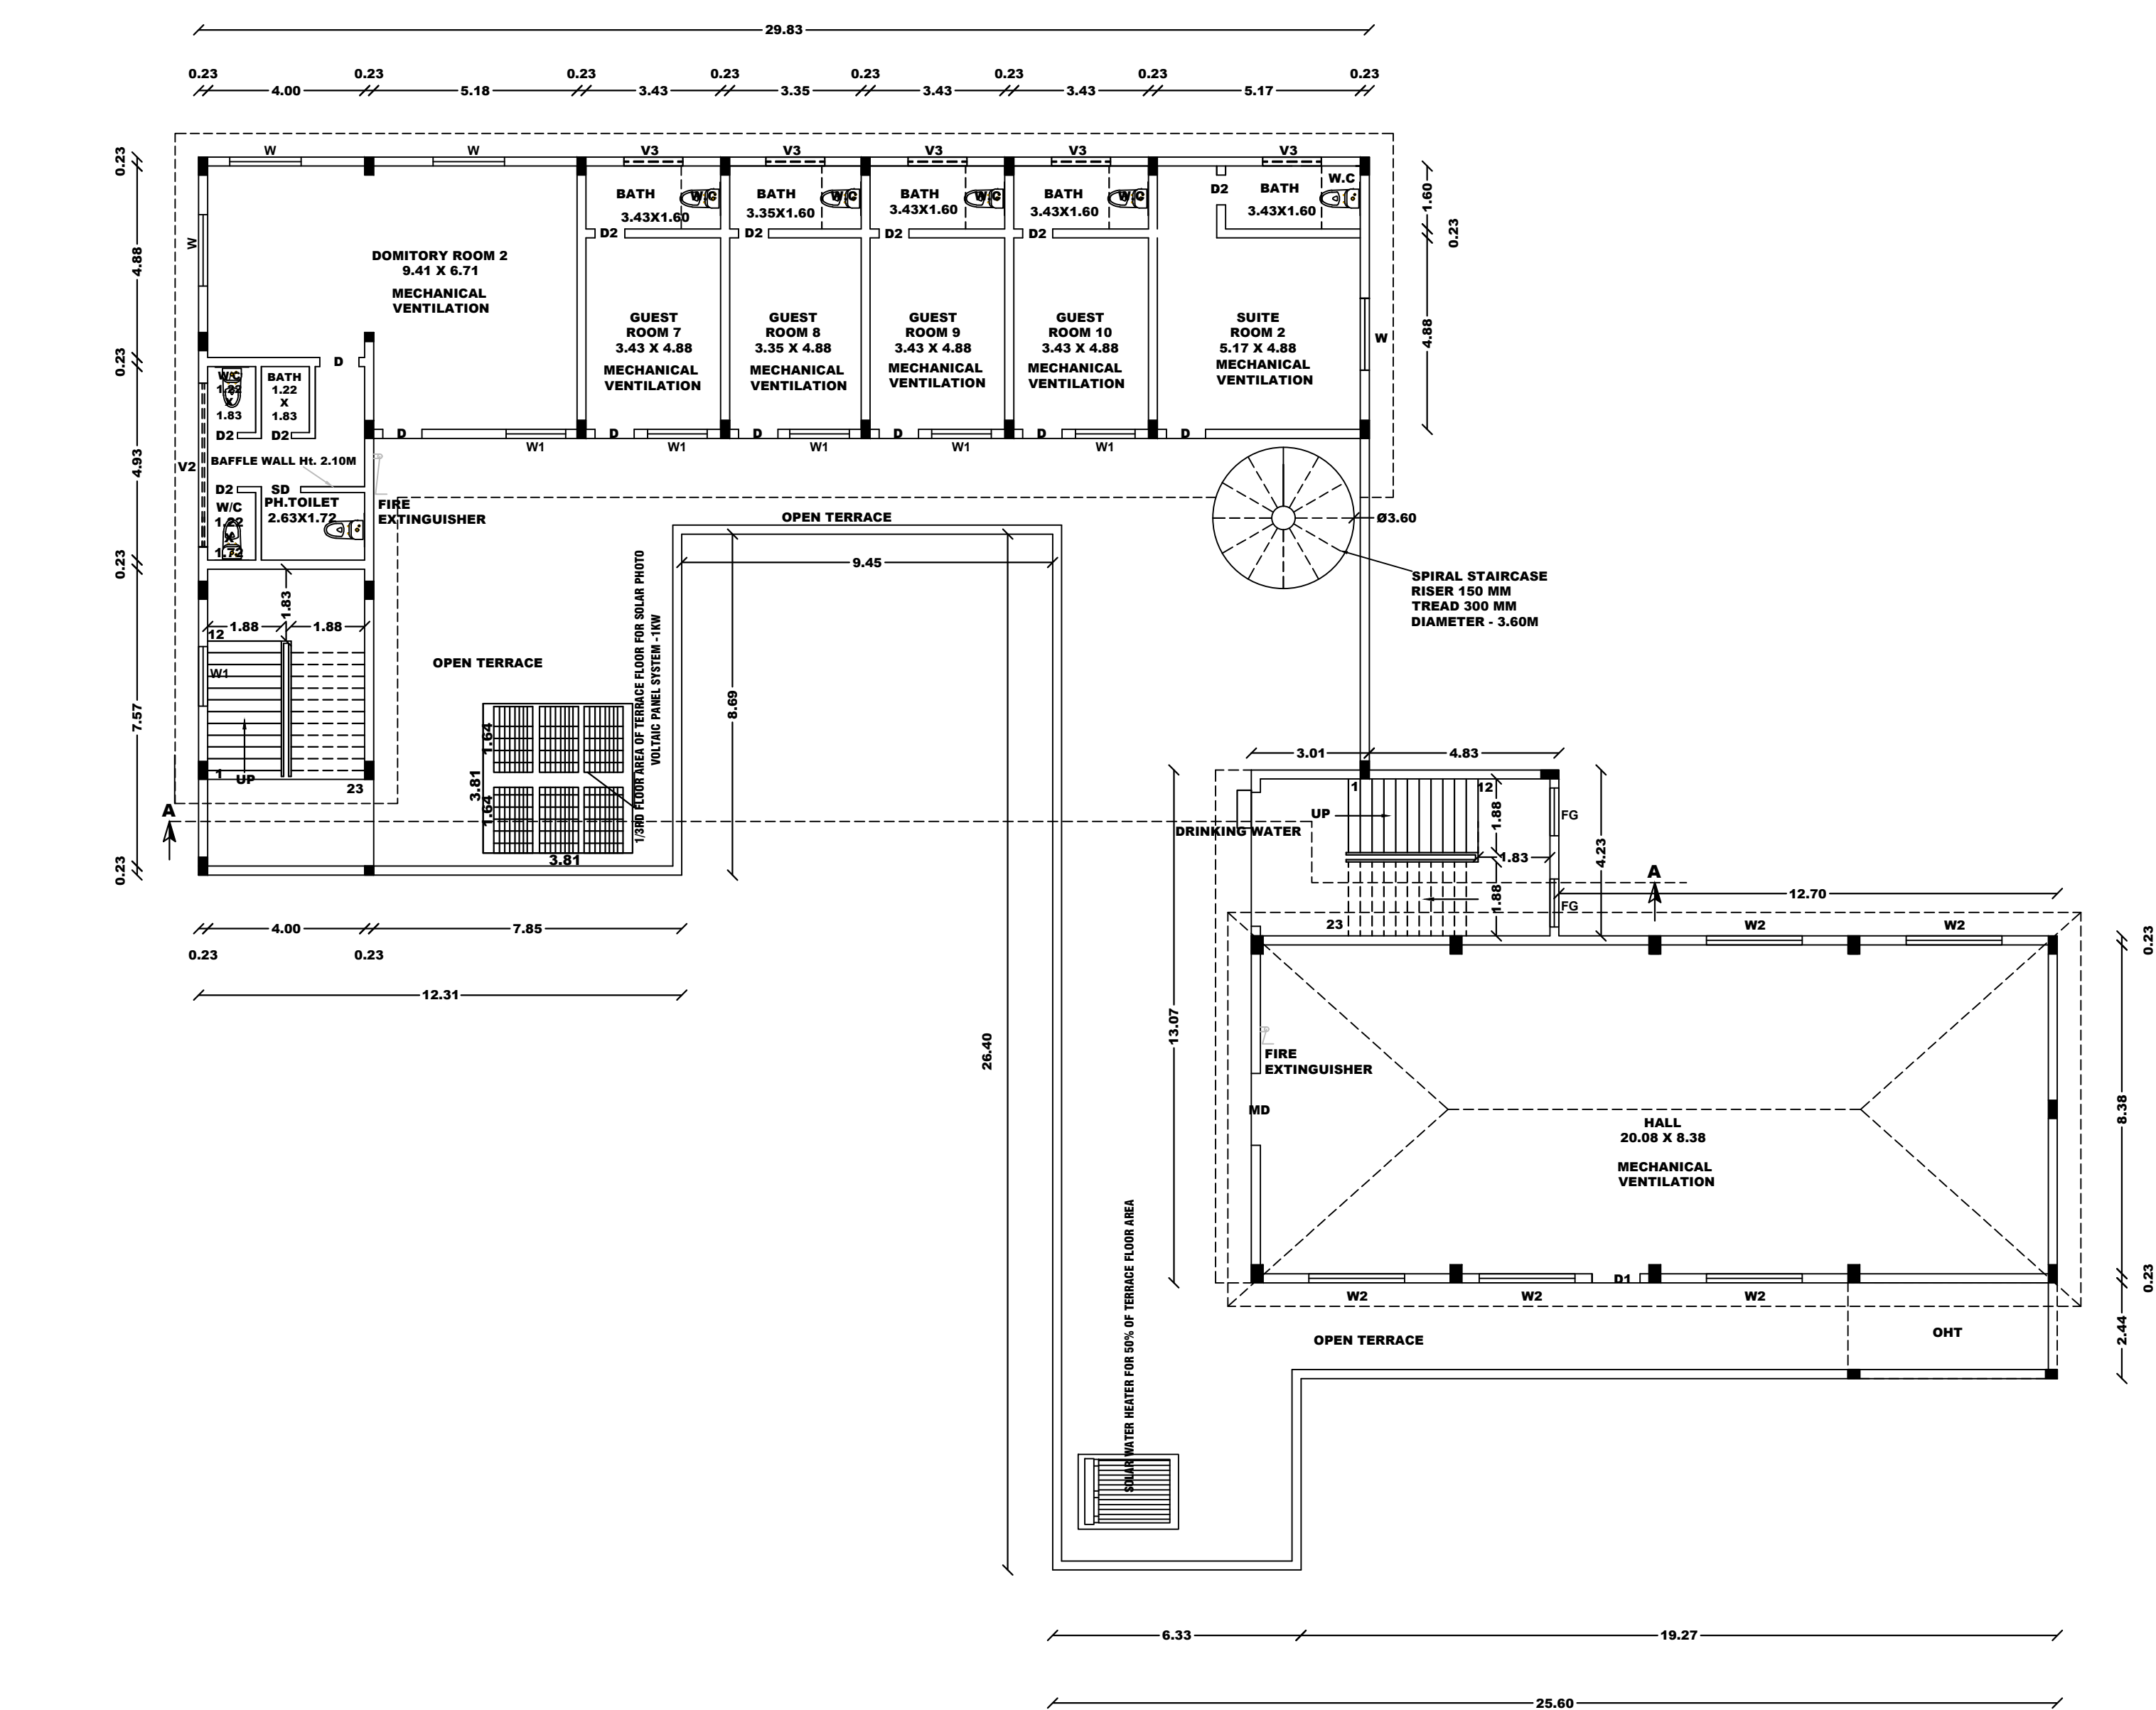
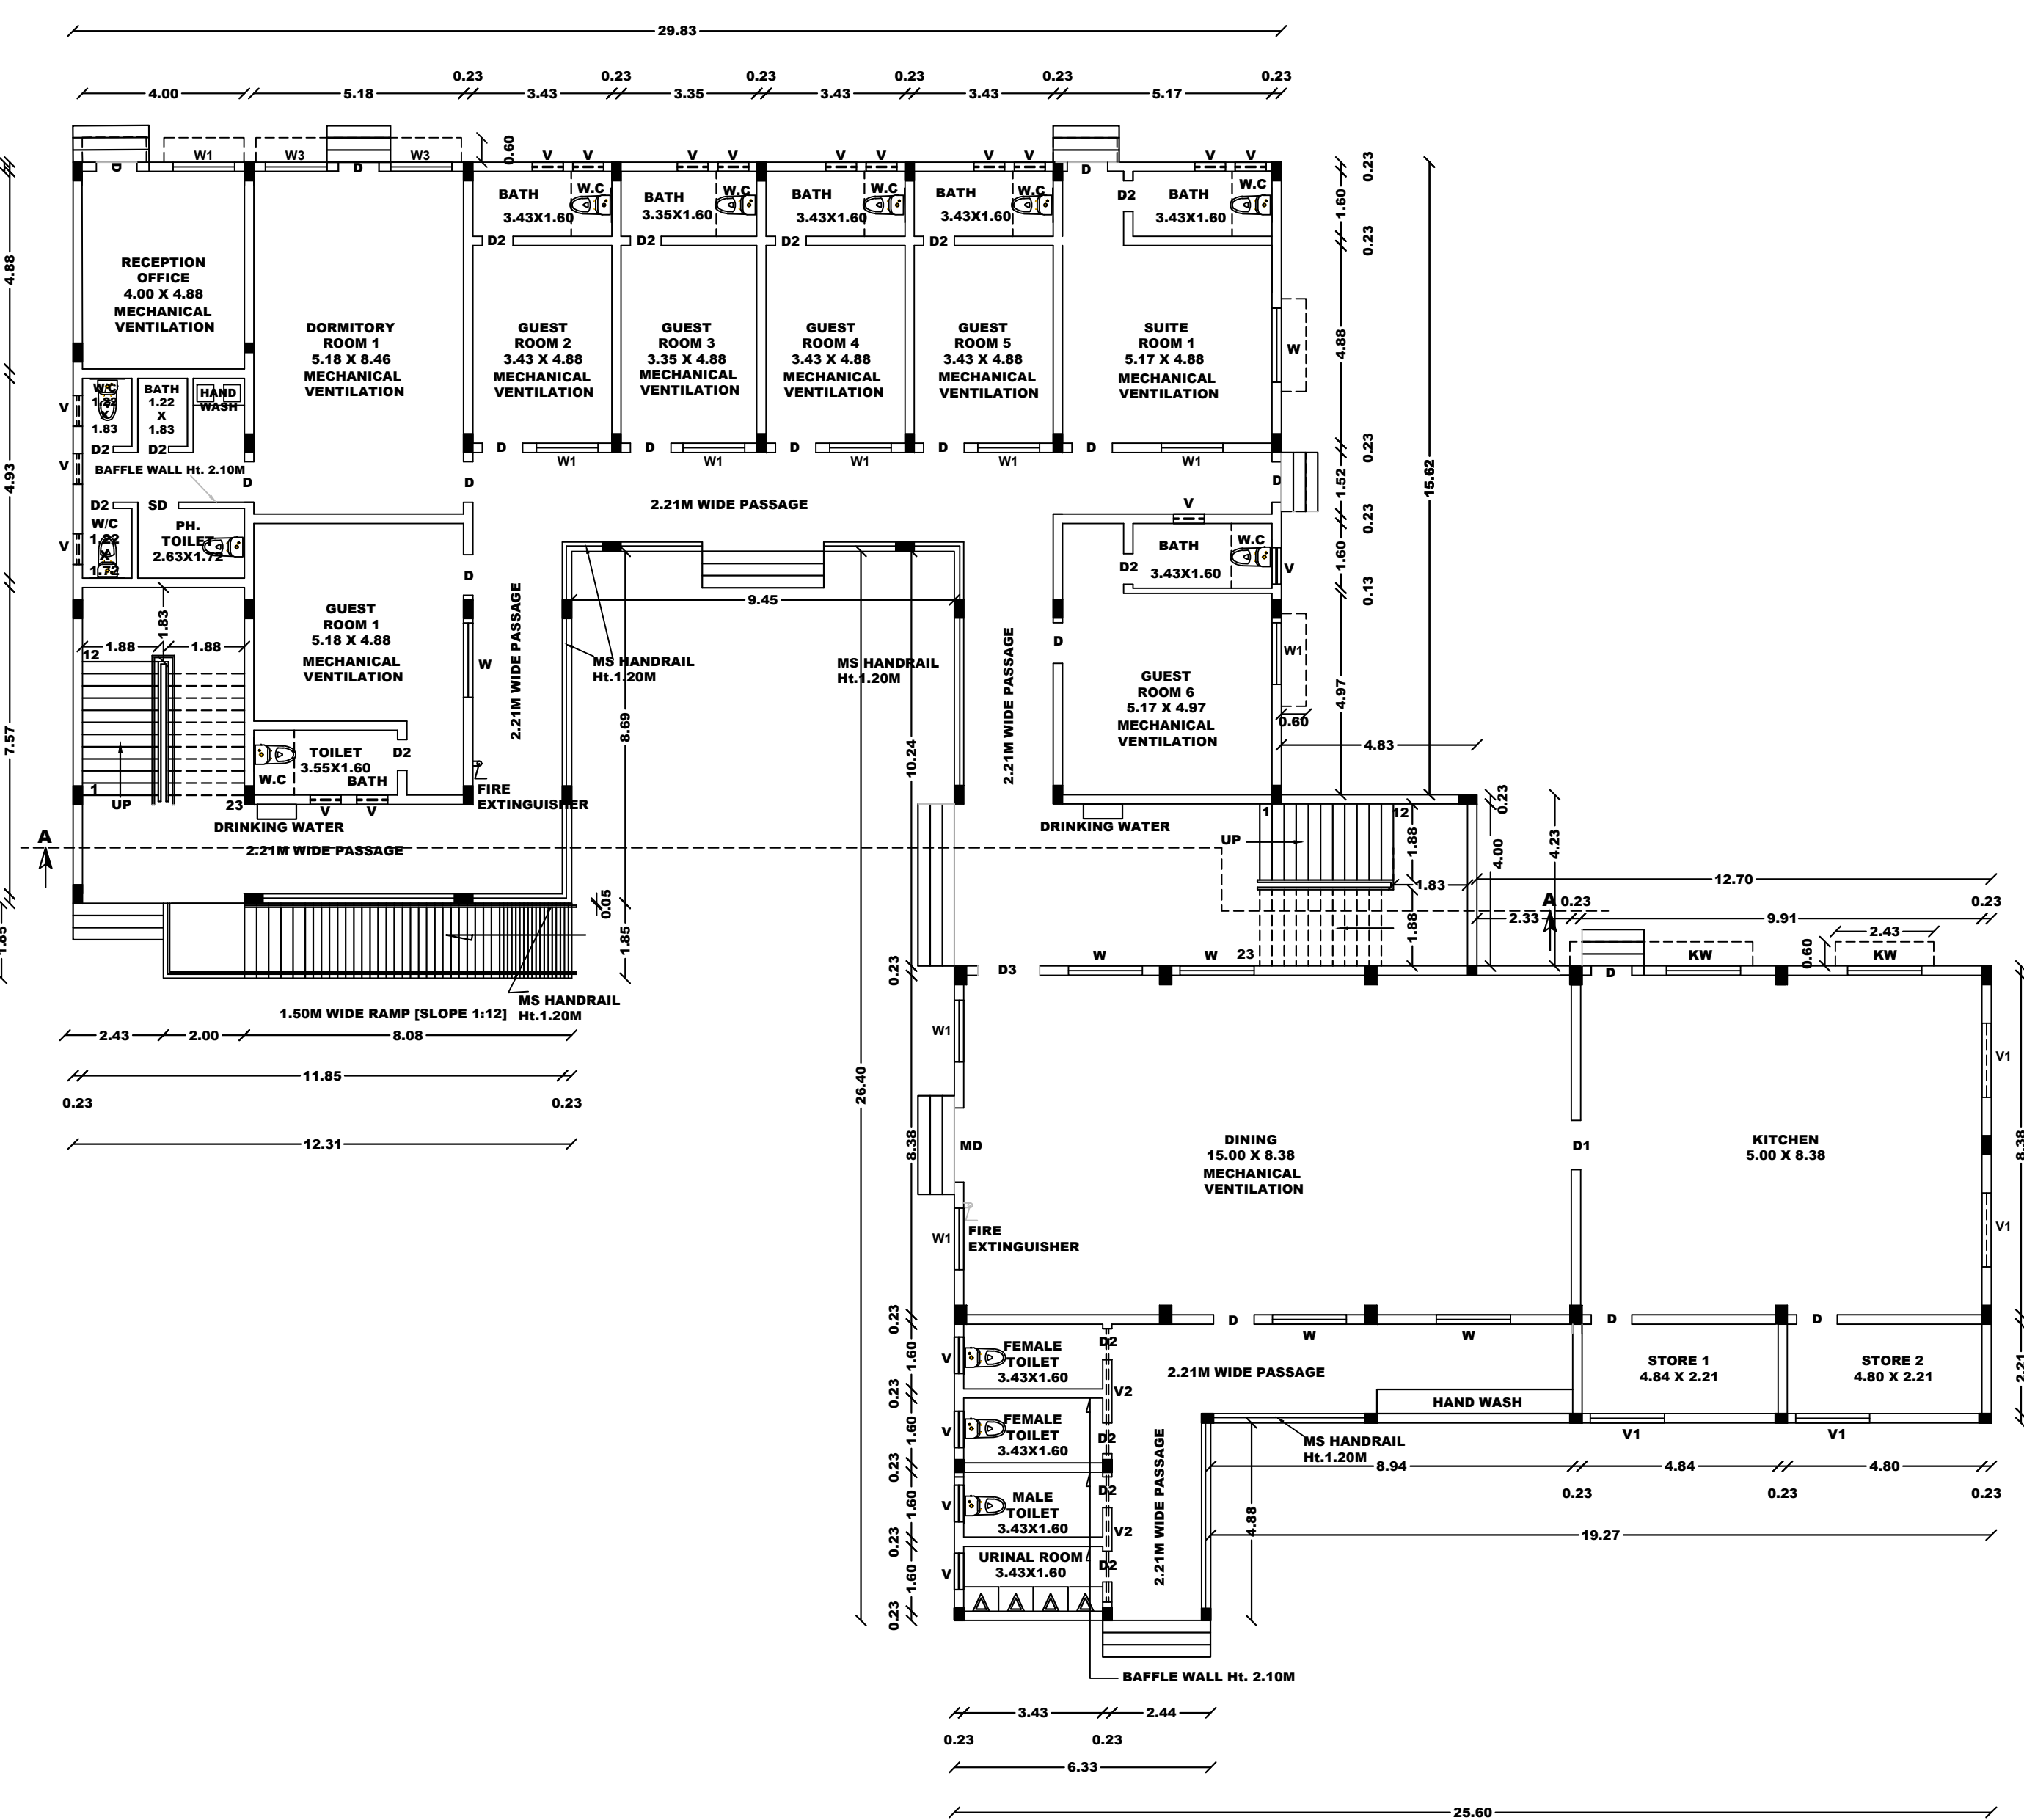
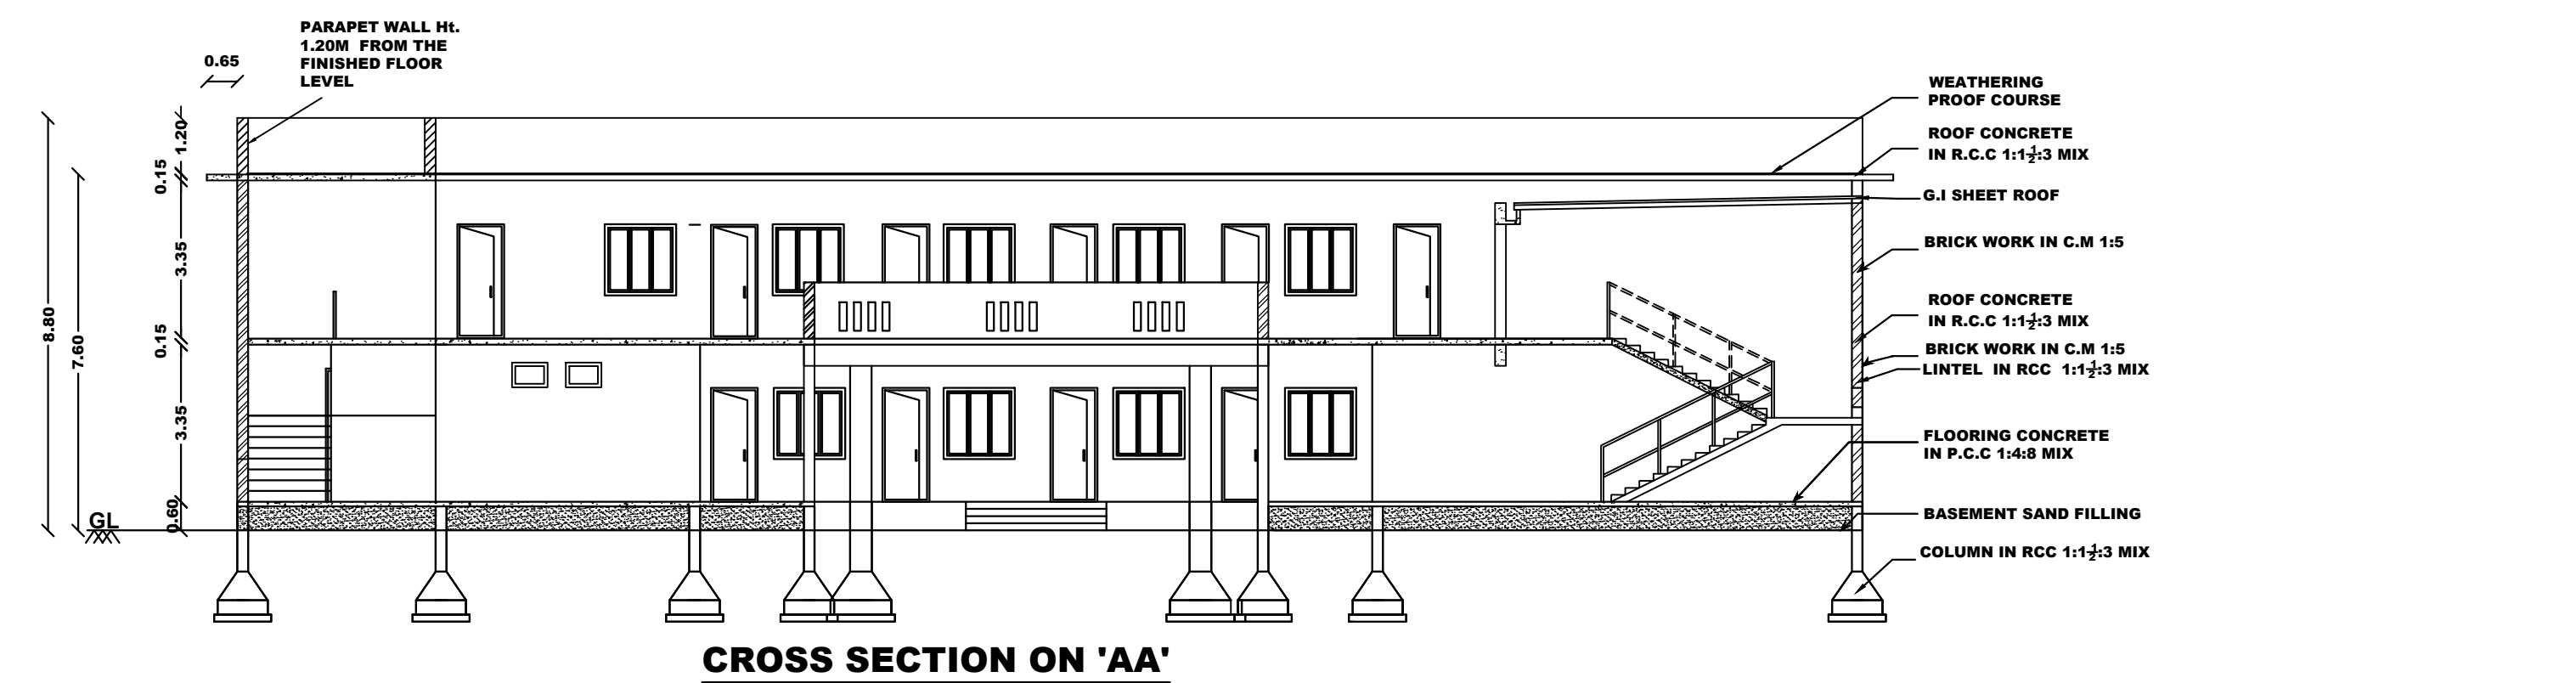


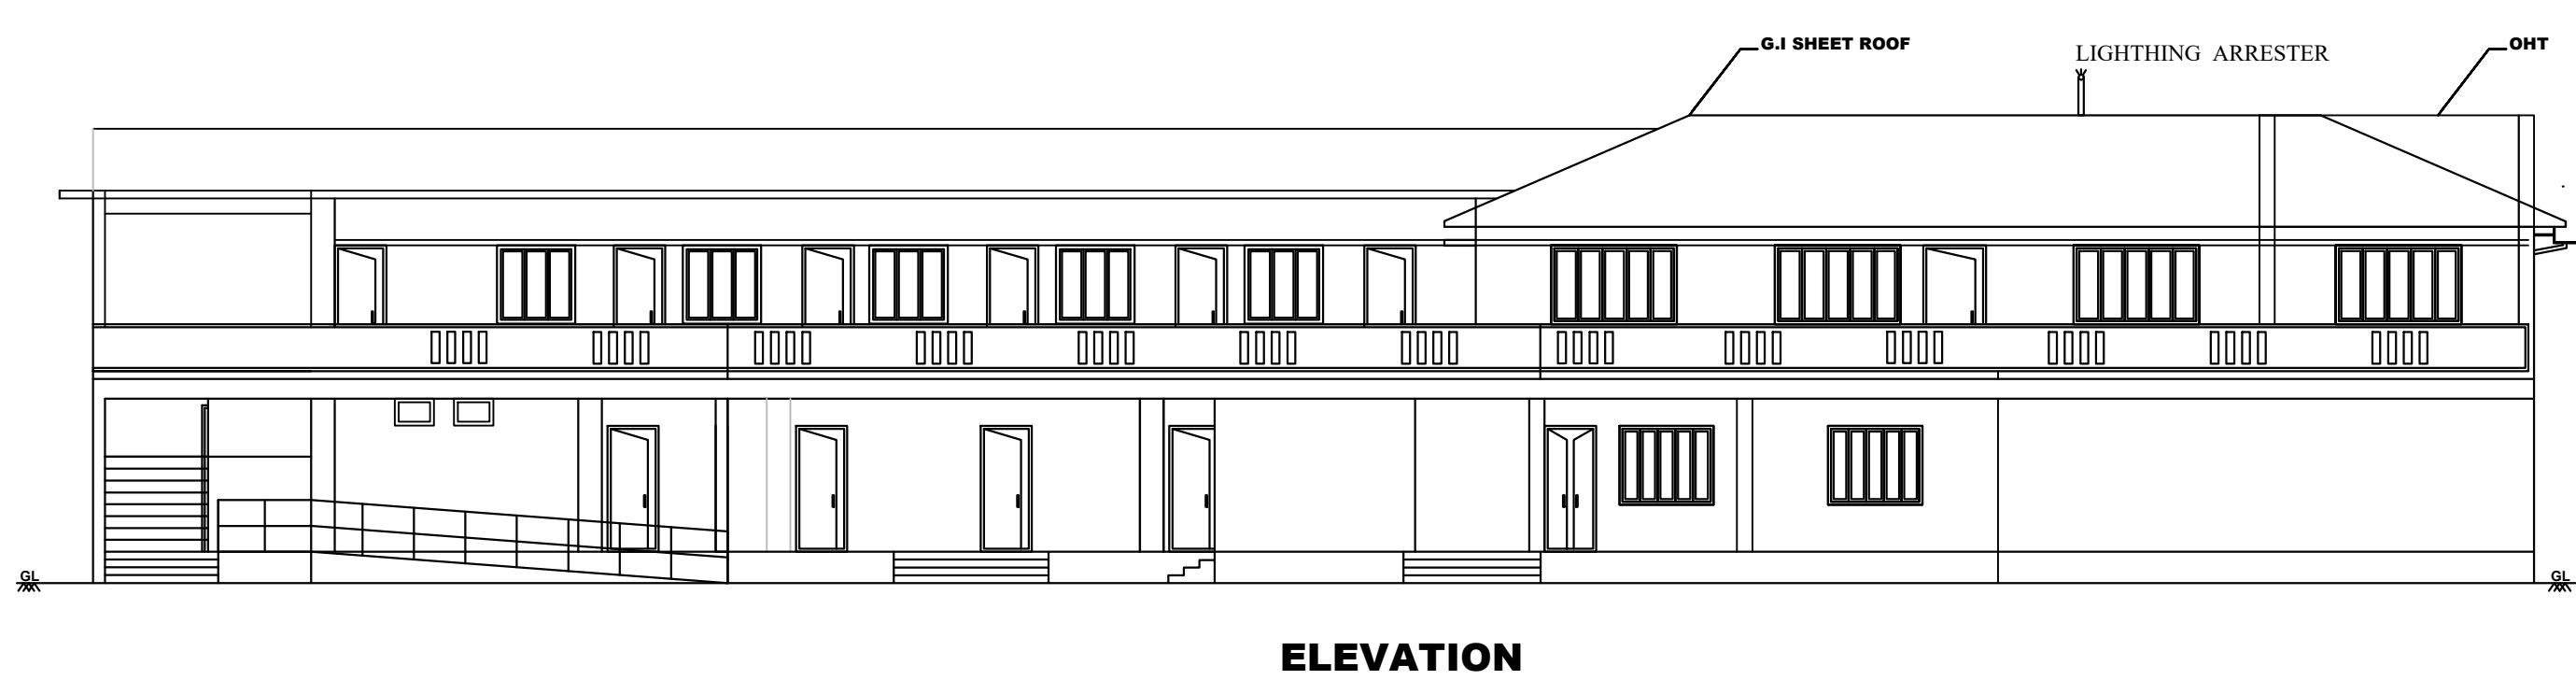

SITE APPROVAL :
 ROC No.SWP/BPA/0016335/2023
 Site Boundary Shown as 'A' to 'L' and numbered as
 SWP/ITCP/SALEM/Site Approval No.43/2023

ALL DIMENSIONS ARE IN METRE

AREA DETAILS	
AREA OF THE SITE (Asper Document)	- 4548.63 Sq.mt
AREA OF THE SITE (Asper Patta)	- 4550.00 Sq.mt
SUPER IMPOSED PLOT AREA	- 4417.60 Sq.mt

	FSI Sq.mt	NON - FSI
AREA OF GROUND FLOOR	816.37	---
AREA OF FIRST FLOOR	478.19	---
TOTAL AREA OF ALL FLOORS	1294.56	---

PLOT COVERAGE = (816.37 / 4417.60)X100 = 18.48%
F.S.I = (1294.56 / 4417.60) = 0.29

PARKING :

NO.OF OPEN CAR PARKING (2.50X5.00) - 14 Nos

PHYSICALLY HANDICAPED PARKING (3.60X5.00) - 2 Nos

NO.OF OPEN TWO WHEELER PARKING (1.00X1.80) - 30 Nos

COLOUR INDEX	
PROPOSED SITE	
PROPOSED BUILDING	
EXISTING ROAD	

JOINERIES DETAILS	METER
MD - DOOR	1.82 X 2.44
D - DOOR	1.00 X 2.44
D1 - DOOR	1.22 X 2.44
D2 - DOOR	0.76 X 2.44
D3 - DOOR	1.52 X 2.44
SD - SWING DOOR	1.00 X 2.44
W - WINDOW	1.83 X 1.52
W1 - WINDOW	1.52 X 1.52
W2 - WINDOW	2.44 X 1.52
W3 - WINDOW	1.52 X 1.83
KW - WINDOW	1.83 X 1.52
V - VENTILATOR	0.76 X 0.61
V1 - VENTILATOR	1.83 X 0.91
V2 - VENTILATOR	6.75 X 0.61
V3 - VENTILATOR	1.50 X 0.76
O - OPENING	1.22 X 2.44

மனை வரையடத்தில் காண்பிக்கப்பட்டுள்ள கிழமேலாக செல்லும் நிலவியல் கால் பாதையை தடுக்கும் வண்ணம் வளர்ச்சிகள் ஏதும் மேற்கொள்ள கூடாது.

APPLICANT

ENGINEER

Er. G. MANIKANDAN, B.E.(Civil), M.E.(Struct),
M.I.E., M.V.M.Sc (Real Estate),
Chartered Engineer M-164370-9,
SLPA Regd. Engineer Grade-I 519RE-10216,
3651, Vaanai Complex, Akkar Math Road,
Ayyathiyapattanam - 76 1002.

STRUCTURAL ENGINEER

Dr. V. Venkatesh Kumar
 Dr. G. MANIKANDAM, B.E., CIVIL, M.E. (Struct)
 M.Tech., P.H.D., M.Sc. (Struct. Engg.),
 Chartered Engineer No-144279-D,
 SUPA Regd. Structural Engineer Grade-2 (1988-9)
 3/51, Vasu Complex, After Main Road
 Ayathalpet, Salem-636 100.