PP APPROVAL RECORD

Planning Permission

Salem

Salem district, Tamil Nadu

APPROVAL TYPE
Building Plan

ISSUING AUTHORITY
DTCP

The approval as the planning authority issued it, reproduced in full behind this page.

An approval speaks to what was sanctioned, not to what was built. Completion is a separate record.


Verified RealEstate™

3/350/2 Mettukuppam,
OMR Thoraipakkam,
Chennai 600 097, India

hello@verified.realestate

+91 9996 12 9996

verified.realestate

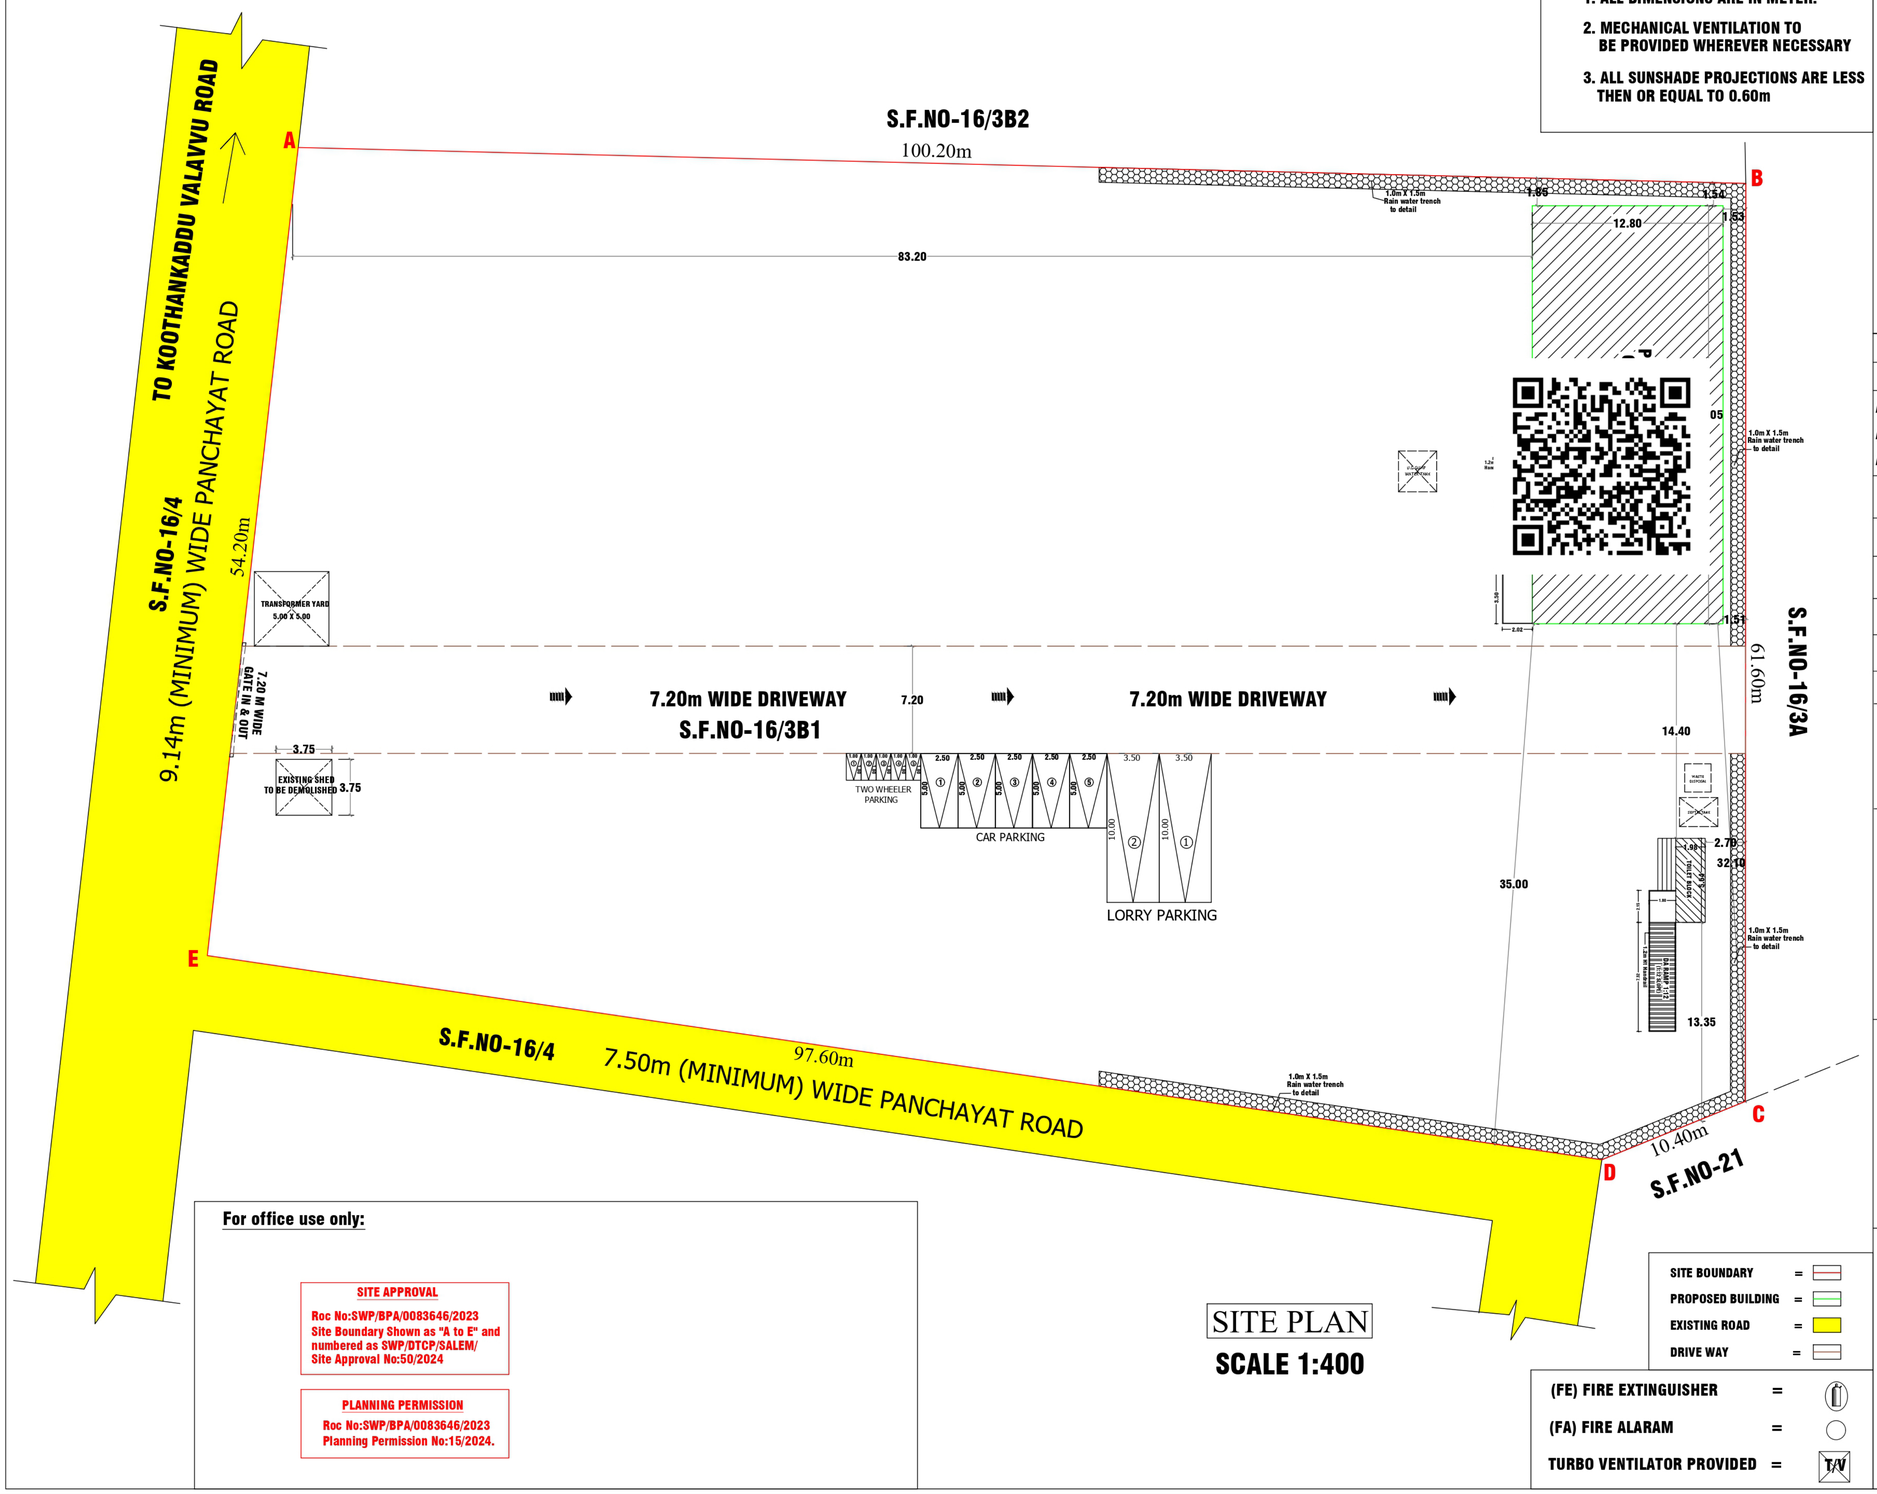

SITE PLAN

SCALE 1:400

NOTE:-

1. ALL DIMENSIONS ARE IN METER.
2. MECHANICAL VENTILATION TO BE PROVIDED WHEREVER NECESSARY
3. ALL SUNSHADE PROJECTIONS ARE LESS THEN OR EQUAL TO 0.60m

SITE PLAN SHOWING THE PROPOSED CONSTRUCTION OF GALVALUM SHEET ROOF GODOWN BUILDING (BLOCK-1) AND R.C.C ROOF TOILET BLOCK (BLOCK-2) IN S.F.NO-16/3B1, THATHIAMPATTY VILLAGE PANCHAYAT, OMALUR PANCHAYAT UNION, KADAIYAMPATTY TALUK, SALEM DISTRICT.(SALEM LOCAL PLANNING AREA)

Name Of The Applicant :-

1. Mr.B.NAGARANGAIAH S/o Mr.RAMASUBBAIAH.

N

SCALE-1:100

AREA DETAILS :-

PARTICULARS	SQ.MT	
AREA OF THE SITE (AS PER DEED) -1.50 CENTS)	6070.00	
AREA OF THE SITE (AS PER PATTA)	6075.00	
AREA OF THE SITE (AS PER SUPER IMPOSED PLOT AREA)	6070.00	
AREA OF THE BUILDING :- (BLOCK-1) - GODOWN	TOTAL BUILT UP AREA	FSI AREA
GROUND FLOOR AREA	359.04	359.04
AREA OF THE BUILDING :- (BLOCK-2) - TOILET BLOCK	TOTAL BUILT UP AREA	FSI AREA
GROUND FLOOR AREA	11.16	11.16
TOTAL BUILT UP AREA	370.20	
AREA OF THE VACANT SITE	5699.80	

FLOOR SPACE INDEX (FSI) = $\frac{370.20}{6070.00}$ = 0.061

PLOT COVEREAGE (PC) = $\frac{370.20}{6070.00}$ X 100 = 6.09%

JOINERY DETAILS :-

R/SHUTTER (RS)	= 3.00 X 2.77
DOOR (D)	= 1.00 X 2.13
DOOR (D1)	= 0.76 X 2.13
VENTILATOR (V)	= 3.00 X 0.60
VENTILATOR (V1)	= 0.76 X 0.61

Parking Details:-

Required Lorry Parking stalls : 1 Nos
Provided Lorry Parking stalls : 02 Nos X 3.50 X 10.00
Required Car Parking stalls : 5 Nos
Provided Lorry Parking stalls : 05 Nos X 3.50 X 10.00
Required Two wheeler Parking stalls : 5 Nos
Provided Two wheeler Parking stalls : 05 Nos X 3.50 X 10.00

AREA OF ELECTRICALL TRANSFORMER ROOM = 5.00 X 5.00 =25.00sq.mt.

REG.STRUCTURAL ENGINEER:-

Er.S.VIJAYAKUMAR M.E.,(Strl),
VIJAYSRI STRUCTURAL CONSULTANT & CIVIL ENGINEER
REGISTERED STRUCTURAL ENGINEER GRADE-SLPA :12/RSE-I/19-24
D.No-5/6-1A,NINAM PATTI, ATTAYAMPATTI,
RAJAPALAYAM(PO),
SALEM (Dt)-637 501.
CELL -9965399021.

APPLICANT:-

REGISTERED ENGINEER:-

Er.K.K.KISHORE @ K.KISHAN B.E.,C.E(Dip).,D.C.P
SRI BALAJI CONSTRUCTION
ARCHITECT & ENGINEER
REGISTERED ENGINEER GRADE-SLPA :52/RE-I/19-24
LICENSED BUILDING SURVEYOR., L.B.S.NO -46/19-20
D.No-93/A7, SRI KRISHNA INDU NIVAS , KATTUVATTAM
RAIN BOW GARDEN , PUDHU ERI ROAD,
KANNANKURICHI,SALEM -636008.
CELL -94432 -41730.

For office use only:

SITE APPROVAL


Roc No:SWP/BPA/0083646/2023
Site Boundary Shown as "A to E" and numbered as SWP/DTCP/SALEM/
Site Approval No:50/2024

PLANNING PERMISSION


Roc No:SWP/BPA/0083646/2023
Planning Permission No:15/2024.

SITE BOUNDARY	=
PROPOSED BUILDING	=
EXISTING ROAD	=
DRIVE WAY	=


(FE) FIRE EXTINGUISHER	=
(FA) FIRE ALARAM	=
TURBO VENTILATOR PROVIDED	= T/V

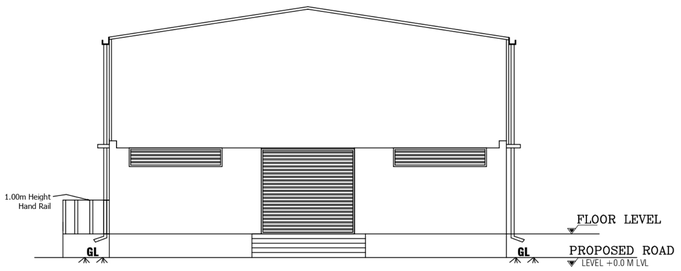


SOUTH SIDE ELEVATION

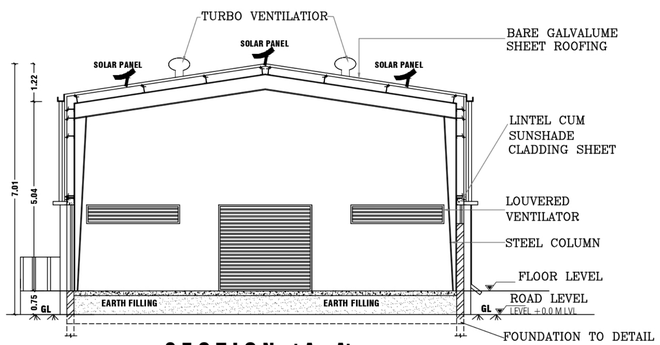


SECTION-'A-A'

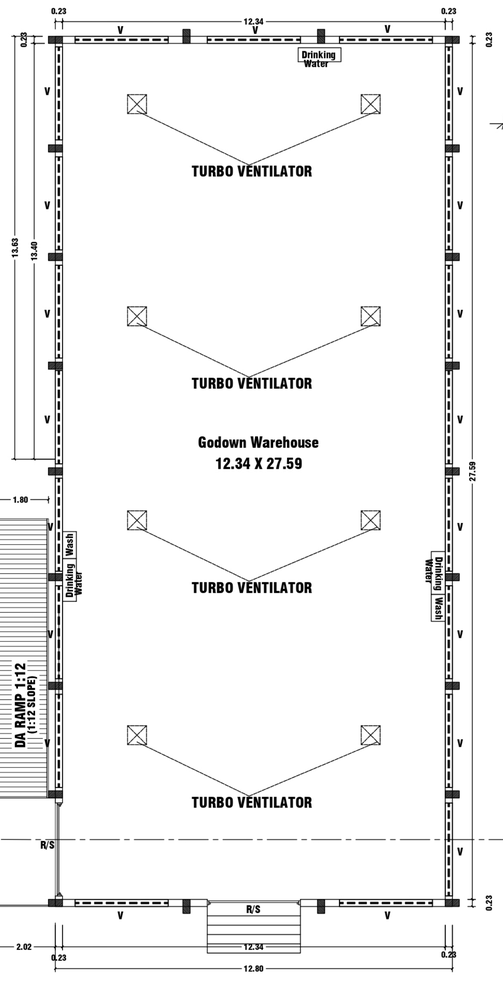


GROUND FLOOR PLAN

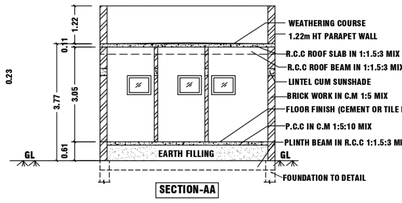


SECTION-AA

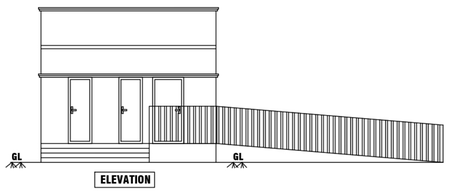


ELEVATION

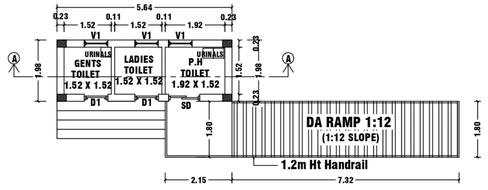


TOILET BLOCK PLAN

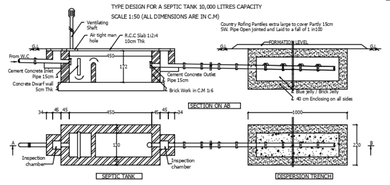


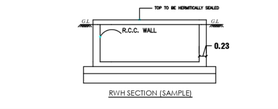



MAIN GATE ELEVATION –1


RWH SECTION (SAMPLE)

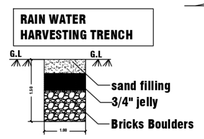

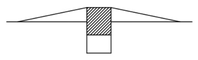


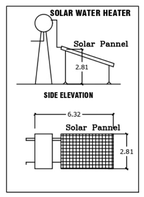

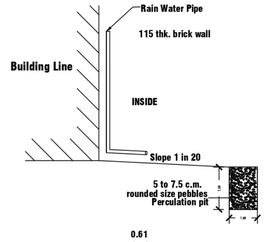


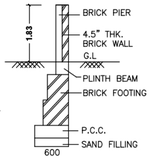


COMPOUND WALL DETAIL

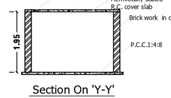


Section On 'Y-Y'

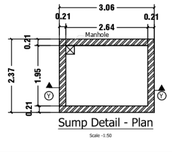


Sump Detail - Plan

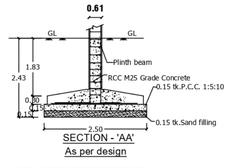


SECTION - 'AA'
As per design

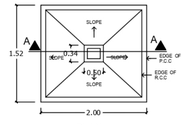

PLAN
As per design
Typical Column Foundation Detail
As per design

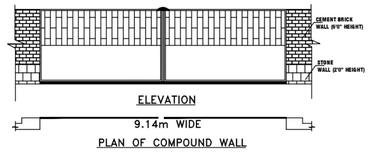

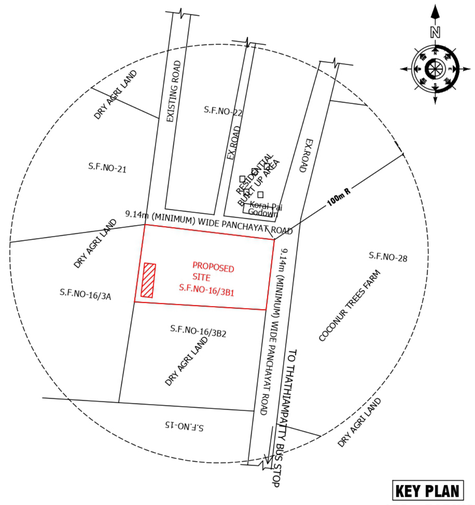

KEY PLAN
100m RADIUS
Scale-1:10000

For office use only:

SITE APPROVAL

Roc No:SWP/BPA/0083646/2023
Site Boundary Shown as "A to E" and numbered as SWP/DTCP/SALEM/
Site Approval No:50/2024

PLANNING PERMISSION

Roc No:SWP/BPA/0083646/2023
Planning Permission No:15/2024.

PLAN SHOWING THE PROPOSED CONSTRUCTION OF GALVALUM SHEET ROOF GODOWN BUILDING (BLOCK-1) AND R.C.C ROOF TOILET BLOCK (BLOCK-2) IN S.F.NO-16/3B1, THATHIAMPATTY VILLAGE PANCHAYAT, OMALUR PANCHAYAT UNION, KADAIYAMPATTY TALUK, SALEM DISTRICT.(SALEM LOCAL PLANNING AREA)

Name Of The Applicant :-

1. Mr.B.NAGARANGAIAH S/o Mr.RAMASUBBAIAH.

N

SCALE-1:100

AREA DETAILS :-

PARTICULARS	SQ.MT	
AREA OF THE SITE (AS PER DEED) -1.50 CENTS)	6070.00	
AREA OF THE SITE (AS PER PATTA)	6075.00	
AREA OF THE SITE (AS PER SUPER IMPOSED PLOT AREA)	6070.00	
AREA OF THE BUILDING :- (BLOCK-1) - GODOWN	TOTAL BUILT UP AREA	FSI AREA
GROUND FLOOR AREA	359.04	359.04
AREA OF THE BUILDING :- (BLOCK-2) - TOILET BLOCK	TOTAL BUILT UP AREA	FSI AREA
GROUND FLOOR AREA	11.16	11.16
TOTAL BUILT UP AREA	370.20	
AREA OF THE VACANT SITE	5699.80	

FLOOR SPACE INDEX (FSI) = $\frac{370.20}{6070.00}$ = 0.061

PLOT COVEREAGE (PC) = $\frac{370.20}{6070.00}$ X 100 = 6.09%

JOINERY DETAILS :-

R/SHUTTER (RS1)	= 3.00 X 2.77
DOOR (D)	= 1.00 X 2.13
DOOR (D1)	= 0.76 X 2.13
SWING DOOR (SD)	= 1.00 X 2.13
VENTILATOR (V)	= 3.00 X 0.60
VENTILATOR (V1)	= 0.76 X 0.61

Parking Details:-

Required Lorry Parking stalls : 1 Nos
Provided Lorry Parking stalls : 02 Nos X 3.50 X 10.00
Required Car Parking stalls : 5 Nos
Provided Lorry Parking stalls : 05 Nos X 3.50 X 10.00
Required Two wheeler Parking stalls : 5 Nos
Provided Two wheeler Parking stalls : 05 Nos X 3.50 X 10.00

AREA OF ELECTRICALL TRANSFORMER ROOM
= 5.00 X 5.00 =25.00sq.mt.

REG.STRUCTURAL ENGINEER:-

Er.S.VIJAYAKUMAR,M.E.,(Stru),
VIJAYSRI STRUCTURAL CONSULTANT & CIVIL ENGINEER
REGISTERED STRUCTURAL ENGINEER GRADE-SLPA :12/RSE-I/19-24
D.No-5/6-1A,NINAM PATTI, ATTAYAMPATTI,
RAJAPALAYAM(PO),
SALEM (Dt)-637 501.
CELL -9965399021.

SITE BOUNDARY	=	(FE) FIRE EXTINGUISHER	=
PROPOSED BUILDING	=	(FA) FIRE ALARAM	=
EXISTING ROAD	=	TURBO VENTILATOR PROVIDED	= T/V

NOTE:-

1. ALL DIMENSIONS ARE IN METER.
2. MECHANICAL VENTILATION TO BE PROVIDED WHEREVER NECESSARY
3. ALL SUNSHADE PROJECTIONS ARE LESS THEN OR EQUAL TO 0.60m

APPLICANT:-

REGISTERED ENGINEER:-

Er.K.K.KISHORE @ K.KISHAN B.E.,C.E(Dip).,D.C.P
SRI BALAJI CONSTRUCTION
ARCHITECT & ENGINEER
REGISTERED ENGINEER GRADE-SLPA :52/RE-I/19-24
LICENSED BUILDING SURVEYOR., L.B.S.NO -46/19-20
D.No-93/A7, SRI KRISHNA INDU NIVAS , KATTUVATTAM
RAIN BOW GARDEN , PUDHU ERI ROAD,
KANNANKURICHI,SALEM -636008.
CELL -94432 -41730.

THE LANDLENS SUITE

Eight ways to know a piece of land before you pay for it.

This report covers one part of the picture. These cover the rest, drawn from the same government records, for any property in Tamil Nadu.

LandLens One
Ask anything about a property and get an answer grounded in live government records, with the sources shown.
/landlens/one

Verify My Land
Every record check run on one property and returned as a single report.
/landlens/verify-my-land

Legal Opinion
An advocate's written opinion on the title, built on the records we pull for it.
/landlens

One Map
Every layer on one map: the parcel, its boundary, zoning, water bodies and what sits around it.
/landlens/one/map

PriceMap
What land actually changed hands for around this plot, taken from the registered deeds.
/landlens/pricemap

Build Scope
What you are allowed to build here: floor space, height, coverage and setbacks.
/landlens/build-scope

Property Tracker
Watch a property and hear about it when something new is registered against it.
/landlens/property-tracker

Deal Room
Run the transaction in one place: documents, stamping, signatures and the parties.
/landlens/deal-room

FREE TOOLS · NO ACCOUNT NEEDED

Twenty-four checks you can run yourself, at no cost.

Records and verification

The registers themselves, read for you.

- Encumbrance Certificate
- Patta and Chitta
- Field Measurement Sketch
- EC Analyzer
- Bank charge check
- Court case search
- Seller background check
- Approval check by survey

Value and duty

What it is worth and what it costs to register.

- Guideline value by street
- Guideline value by survey
- Stamp duty and registration fees
- Capital gains
- Floor space index
- Area unit converter

Zoning and land use

What the plan says can happen on this land.

- Land use zone finder
- CMDA land use check
- Coastal regulation zone
- Master plan check
- Water bodies finder
- Airport height clearance

Registers and directories

Who holds it, and which office keeps the record.

- Find your registering office
- Temple property check
- Waqf property check
- RERA register

Every free tool
/tools

Services we run for you
/services

The LandLens suite
/landlens/one

Verified RealEstate™

Every claim in this document traces back to a government record.

- Legal opinions, due diligence and title verification
- Building plan, layout and sub-division approvals
- Completion and occupancy certificates, regularisation
- Escrow, negotiation and NRI property management
- Land survey, soil testing, architecture and construction

Verified RealEstate
3/350/2 Mettukuppam,
OMR Thoraipakkam,
Chennai 600 097, India
hello@verified.realestate
+91 9996 12 9996

Prepared from the registers named on the page each finding sits on. Where a register could not be read, this document says so in its place rather than leaving the gap to be read as a clean result.