
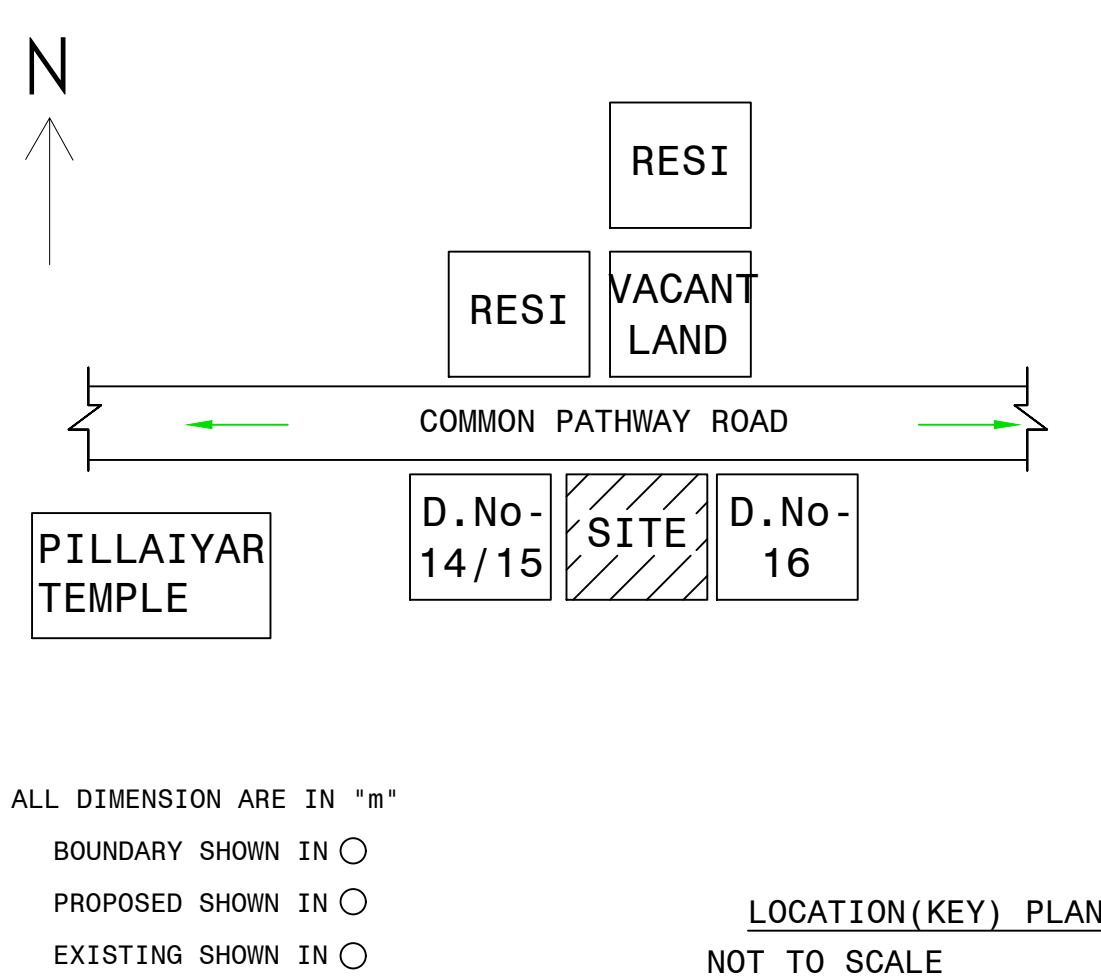


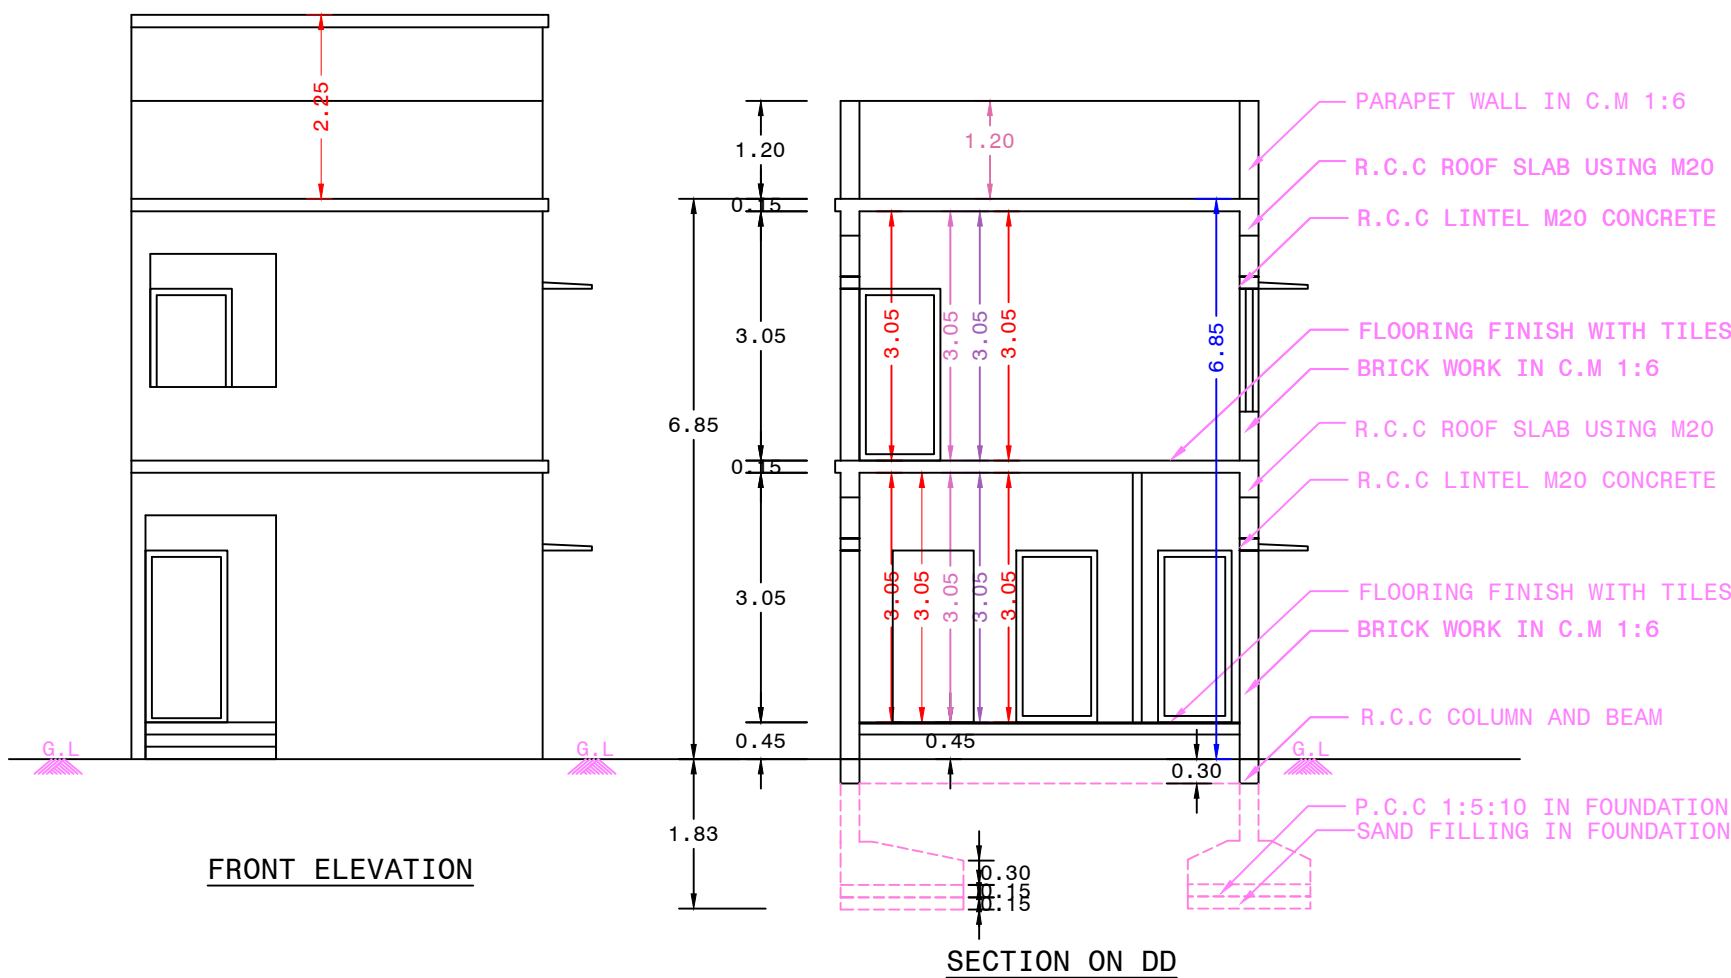

PLAN SHOWING THE PROPOSED RE-CONSTRUCTION
OF R.C.C TERRACED ROOF RESIDENTIAL BUILDING
[AFTER DEMOLISHING EXISTING BUILDING] IN GROUND
FLOOR AND FIRST FLOOR AT D.No-23, S.No-41/15,
PATTA No-299, VENGAMPATTI VILLAGE,
MALLUR TOWN PANCHAYAT, SALEM TALUAK & DISTRICT

NAME OF THE APPLICANT:-
Mr.J.KESAVAN
S/o. Mr.JAYARAMAN




SCALE 1:100


AREA DETAILS	SFT	SQM
AS PER DOC	624.00	57.97
SUPER IMPOSED	616.55	57.28
PROPOSED		
GROUND FLOOR AREA	431.20	40.06
FIRST FLOOR AREA	431.20	40.06
HEAD ROOM AREA	99.99	9.29
TOTAL AREA	962.39	89.41
OPEN AREA	185.35	17.22
FSI AREA	862.40	80.12
FSI PROVIDED	1.39	
PARKING		
TWO WHEELER	2 X 1.00X1.80	= 3.60

JOINERY DETAILS

MD MAIN DOOR	-	1.52 X 2.10
D DOOR	-	1.00 X 2.10
D1 DOOR	-	0.76 X 2.10
W WINDOW	-	1.50 X 1.50
V VENTILATOR	-	0.90 X 0.60

FOR OFFICE USE:-

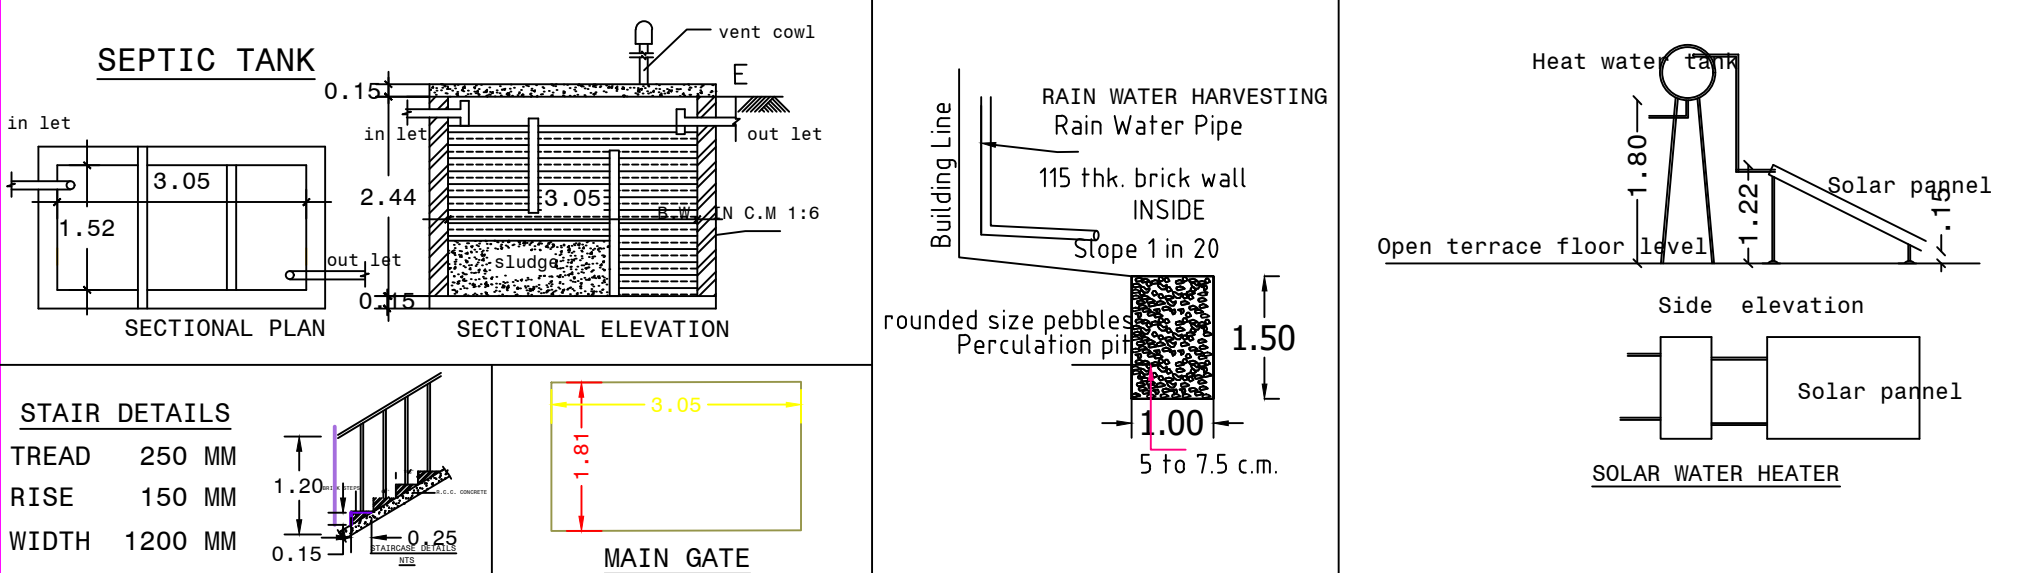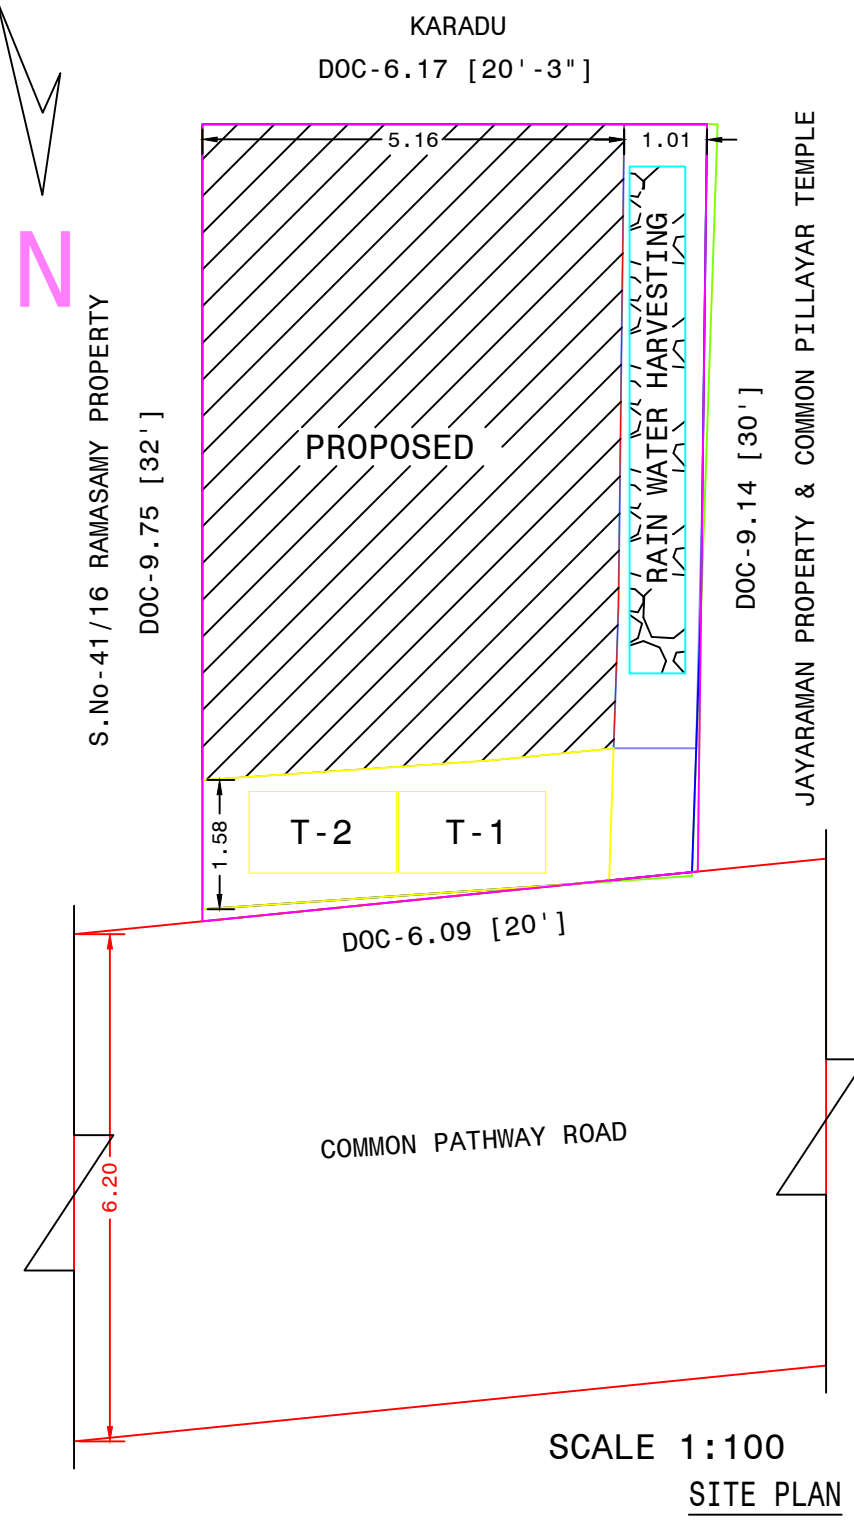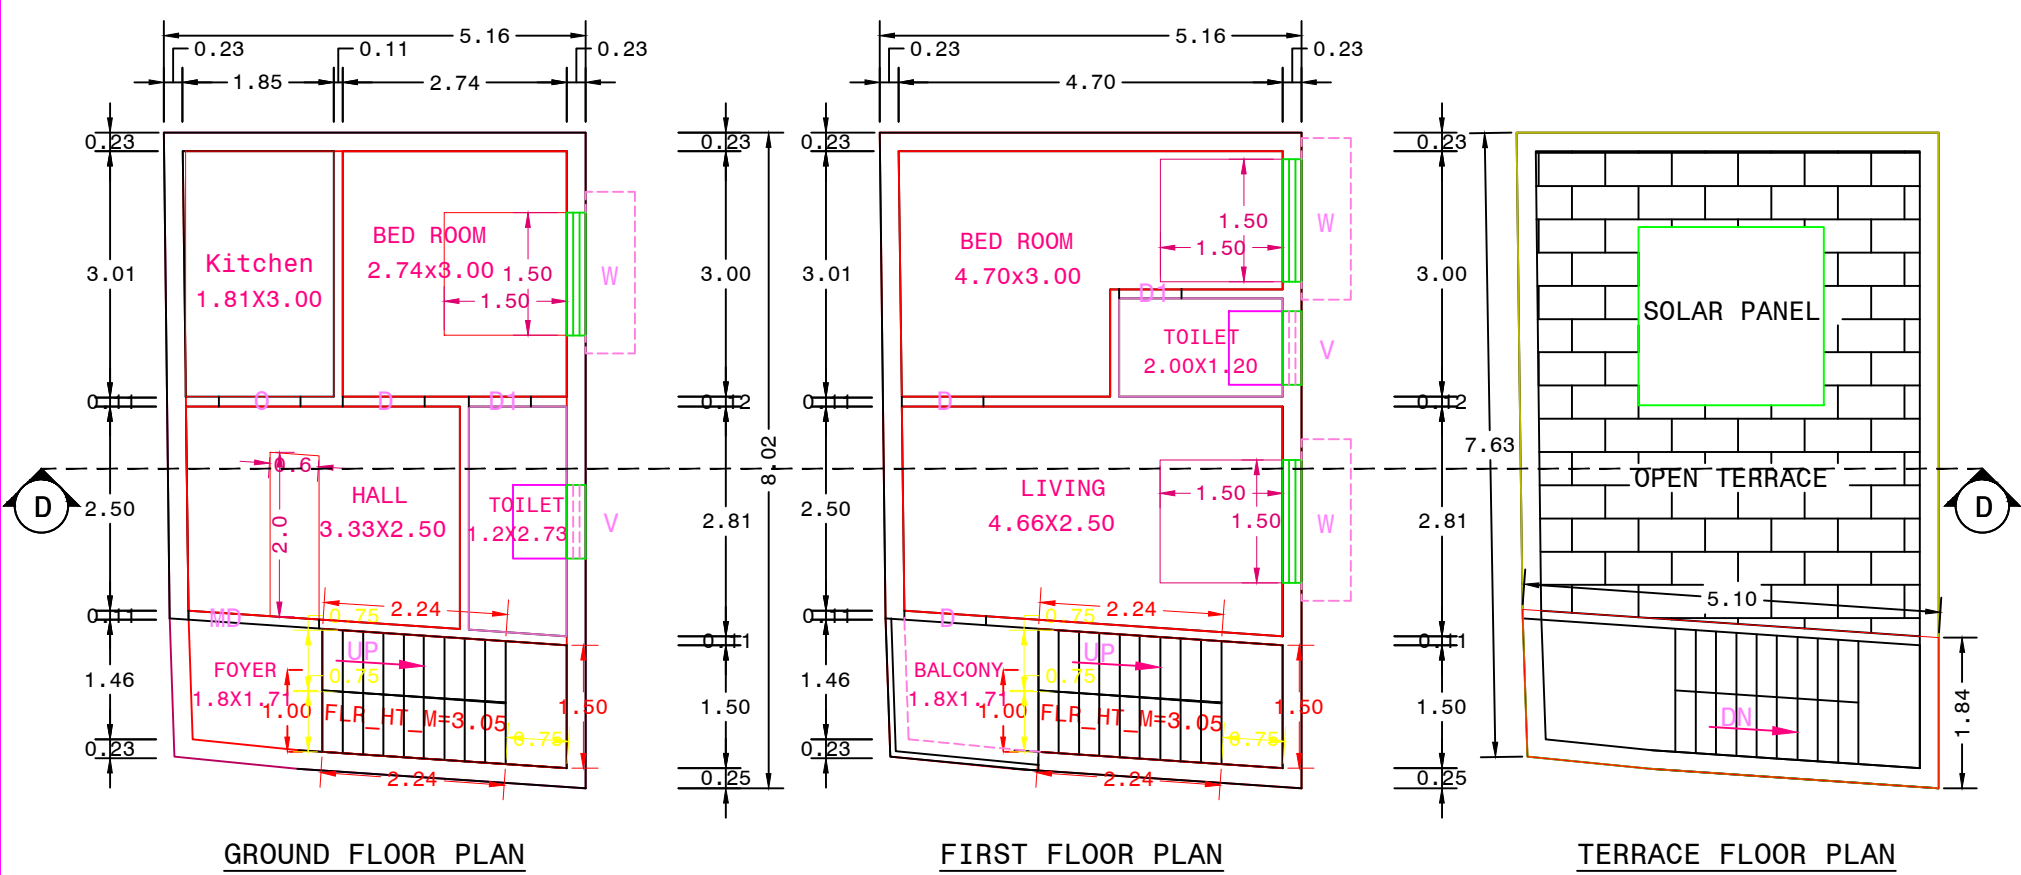

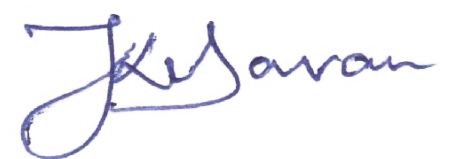APPLICANT


ENGINEER
