PP APPROVAL RECORD

Planning Permission

Salem

Salem district, Tamil Nadu

APPROVAL TYPE
Building Plan

ISSUING AUTHORITY
Town Panchayat


PURPOSE
Residential

The approval as the planning authority issued it, reproduced in full behind this page.


An approval speaks to what was sanctioned, not to what was built. Completion is a separate record.

PLAN SHOWING THE MANGALORE TILED ROOF EXISTING BUILDING TO BE DEMOLISHING AFTER PROPOSED CONSTRUCTION OF R.C.C ROOF RESIDENTIAL BUILDING FOR DOOR No:11/27, OLD S.F.No:123/7, NEW S.F.No:340/10A, OLD WARD No:11, NEW WARD No:12, AT PADIKKAL STREET, NANGAVALLI VILLAGE, NANGAVALLI TOWN PANCHAYAT, METTUR TALUK AND SALEM DISTRICT.


APPLICANT: Mr.A.RANJITH S/o.Mr.K.ARUMUGAM. **SCALE 1:100**

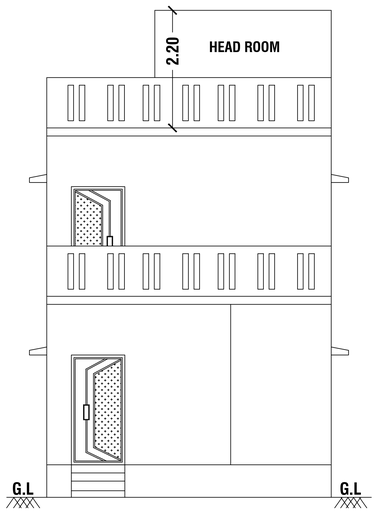


ELEVATION

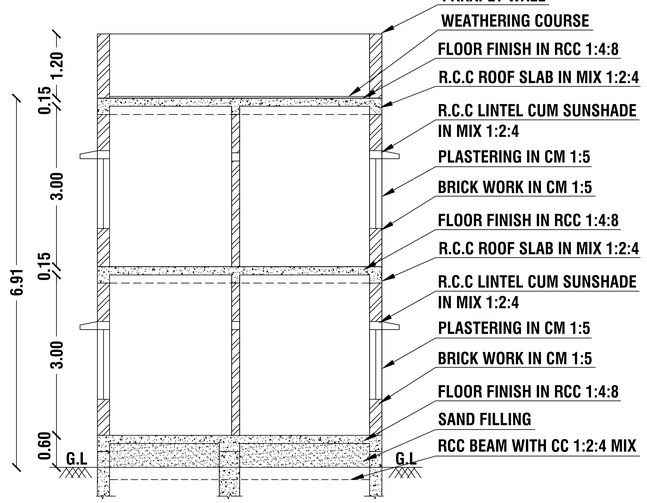

SECTION ON - AA'

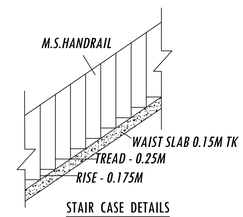


STAIR CASE DETAILS

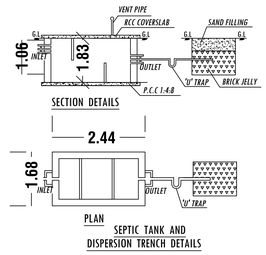

SECTION DETAILS

PLAN


SEPTIC TANK AND DISPERSION TRENCH DETAILS

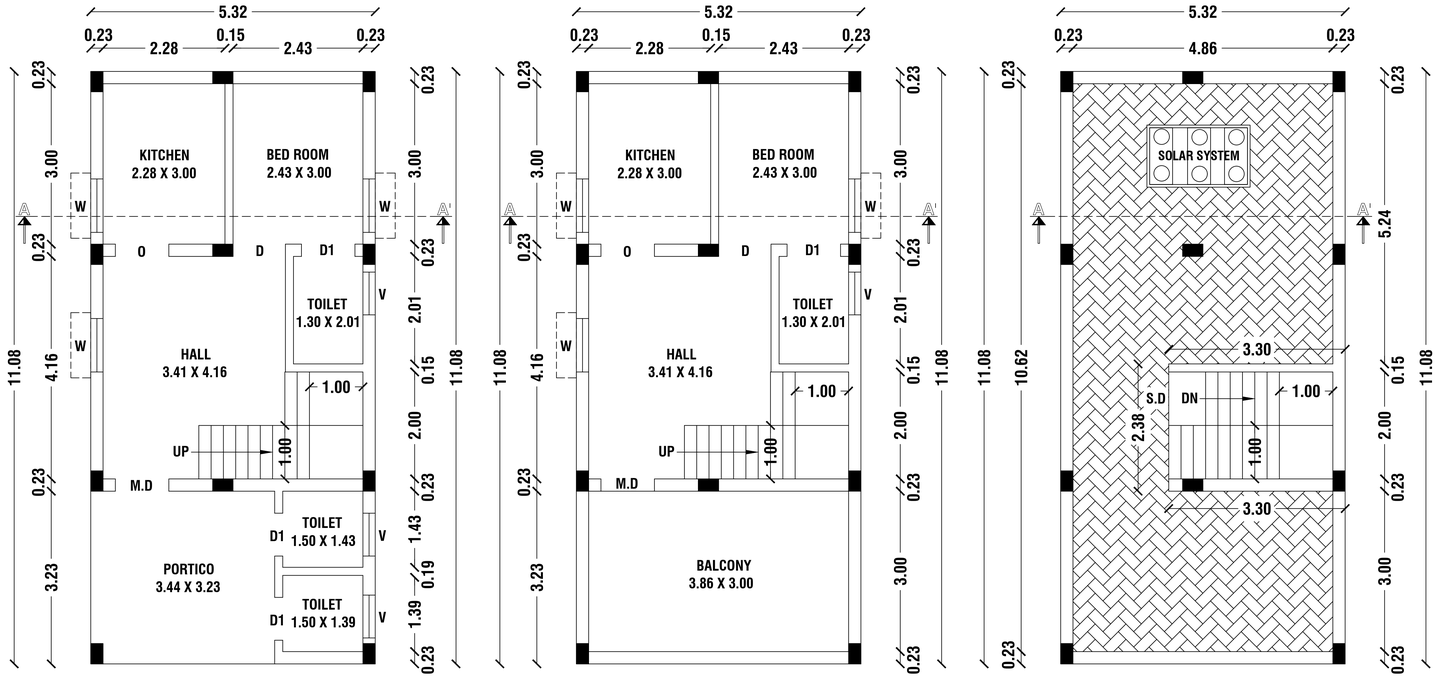

GROUND FLOOR PLAN

FIRST FLOOR PLAN


OPEN TERRACE FLOOR PLAN

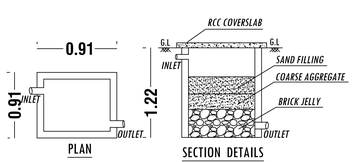


PLAN

SECTION DETAILS

RAINWATER HARVESTING SYSTEM

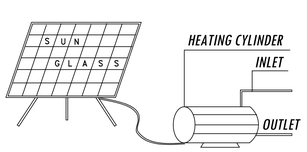

SOLAR WATER HEATING

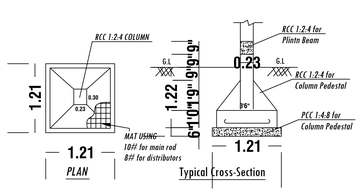

PLAN


Typical Cross-Section

FOOTING DETAILS

COLOR INDEX	
SITE BOUNDARY	
PROPOSED BUILDING	
EXISTING ROAD	
SEPTIC TANK	
RAIN WATER HARVESTING ROAD	

KEY PLAN


NOT TO SCALE

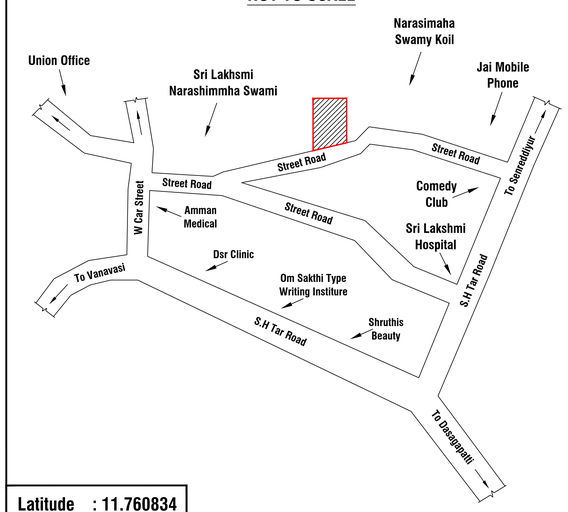

Latitude : 11.760834
Longitude : 77.891682

SITE PLAN

SCALE 1:100

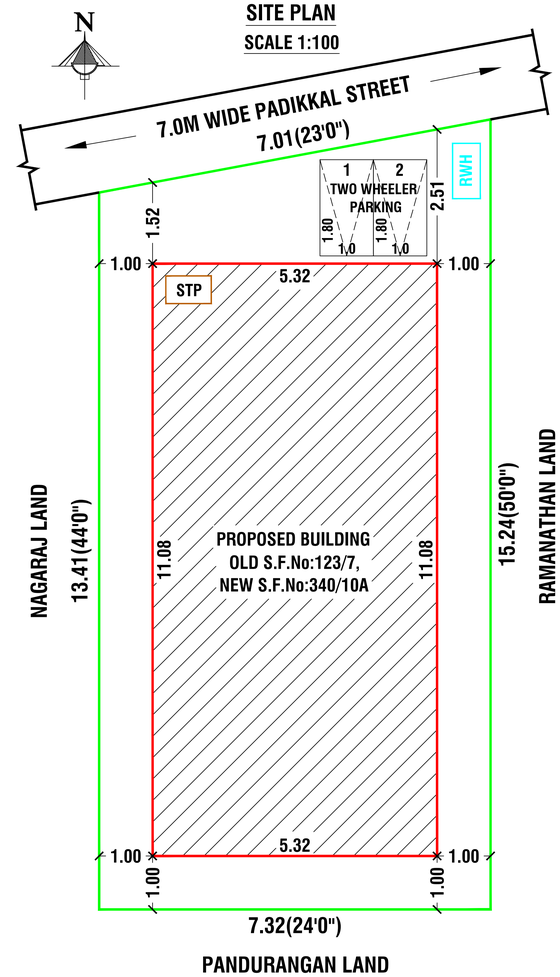

NOTES
ALL THE DOORS AND WINDOWS ARE OUTSIDE OPENING.
WASTE WATER WILL BE USED FOR GARDEN PURPOSE
ALL DIMENSIONS ARE IN FEET AND METRES

SCHEDULE OF JOINERIES		WIDTH	HEIGHT	AREA IN Sq.Mt
M.D	MAIN DOOR	1.00	2.13	2.13
D	DOOR	0.91	2.10	1.91
D1	DOOR	0.76	2.10	1.60
S.D	STEEL DOOR	0.91	2.10	1.91
W	WINDOW	0.90	1.14	1.03
O	OPEN	0.91	2.10	1.91
V	VENTILATOR	0.80	0.60	0.48

AREA DETAILS

PLR / FMB, Document & As At Site Area	103.13 Sq.Mt	1110.0 Sq.Ft

PARTICULARS	Total Buildup Area Sq.Mt	Non FSI Area Sq.Mt	Total Buildup Area Sq.Ft
PRO.GROUND FLOOR	58.95	-	634.54
PRO.FIRST FLOOR	58.95	-	634.54
PRO.HEAD ROOM	7.85	-	84.50
TOTAL AREA	125.75	-	1353.58

FSI DETAILS;-

Total All Floor Area / Total Land Area = 117.90 / 103.13 = **FSI = 1.143**

Parking Details

Particulars	Provided in Nos.
Car Parking	-
Two Wheeler Parking	2

OFFICE USE

TECHNICAL APPROVAL

Online Application No:SWP/BPA/0090565/2023

Technical approval issued.

This Document is Digitally Data Singed by "EXECUTIVE OFFICER OF NANGAVALLI VILLAGE, NANGAVALLI TOWN PANCHAYAT, METTUR TALUK & SALEM DISTRICT".

So any Seal or Sign is Necessary.

APPLICANT

Mr.A.RANJITH S/o.Mr.K.ARUMUGAM.

REGISTERED ENGINEER

Er.P.GOPI.D.ARCH.,
LICENSED BUILDING SURVEYOR &
CONSULTING ARCHITECTURE,
VASUTU PLANING AND CONSTRUCTION
HASHNI BUILDERS,
#6/75, VEERAKKAL (P.O),METTUR (T.K)
SALEM (D.T) -636454, CELL:9025053864
E.Mail : palanisamysapari@gmail.com

THE LANDLENS SUITE

Eight ways to know a piece of land before you pay for it.

This report covers one part of the picture. These cover the rest, drawn from the same government records, for any property in Tamil Nadu.

LandLens One
Ask anything about a property and get an answer grounded in live government records, with the sources shown.
/landlens/one

Verify My Land
Every record check run on one property and returned as a single report.
/landlens/verify-my-land

Legal Opinion
An advocate's written opinion on the title, built on the records we pull for it.
/landlens

One Map
Every layer on one map: the parcel, its boundary, zoning, water bodies and what sits around it.
/landlens/one/map

PriceMap
What land actually changed hands for around this plot, taken from the registered deeds.
/landlens/pricemap

Build Scope
What you are allowed to build here: floor space, height, coverage and setbacks.
/landlens/build-scope

Property Tracker
Watch a property and hear about it when something new is registered against it.
/landlens/property-tracker

Deal Room
Run the transaction in one place: documents, stamping, signatures and the parties.
/landlens/deal-room

FREE TOOLS · NO ACCOUNT NEEDED

Twenty-four checks you can run yourself, at no cost.

Records and verification

The registers themselves, read for you.

- Encumbrance Certificate
- Patta and Chitta
- Field Measurement Sketch
- EC Analyzer
- Bank charge check
- Court case search
- Seller background check
- Approval check by survey

Value and duty

What it is worth and what it costs to register.

- Guideline value by street
- Guideline value by survey
- Stamp duty and registration fees
- Capital gains
- Floor space index
- Area unit converter

Zoning and land use

What the plan says can happen on this land.

- Land use zone finder
- CMDA land use check
- Coastal regulation zone
- Master plan check
- Water bodies finder
- Airport height clearance

Registers and directories

Who holds it, and which office keeps the record.

- Find your registering office
- Temple property check
- Waqf property check
- RERA register

Every free tool
/tools

Services we run for you
/services

The LandLens suite
/landlens/one

Verified RealEstate™

Every claim in this document traces back to a government record.

- Legal opinions, due diligence and title verification
- Building plan, layout and sub-division approvals
- Completion and occupancy certificates, regularisation
- Escrow, negotiation and NRI property management
- Land survey, soil testing, architecture and construction

Verified RealEstate
3/350/2 Mettukuppam,
OMR Thoraipakkam,
Chennai 600 097, India
hello@verified.realestate
+91 9996 12 9996

Prepared from the registers named on the page each finding sits on. Where a register could not be read, this document says so in its place rather than leaving the gap to be read as a clean result.