
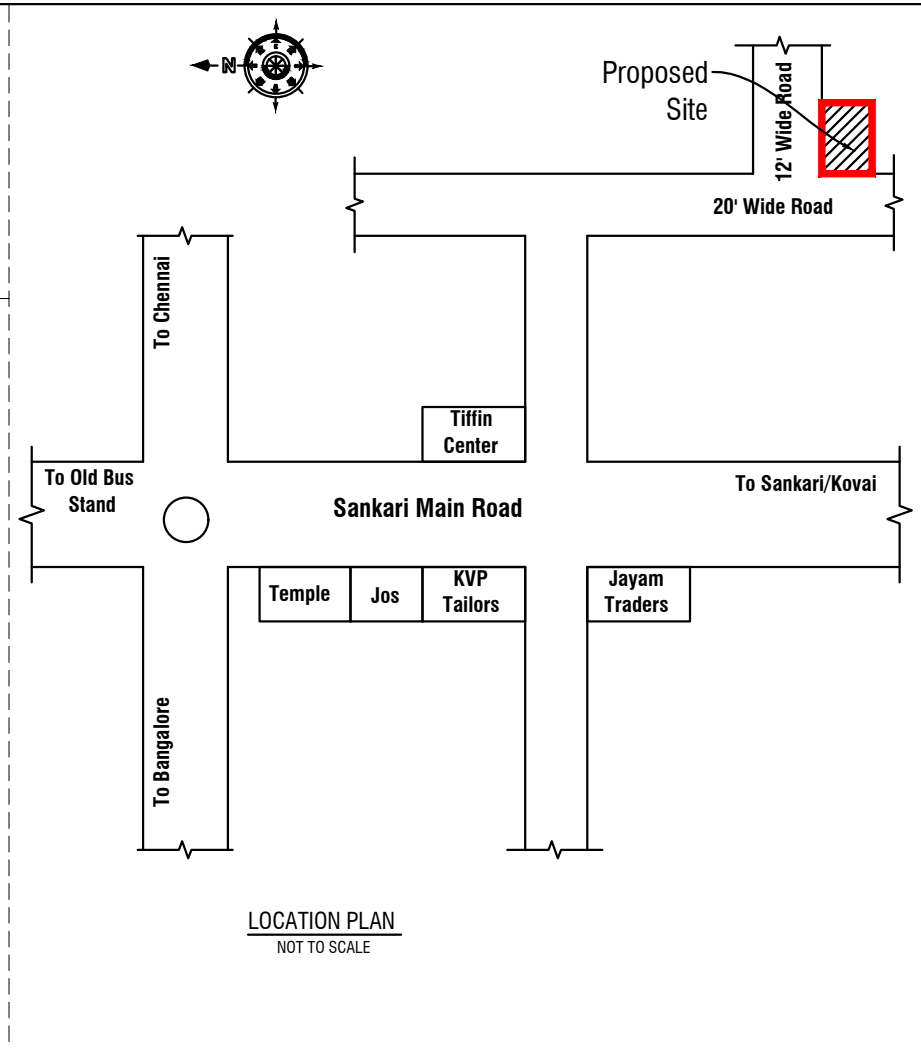
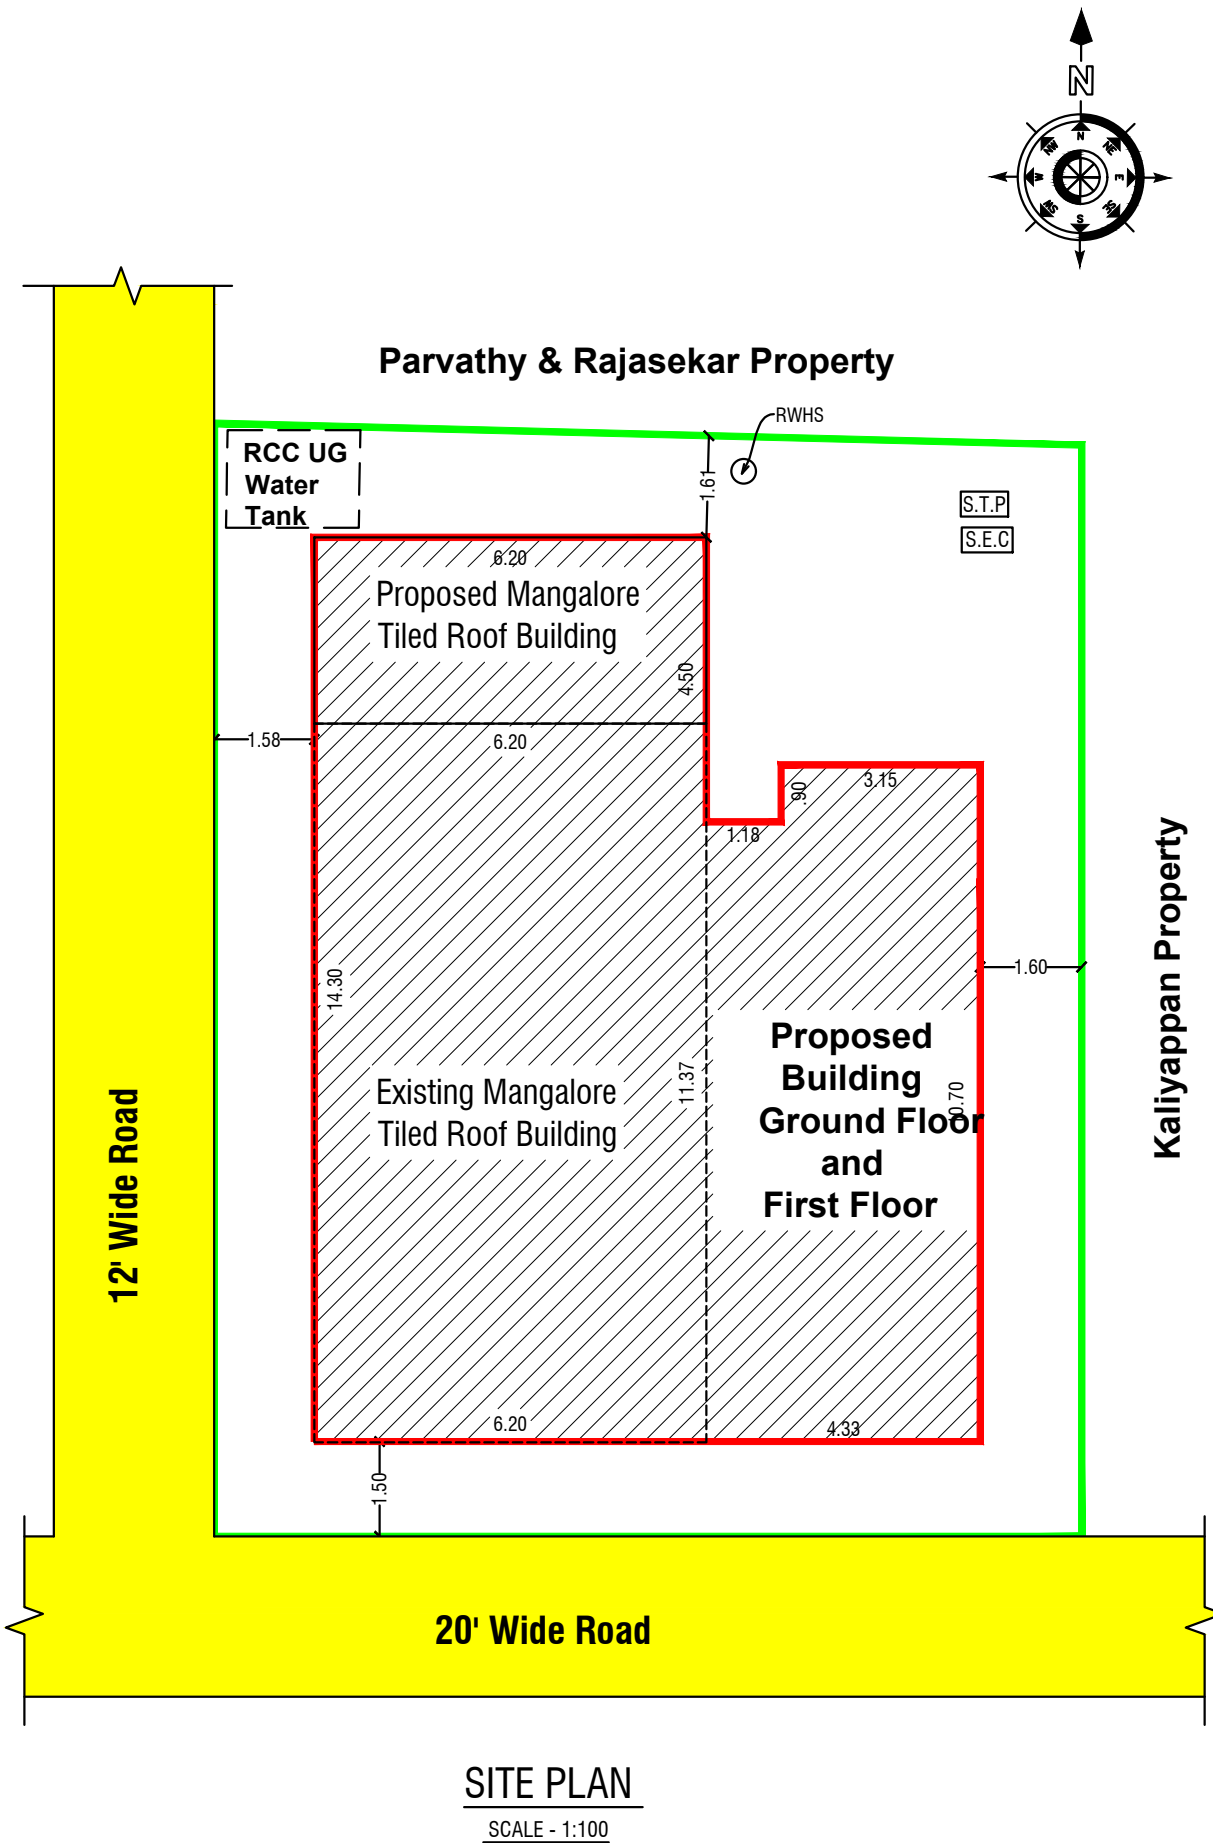
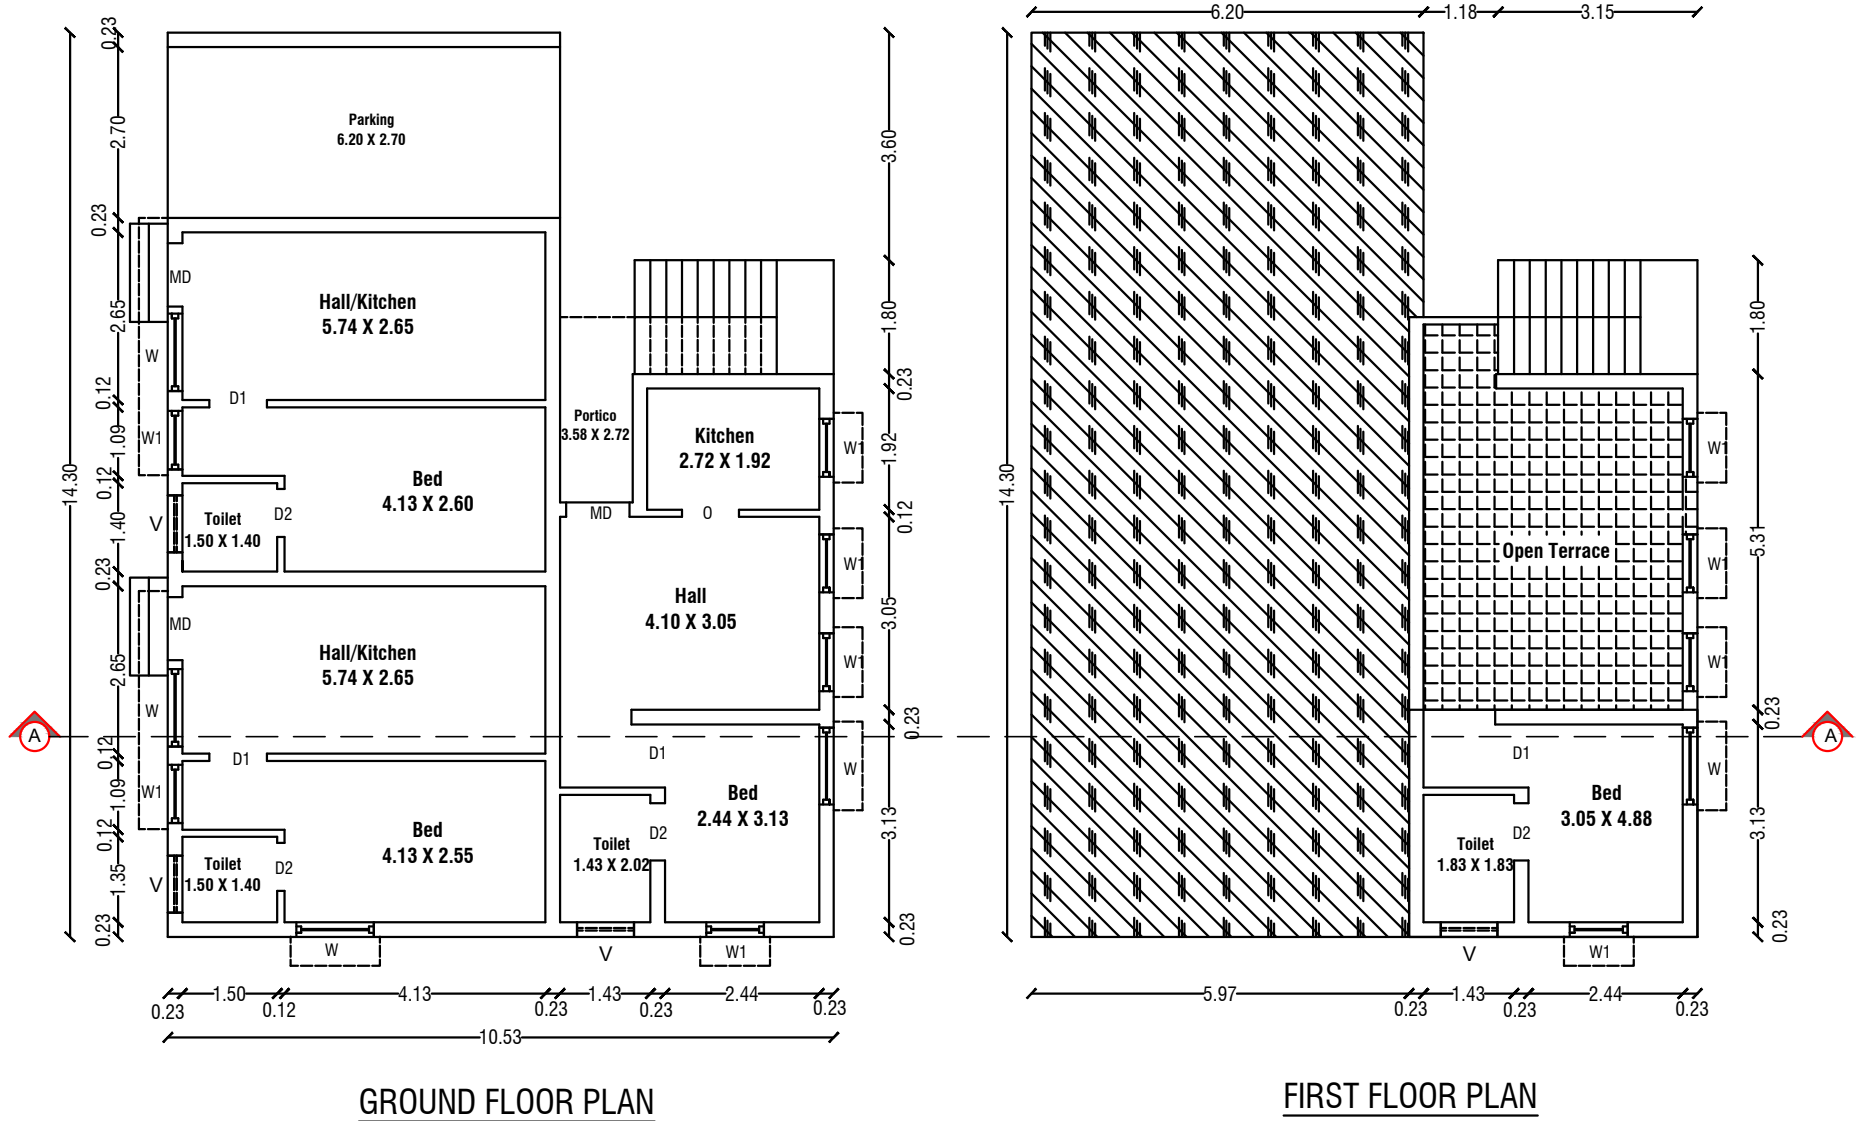


PLAN SHOWING THE ADDITIONAL CONSTRUCTION OF MANGALORE TILED ROOF CUM RCC ROOF GROUND AND FIRST FLOOR RESIDENTIAL BUILDING IN S.F.NO:1/5A55A,

1/5A55B & 1/5A56 AT AMANI KONDALAMPATTI VILLAGE AND PANCHAYAT, SALEM SOUTH TALUK, SALEM DISTRICT. SCALE - 1:100

Applicant Name : 1).Mr. P.Udhayachandran S/o Pattapiraman.

2).Mrs. U.Bharathi W/o P.Udhayachandran.

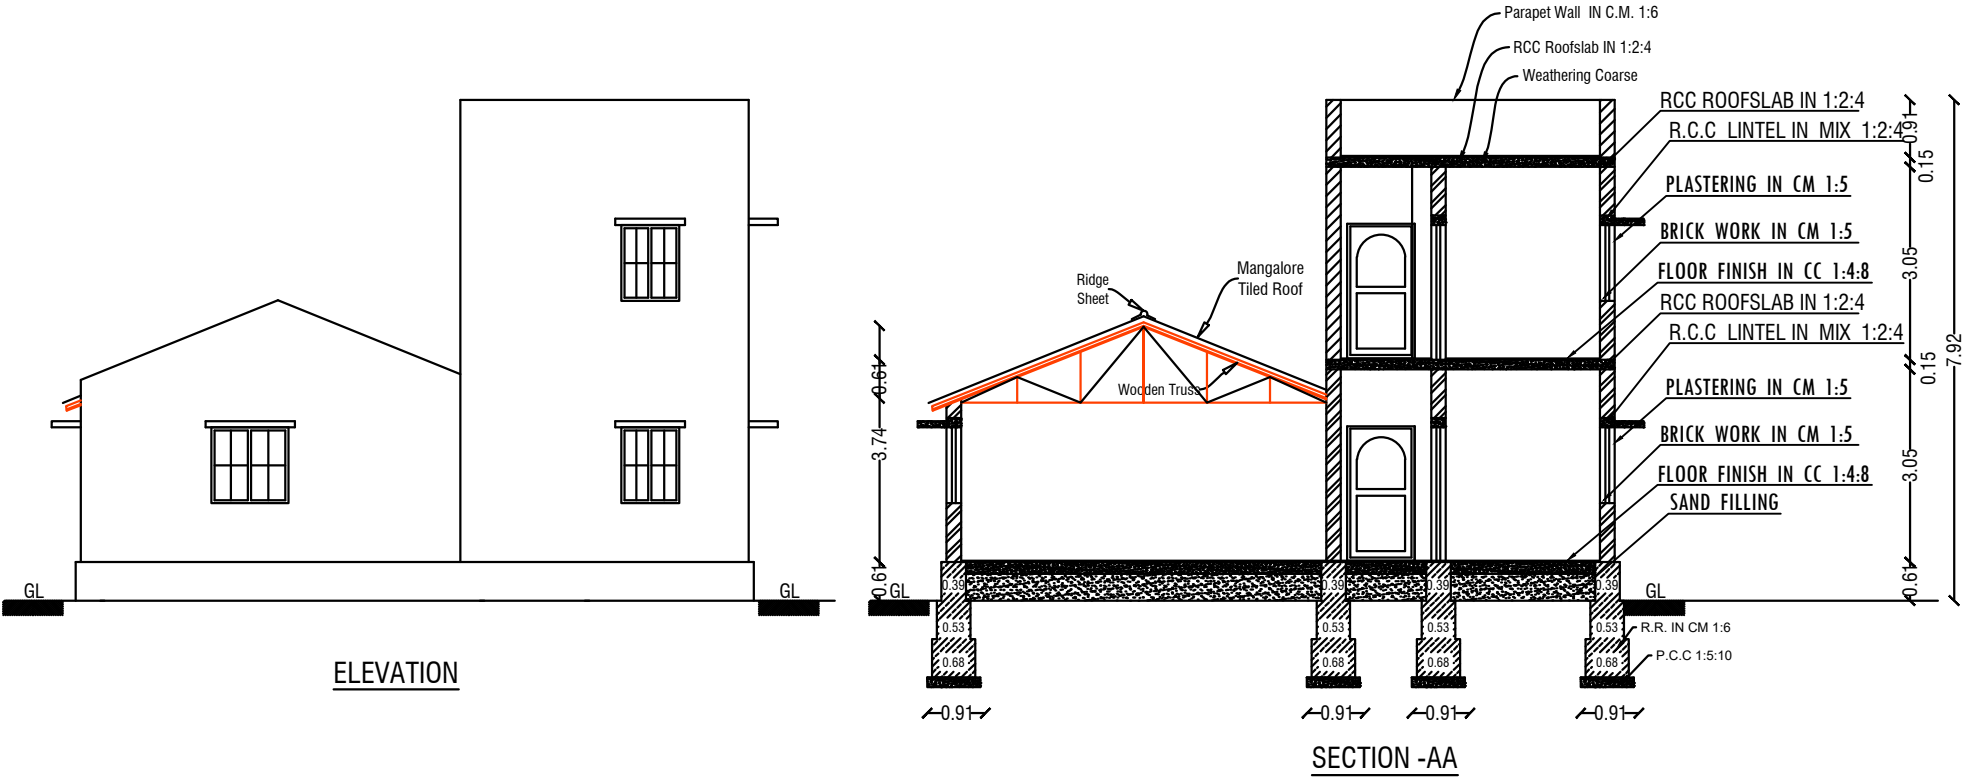

| COLOR INDEX                                                           |            |   |
|-----------------------------------------------------------------------|------------|---|
| Site Boundry                                                          |            |   |
| Proposed Building                                                     |            |   |
| Existing Road                                                         |            |   |
| Schedule of Joineries                                                 |            |   |
| MD                                                                    | Main Door  | 1.05 X 2.10   |
| AO                                                                    | Arch Open  | 0.91 X 2.10   |
| D1                                                                    | Door       | 0.91 X 2.10   |
| D2                                                                    | Door       | 0.75 X 1.83   |
| W                                                                     | Window     | 1.50 X 1.22   |
| W1                                                                    | Window     | 0.91 X 1.22   |
| V                                                                     | Ventilator | 0.91 X 0.61   |
| Area Details                                                          |            |   |
| Particulars                                                           | Sq.m.      | Sq.ft.   |
| Total Area of the Site                                                | 239.04     | 2573.00   |
| Plinth Area of the Existing. Bldg Ground Floor (Mangalore Tiled Roof) | 70.49      | 758.75   |
| Plinth Area of the Pro.Bldg Ground Floor (Mangalore Tiled Roof)       | 18.26      | 196.55   |
| Plinth Area of the Pro. Extg. Ground Floor (R.C.C Roof)               | 45.18      | 486.32   |
| Plinth Area of the Pro. Extg. First Floor (R.C.C Roof)                | 16.37      | 176.21   |
| Carpet Area                                                           | 108.73     | 1170.36   |
| Open Space                                                            | 105.11     | 1131.39   |
| Total Construction Area                                               | 150.30     | 1617.83   |
| Car Parking - 2.50M X 5.00M = 0Nos                                    |            |   |
| Two Wheeler Parking - 1.80M X 1.00M = 1 Nos                           |            |   |
| Applicant                                                             |            | Engineer   |
| 1).Mr. P.Udhayachandran S/o Pattapiraman.                             |            | Er. P. Gopi, D. Arch.,<br>LICENSED BUILDING SURVEYOR &<br>CONSULTING ARCHITECTURE,<br>VASUTU PLANTING AND CONSTRUCTION,<br>HASHNI BUILDERS,<br>#6/75, Veerakkal (Po), Mettur (Tk).<br>Salem (Dt)-636 454. Cell: 90250 53864<br>E mail: palanisamysapari@gmail.com. |

