

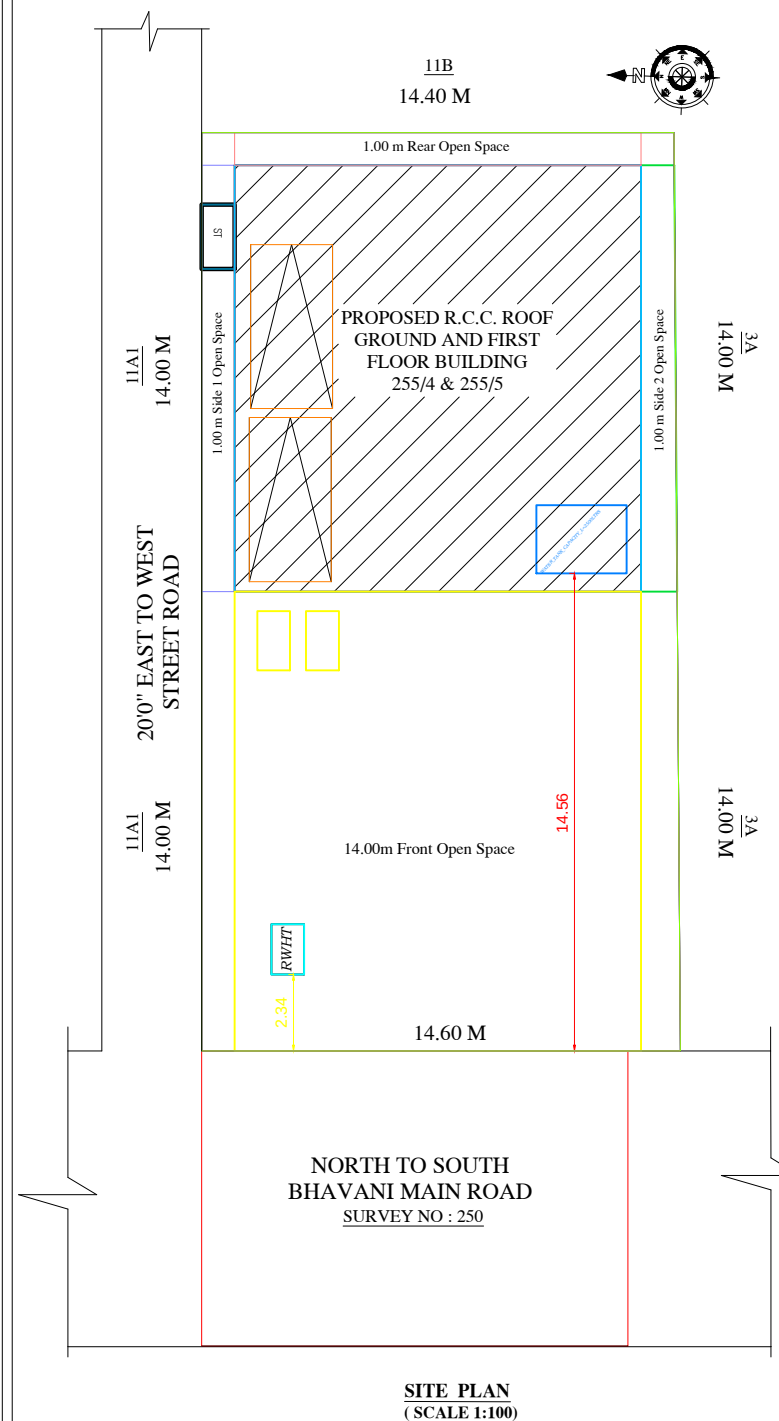
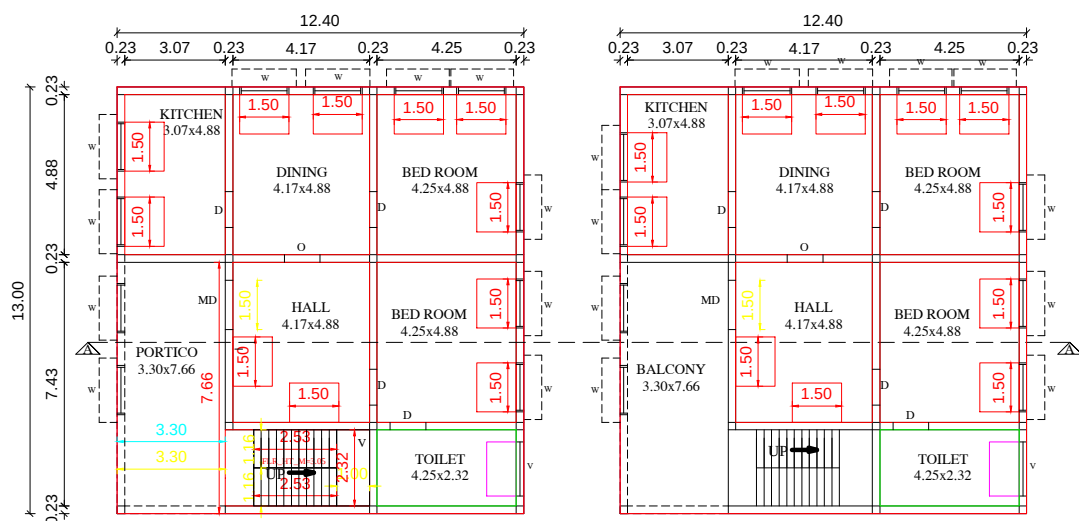
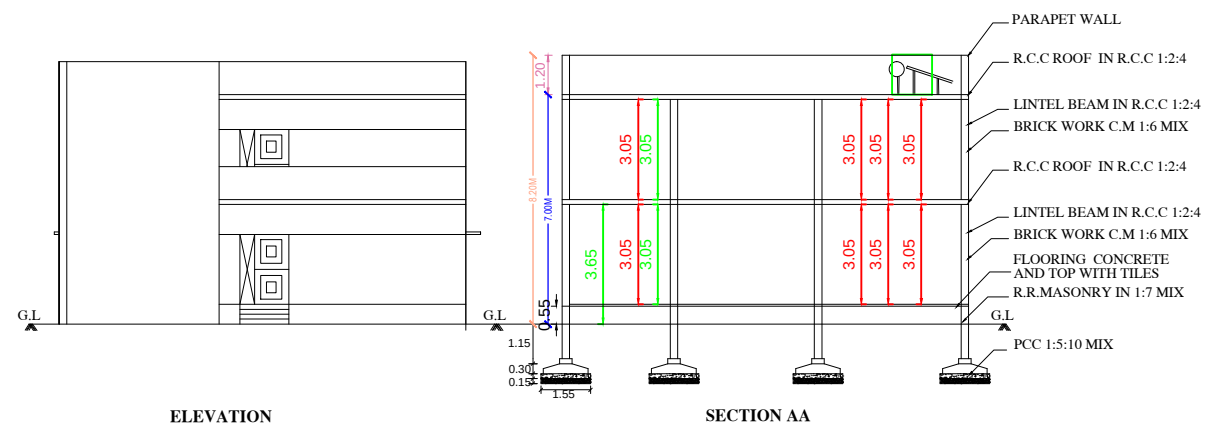


**PLAN SHOWING THE PROPOSED CONSTRUCTION OF RCC ROOF RESIDENTIAL
GROUND AND FIRST FLOOR BUILDING IN PATTA NO:1399 , SURVEY NO: 255/4 & 255/5,
AFTER DEMOLISHING THE EXISTING BUILDING DOOR NO:3/5-182A, NAVAPPATTY
VILLAGE PANCHAYAT, METTUR TALUK , SALEM DISTRICT**

APPLICANT:- Mrs.SUBHASHINI W/o BOOPATHI

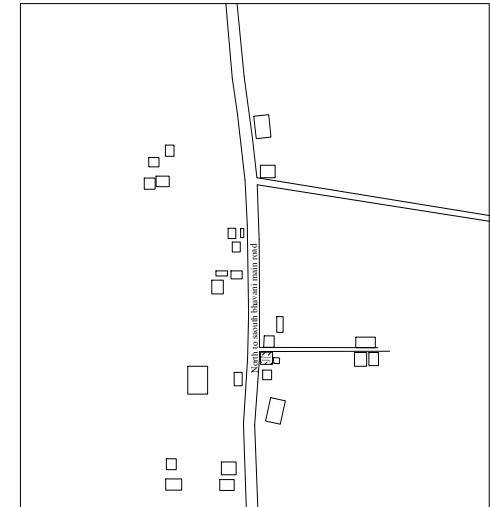





KEY PLAN

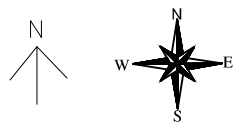

DETAILS OF JOINARIES.

MD	MAIN DOOR	1.52X 2.13
D	DOOR	1.00X 2.13
D1	DOOR	0.76 X 2.13
W	WINDOW	1.52X 1.22
W1	WINDOW	1.22 X 1.22
V	VENTILATOR	0.91 X 0.61

AREA DETAILS	SQM	SFT
AREA OF THE SITE AS PER DOCIUMENT	406.00	4370.00
AREA OF THE SITE AS PER FMB / PLR	406.00	4370.00
SUPER IMPOSED LOAD PLOT AREA	406.00	4370.00
PLINTH AREA DETAILS	SQM	SFT
AREA OF PROPOSED GROUND FLOOR BUILDING	161.20	1735.14
AREA OF PROPOSED FIRST FLOOR BUILDING	161.20	1735.14
TOTAL	322.40	3470.28
GF CARPET AREA	150.50	1569.84
FF CARPET AREA	150.50	1569.84
TOTAL	301.00	3139.68
FLOOR SPACE INDEX (FSI)	0.74	
PLOT COVERAGE	74 %	

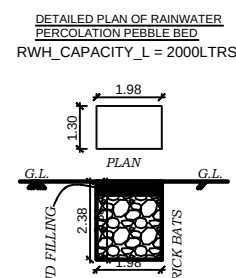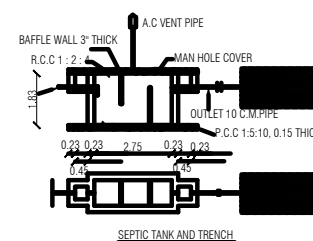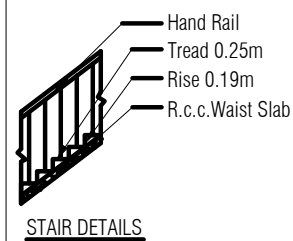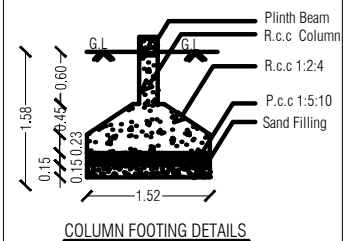

Signature Not Verified

Signed by: Village Panchayat
President
Location: Salem
Date: 2024.02.15 12:31:35

B. Gubhashini

APPLICANT :-

T-547

Er.T SANKAR, BE,CIVIL

DTCP Registered Engineer (Salem)
Mettur Municipality.

Registered Engineer PN Patty,
Verakkal Puthur, Mecheri, Kolathur-
Town Panchayat, Cell: 99657 65059

ENGINEER /LBS:-