
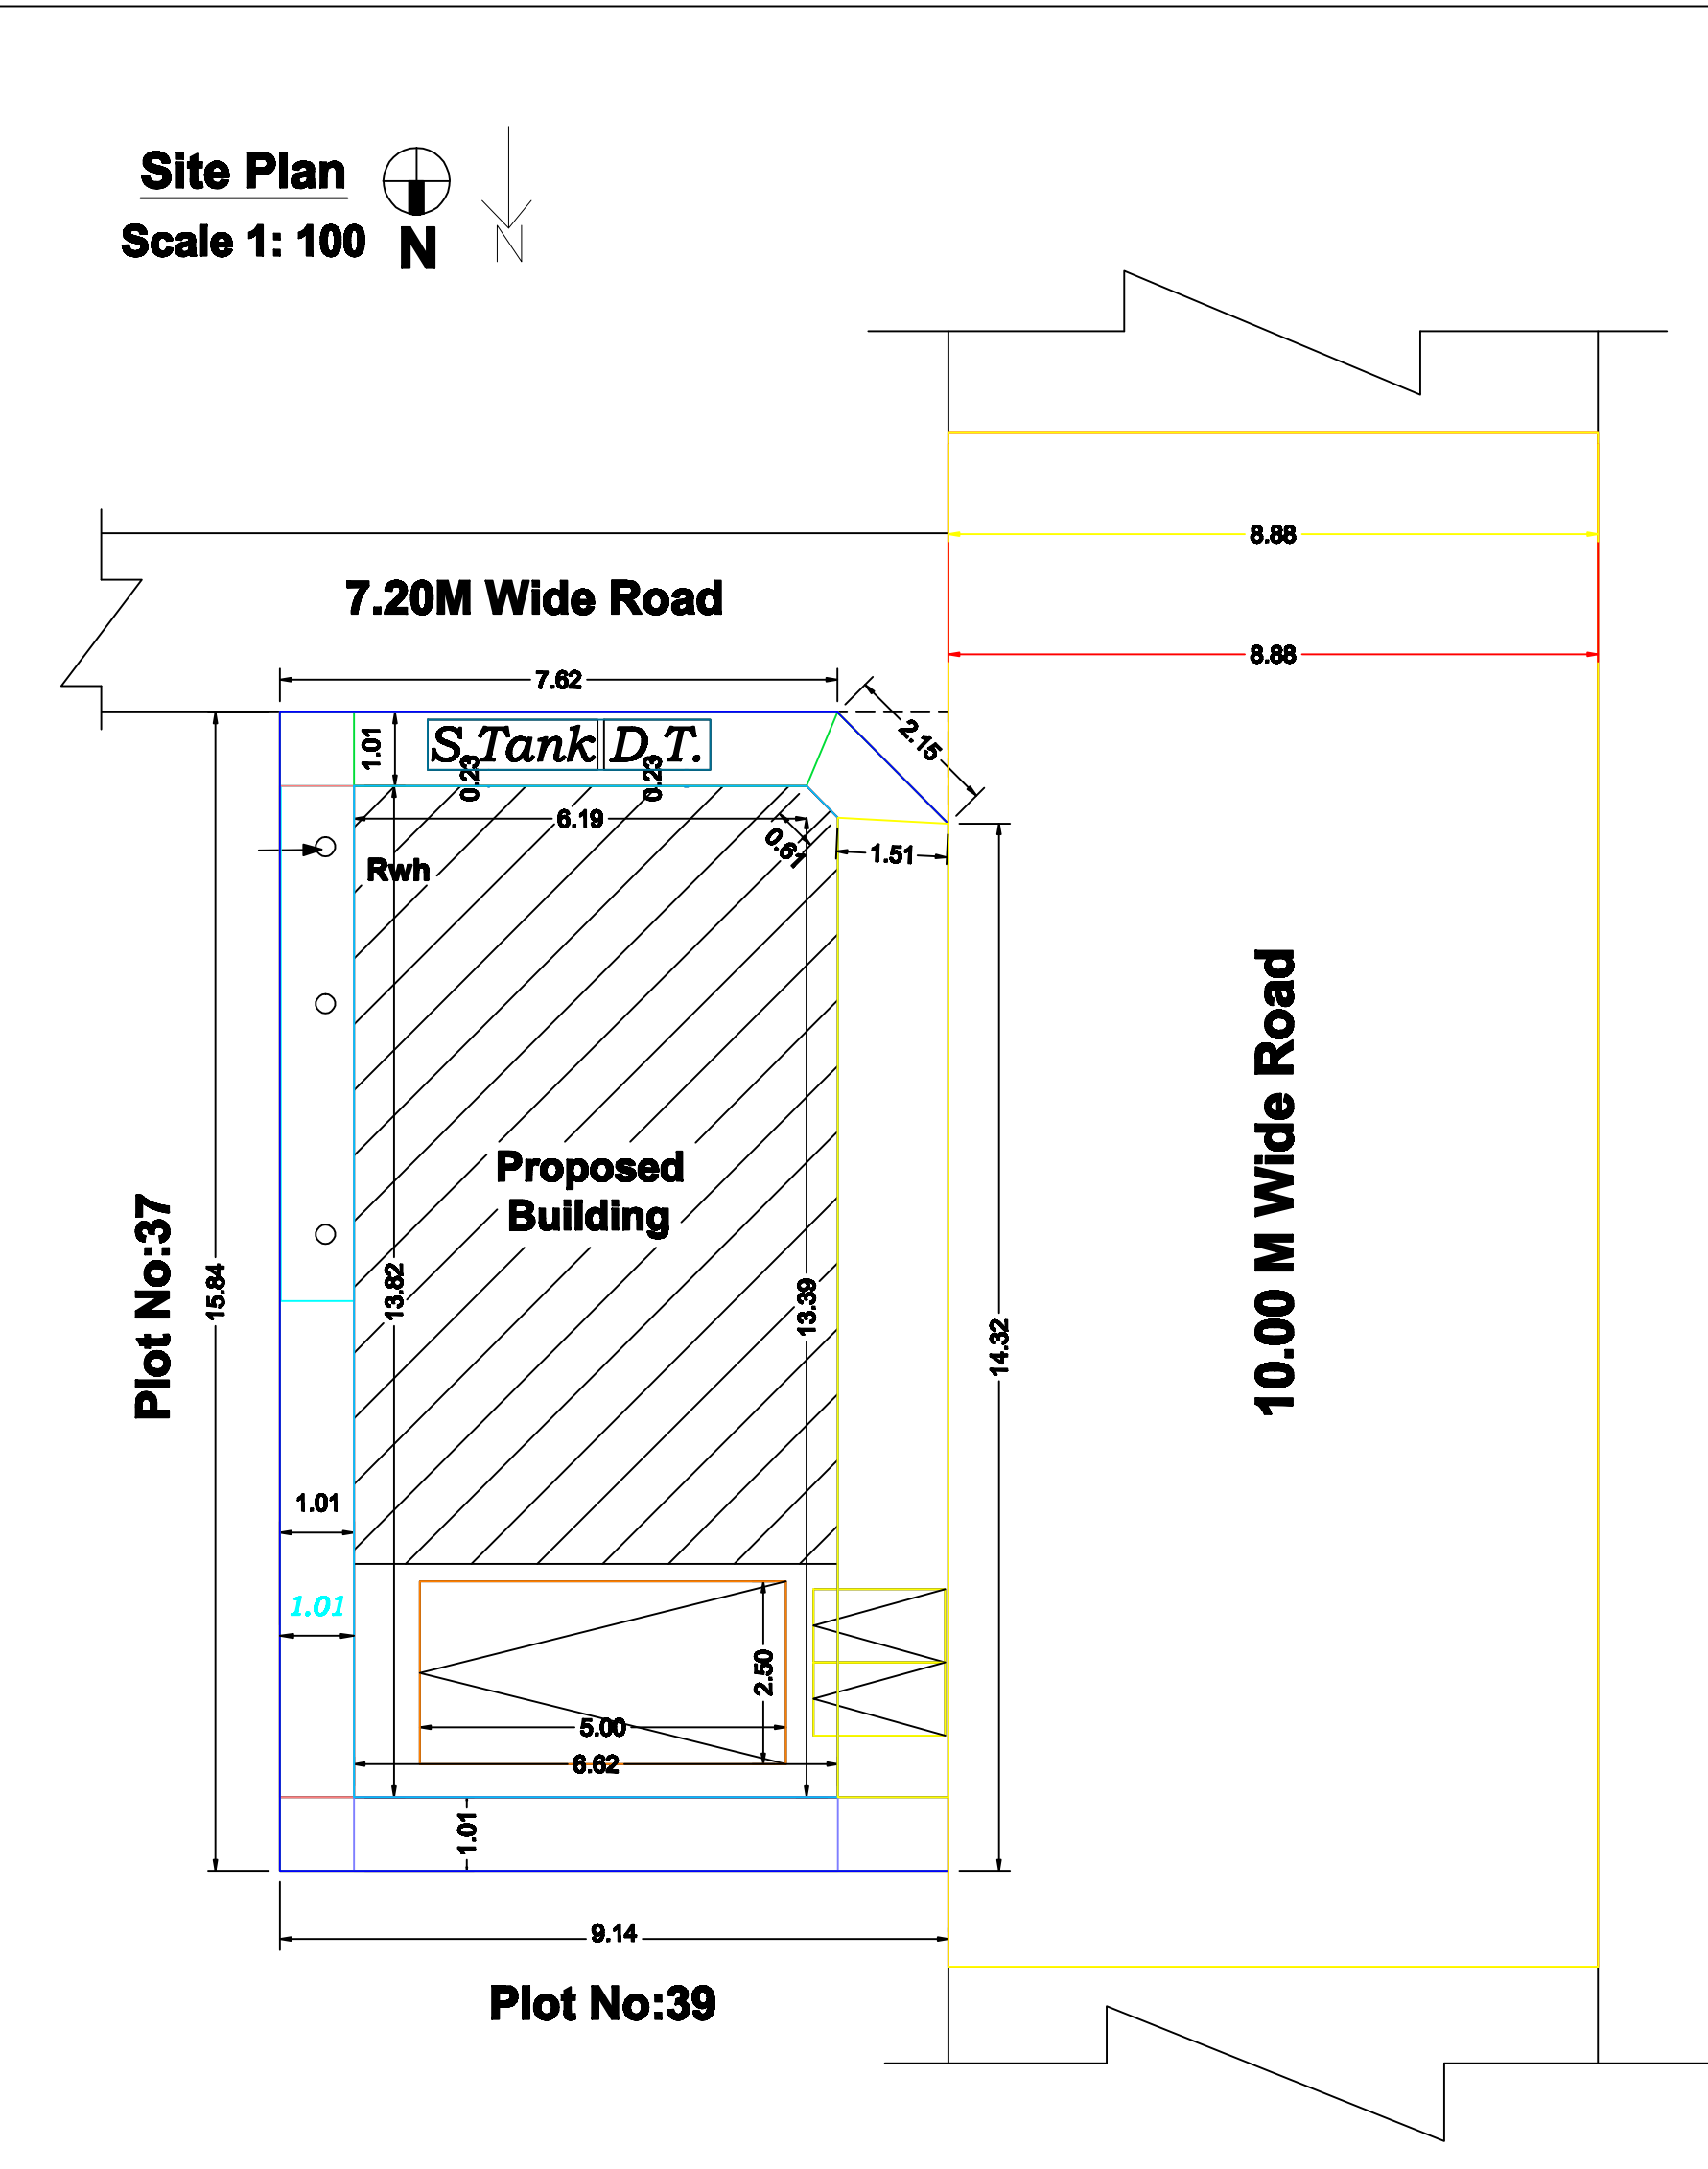
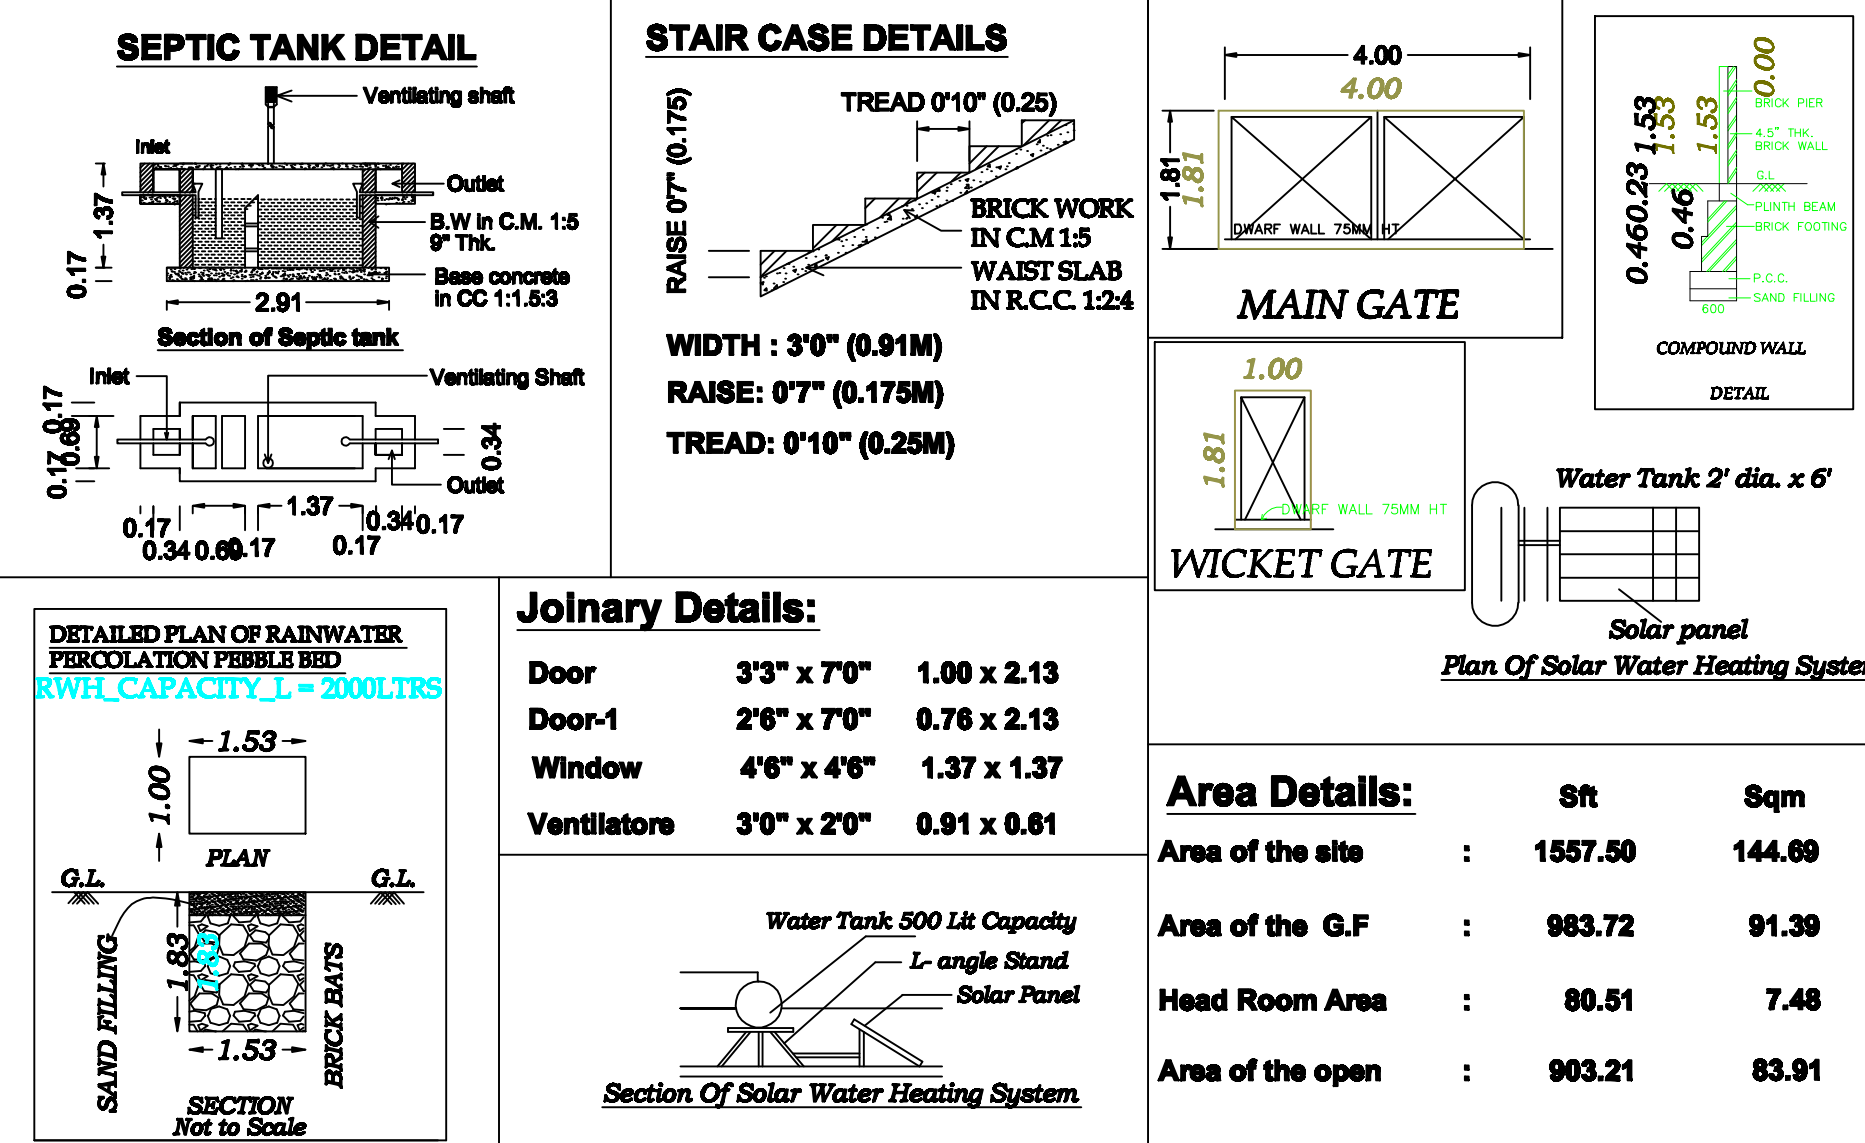


Plan Showing The Proposed Construction of R.C.C Terraced Roof Building For Residential Purpose in Plot No:38, Patta No: 3827 S.No:209/20, Ward No-15 At Mottangkurichi, Ishwaryam Garden, Kannankurichi Village, Kannankurichi Town Panchayat Salem taluk & District. (For Approval Layout No:160/2019, 203/2012, TN/07/Layout/5230/2022 Date-29.06.2022).

Applicants : 1.Mr.K.P.Krishnamoorthy S/o.Mr.G.M.Perumal
2.Mrs.K.Indhumathi W/o.Mr.K.P.Krishnamoorthy
3.Mrs.R.Chandra W/o.Mr.P.Ravichandran
4.Mr.V.Ramamoorthy S/o.Mr.K.R.Venkatachalam

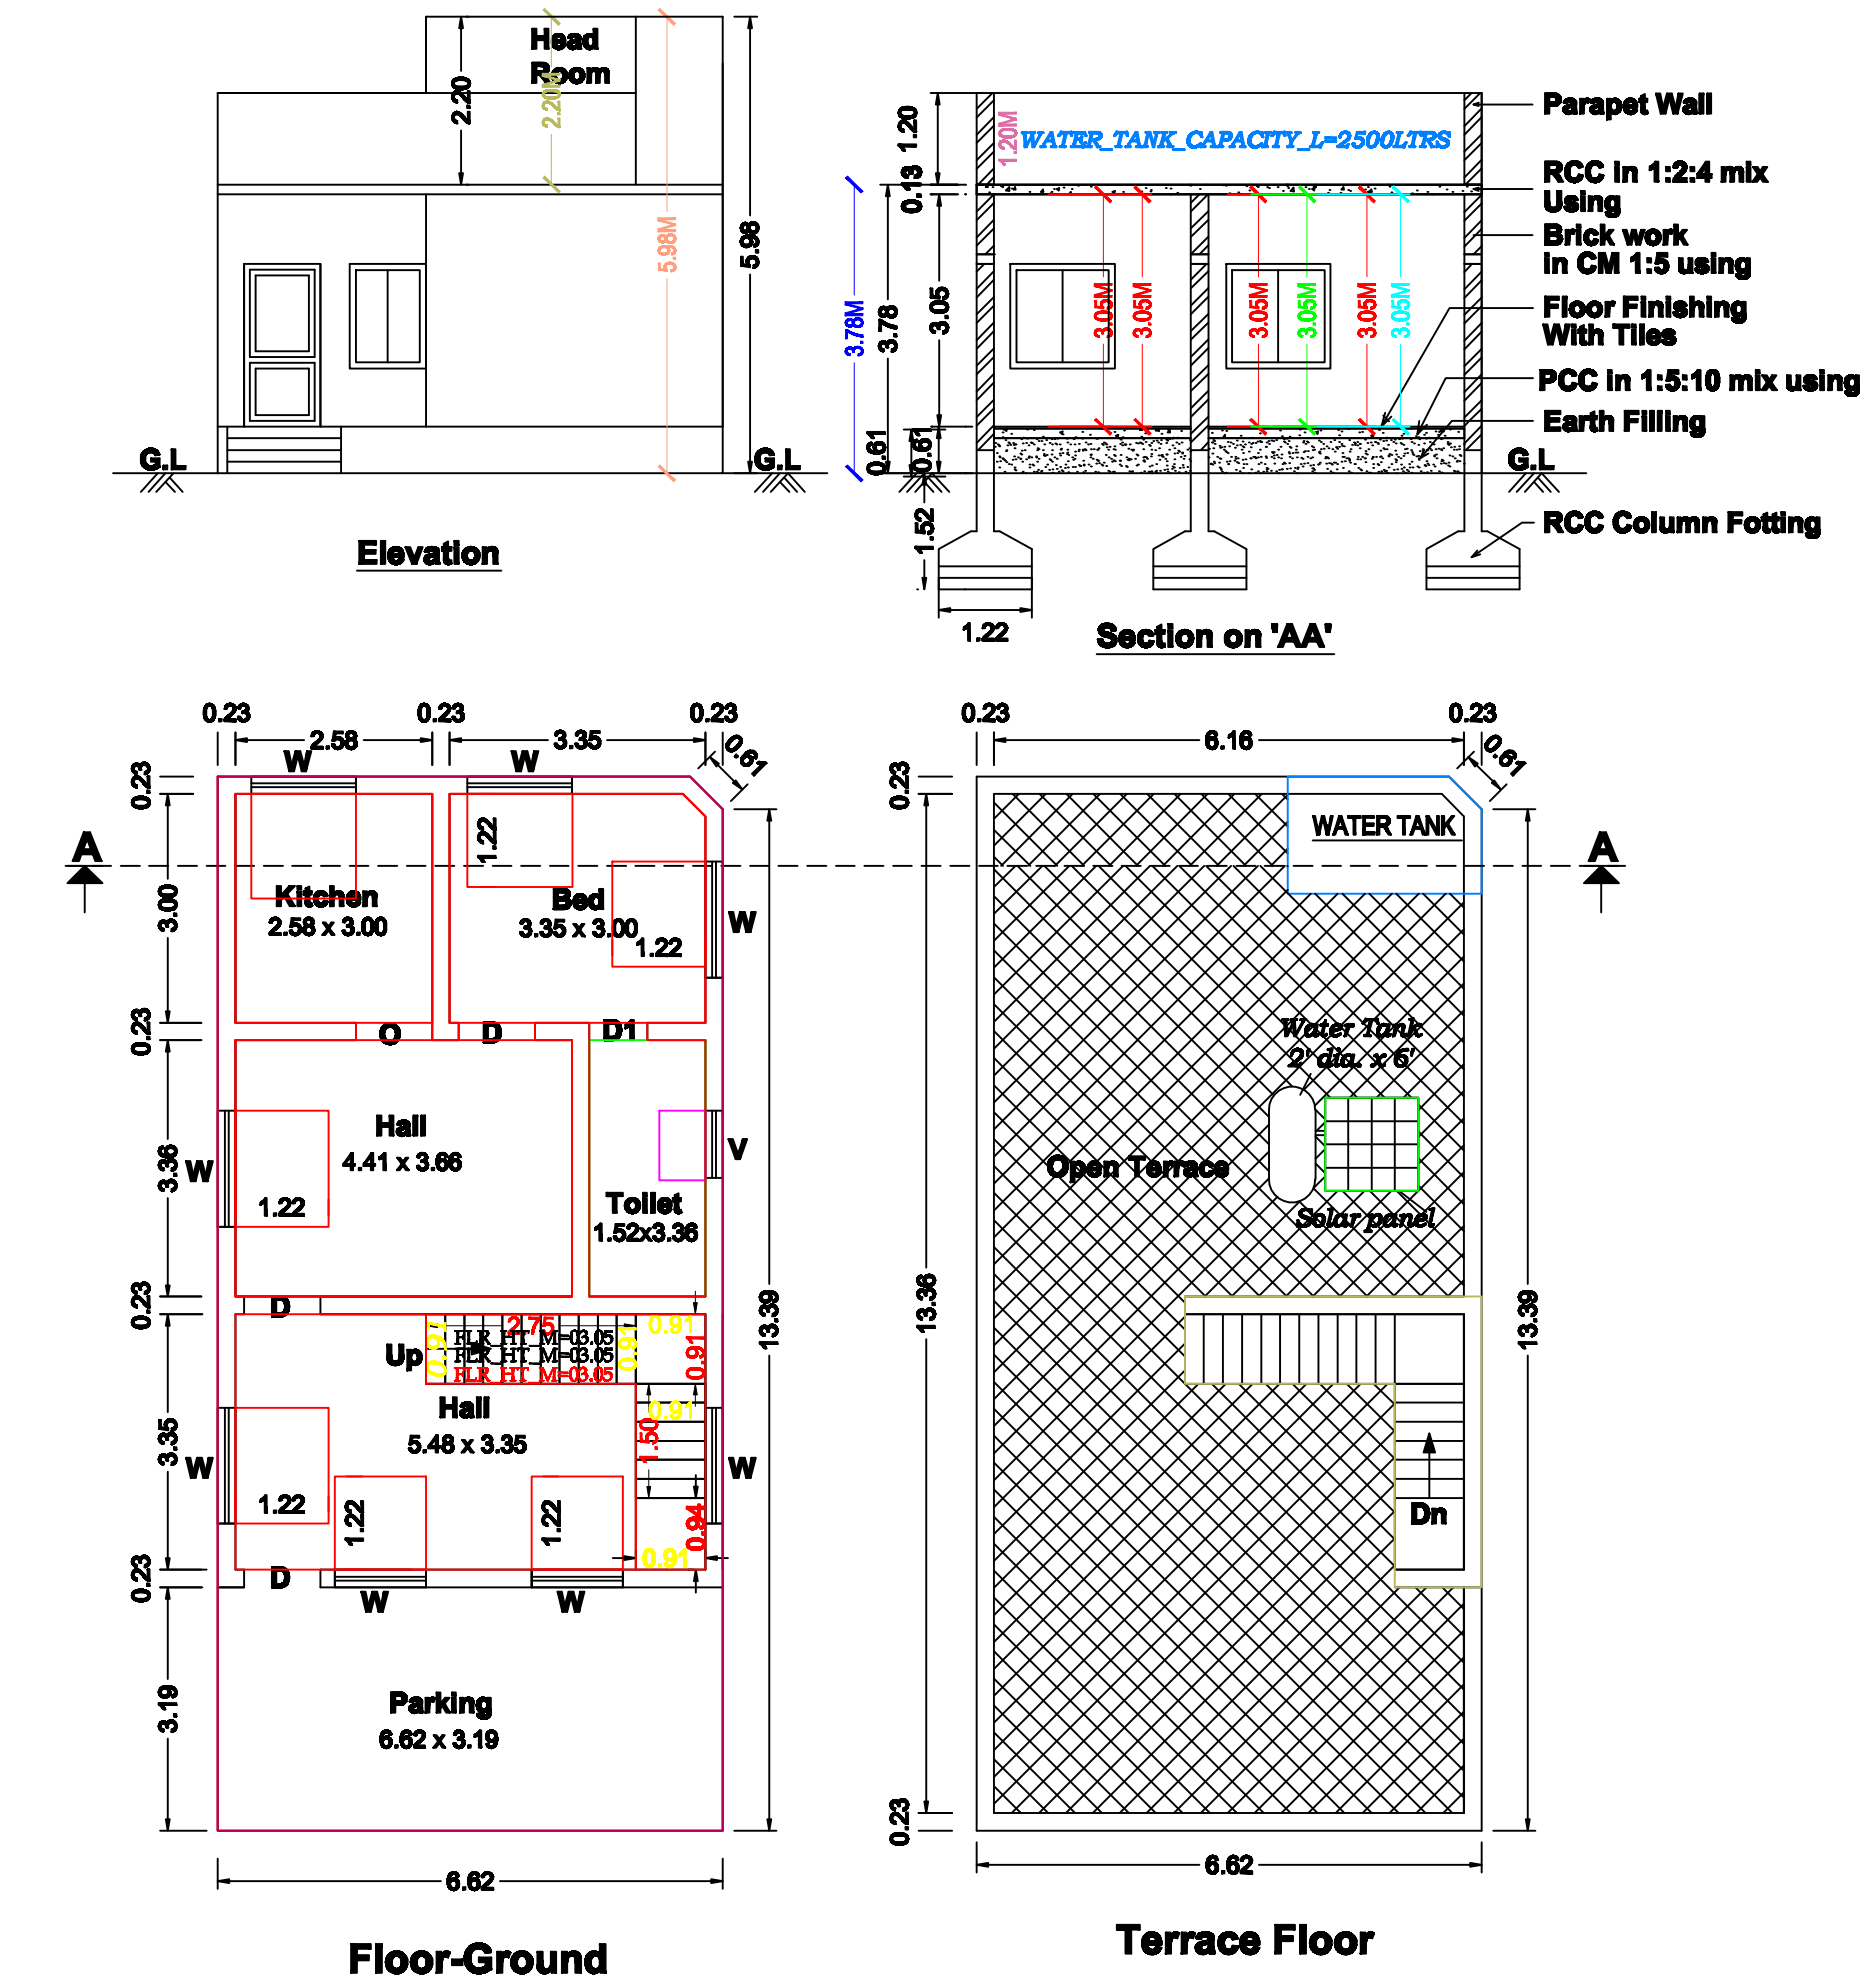

Applicant:

1 K.P. Krishnamoorthy
2 K. Indhumathi
3 R. Chandra
4 V. Ramamoorthy

Engineer:

Er.A.ARUN KUMAR,BE.,A.M.I.E.,
Chartered Civil Engineer
Licenced Building Surveyor
5A, Madathu Kadu,
Kannankurichi SALEM-636 008.

