

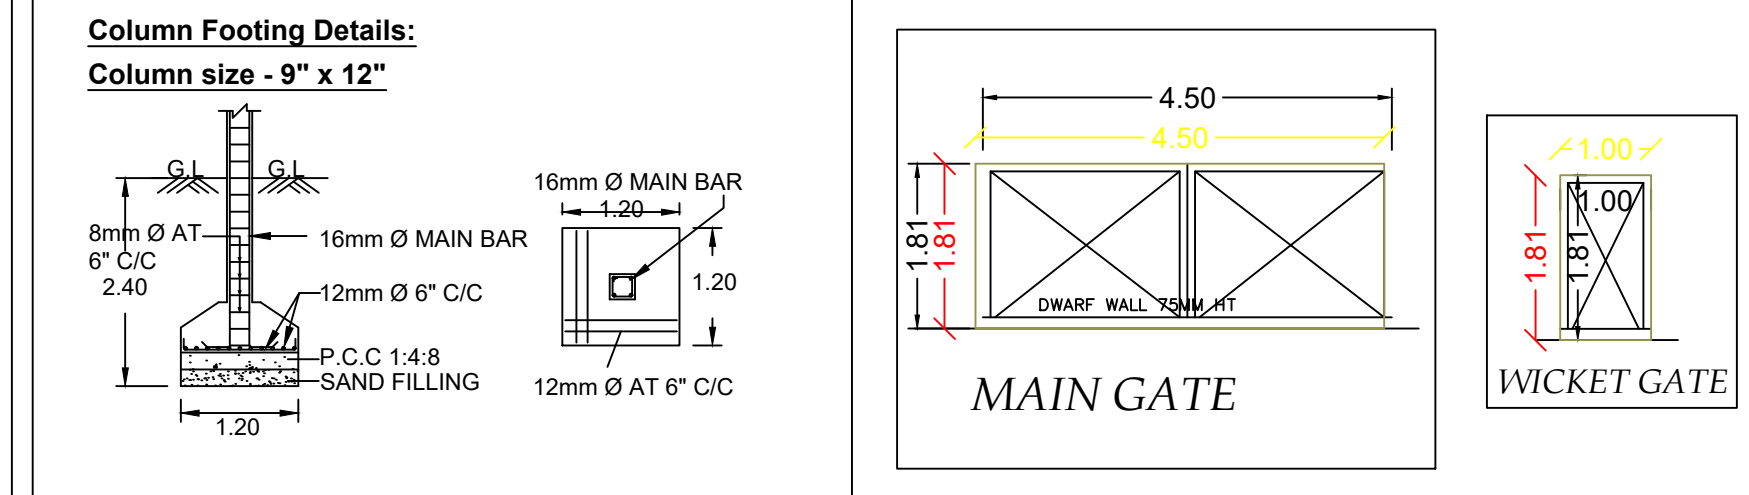
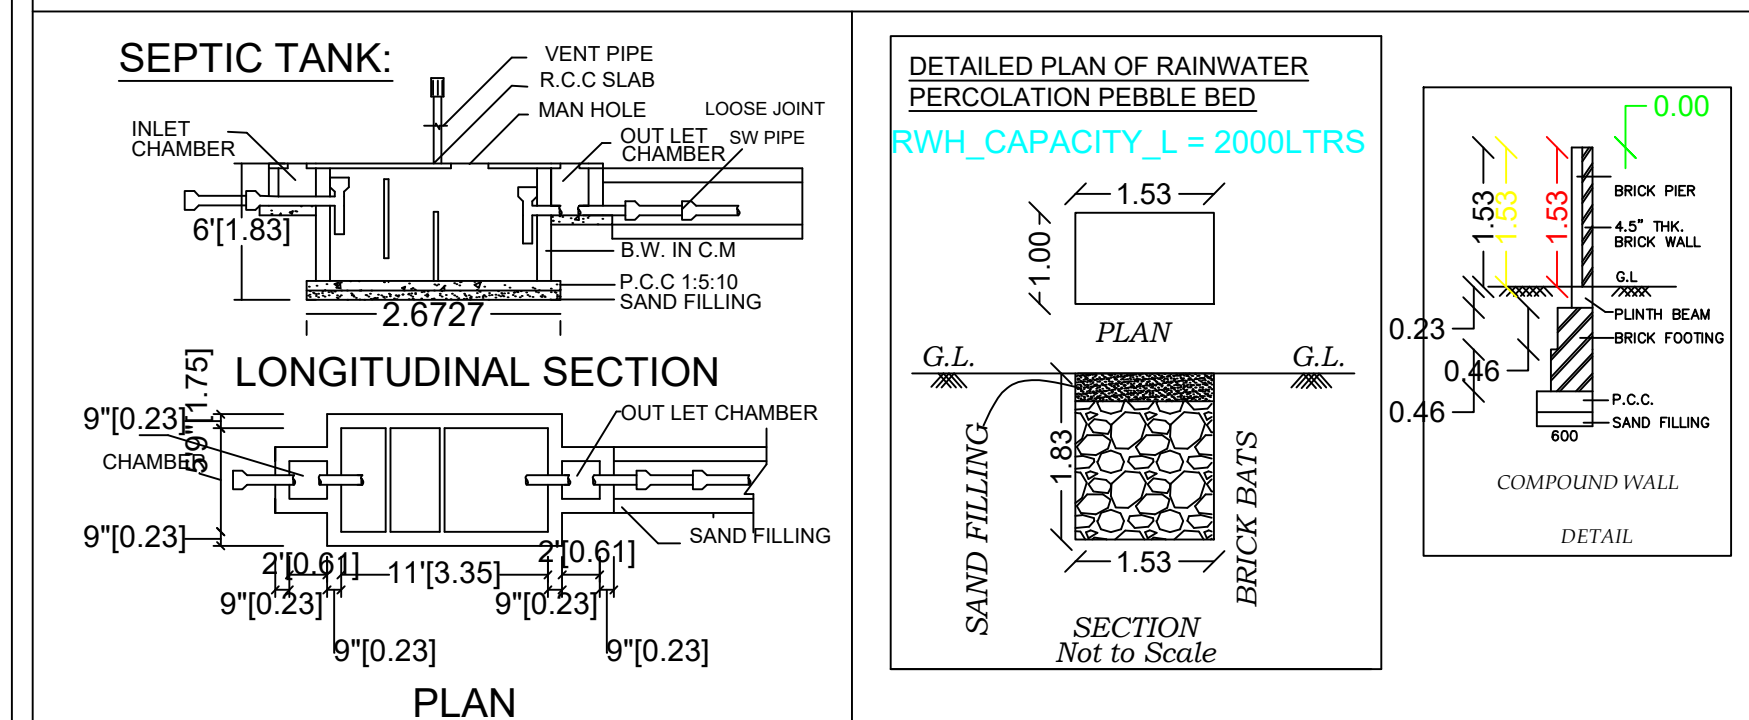
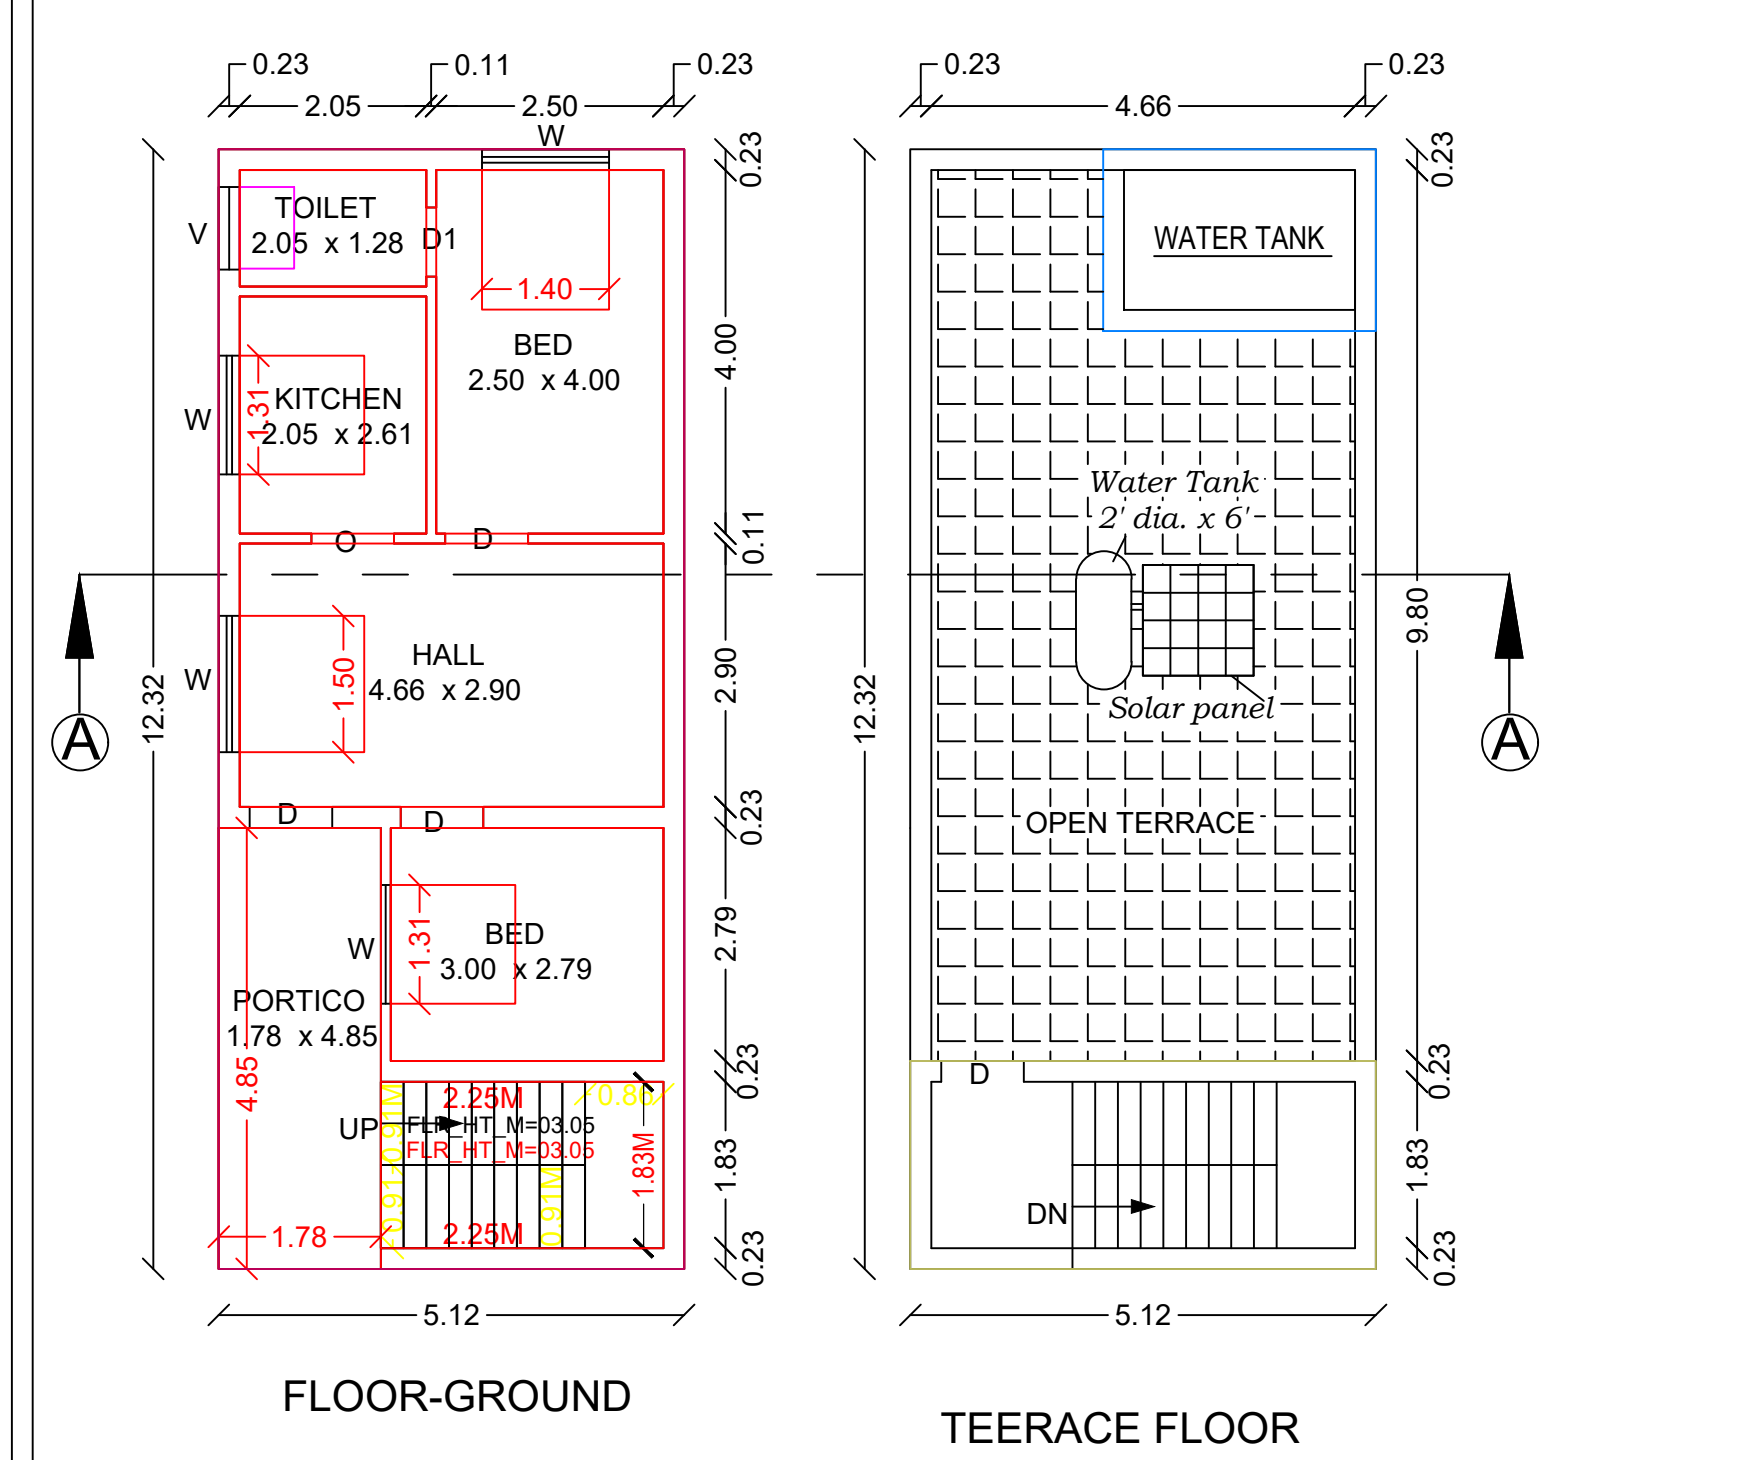
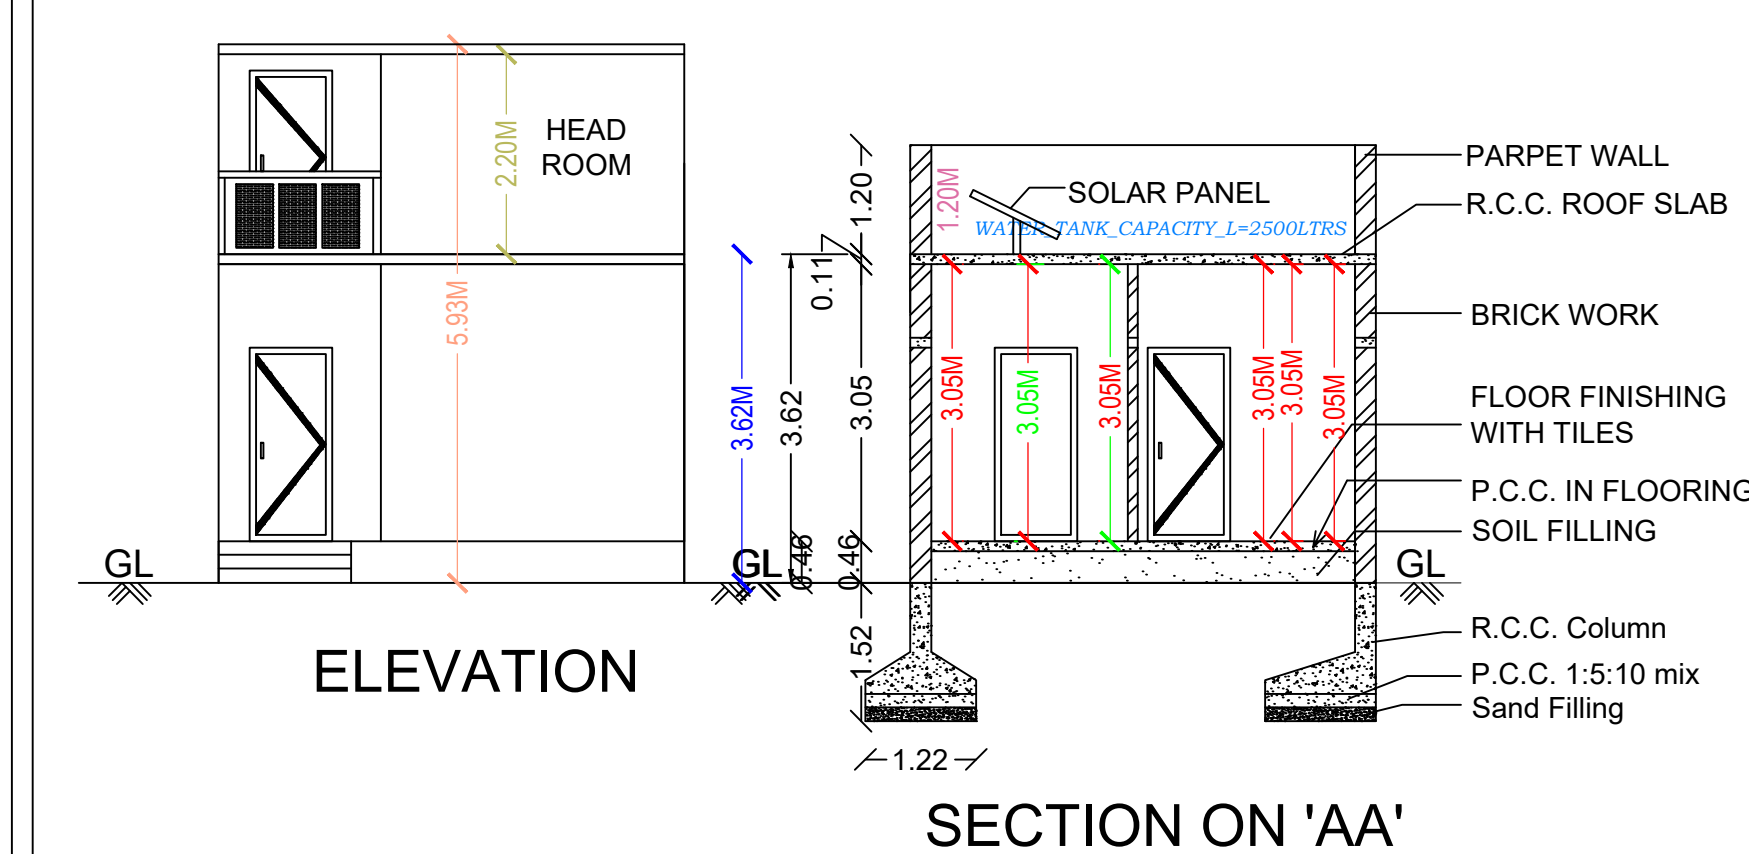
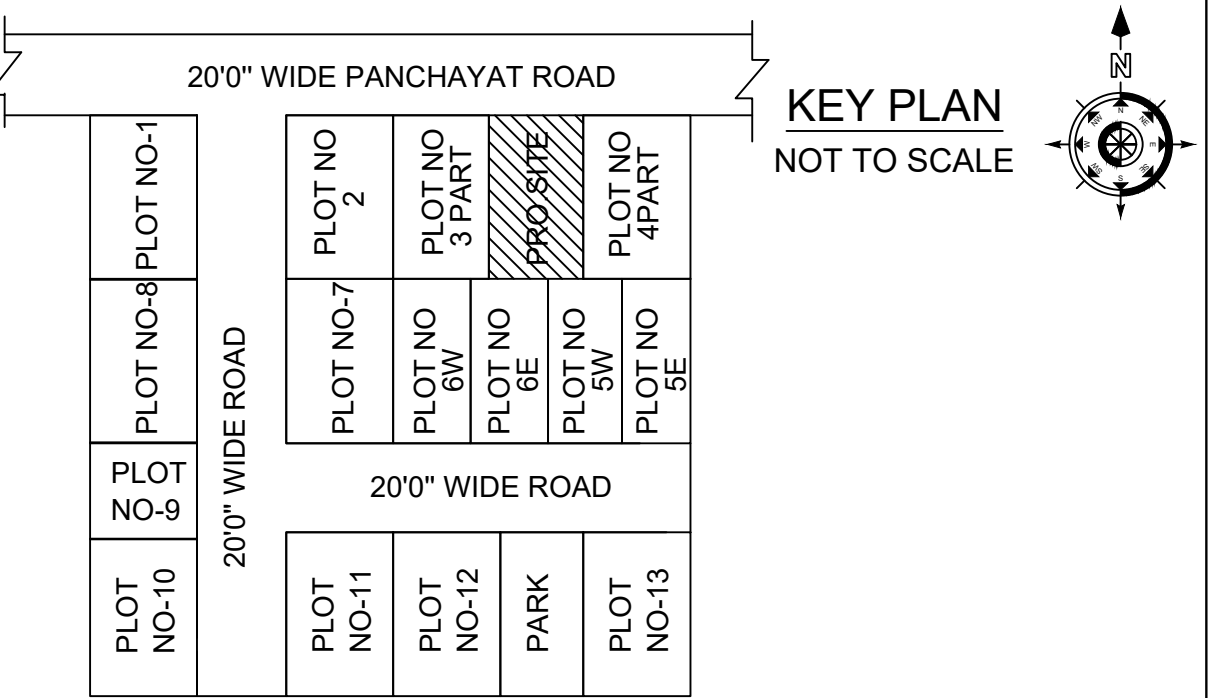


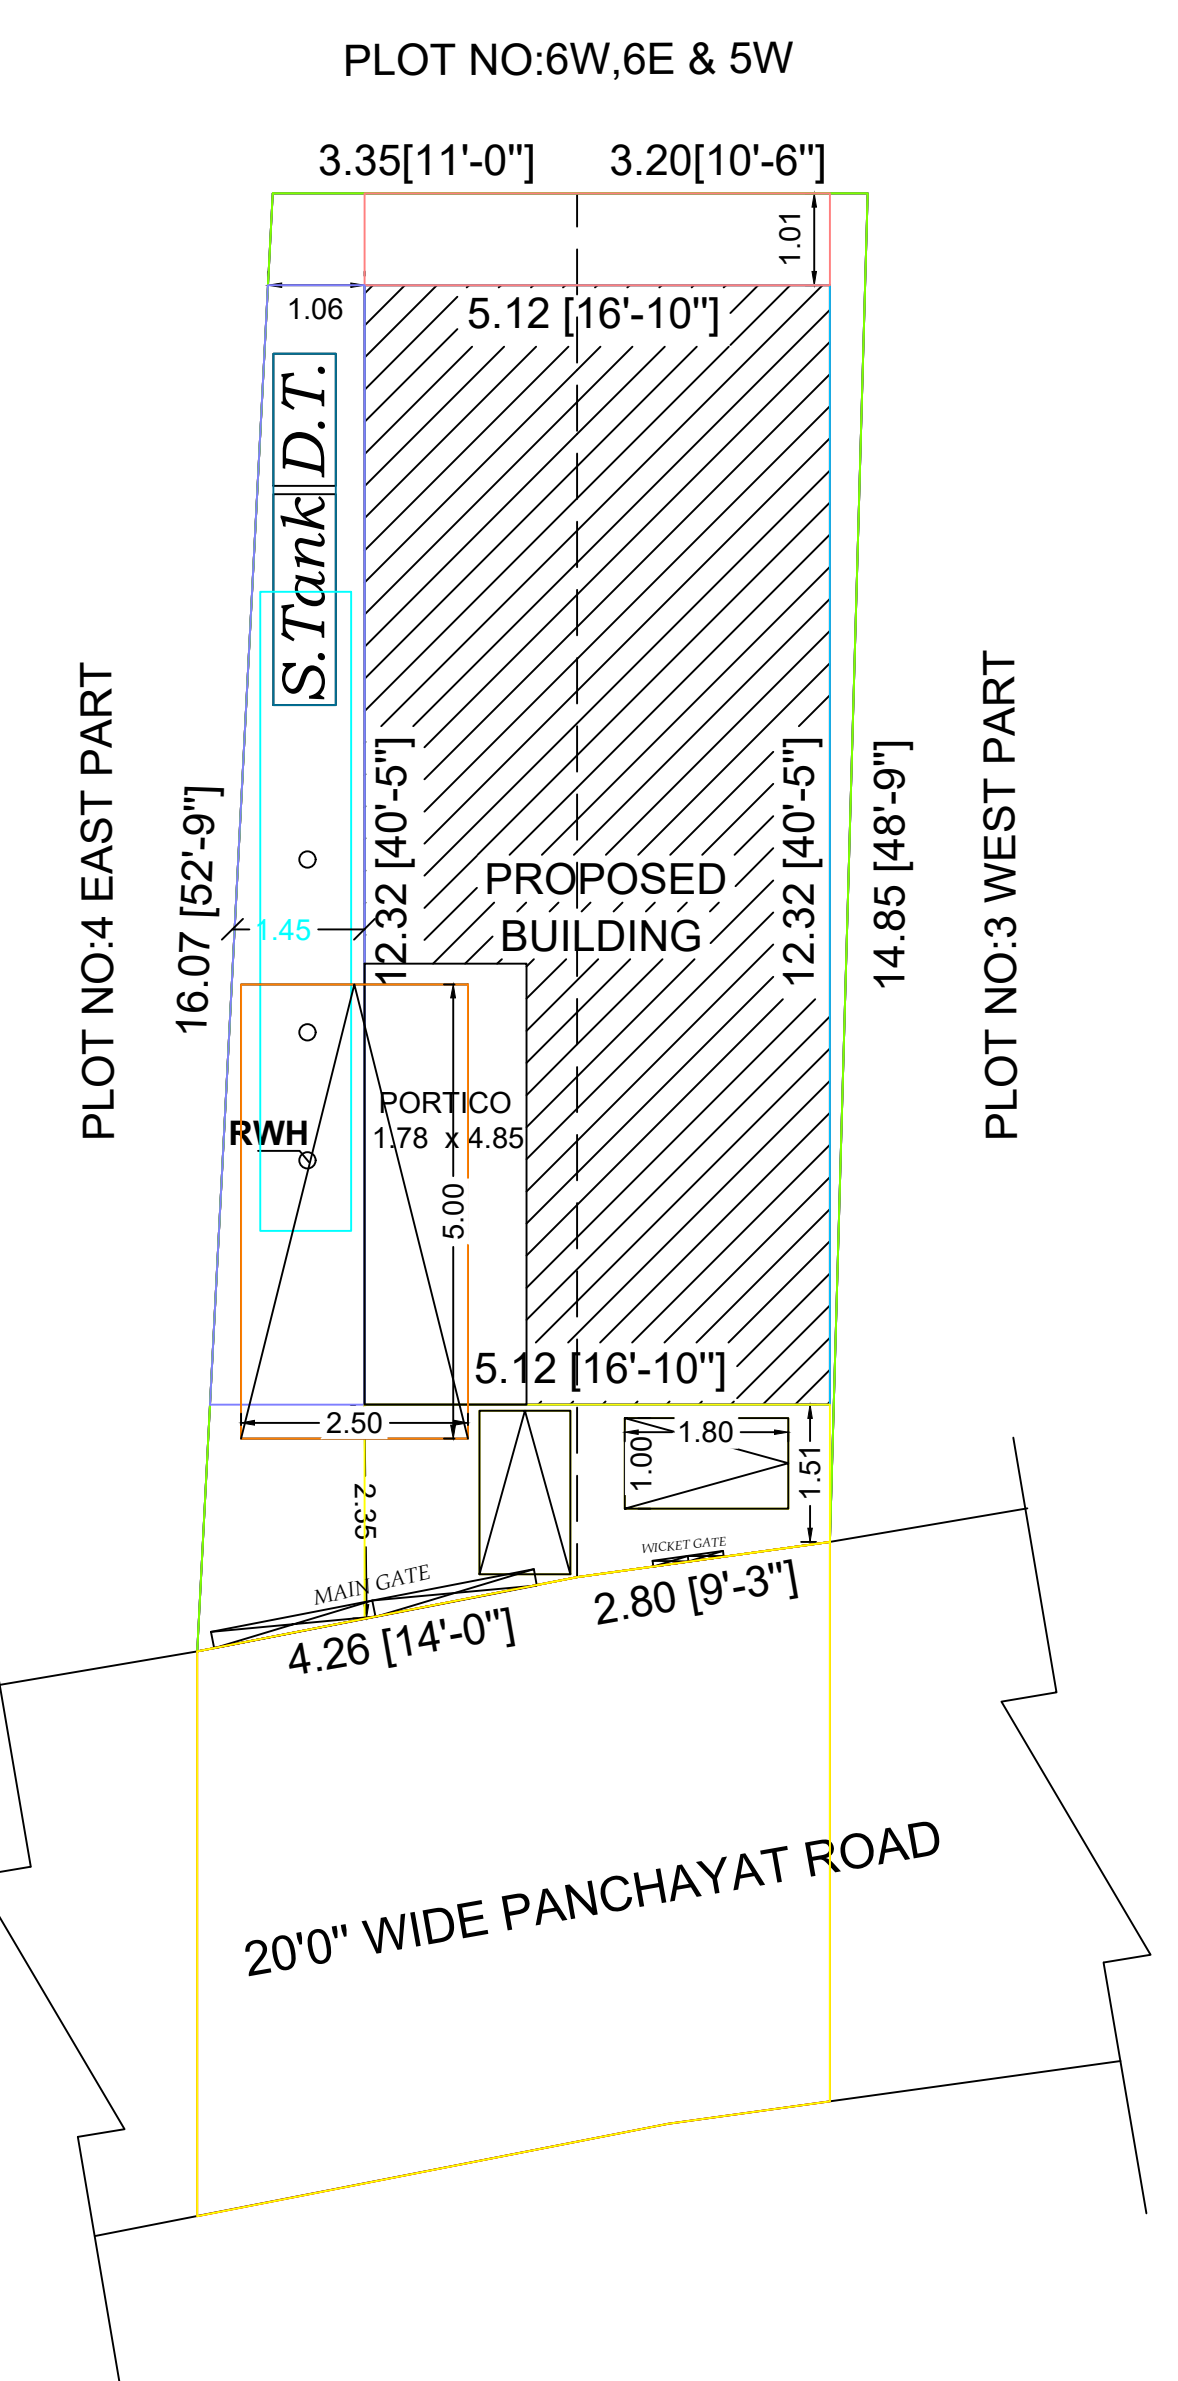

PLAN SHOWING THE PROPOSED CONSTRUCTION OF R.C.C. TERRACED ROOF GROUND & FIRST FLOOR RESIDENTIAL BUILDING, PLOT NO:3 (EAST PART) & 4 (WEST PART),
PATTA NO:2296 &3210, S.F.NO - 154/1C & 154/2, WARD -2 AT KATTU VATTAM, KANNANKURICHI VILLAGE, KANNANKURICHI TOWN PANCHAYAT IN SALEM TALUK & DISTRICT.
(APPROVAL LAYOUT .NO:214/2019, 28/2022-2023 DATE:13.09.2022).

APPLICANT : **Mr.A.ARUNKUMAR S/o.Mr.ALAGESAN**

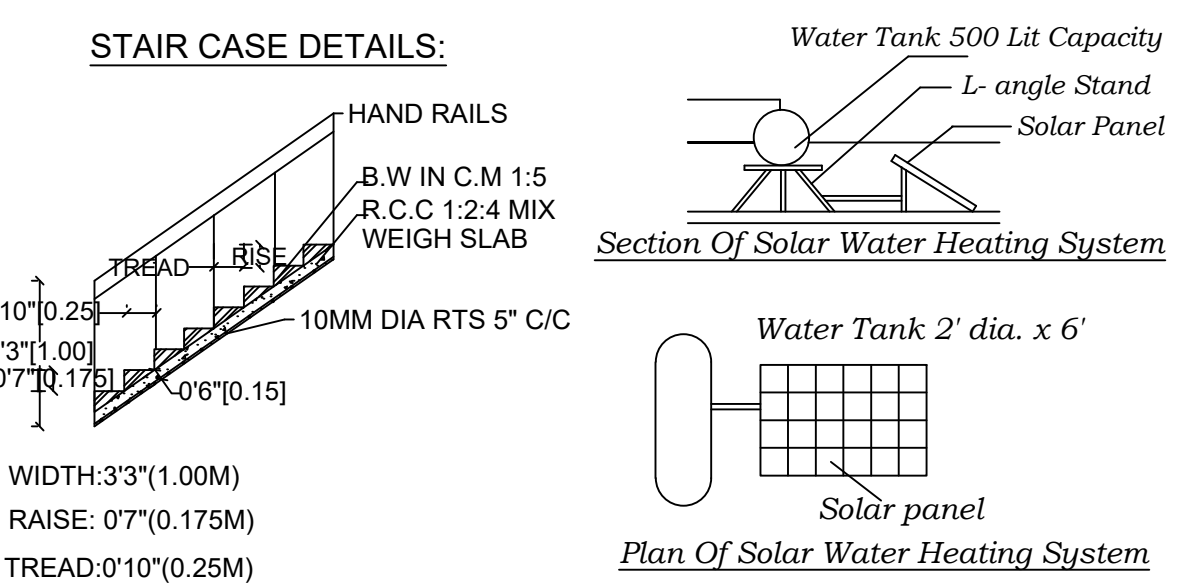

JOINERY DETAILS :-		
S.NO	DESCRIPTION	SIZE IN M
1.	DOOR - D	1.00 X 2.13
2.	DOOR - D1	0.76 X 2.13
3.	WINDOW - W	1.37 X 1.37
4.	VENTILATOR - V	0.91 X 0.61
5.	OPEN - O	1.00 X 2.13

AREA DETAILS :-			
1.	AREA OF THE SITE		
	AS PER DOCUMENT (483.25+642.00)	1125.25 S.FT	104.53 S.M
2.	GROUND FLOOR AREA	679.63 S.FT	63.14 S.M
3.	HEAD ROOM AREA	126.26 S.FT	11.73 S.M
4.	AREA OF OPEN SPACE	445.62 S.FT	41.39 S.M

APPLICANT:

Mr.A.ARUNKUMAR

ENGINEER:

MURUGA BUILDERS
Er.C.BALAKRISHNAN,D.C.E.,
Licensed Building Surveyor
19,2nd Ward, Saravana Nagar,
Kannankurichi Salem-8.
Cell No:9952611142