

PP

APPROVAL RECORD

Planning Permission

Pudur

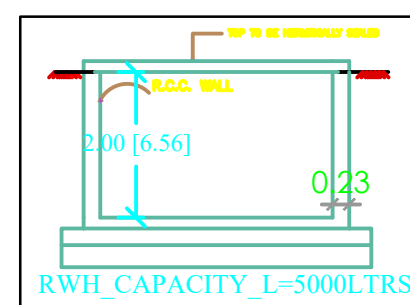
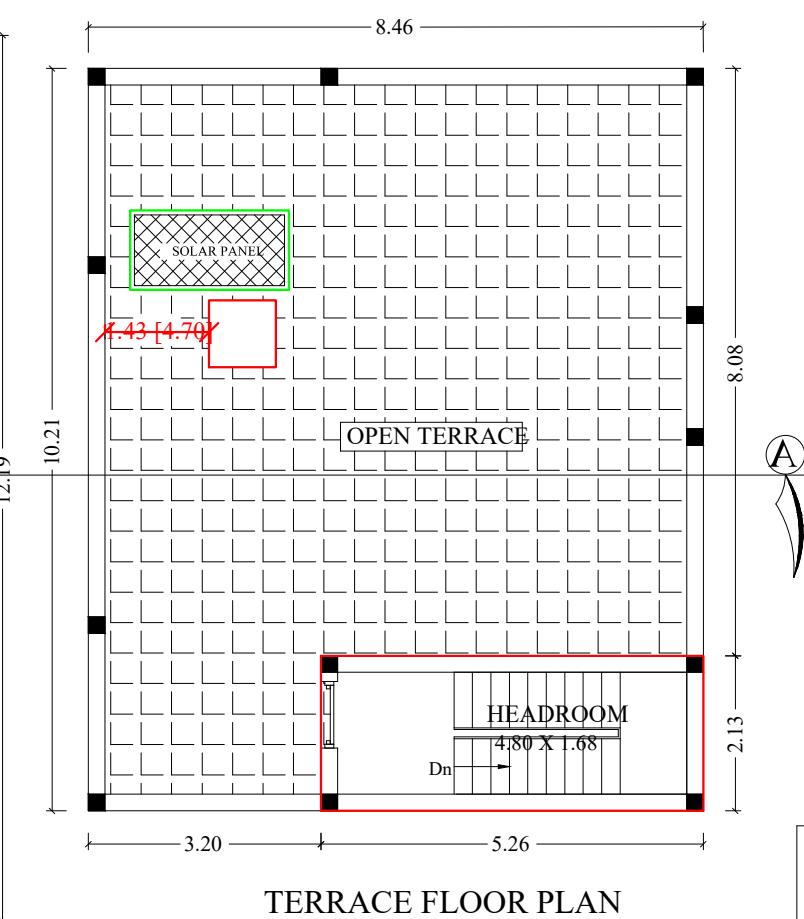
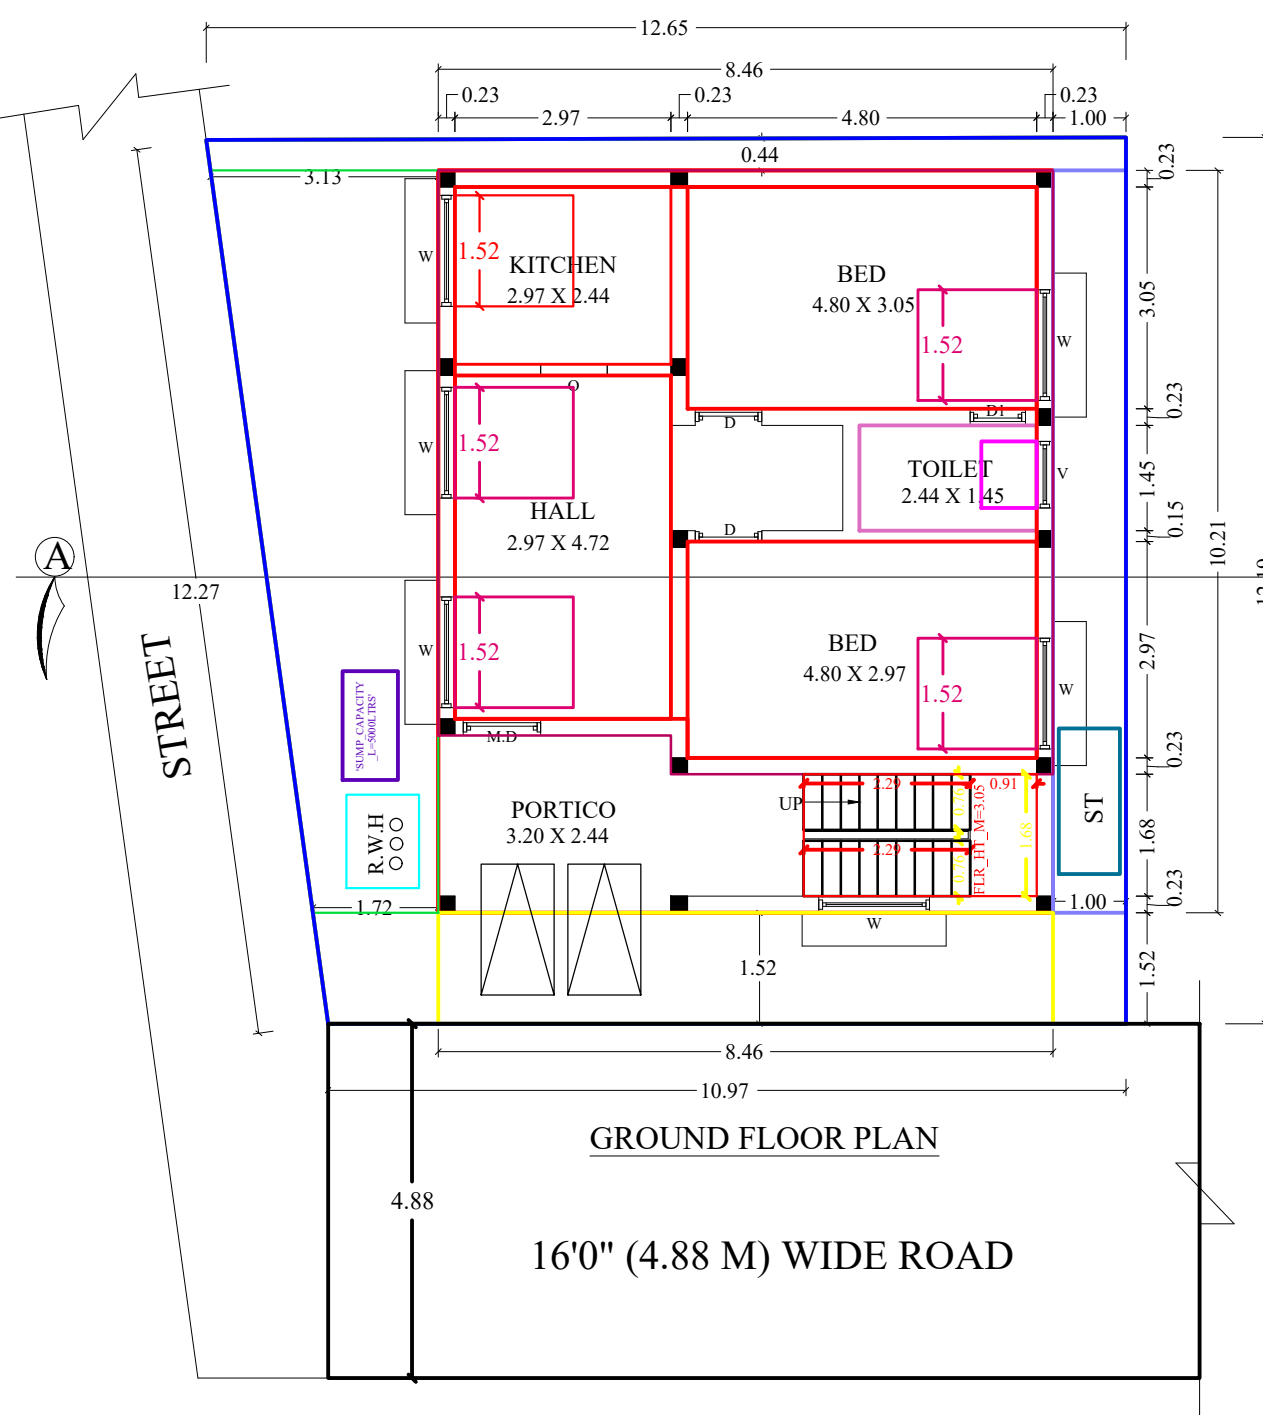
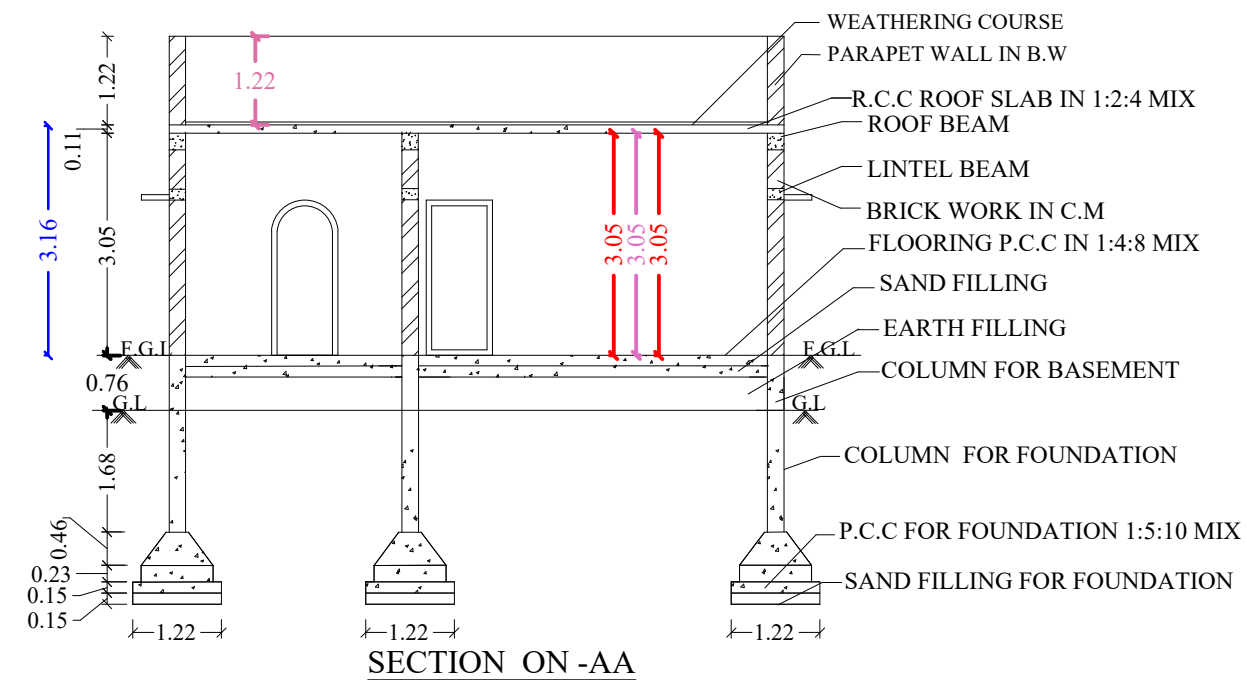
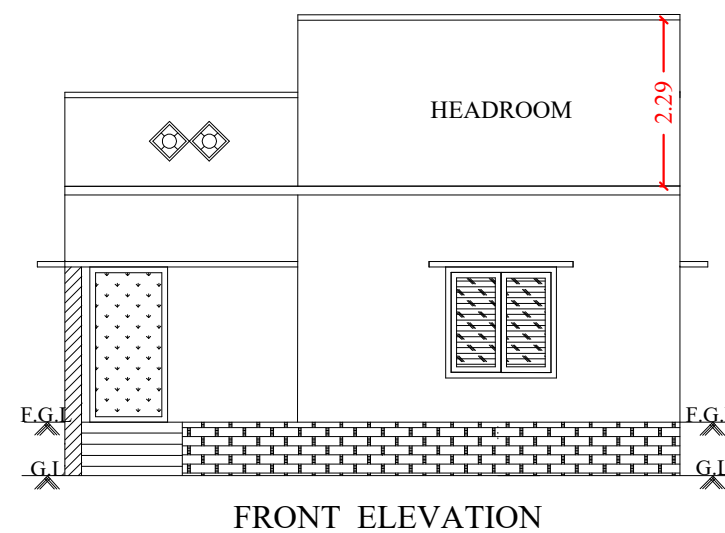
Salem district, Tamil Nadu

APPROVAL TYPE
Building PlanISSUING AUTHORITY
Rural PanchayatPURPOSE
Residential

The approval as the planning authority issued it, reproduced in full behind this page.

An approval speaks to what was sanctioned, not to what was built. Completion is a separate record.

NAME OF THE APPLICANT: Mr.N.ARULKUMAR, S/o. Mr. NALLIYAN.

[illegible]

SCALE :-
ALL DIMENSIONS ARE IN FEET & METER
SCALE 1 : 100 OR 1" = 8'0"

Technical drawing of a staircase showing dimensions and materials. The drawing includes labels for 'HAND RAILS', 'TREAD', 'RISE', 'B.W IN C.M 1:5', 'R.C.C 1:2:4 MIX', 'WEIGH SLAB', '12MM DIA RTS BAR @ 5° C/C', 'WIDTH: 3'0" [0.91M]', 'RAISE: 0'7" [0.175M]', 'TREAD: 0'10" [0.25M]', and '0'6" [0.15M]'. The drawing shows a side view of a staircase with a handrail on the right side. The dimensions are given in feet and inches, with metric equivalents in brackets.

SOLAR WATER HEATING

000.00 Line

CAPACITY IS TO BE PROVIDED

ENERGY CONVERTER

STAND

BED CONCRETE

LONGITUDINAL SECTION

[illegible]

Diagram illustrating a recharge pit with a bore hole. The pit is 3'3" (1.00) wide and 10'0" [3.05] deep. The structure includes a recharge pit with a bore hole, a perforated concrete slab, sand & brick bats, and a 150 mm - 300 mm dia bore well.

The site plan for S.NO-204 is divided into three main sections. The top section, labeled S.NO-204/1B, contains plots 1, 2, 3, and 4. Below this is a 16'0" WIDE ROAD. The middle section, labeled S.NO-204/1C, contains plots 5 through 13. Below this is another 16'0" WIDE ROAD. The bottom section contains plots 14 through 18. Plot 18 is shaded with diagonal lines and labeled 'PRO. SITE'. To the right of the plots is a 'STREET' with a north arrow pointing upwards. A QR code is located in the top right corner, and the text 'S.NO-223' is written next to it. The overall site is labeled 'S.NO-204/2PT' at the bottom.

1.	AREA OF THE SITE	144.00 S.M	1550.00 S.F
2.	GROUND FLOOR AREA	86.40 S.M	930.00 S.F
3.	HEADROOM AREA	11.24 S.M	121.00 S.F
4.	TOTAL AREA	97.64 S.M	1051.00 S.F
5.	VACANT AREA	57.60 S.M	620.00 S.F

BOUNDARY SHOWN IN -

PROPOSED SHOWN IN -

ROAD SHOWN IN -

S.NO	DESCRIPTION	SIZE IN M
1	MAIN DOOR - M.D	1.07 X 2.14
2	DOOR - D	0.91 X 2.14
3	DOOR - D1	0.76 X 2.14
4	WINDOW - W	1.52 X 1.52
5	VENTILATOR - V	0.91 X 0.76

ENGINEER:-



Eight ways to know a piece of land before you pay for it.

This report covers one part of the picture. These cover the rest, drawn from the same government records, for any property in Tamil Nadu.

LandLens One

Ask anything about a property and get an answer grounded in live government records, with the sources shown.

[/landlens/one](#)



Verify My Land

Every record check run on one property and returned as a single report.

[/landlens/verify-my-land](#)



Legal Opinion

An advocate's written opinion on the title, built on the records we pull for it.

[/landlens](#)



One Map

Every layer on one map: the parcel, its boundary, zoning, water bodies and what sits around it.

[/landlens/one/map](#)



PriceMap

What land actually changed hands for around this plot, taken from the registered deeds.

[/landlens/pricemap](#)



Build Scope

What you are allowed to build here: floor space, height, coverage and setbacks.

[/landlens/build-scope](#)



Property Tracker

Watch a property and hear about it when something new is registered against it.

[/landlens/property-tracker](#)



Deal Room

Run the transaction in one place: documents, stamping, signatures and the parties.

[/landlens/deal-room](#)



Twenty-four checks you can run yourself, at no cost.

Records and verification

The registers themselves, read for you.

Encumbrance Certificate

Patta and Chitta

Field Measurement Sketch

EC Analyzer

Bank charge check

Court case search

Seller background check

Approval check by survey

Value and duty

What it is worth and what it costs to register.

Guideline value by street

Guideline value by survey

Stamp duty and registration fees

Capital gains

Floor space index

Area unit converter

Zoning and land use

What the plan says can happen on this land.

Land use zone finder

CMDA land use check

Coastal regulation zone

Master plan check

Water bodies finder

Airport height clearance

Registers and directories

Who holds it, and which office keeps the record.

Find your registering office

Temple property check

Waqf property check

RERA register



Every free tool
/tools



Services we run
for you
/services



The LandLens
suite
/landlens/one



Every claim in this document traces back to a government record.

Legal opinions, due diligence and title verification

Building plan, layout and sub-division approvals

Completion and occupancy certificates, regularisation

Escrow, negotiation and NRI property management

Land survey, soil testing, architecture and construction

Verified RealEstate
3/350/2 Mettukuppam,
OMR Thoraipakkam,
Chennai 600 097, India
hello@verified.realestate
+91 9996 12 9996

Prepared from the registers named on the page each finding sits on. Where a register could not be read, this document says so in its place rather than leaving the gap to be read as a clean result.

