

PP

APPROVAL RECORD

Planning Permission

Nedungulam
Salem district, Tamil Nadu

APPROVAL TYPE
Building Plan

ISSUING AUTHORITY
Rural Panchayat

PURPOSE
Residential




The approval as the planning authority issued it, reproduced in full behind this page.

An approval speaks to what was sanctioned, not to what was built. Completion is a separate record.


**PLAN SHOWING THE ALREADY EXISTING BUILDING AND PROPOSED CONSTRUCTION OF
RCC ROOF GROUND AND FIRST FLOOR BUILDING FOR RESIDENTIAL PURPOSE IN NEW S F
NO:228/1B1B & 228/1B2A2 AT KONERIPATTI MAIN ROAD, NEDUNGULAM VILLAGE,
IDAPPADI PANCHAYAT UNION, IDAPPADI TALUK, SALEM DISTRICT.**

NAME OF THE APPLICANT: Mr S BOOPATHY KANNAN S/O Mr P SIVAKUMAR


SHEET NO: 01 / 02

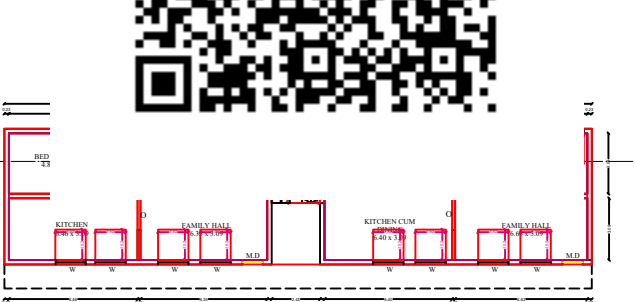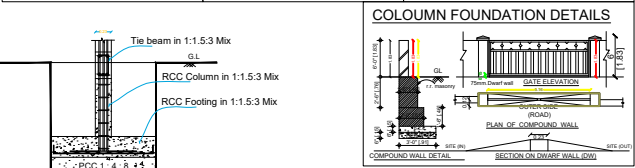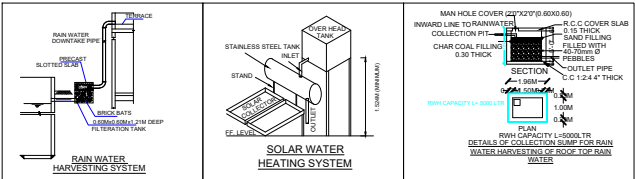


**GROUND FLOOR PLAN
SCALE-1:100**

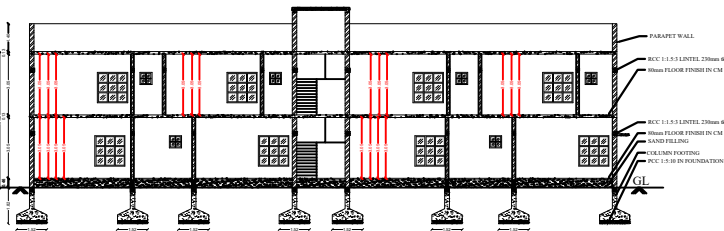

SECTION ON A-A

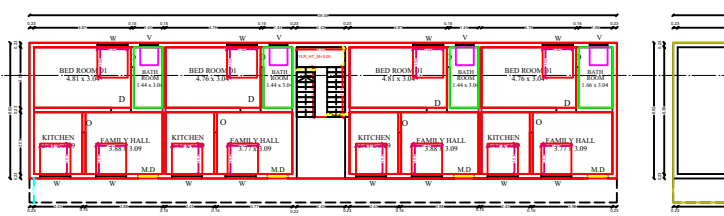

**FIRST FLOOR PLAN
SCALE-1:100**

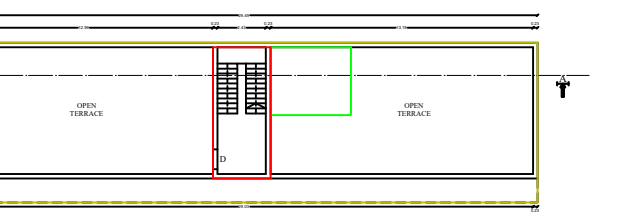

**TERRACE FLOOR PLAN
SCALE 1:100**

COLOR CODE

- SITE BOUNDARY -
- PROPOSED BOUNDARY -
- ROAD BOUNDARY -

NOTE

- 1.TWO WHEELER SPACE 5 NO. PROVIDED
- 2. FOUR WHEELER SAPCE 1 NO. PROVIDED
- 3. ALL DIMENSIONS ALL IN METER

JOINERY DETAILS

- | | | | | |
|----|-----|---------------|-----------|-----------|
| 1. | MD | :MAIN DOOR | 3'3"x7'0" | 0.99x2.13 |
| 2. | D | :FLUSH DOOR | 3'0"x7'0" | 0.91x2.13 |
| 3. | D1 | :DOOR | 2'6"x7'0" | 0.16x2.13 |
| 4. | O | :OPEN | 3'0"x7'0" | 0.91x2.13 |
| 5. | W | :WINDOW | 5'0"x5'0" | 1.52x1.52 |
| 6. | W1 | :WINDOW | 4'0"x4'0" | 1.22x1.22 |
| 7. | J.W | :JOLLY WINDOW | 5'0"x5'0" | 1.52x1.52 |
| 8. | V | :VENTILATOR | 3'0"x2'0" | 0.91x0.61 |
| 9. | EF | :EXHAUST FAN | 1'0"DIA | 0.30DIA |

	AREA STATEMENT	Sq.Ft	Sq.Mt
1.	AREA IN THE DOCUMENT	27461.69	2552.20
2.	AREA IN PATTA	-----	-----
3.	ALREADY EXISTING BUILDING	1697.50	157.76
4.	G.F PLINTH AREA	2164.85	201.12
5.	F.F PLINTH AREA	2164.85	201.12
	TOTAL PLINTH AREA	4328.70	402.24
6.	G.F CARPET AREA	1494.79	138.87
7.	F.F CARPET AREA	1469.71	136.54
	TOTAL CARPET AREA	2964.50	275.41

PLOT COVERAGE DETAILS:

G.F AREA / TOTAL LAND AREA=201.12/2552.20= 7.88%

F.S.I DETAILS:

TOTAL PLINTH AREA/ TOTAL LAND AREA=402.24/2552.20
= 0.15<2.00

Er. M SELVAM B.E.(Civil),
Licensed Building Surveyor
Registered Engineer Grade-II
Reg.No: 045 LS 2021/00001
50B/5, Kettukadai Vonda, pampalayam-Po
Idappadi-637 105, Salem Dt.
Mobile: +91 87761 86105.
REGISTERED ENGINEER



OWNER/APPLICANT

DESIGNED & DRAFTED BY:


HEXASCONS
71, JJ COMPLEX, OPP TO ESWARAN TEMPLE,
IDAPPADI-637101.
Mobile No: +91 63808 65992

DRAWING REFERENCE NO:

AREA STATEMENT		Sq.Ft	Sq.Mt	Er. M. Selvam B.E., (Civil), Licensed Building Surveyor Registered Engineer Grade-II Reg.No: 046 LS 2021/00001 50B/5, Kettukadai Vanni, Pampalayam-Po Idappadi-637 105, Salem Dt. Mobile: +91 87781 86105. REGISTERED ENGINEER
1.	AREA IN THE DOCUMENT	27461.69	2552.20	
2.	AREA IN PATTA	-----	-----	
3.	ALREADY EXISTING BUILDING	1697.50	157.76	
4.	G.F PLINTH AREA	2164.85	201.12	
5.	F.F PLINTH AREA	2164.85	201.12	rs. Selvam B.E. OWNER/APPLICANT
TOTAL PLINTH AREA		4328.70	402.24	
6.	G.F CARPET AREA	1494.79	138.87	
7.	F.F CARPET AREA	1469.71	136.54	
TOTAL CARPET AREA		2964.50	275.41	
<u>PLOT COVERAGE DETAILS:</u>				DESIGNED & DRAFTED BY: HEXASCONS 71, JJ COMPLEX, OPP TO ESWARAN TEMPLE, IDAPPADI-637101. Mobile No: +91 63808 65992
G.F AREA / TOTAL LAND AREA=201.12/2552.20= 7.88%				
<u>F.S.I DETAILS:</u>				DRAWING REFERENCE NO:
TOTAL PLINTH AREA/ TOTAL LAND AREA=402.24/2552.20 = 0.15<2.00				
SHEET NO: 02 / 02				

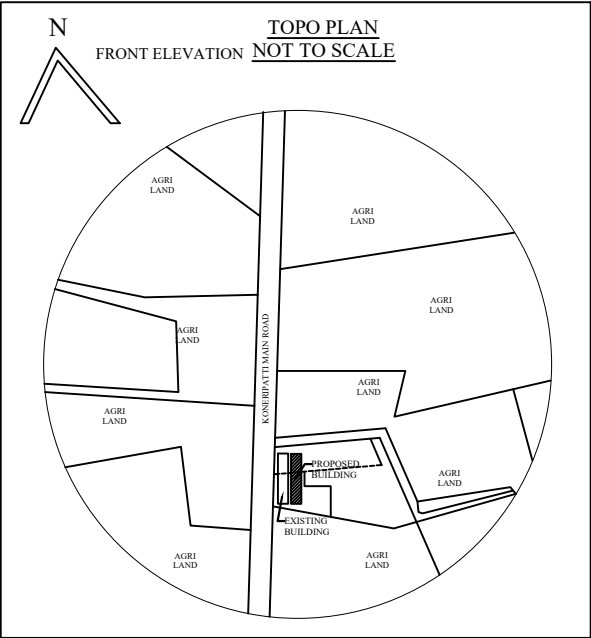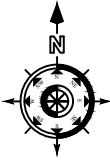

SITE PLAN
SCALE 1:100

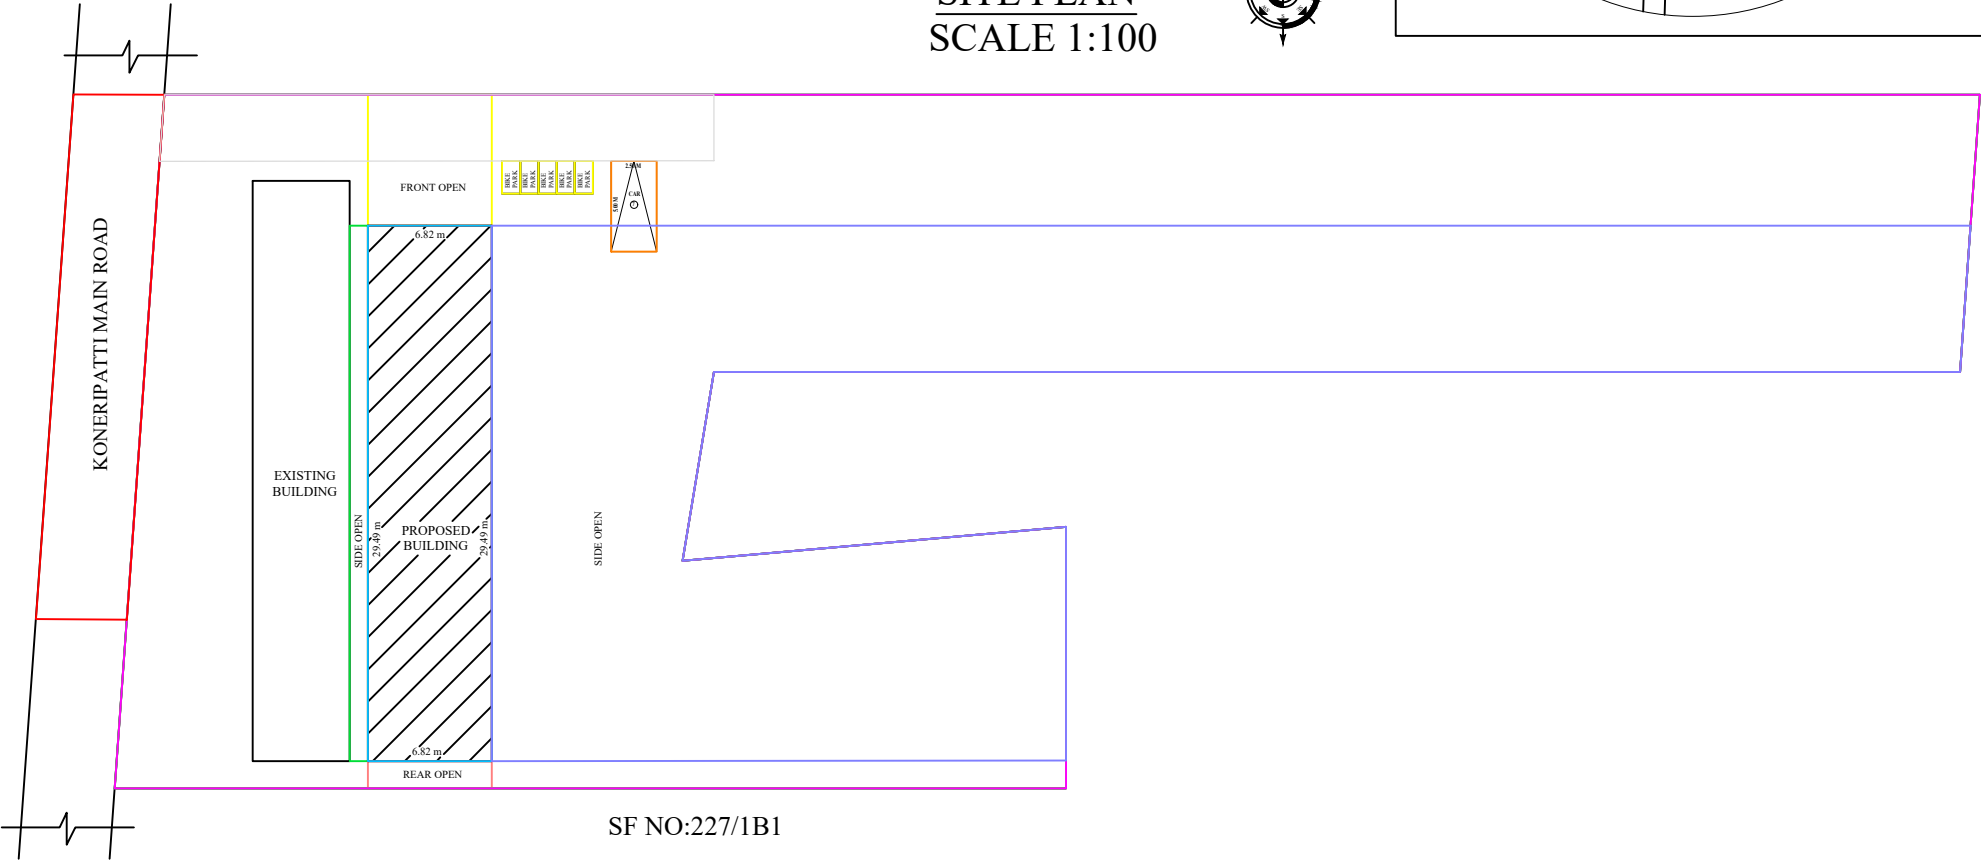

SF NO:227/1B1

Eight ways to know a piece of land before you pay for it.

This report covers one part of the picture. These cover the rest, drawn from the same government records, for any property in Tamil Nadu.

LandLens One

Ask anything about a property and get an answer grounded in live government records, with the sources shown.

[/landlens/one](#)



Verify My Land

Every record check run on one property and returned as a single report.

[/landlens/verify-my-land](#)



Legal Opinion

An advocate's written opinion on the title, built on the records we pull for it.

[/landlens](#)



One Map

Every layer on one map: the parcel, its boundary, zoning, water bodies and what sits around it.

[/landlens/one/map](#)



PriceMap

What land actually changed hands for around this plot, taken from the registered deeds.

[/landlens/pricemap](#)



Build Scope

What you are allowed to build here: floor space, height, coverage and setbacks.

[/landlens/build-scope](#)



Property Tracker

Watch a property and hear about it when something new is registered against it.

[/landlens/property-tracker](#)



Deal Room

Run the transaction in one place: documents, stamping, signatures and the parties.

[/landlens/deal-room](#)



Twenty-four checks you can run yourself, at no cost.

Records and verification

The registers themselves, read for you.

Encumbrance Certificate

Patta and Chitta

Field Measurement Sketch

EC Analyzer

Bank charge check

Court case search

Seller background check

Approval check by survey

Value and duty

What it is worth and what it costs to register.

Guideline value by street

Guideline value by survey

Stamp duty and registration fees

Capital gains

Floor space index

Area unit converter

Zoning and land use

What the plan says can happen on this land.

Land use zone finder

CMDA land use check

Coastal regulation zone

Master plan check

Water bodies finder

Airport height clearance

Registers and directories

Who holds it, and which office keeps the record.

Find your registering office

Temple property check

Waqf property check

RERA register



Every free tool
/tools



Services we run
for you
/services



The LandLens
suite
/landlens/one



Every claim in this document traces back to a government record.

Legal opinions, due diligence and title verification

Building plan, layout and sub-division approvals

Completion and occupancy certificates, regularisation

Escrow, negotiation and NRI property management

Land survey, soil testing, architecture and construction

Verified RealEstate
3/350/2 Mettukuppam,
OMR Thoraipakkam,
Chennai 600 097, India
hello@verified.realestate
+91 9996 12 9996

Prepared from the registers named on the page each finding sits on. Where a register could not be read, this document says so in its place rather than leaving the gap to be read as a clean result.

