

PP

APPROVAL RECORD

Planning Permission

Poovanoor

Salem district, Tamil Nadu

APPROVAL TYPE

Building Plan

ISSUING AUTHORITY



Rural Panchayat

PURPOSE


Commercial

The approval as the planning authority issued it, reproduced in full behind this page.

An approval speaks to what was sanctioned, not to what was built. Completion is a separate record.

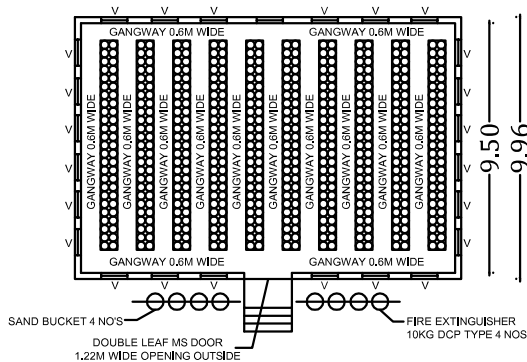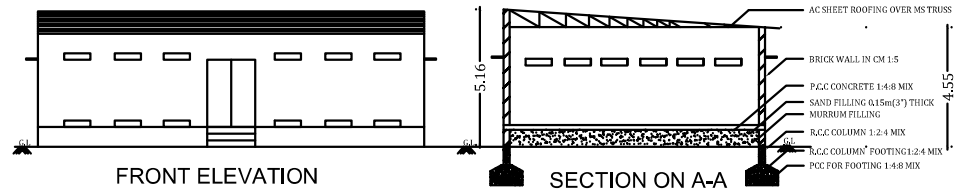


PROPOSED GROUND FLOOR PLAN

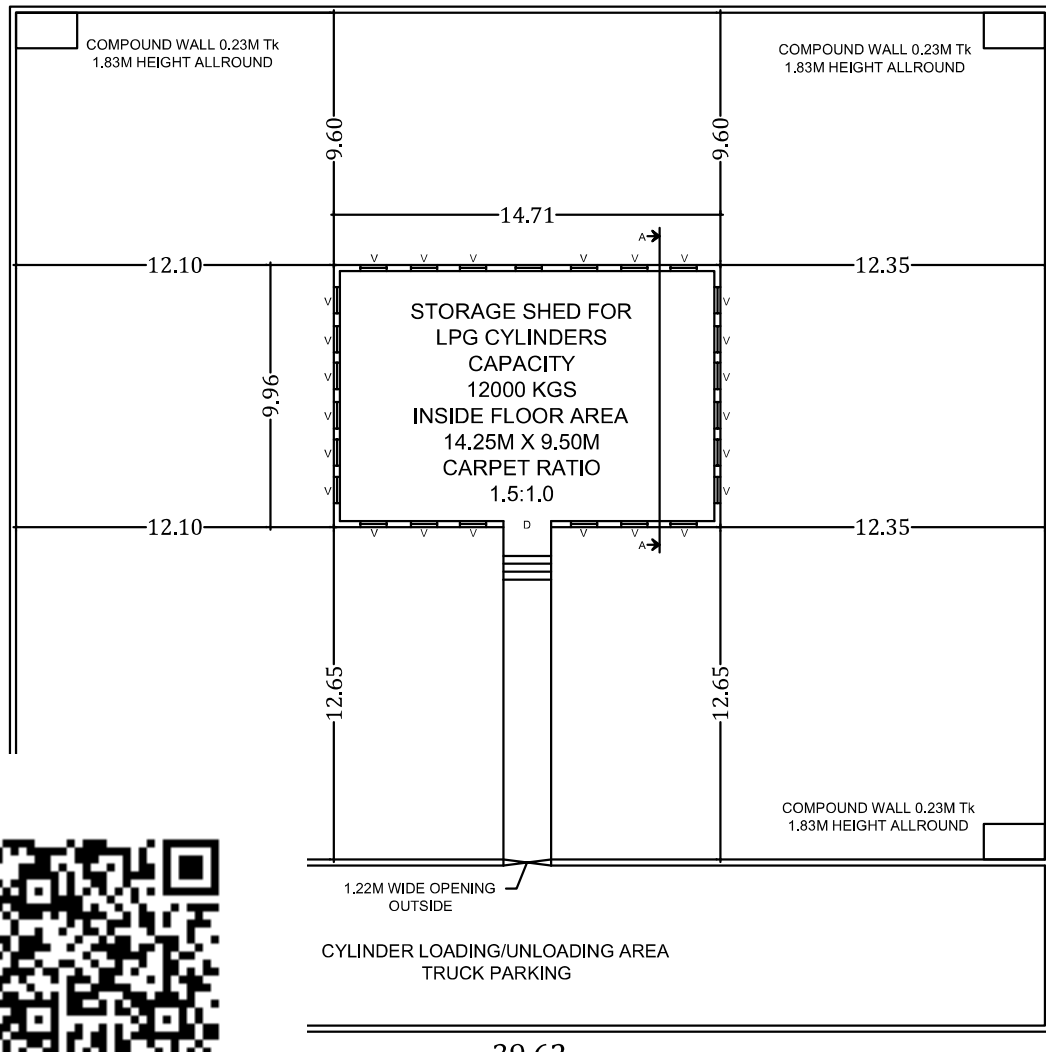


LAYOUT PLAN SCALE 1 : 100

PLAN SHOWING THE PROPOSED CONSTRUCTION OF AC SHEET ROOFING GROUND FLOOR COMMERCIAL BUILDING[GAS GUDOWN] IN S.F NO : 75/4B, PATTANAM, POOVANUR VILLAGE & PANCHAYAT, AYYOOTHIPATTINAM UNION, SALEM TALUK, SALEM DISTRICT.

APPLICANT : Mrs.R.SAKUNTHALA, W/O Mr.VENKATACHALAPATHI.(DOCUMENT HOLDER).

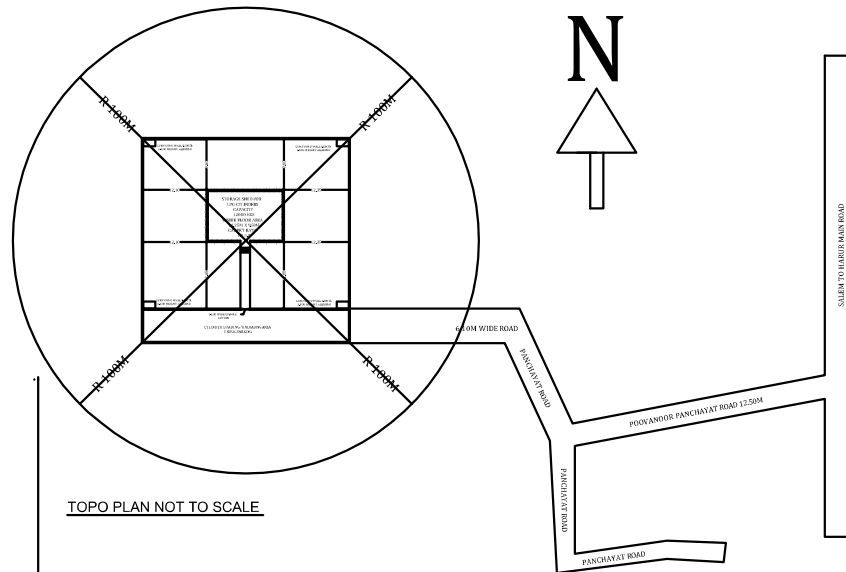


TOPO PLAN NOT TO SCALE

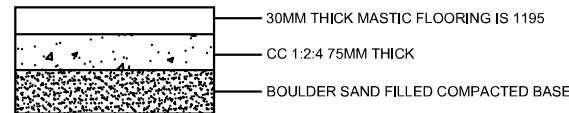


MASTIC FLOORING

30mm THICKNESS AS PER IS : 1196 OF 1968
CONCRETE FLOORING OF 75mm THICKNESS CC 1:2:4

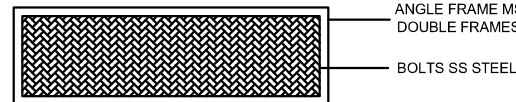

DETAIL OF VENTILATER

SCALE N.T.S

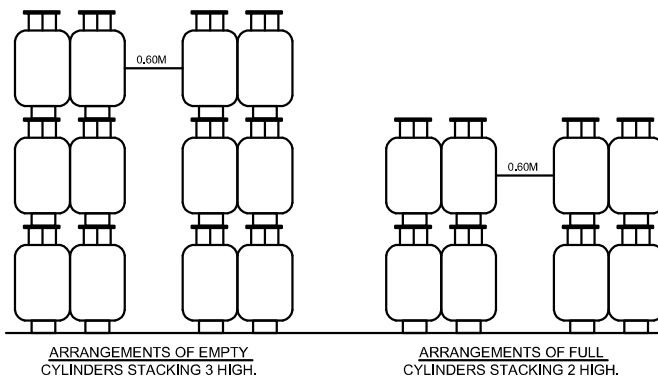

ARRANGEMENTS OF EMPTY CYLINDERS STACKING 3 HIGH.

ARRANGEMENTS OF FULL CYLINDERS STACKING 2 HIGH.

REFERENCE

S/NO	NOTES
1	D
2	-
3	-
4	V
5	F.E
6	S.B
7	-
8	-
9	-
10	-
11	-

"CERTIFIED THAT THERE ARE NO ELECTRICAL LIGHTS AND FITTINGS IN GUDOWN AND IT IS CERTIFIED THAT NO HEAD ELECTRICAL /TELEPHONE LINE IS PASSING ABOVE THE GUDOWN. AROUND ITS SAFETY ZONE OR TRUCK PARKING AND LOADING/UNLOADING AREA"

LAYOUT AND SITE PLAN OF PROPOSED STORAGE GUDOWN OF 12000kgs

NAME AND ADDRESSES OF THE DISTRIBUTERS

M/S.SHERVAROYS GAS AGENCIES
SHRI. SAKUNTHALA.R , W/O Mr.VENKATACHALAPATHI.
DISTRIBUTORS OF HINDUSTHAN PETROLEUM CORPORATION LIMITED
NO : 1/4, POOVANUR VILLAGE PANCHAYAT,
SALEM TALUK, SALEM DISTRICT.
TAMILNADU - 636122.

Email : vmarandmkslm@gmail.com
Mobile : 9585055988

NAME AND ADDRESSES OF THE DISTRIBUTERS

M/s. HINDUSTHAN PETROLEUM CORPORATION LIMITED
171-172, SIDCO INDUSTRIAL ESTATE, KAPPALUR, MADURAI -
625008.

LOCATION OF GUDOWN	S.F NO : 75/4B VILLAGE : THATHANUR TALUK : SALEM DISTRICT : SALEM STATE : TAMILNADU - 636122. POLICE STATION : VEERANAM (11KM) FIRE STATION : SALEM (14KM) RAILWAY STATION : AYYOOTHIPATTINAM(10KM)
--------------------	--

CAPACITY OF GUDOWN	12000 KGS
--------------------	-----------

SCALE : 1 : 100

DRG.No : SPS/TANA/SALEM/LPG/HPCL/IX - 23.11.2022

PARTNERS

1) SAKUNTHALA.R

2) MARAN.V

3) GEETHAPRIYA.P

Er.S.Senthilkumar (BE Civil),
Registered Engineer Grade - II(SWP),
5/554, Nadukaradu, Nattamangalam,
Amanikondalampatti Panchayat,
Panamarathupatti Union,
Salem - 636010. Cell : 8056356469




SITE PLAN
NOT TO SCALE

S.F NO : 75/4A SUBRAMANI BALANCE LAND

VENKATACHALAPATHI
PROPERTY

ARUN
PROPERTY

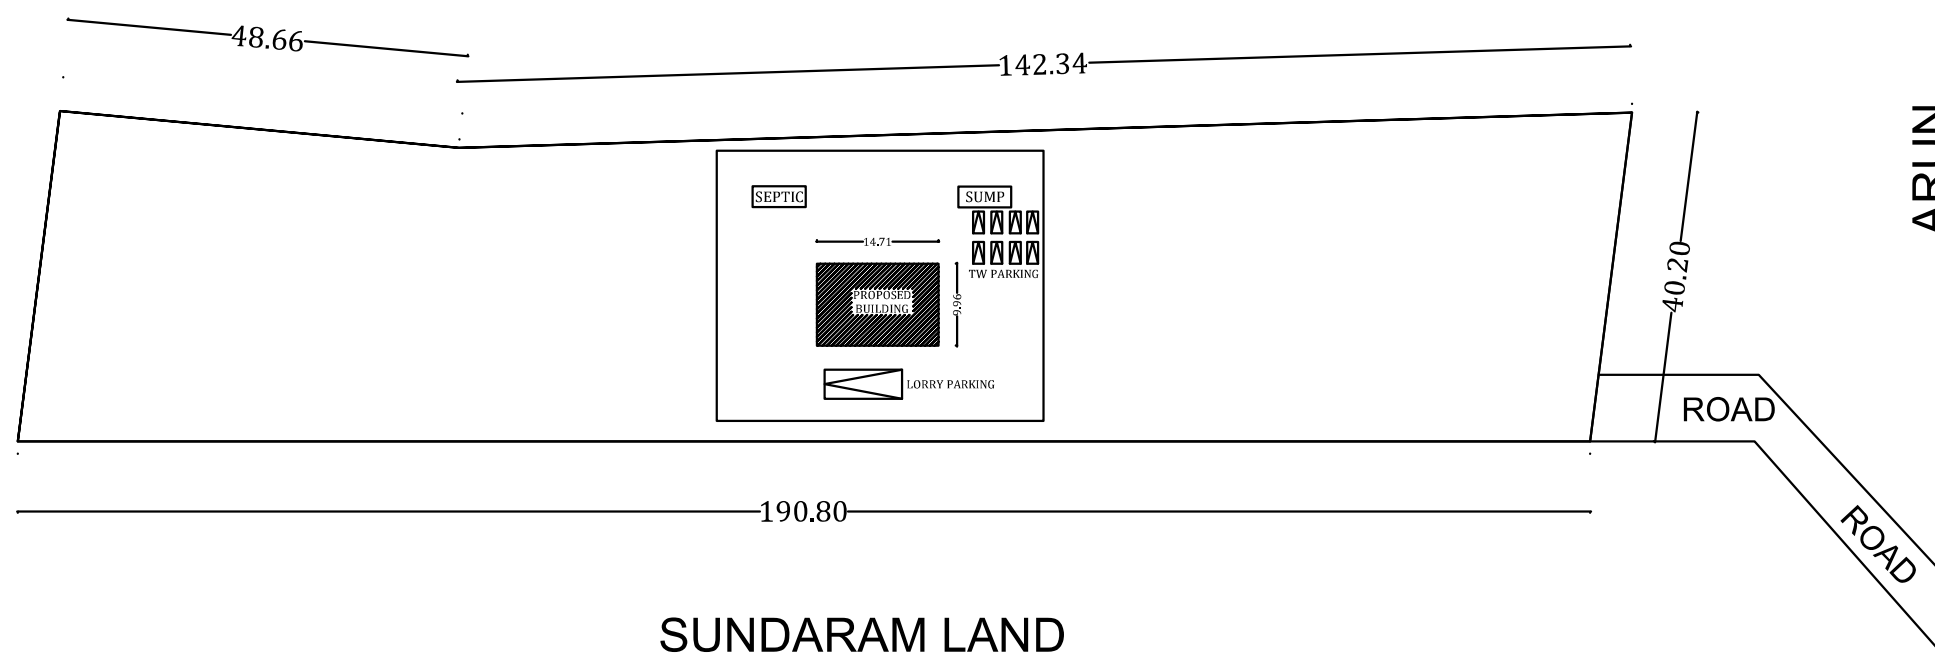

SUNDARAM LAND

PARTNERS

1) SAKUNTHALA.R

S. Sakunthala

2) MARAN.V

Maran.V

3) GEETHAPRIYA.P

Geethapriya.P

Er.S.Senthilkumar

Er.S.Senthilkumar (BE Civil),
Registered Engineer Grade - II(SWP),
5/554, Nadukaradu, Nattamangalam,
Amanikondalampatti Panchayat,
Panamarathupatti Union,
Salem - 636010. Cell : 8056356469

Eight ways to know a piece of land before you pay for it.

This report covers one part of the picture. These cover the rest, drawn from the same government records, for any property in Tamil Nadu.

LandLens One

Ask anything about a property and get an answer grounded in live government records, with the sources shown.

[/landlens/one](#)



Verify My Land

Every record check run on one property and returned as a single report.

[/landlens/verify-my-land](#)



Legal Opinion

An advocate's written opinion on the title, built on the records we pull for it.

[/landlens](#)



One Map

Every layer on one map: the parcel, its boundary, zoning, water bodies and what sits around it.

[/landlens/one/map](#)



PriceMap

What land actually changed hands for around this plot, taken from the registered deeds.

[/landlens/pricemap](#)



Build Scope

What you are allowed to build here: floor space, height, coverage and setbacks.

[/landlens/build-scope](#)



Property Tracker

Watch a property and hear about it when something new is registered against it.

[/landlens/property-tracker](#)



Deal Room

Run the transaction in one place: documents, stamping, signatures and the parties.

[/landlens/deal-room](#)



Twenty-four checks you can run yourself, at no cost.

Records and verification

The registers themselves, read for you.

Encumbrance Certificate

Patta and Chitta

Field Measurement Sketch

EC Analyzer

Bank charge check

Court case search

Seller background check

Approval check by survey

Value and duty

What it is worth and what it costs to register.

Guideline value by street

Guideline value by survey

Stamp duty and registration fees

Capital gains

Floor space index

Area unit converter

Zoning and land use

What the plan says can happen on this land.

Land use zone finder

CMDA land use check

Coastal regulation zone

Master plan check

Water bodies finder

Airport height clearance

Registers and directories

Who holds it, and which office keeps the record.

Find your registering office

Temple property check

Waqf property check

RERA register



Every free tool
/tools



Services we run
for you
/services



The LandLens
suite
/landlens/one



Every claim in this document traces back to a government record.

Legal opinions, due diligence and title verification

Building plan, layout and sub-division approvals

Completion and occupancy certificates, regularisation

Escrow, negotiation and NRI property management

Land survey, soil testing, architecture and construction

Verified RealEstate
3/350/2 Mettukuppam,
OMR Thoraipakkam,
Chennai 600 097, India
hello@verified.realestate
+91 9996 12 9996

Prepared from the registers named on the page each finding sits on. Where a register could not be read, this document says so in its place rather than leaving the gap to be read as a clean result.

