PP APPROVAL RECORD

Planning Permission

Nilavarapatti

Salem district, Tamil Nadu

APPROVAL TYPE
Building Plan

ISSUING AUTHORITY
Rural Panchayat

PURPOSE
Residential

The approval as the planning authority issued it, reproduced in full behind this page.


An approval speaks to what was sanctioned, not to what was built. Completion is a separate record.


Verified RealEstate™
3/350/2 Mettukuppam,
OMR Thoraipakkam,
Chennai 600 097, India

hello@verified.realestate
+91 9996 12 9996
verified.realestate

TITLE	**: PLAN SHOWING THE PROPOSED R.C.C TERRACED RESIDENTIAL BUILDING**
NO. OF FLOORS	**: G + 1 - GROUND& FIRST FLOOR ,**
NEW / RE-CONSTRUCTION	**: NEW CONSTRUCTION**
PATTA / FMB DETAILS	**: PLOT - 1, SF. NO - 84/3C7,84/3A3**
VILLAGE / TOWN	**: NILAVARAPATTY VILLAGE,**
TALUK	**: SALEM TALUK, DATHAGAPATTY SUB-REGD, SALEM EAST REGD**
DISTRICT	**: SALEM DISTRICT.**


APPLICANT : Mr.S.PRAVEEN KUMAR S/o Mr.G.SEKAR

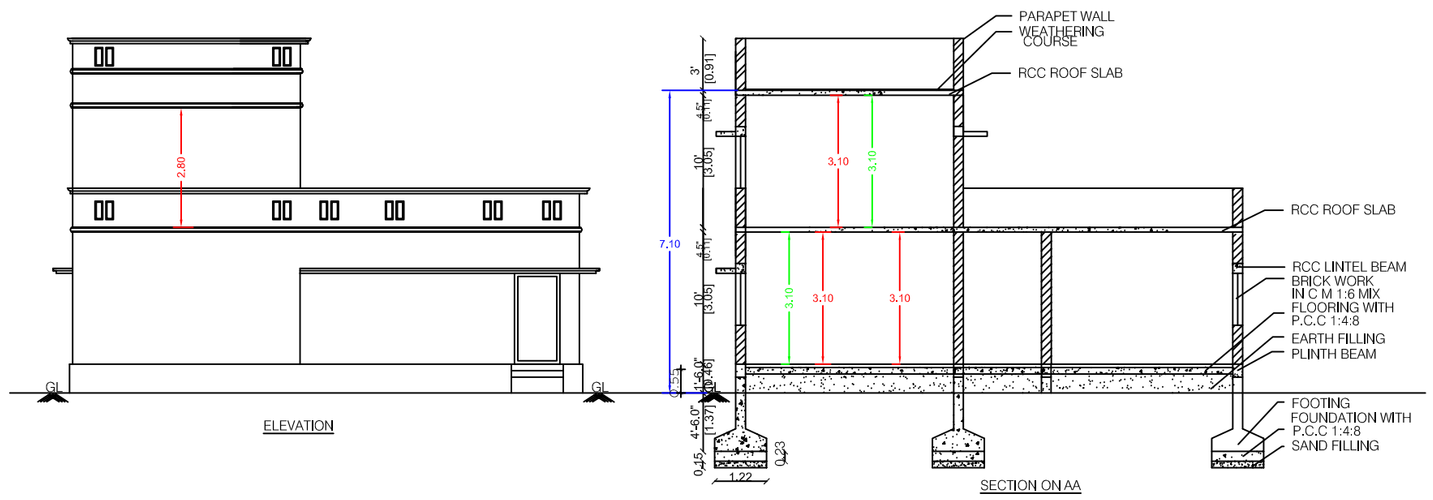


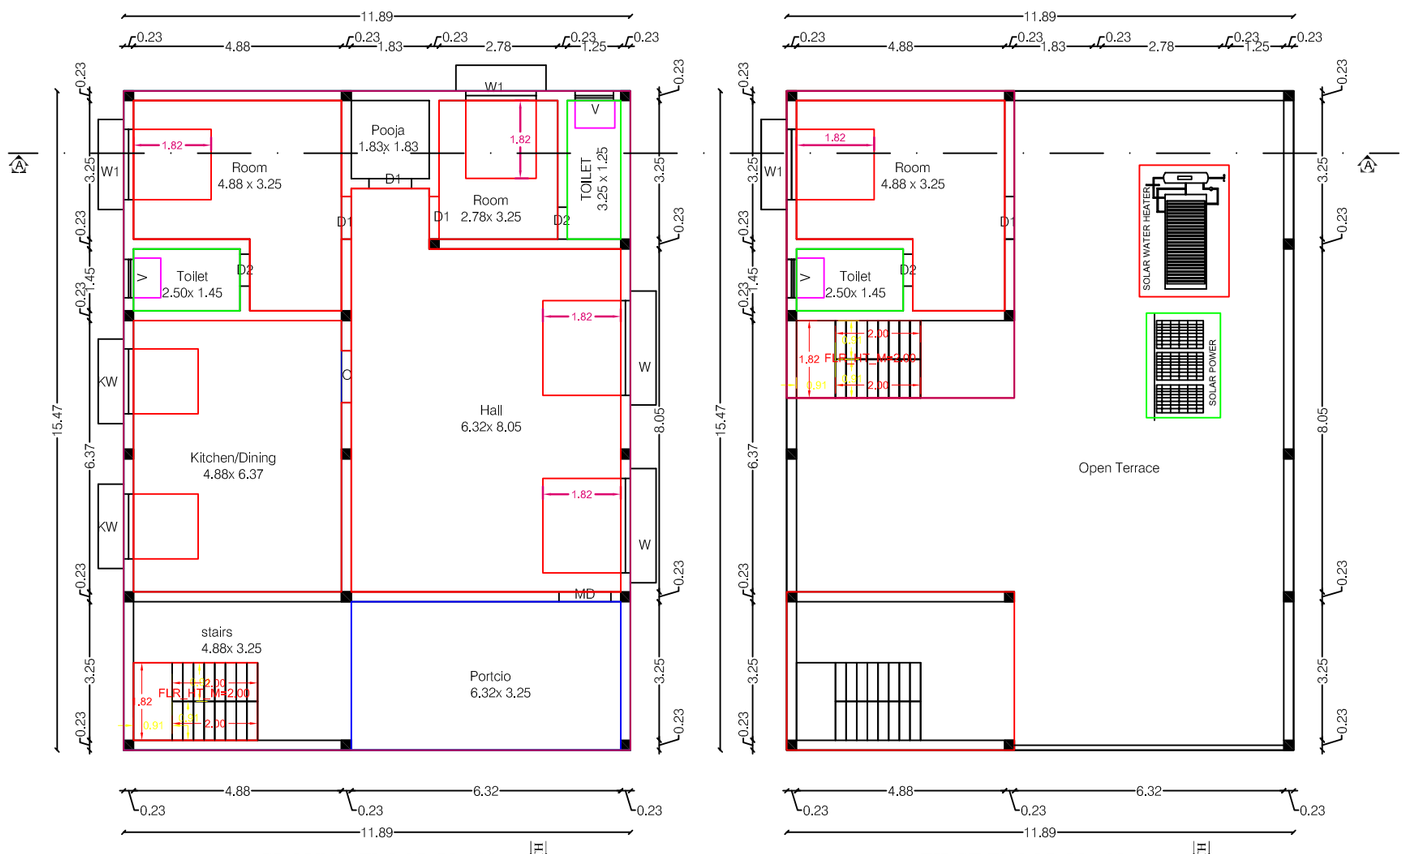

SITE PLAN


SCALE : 1:100

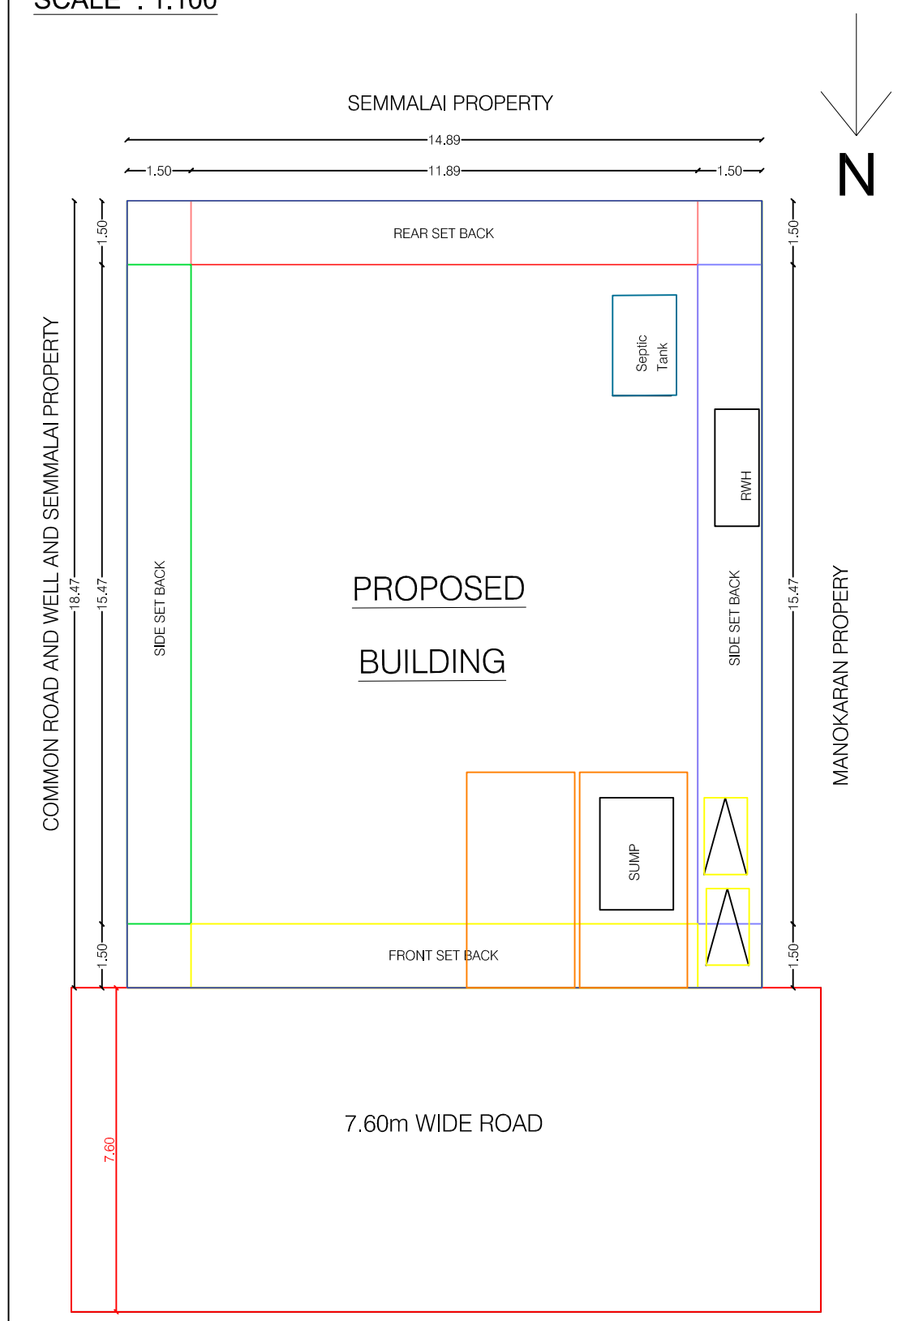

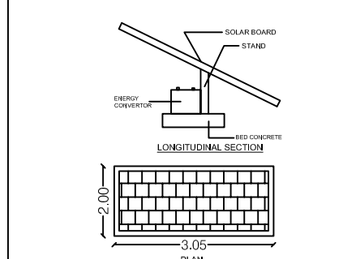


SOLAR ENERGY


STAIRCASE DETAIL

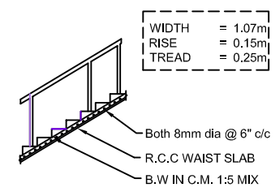


RCC COLUMN AND FOOTING

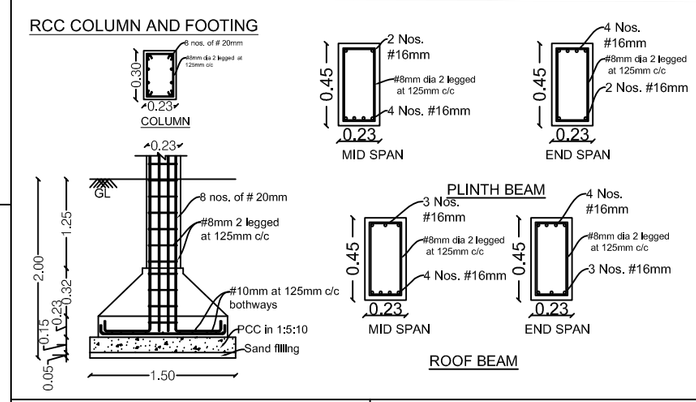


RAIN WATER HARVESTING

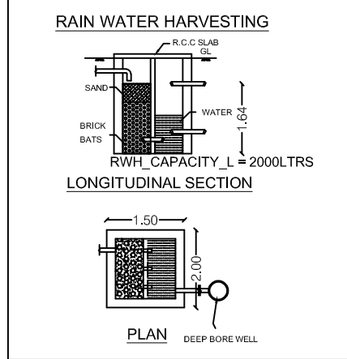

SEPTIC TANK

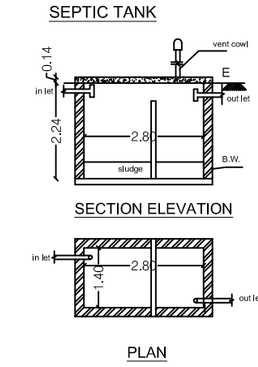

TOPO PLAN

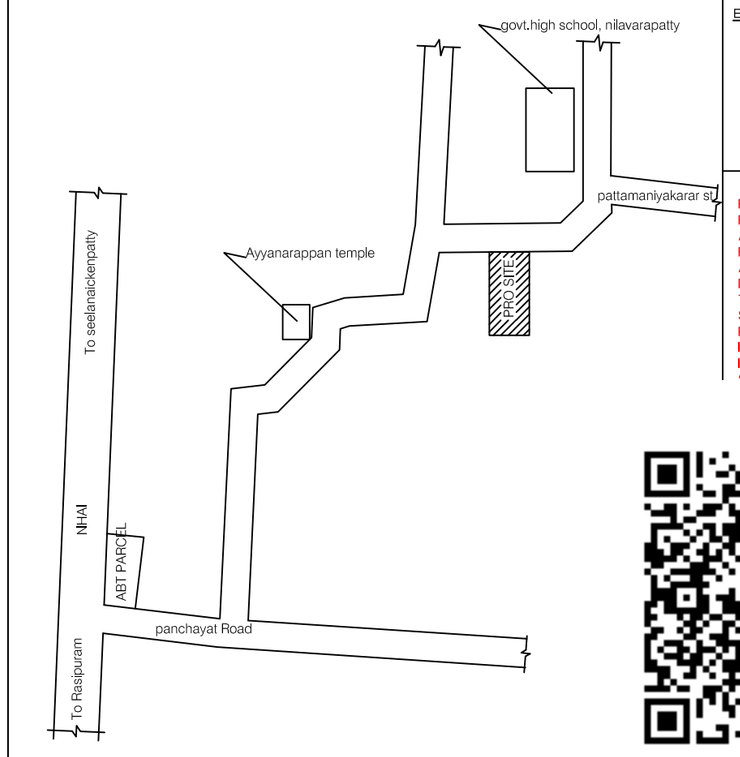

QR CODE

SHEET No - 1 OF 1	SCALE : ALL DIMENSIONS ARE IN METER SCALE 1:100

COLOUR INDEX

SITE BOUNDARY
EXISTING ROAD
PROPOSED BUILDING
PROPOSED DRIVEWAY

JOINERY DETAIL

S. NO	SYMBOL	DESCRIPTION	SFT	SQM
1	MD	MAIN DOOR	4'0" x 7'0"	1.22 x 2.13
2	D	DOOR	3'3" x 7'0"	1.00 x 2.13
3	D1	DOOR	2'6" x 7'0"	0.76 x 2.13
4	W	WINDOW	5'0" x 6'0"	1.52 x 1.83
5	W1	WINDOW	5'0" x 5'0"	1.45 x 1.52
6	KW	WINDOW	5'0" x 3'3"	1.45 x 1.00
7	V	VENTILATOR	3'0" x 2'0"	0.90 x 0.60

AREA DETAIL — LAND/PLOT DETAIL

LAND AREA AS PER DEED	275.02 Sq.m	2960.29Sq.Ft
LAND AREA AS FMB/TSLR	275.02 Sq.m	2960.29Sq.Ft
LAND AREA AS AT SITE	275.02 Sq.m	2960.29Sq.Ft
SUPER IMPOSED AREA	275.02 Sq.m ✓	2960.29Sq.Ft ✓

BUILT-UP AREA DETAIL

PROPOSED AREA DETAIL

GROUND FLOOR AREA	183.94 Sq.m	1979.91 Sq.Ft
FIRST FLOOR AREA	38.50 Sq.m	414.41 Sq.Ft
TOTAL PROPOSED (in GF .FF)	222.44Sq.m	2394.32 Sq.Ft
TOTAL F.S.I AREA IN ALL FLOORS	222.44Sq.m	2394.32 Sq.Ft
TOTAL BUILT UP AREA	1222.44Sq.m	2394.32 Sq.Ft
VACANT/ SETBACK	91.08m	980.37 Sq.Ft

PLOT COVERAGE (183.94/ 275.02 x 100) : 66.88%
FLOOR SPACE INDEX (222.44 /275.02) : 0.80

PARKING COUNT

No. OF CAR PARKING (2.50X5.00) : 1 No.
No. OF TWO WHEELERS (1.0X1.80M) : 2 Nos.

APPLICANT(S)

ENGINEER

Er. A.VIGNESH KUMAR, B.E.,
Registered Engineer,
78, Mariamman Kovil Street,
Shevapet, SALEM-636 002.
Reg. LPA No:... Lr.No.324/21, Dt.2.2.21
Ph: 80721 14256

OFFICE USE ONLY

PLAN INFO
PLOT_AREA_M2=275.02
AS_AT_SITE=275.02
FMB_OR_PLR=275.02
AS_PER_DOCUMENT=275.02
DISTRICT=SALEM
TALUK=SALEM
SURVEY_NO= 84/3C7, 84/3A3
PATTA_NO= 1118
IS_SWIMMING_POOL_EXISTS=NO
IS_APPROVED_LAYOUT=YES
SINGLE_FAMILY_BLDG=YES

D_SUSTAINABILITY=NO
REQUIREMENTS=NO

.DIUS=NO

THE LANDLENS SUITE

Eight ways to know a piece of land before you pay for it.

This report covers one part of the picture. These cover the rest, drawn from the same government records, for any property in Tamil Nadu.

LandLens One
Ask anything about a property and get an answer grounded in live government records, with the sources shown.
/landlens/one

Verify My Land
Every record check run on one property and returned as a single report.
/landlens/verify-my-land

Legal Opinion
An advocate's written opinion on the title, built on the records we pull for it.
/landlens

One Map
Every layer on one map: the parcel, its boundary, zoning, water bodies and what sits around it.
/landlens/one/map

PriceMap
What land actually changed hands for around this plot, taken from the registered deeds.
/landlens/pricemap

Build Scope
What you are allowed to build here: floor space, height, coverage and setbacks.
/landlens/build-scope

Property Tracker
Watch a property and hear about it when something new is registered against it.
/landlens/property-tracker

Deal Room
Run the transaction in one place: documents, stamping, signatures and the parties.
/landlens/deal-room

FREE TOOLS · NO ACCOUNT NEEDED

Twenty-four checks you can run yourself, at no cost.

Records and verification

The registers themselves, read for you.

- Encumbrance Certificate
- Patta and Chitta
- Field Measurement Sketch
- EC Analyzer
- Bank charge check
- Court case search
- Seller background check
- Approval check by survey

Value and duty

What it is worth and what it costs to register.

- Guideline value by street
- Guideline value by survey
- Stamp duty and registration fees
- Capital gains
- Floor space index
- Area unit converter

Zoning and land use

What the plan says can happen on this land.

- Land use zone finder
- CMDA land use check
- Coastal regulation zone
- Master plan check
- Water bodies finder
- Airport height clearance

Registers and directories

Who holds it, and which office keeps the record.

- Find your registering office
- Temple property check
- Waqf property check
- RERA register

Every free tool
/tools

Services we run for you
/services

The LandLens suite
/landlens/one

Verified RealEstate™

Every claim in this document traces back to a government record.

- Legal opinions, due diligence and title verification
- Building plan, layout and sub-division approvals
- Completion and occupancy certificates, regularisation
- Escrow, negotiation and NRI property management
- Land survey, soil testing, architecture and construction

Verified RealEstate
3/350/2 Mettukuppam,
OMR Thoraipakkam,
Chennai 600 097, India
hello@verified.realestate
+91 9996 12 9996

Prepared from the registers named on the page each finding sits on. Where a register could not be read, this document says so in its place rather than leaving the gap to be read as a clean result.