

PP

APPROVAL RECORD

Planning Permission

Salem

Salem district, Tamil Nadu

APPROVAL TYPE

Building Plan





ISSUING AUTHORITY

Town Panchayat

The approval as the planning authority issued it, reproduced in full behind this page.

An approval speaks to what was sanctioned, not to what was built. Completion is a separate record.

PLAN SHOWING THE PROPOSED CONSTRUCTION OF RCC ROOF COMMERCIAL BUILDING IN T.S.NO:6091/54 BLOCK NO:92, TS.WARD:A
AT PALACE NAGAR (ANNAVASAL ROAD) IN PUDUKKOTTAI MUNICIPALITY AND DISTRICT.,

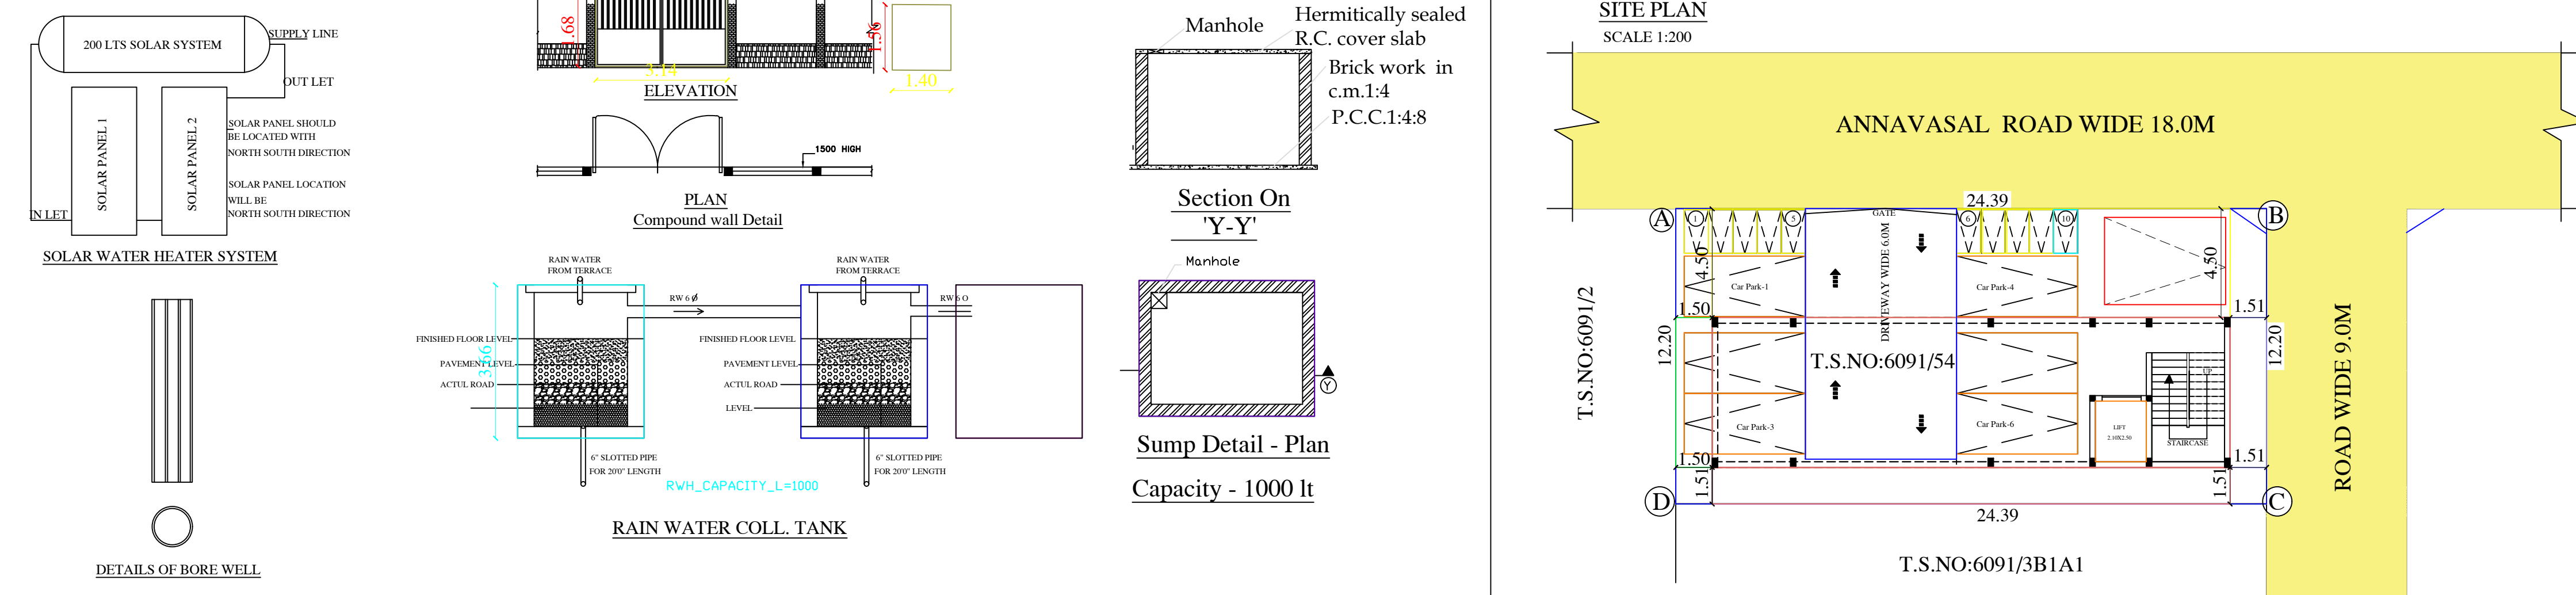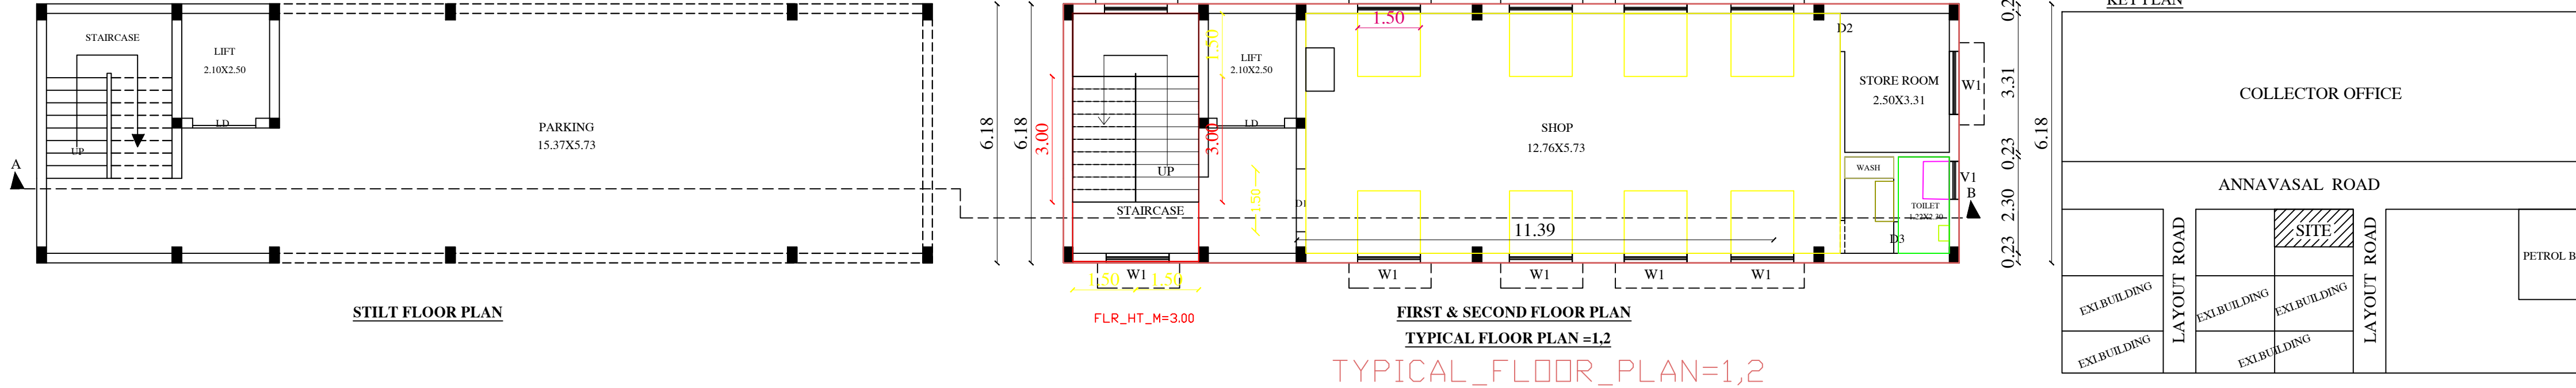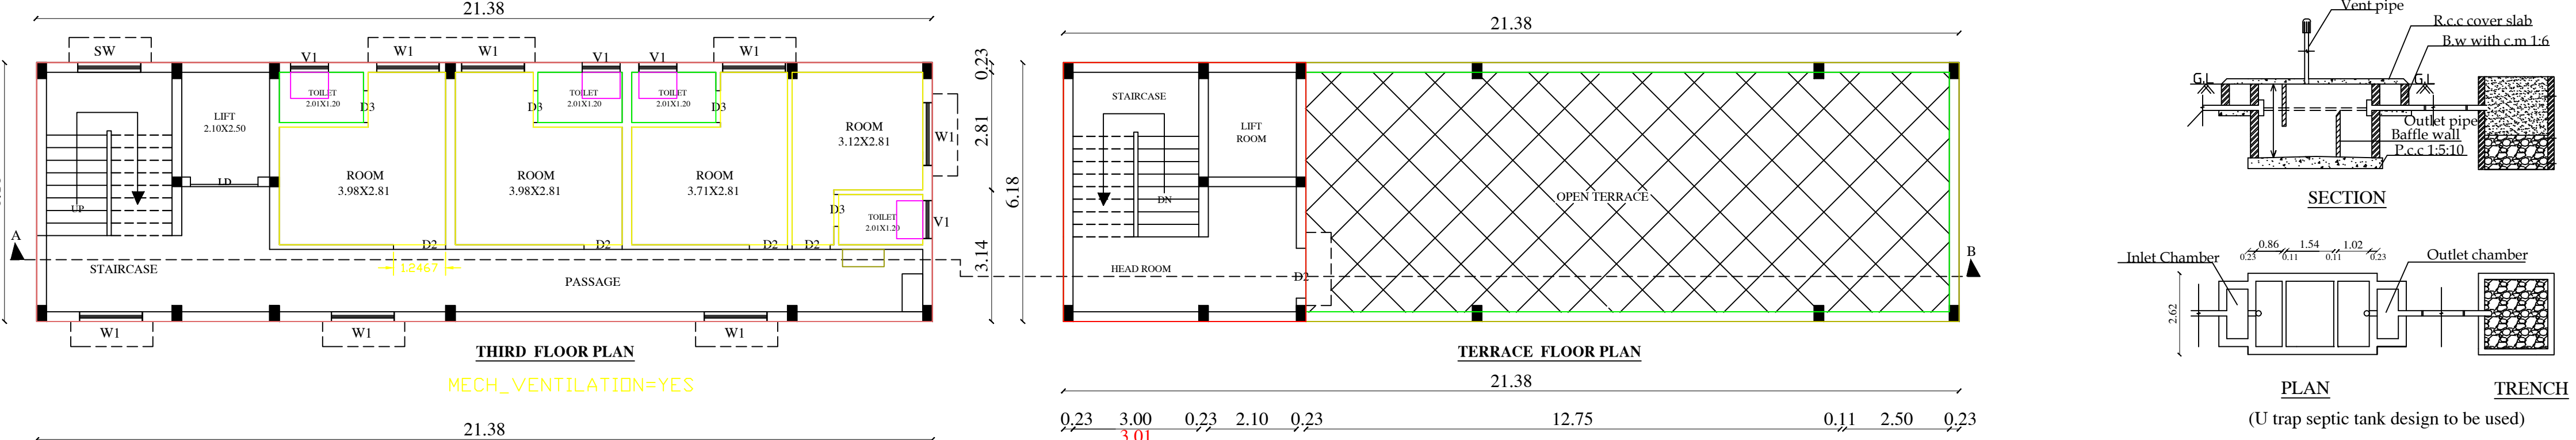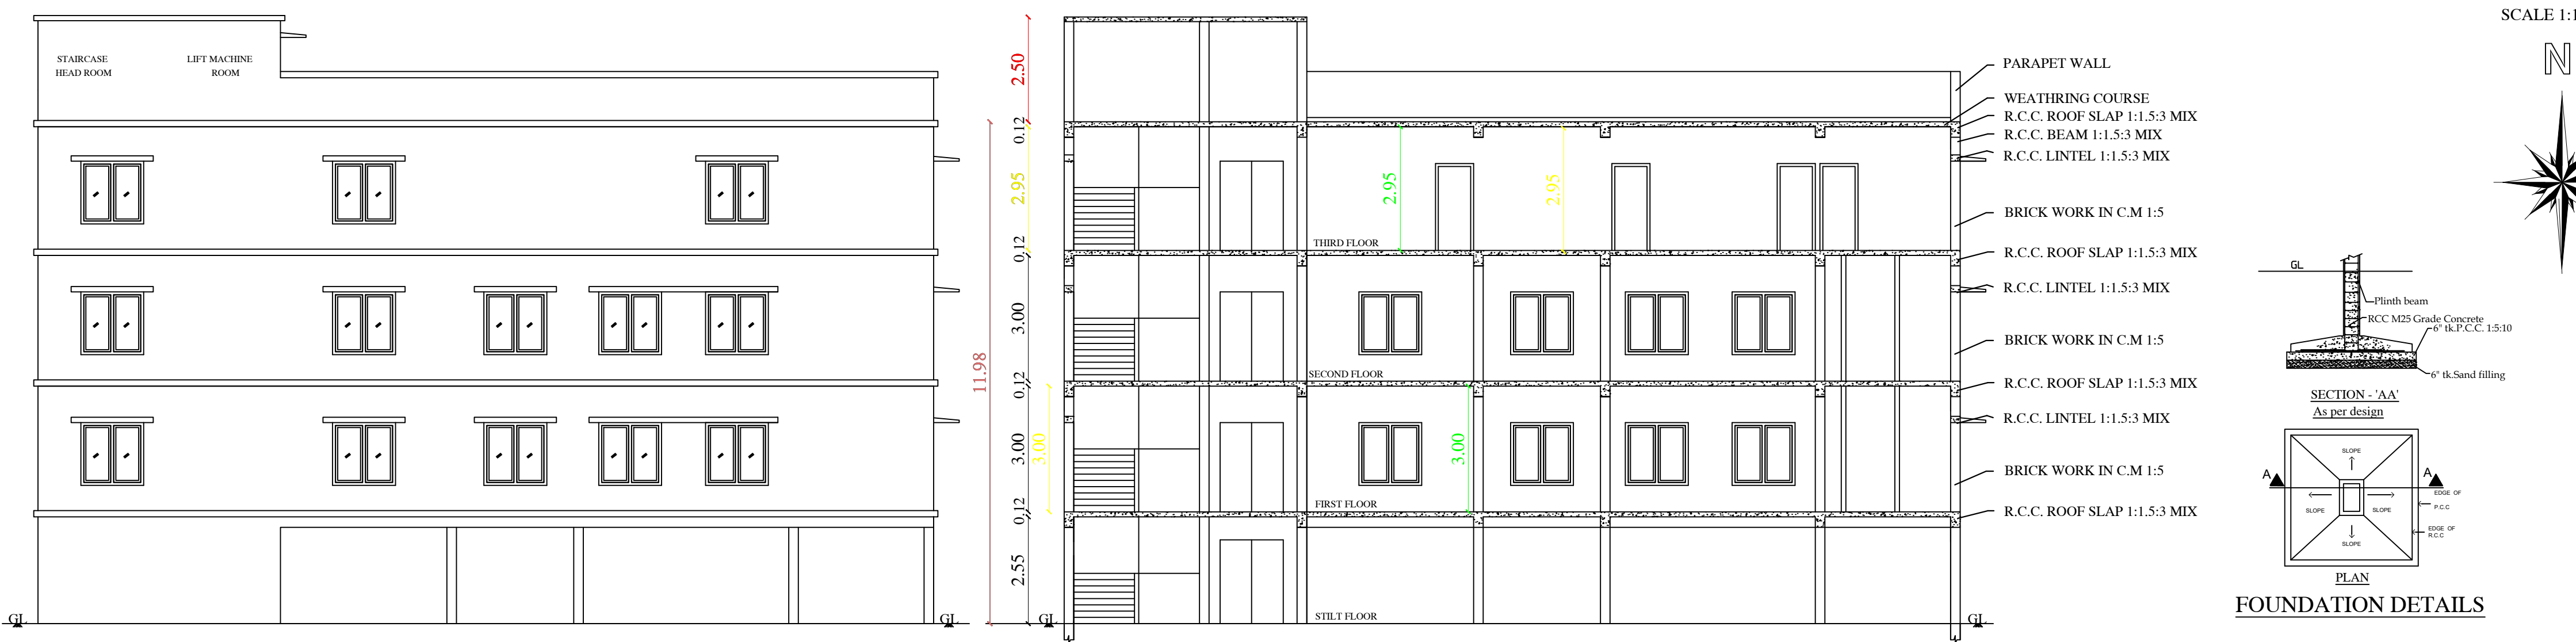

LEGEND FILE NO:1274 /2023/PD ONLINE APPLICATION NO:SWP/BPA/021053/2023 APPLICATION DATE : 25/09/2023 DWG SCRUTINY NO : FJ8LGY4D			
AREA STATEMENT		Sq.Mt	
SITE AREA		297.28	
DESCRIPTION	NON FSI AREA Sq.Mt	FSI AREA Sq.Mt	TOTAL AREA Sq.Mt
STILT FLOOR	132.40	-	132.40
FIRST FLOOR	-	132.40	132.40
SECOND FLOOR	-	132.40	132.40
THIRD FLOOR	-	132.40	132.40
HEAD ROOM	35.84	-	35.84
TOTAL AREA	168.14	397.20	565.44
F.S.I = $397.20 / 297.28 = 1.33$ PLOT COVERAGE = $132.40 / 297.28 \times 100 = 44.53\%$			
PARKING DETAILS			
DESCRIPTION	REQUIRED		PROVIDED
CAR PARKING SPACE	6		6
TWO WHEELER PARKING SPACE	6		10
Note: ♦ Waste Water Used for Garden ♦ Rain Water harvesting Details Provided ♦ Solar System Water tank provided ♦ Fire Resistance to be provided ♦ Emergency alarm to be provided ♦ Drinking water to be provided ♦ Rain water harvesting tank to be provided ♦ Solid waste tub to be Provided ♦ Waste water from recycled water tank & Trench connected to sullage disposal tank ♦ 'U' traps provided in septictank to prevent curb breeding of mosquitoes			
SCHEDULE OF JOINERIES:			
D1 -DOOR	-	1.50 X 2.13M	
D2 -DOOR	-	0.91 X 2.13M	
D3 -DOOR	-	0.76 X 2.13M	
W1-WINDOW	-	1.52 X 1.52M	
SW-WINDOW	-	1.22 X 1.37M	
V1-VENTILATOR	-	0.91X 0.91	
Applicant APPROVAL NO: SWP/DTCP/PD/BPA NO: 40/2023 PLANNING PERMISSION NO: 22/2023			
Er.M.ANANTH M.Tech, REGISTERED STRUCTURAL ENGINEER REGISTERED NO-DTCP/SE/GR-1/20/10/004 M.K. CHETTIYAR STREET ARIMALAM-622201 PUDUKKOTTAL-9443561147			
Structural Engineer			
Er.V.MURUGESAN DCE, B.Tech REGISTERED ENGINEER REGISTERED NO-DTCP/RE/GR-III/20/08/001 PLOT NO-4, BHARATH NAGAR PUDUKKOTTAI-03 CELL-98421-15910			
Registered Engineer			
E-signed DEPUTY DIRECTOR District Town & Country Planning Pudukkottai			

Eight ways to know a piece of land before you pay for it.

This report covers one part of the picture. These cover the rest, drawn from the same government records, for any property in Tamil Nadu.

LandLens One

Ask anything about a property and get an answer grounded in live government records, with the sources shown.

[/landlens/one](#)



Verify My Land

Every record check run on one property and returned as a single report.

[/landlens/verify-my-land](#)



Legal Opinion

An advocate's written opinion on the title, built on the records we pull for it.

[/landlens](#)



One Map

Every layer on one map: the parcel, its boundary, zoning, water bodies and what sits around it.

[/landlens/one/map](#)



PriceMap

What land actually changed hands for around this plot, taken from the registered deeds.

[/landlens/pricemap](#)



Build Scope

What you are allowed to build here: floor space, height, coverage and setbacks.

[/landlens/build-scope](#)



Property Tracker

Watch a property and hear about it when something new is registered against it.

[/landlens/property-tracker](#)



Deal Room

Run the transaction in one place: documents, stamping, signatures and the parties.

[/landlens/deal-room](#)



Twenty-four checks you can run yourself, at no cost.

Records and verification

The registers themselves, read for you.

Encumbrance Certificate

Patta and Chitta

Field Measurement Sketch

EC Analyzer

Bank charge check

Court case search

Seller background check

Approval check by survey

Value and duty

What it is worth and what it costs to register.

Guideline value by street

Guideline value by survey

Stamp duty and registration fees

Capital gains

Floor space index

Area unit converter

Zoning and land use

What the plan says can happen on this land.

Land use zone finder

CMDA land use check

Coastal regulation zone

Master plan check

Water bodies finder

Airport height clearance

Registers and directories

Who holds it, and which office keeps the record.

Find your registering office

Temple property check

Waqf property check

RERA register



Every free tool
/tools



Services we run
for you
/services



The LandLens
suite
/landlens/one



Every claim in this document traces back to a government record.

Legal opinions, due diligence and title verification

Building plan, layout and sub-division approvals

Completion and occupancy certificates, regularisation

Escrow, negotiation and NRI property management

Land survey, soil testing, architecture and construction

Verified RealEstate
3/350/2 Mettukuppam,
OMR Thoraipakkam,
Chennai 600 097, India
hello@verified.realestate
+91 9996 12 9996

Prepared from the registers named on the page each finding sits on. Where a register could not be read, this document says so in its place rather than leaving the gap to be read as a clean result.

