

PP

APPROVAL RECORD

Planning Permission

Salem

Salem district, Tamil Nadu

APPROVAL TYPE



Building Plan

ISSUING AUTHORITY

Town Panchayat










The approval as the planning authority issued it, reproduced in full behind this page.

An approval speaks to what was sanctioned, not to what was built. Completion is a separate record.

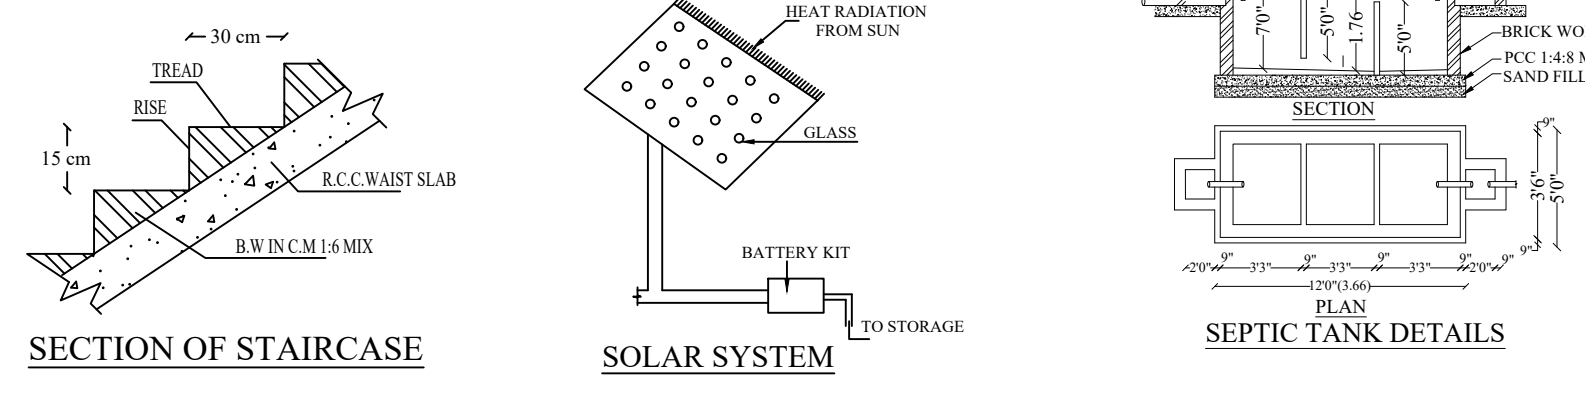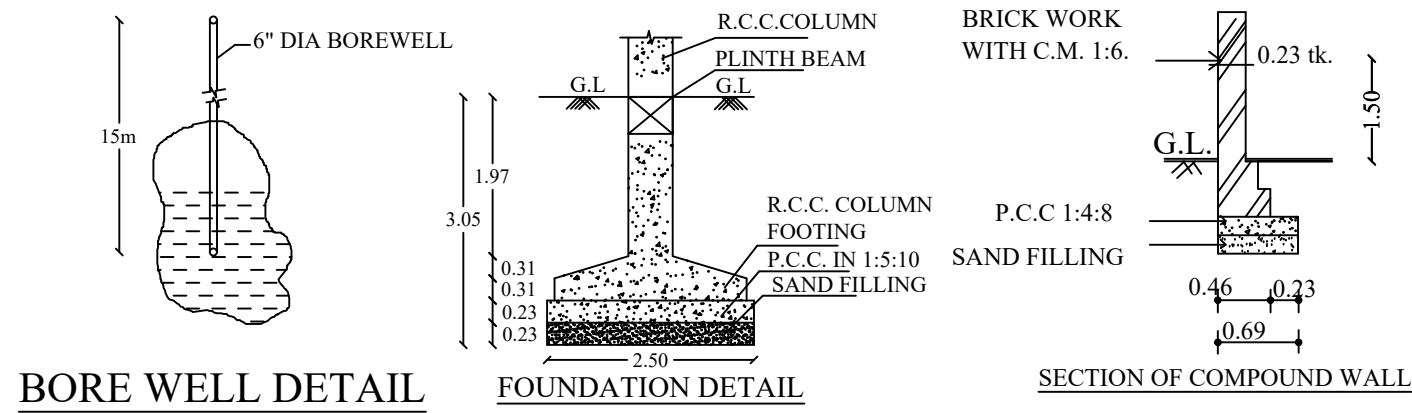

- NOTE:**
1. SULLAGE WASTE FROM TOILET WILL BE CONNECTED INTO UGD
 2. BORE WELL WITH MOTOR WATER TANK AND PANCHAYAT WATER SUPPLY
 3. RAIN WATER PERCOLATION PIT PROVIDED @ 1/30 Sqm OF PLINTH AREA @ 6 M C/C
 4. RAIN WATER PERCOLATION BED 1.0m WIDE WILL BE PROVIDED AROUND THE BUILDING
 5. RAIN WATER TAKEN TO THE BORE WELL THROUGH 150MM DIA PIPES.
 6. RAIN WATER COLLECTED FROM OPEN TERRACE SHALL BE COLLECTED THROUGH PIPES AND LED INTO A FILTER PIT (SIZE 60 X 60 X 60 CM) WITH APPROPRIATE FILTER MATERIAL AND THEN LED INTO COLLECTION TANK.
 7. SOLAR WATER HEATER LINE ARRANGEMENTS WILL BE PROVIDED.

SCHEDULE OF JOINERIES:	
REFERENCE	METRE
CG - COLLAPSE GATE	1.20 X 2.13
GG - GRILL GATE	1.06 X 2.20
MD1 - MAIN DOOR	1.20 X 2.40
MD - MAIN DOOR	1.00 X 2.40
D1 - FLUSH DOOR	1.00 X 2.40
W - GLAZED WINDOW	1.50 X 1.50
KW - KITCHEN WINDOW	1.20 X 1.37
V - VENTILATOR	1.00 X 1.00
V1 - VENTILATOR	4.00 X 1.00

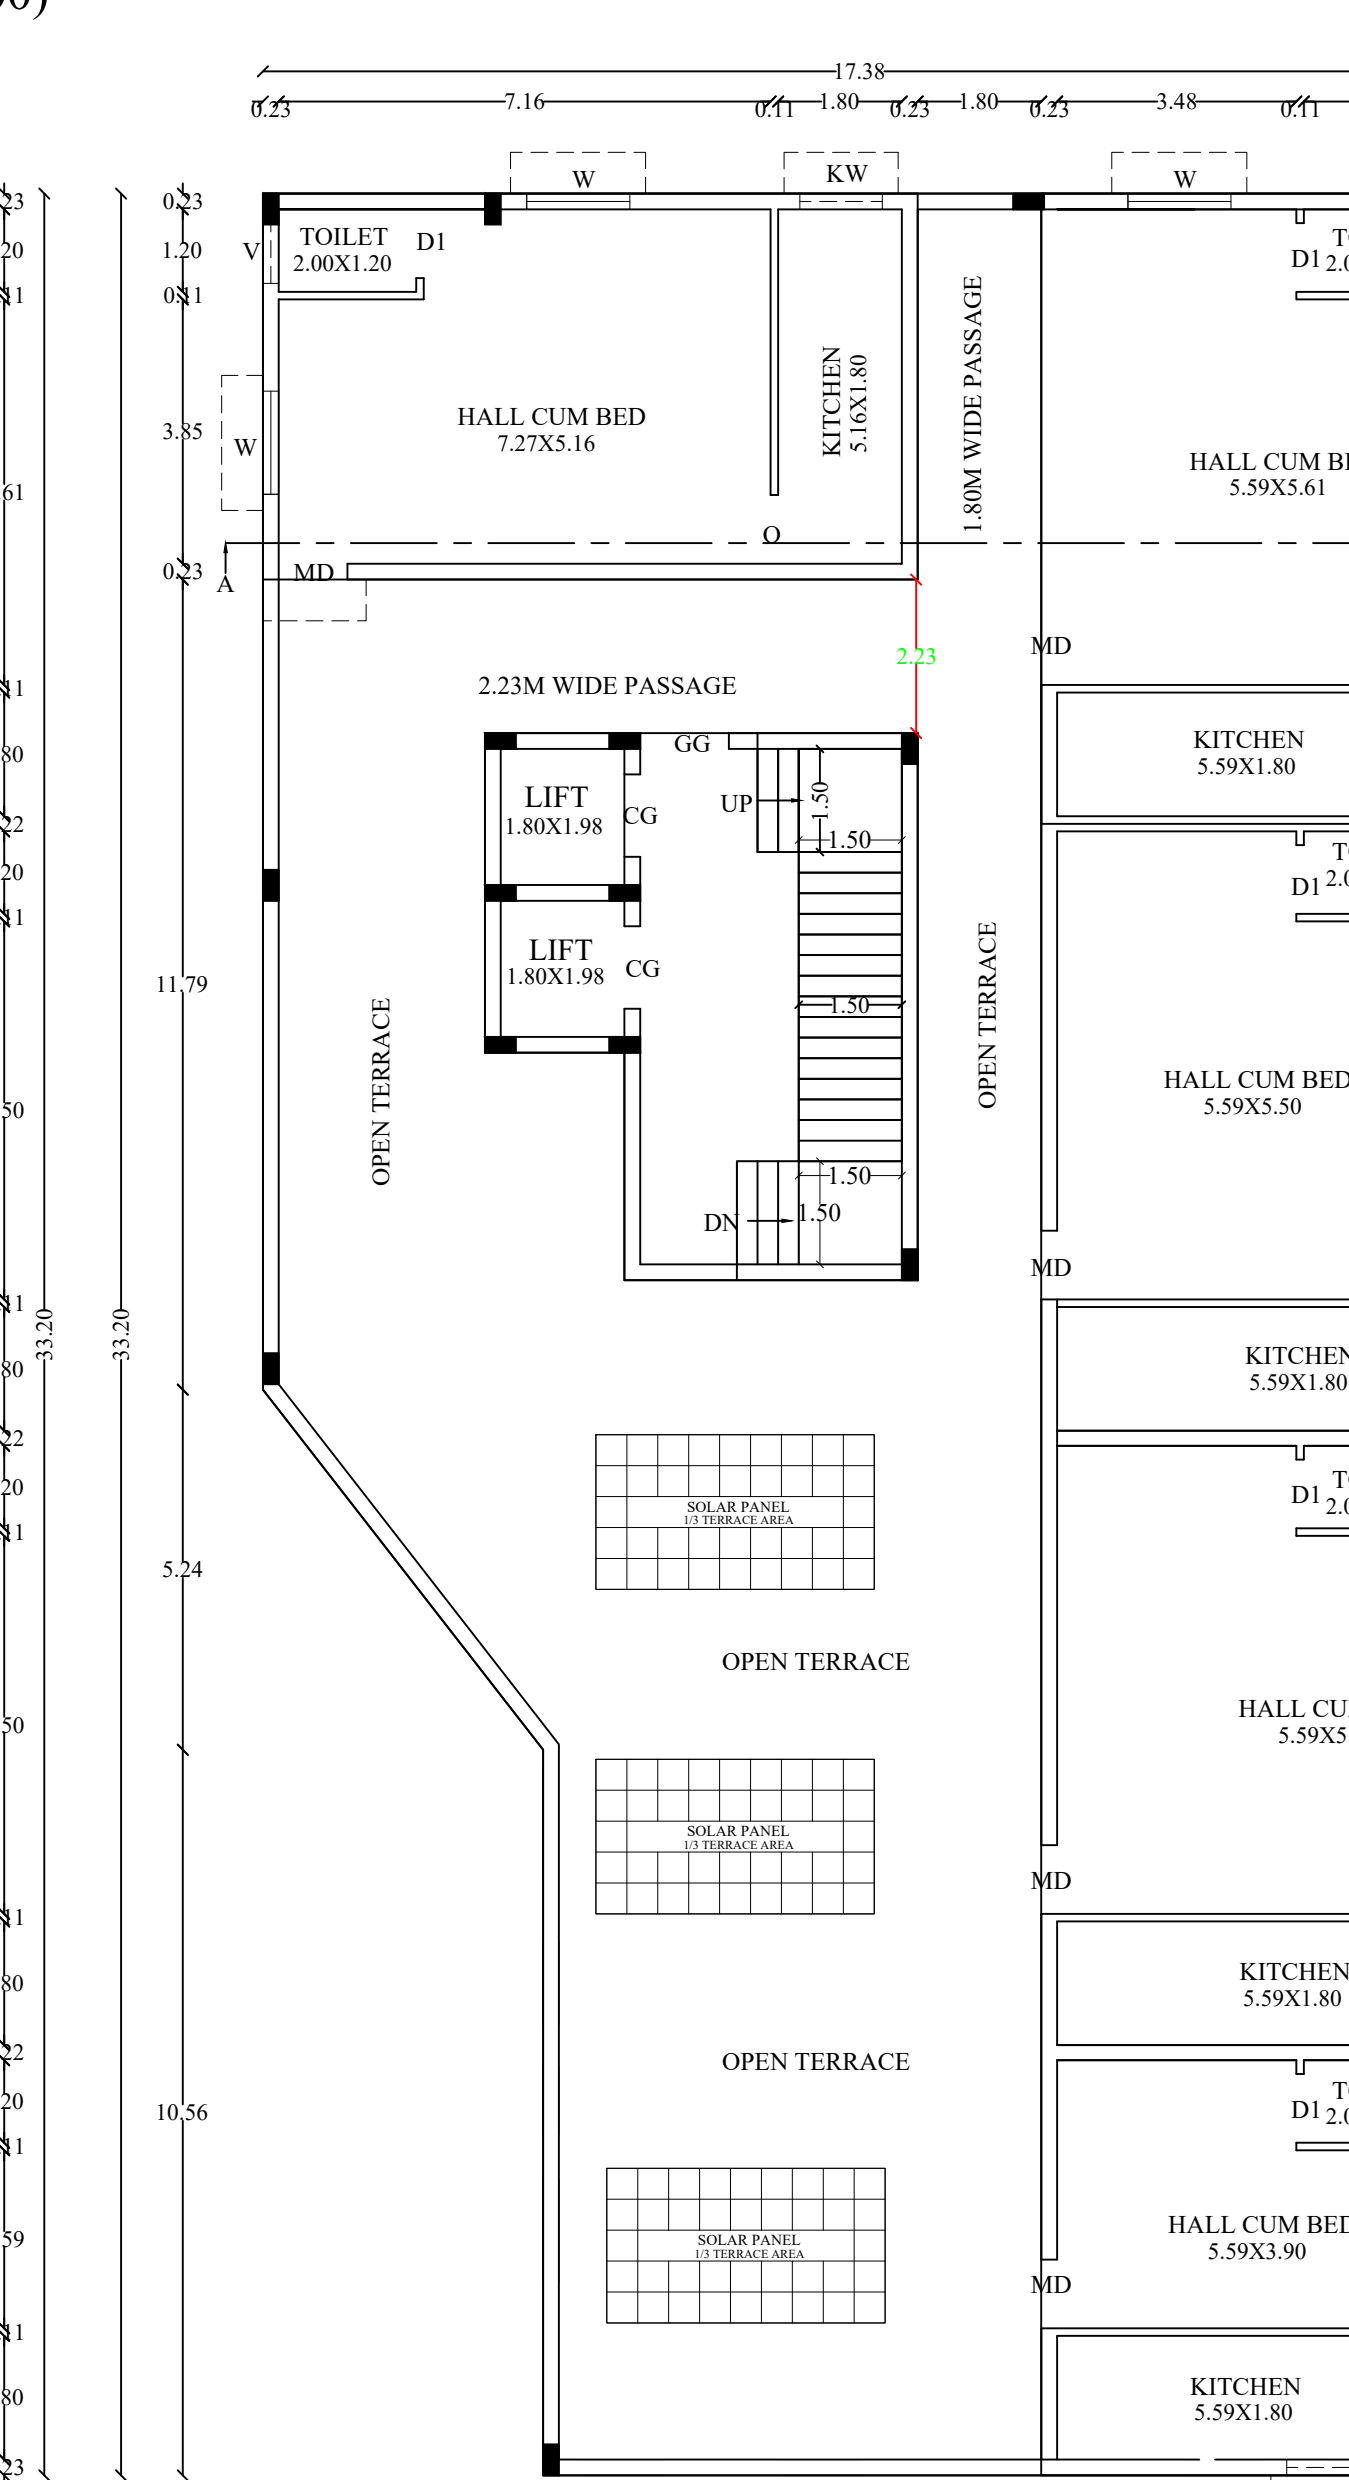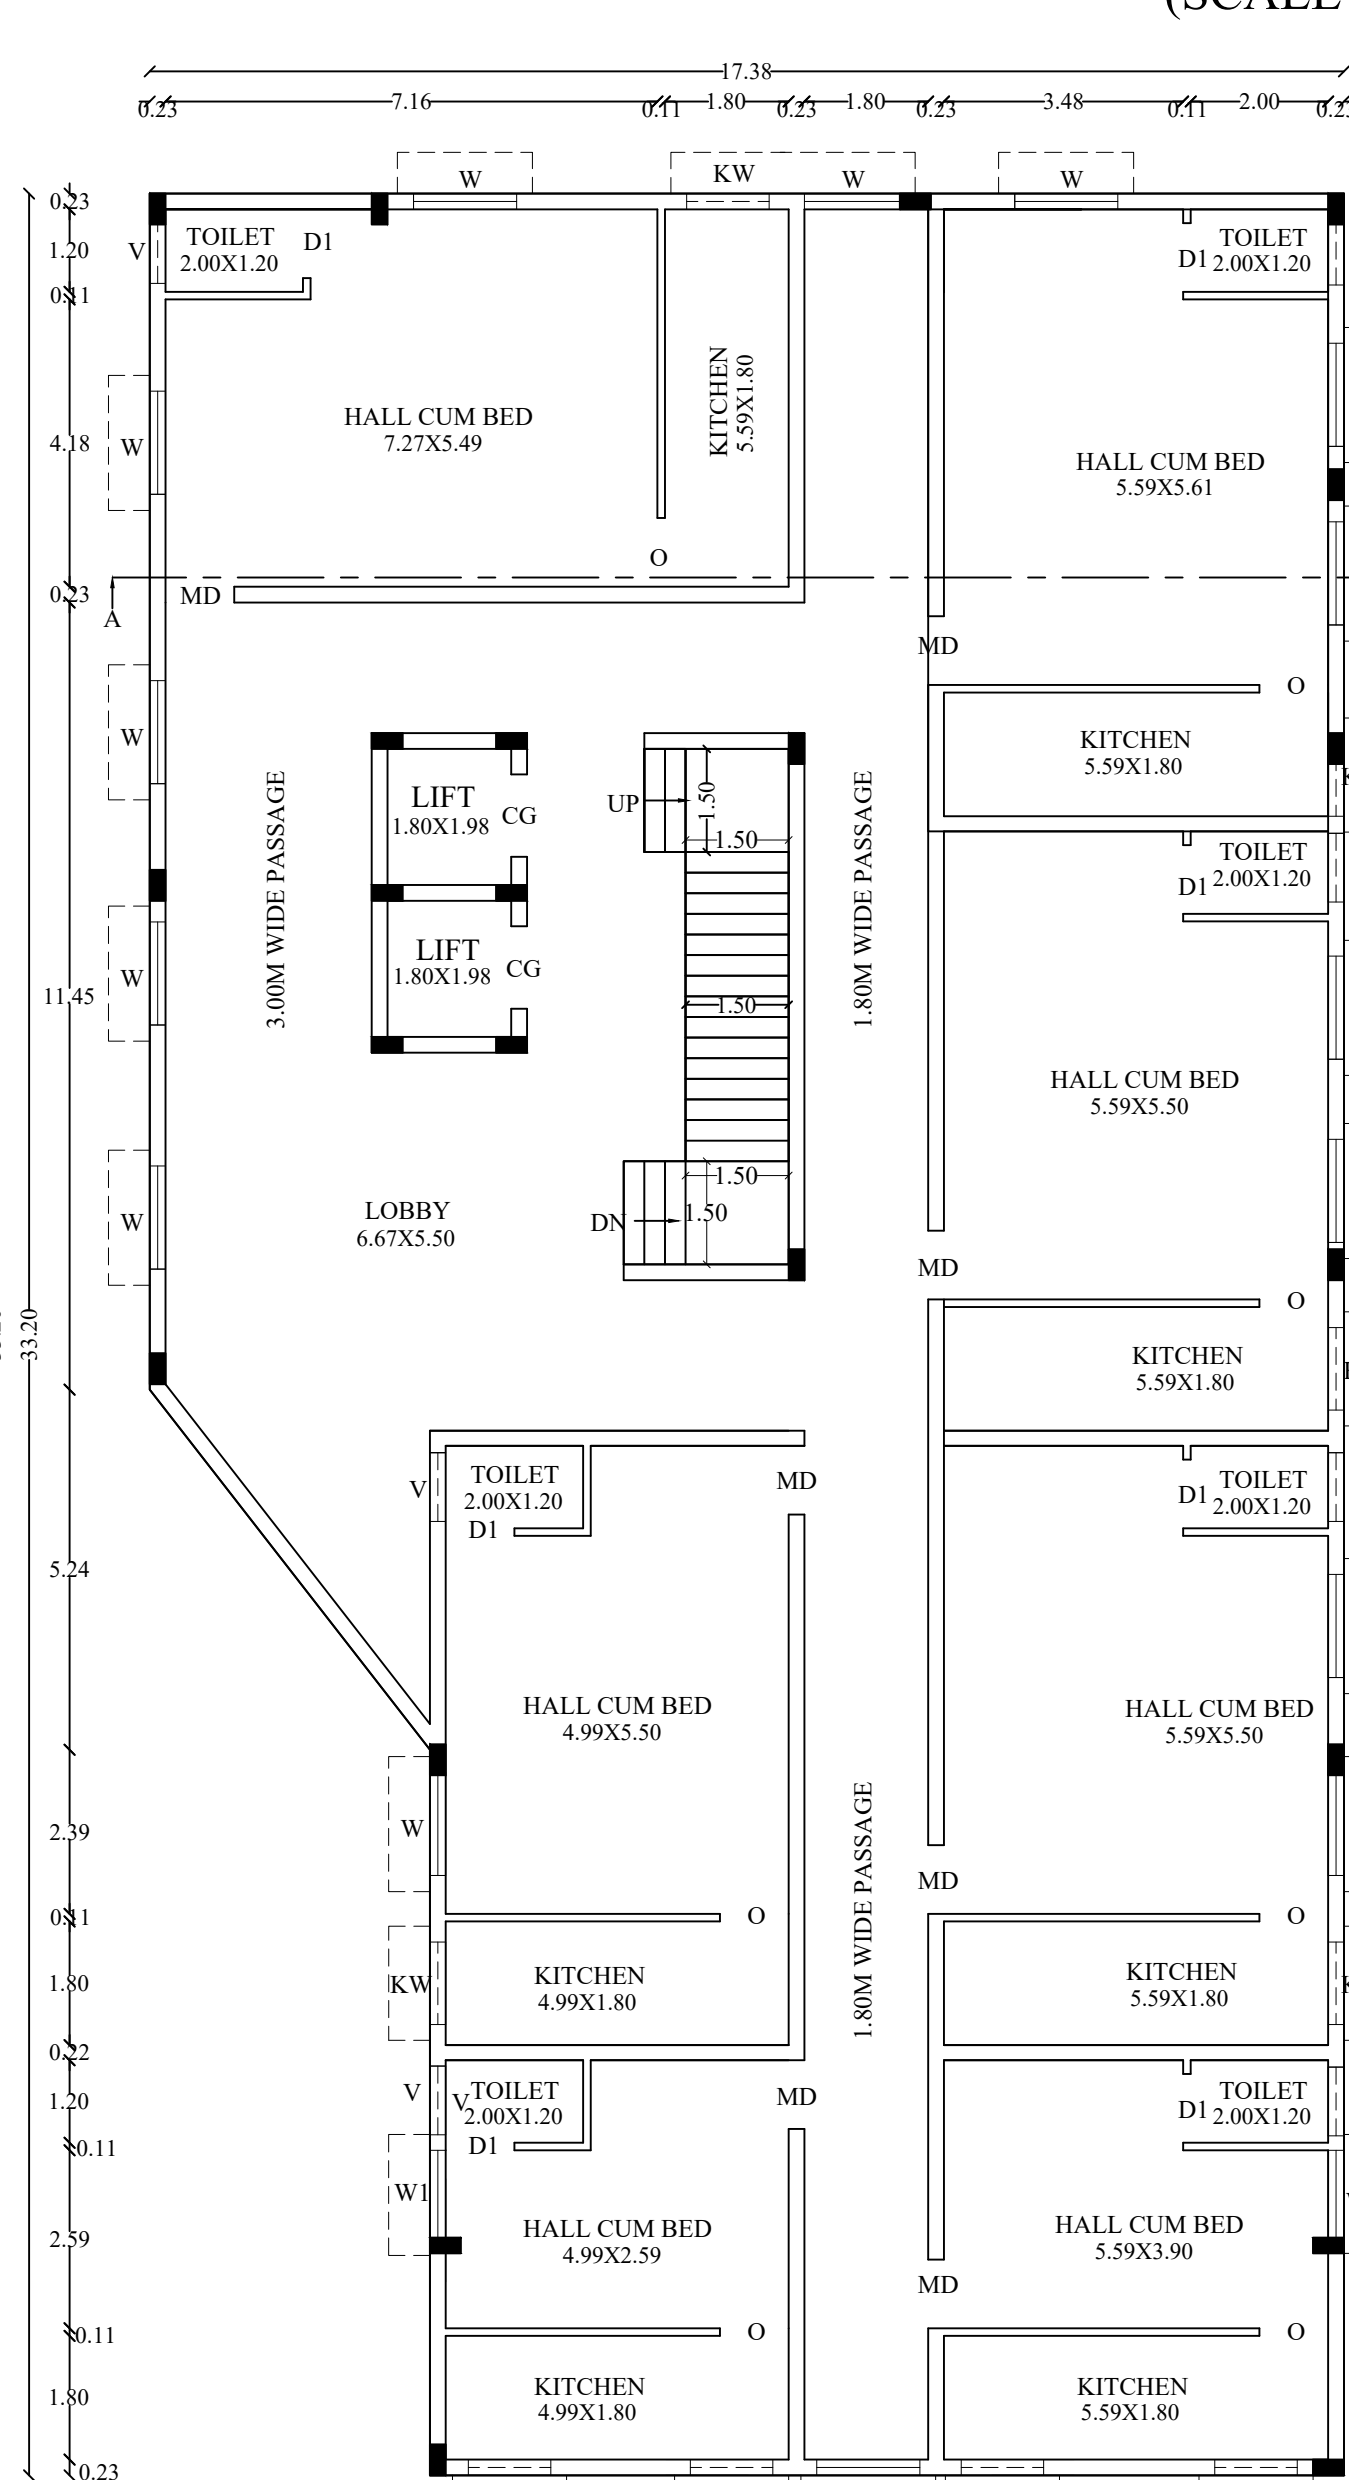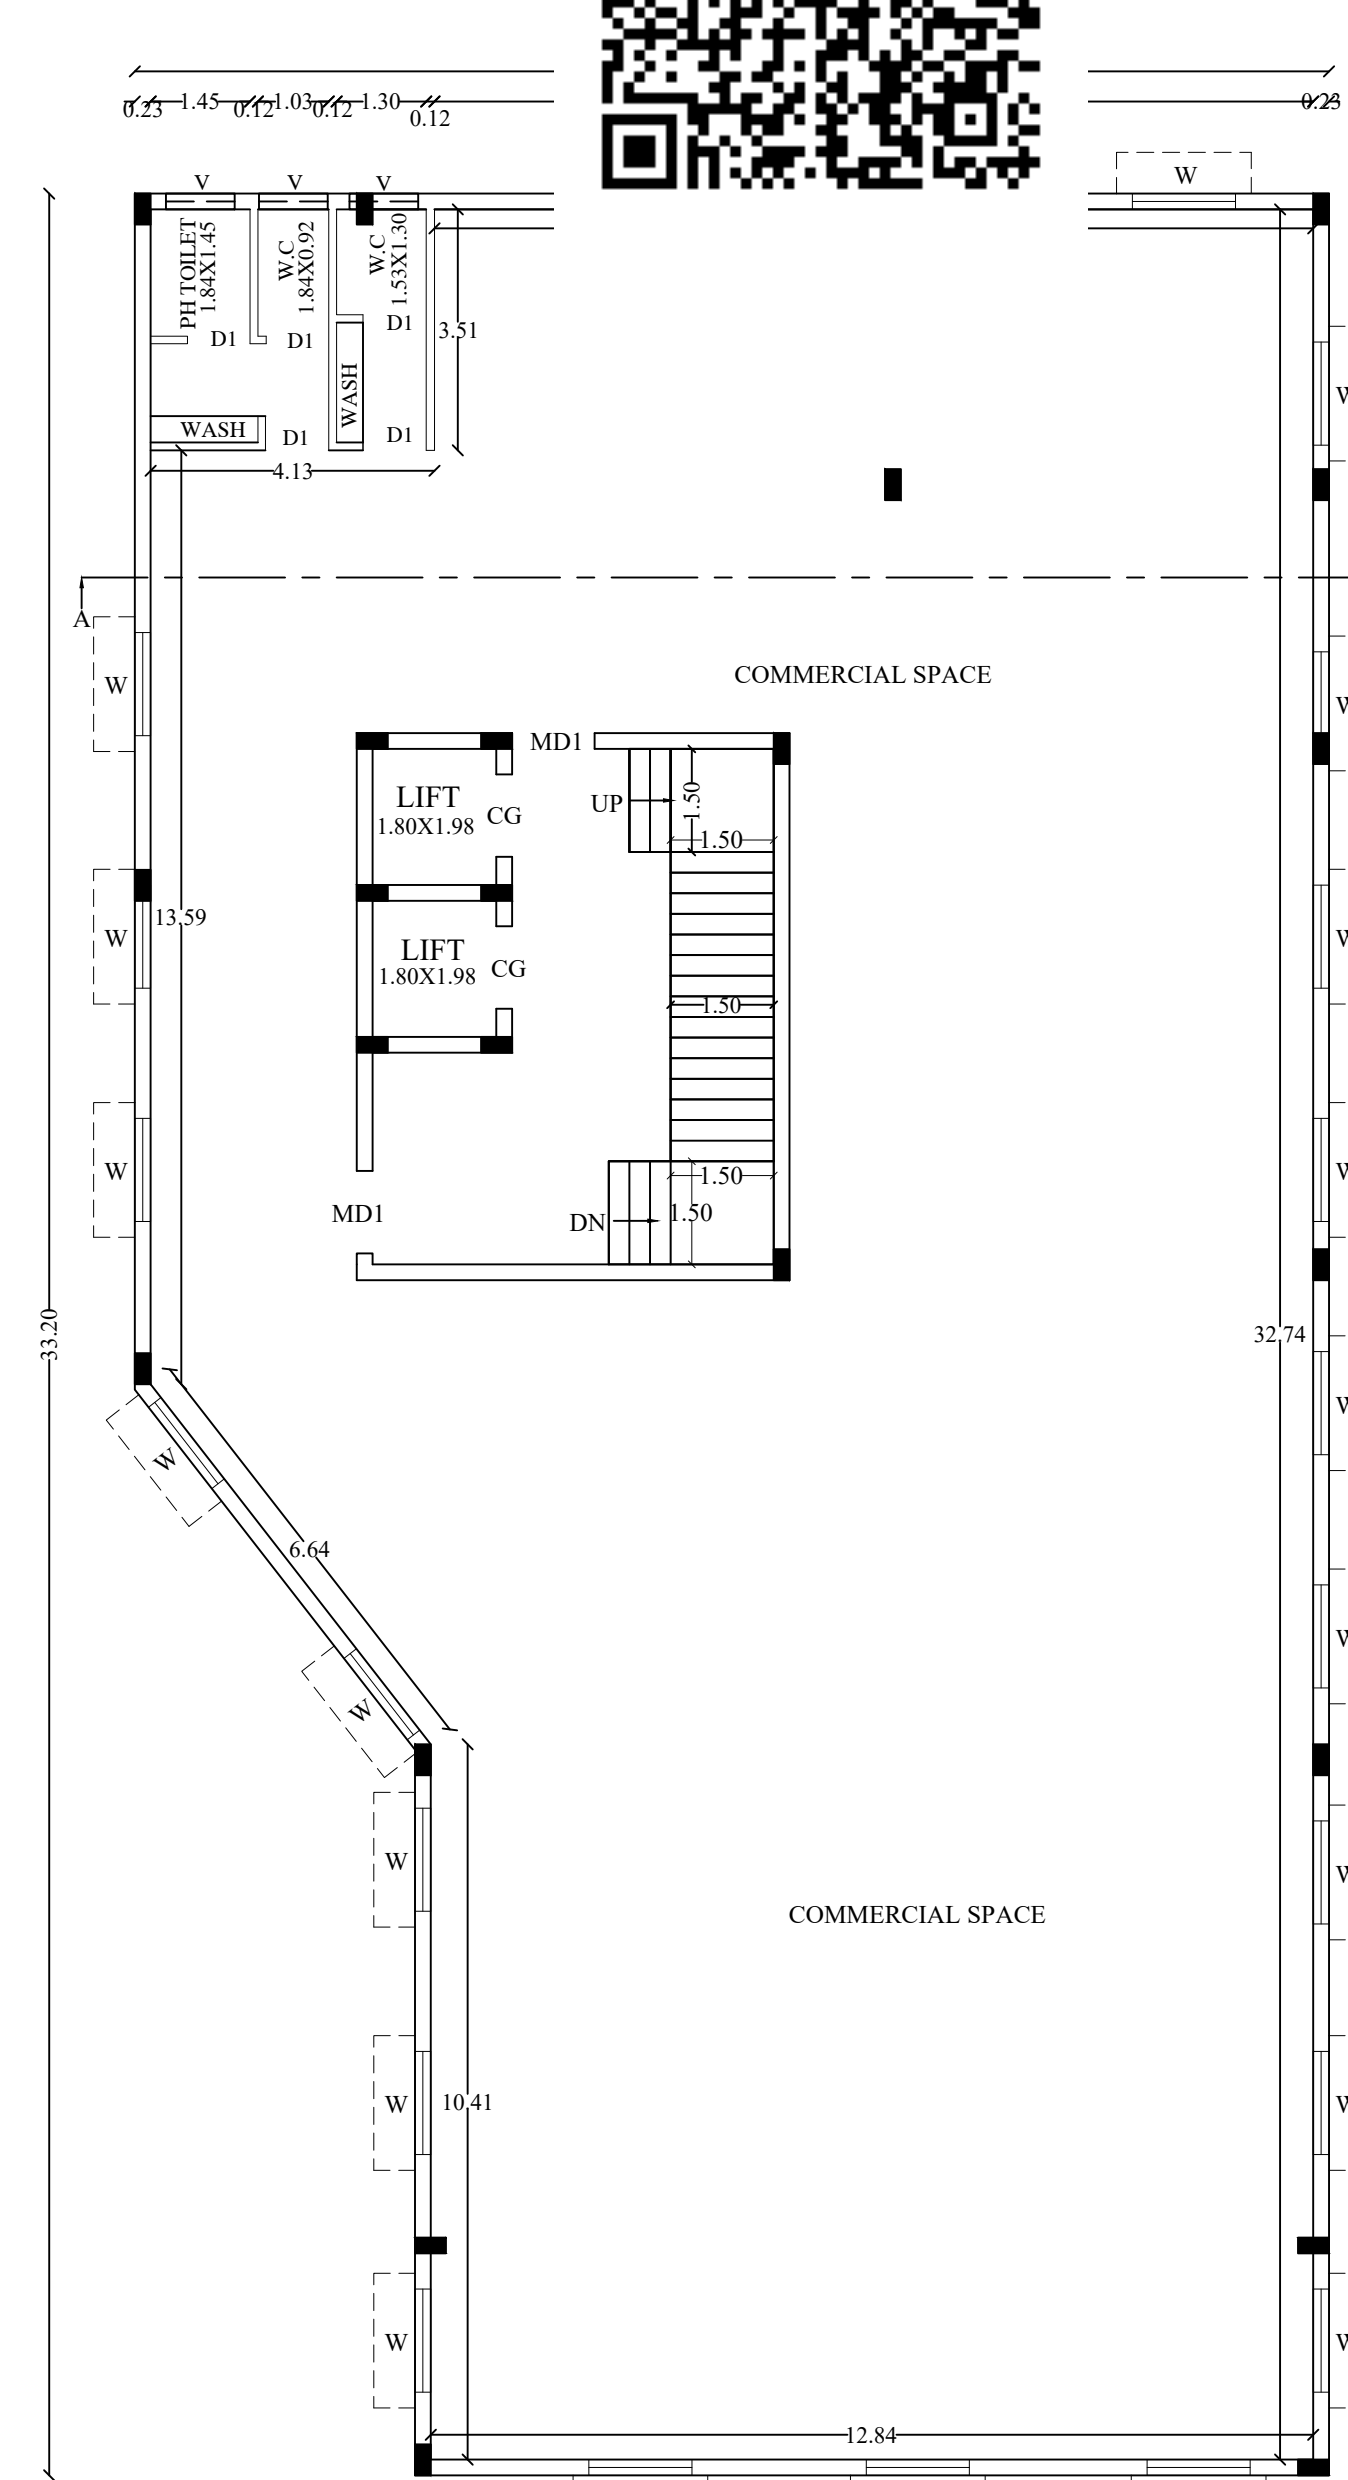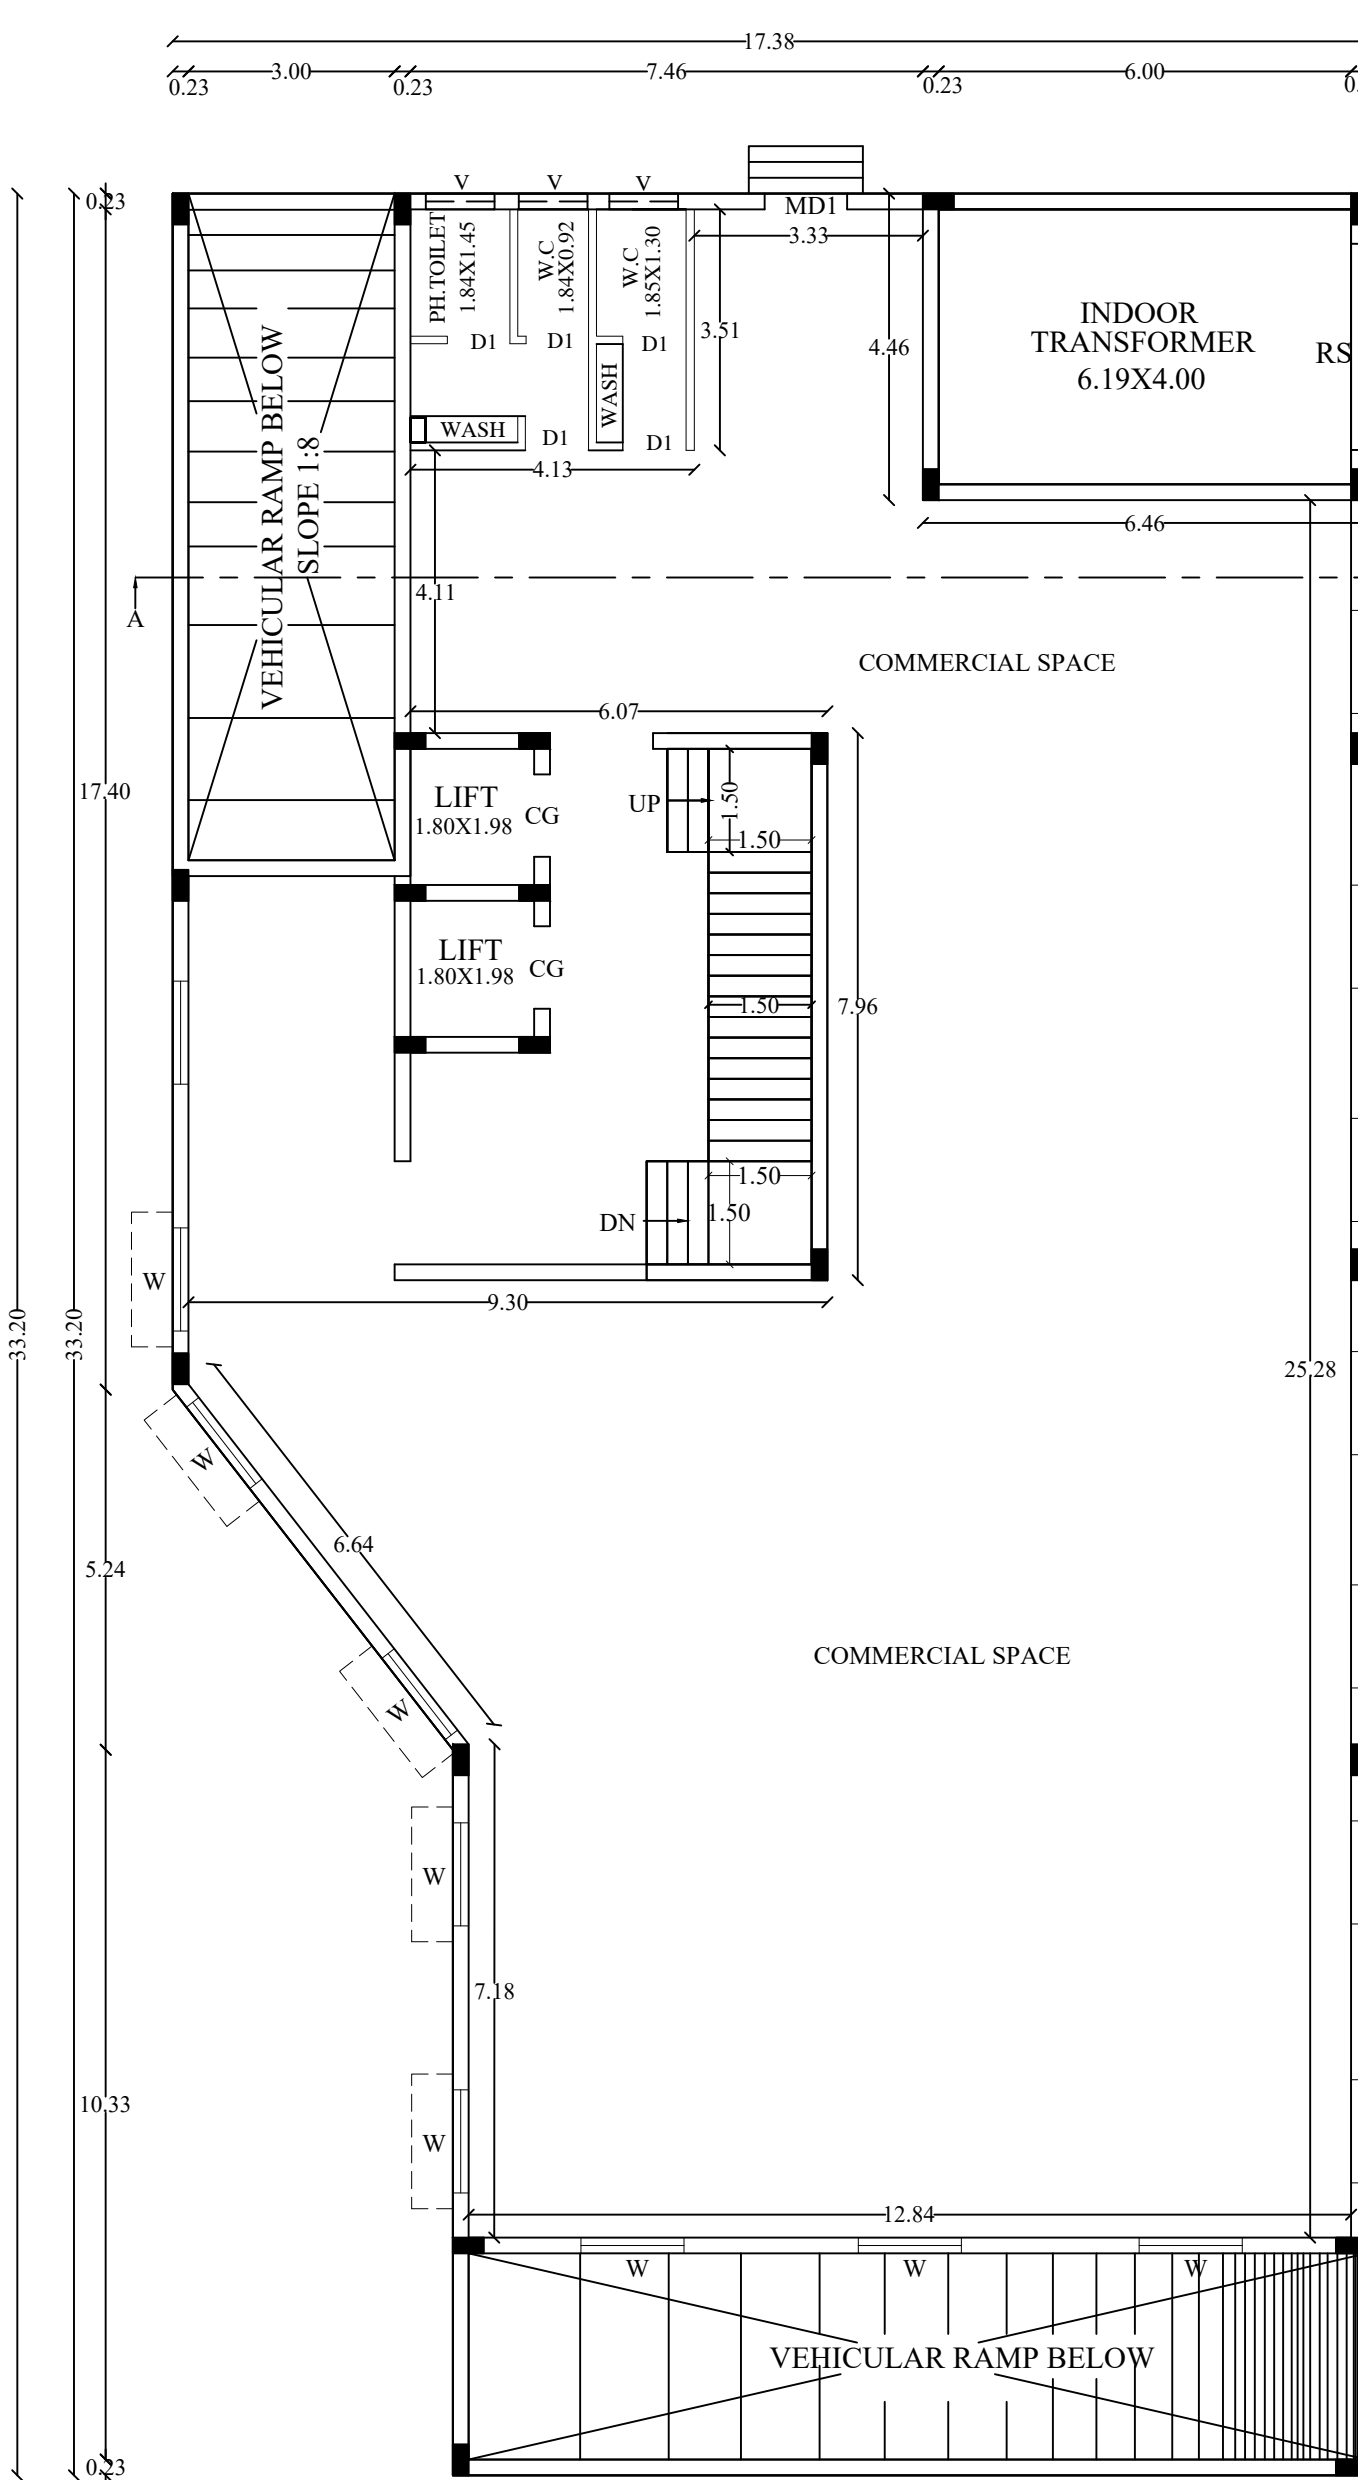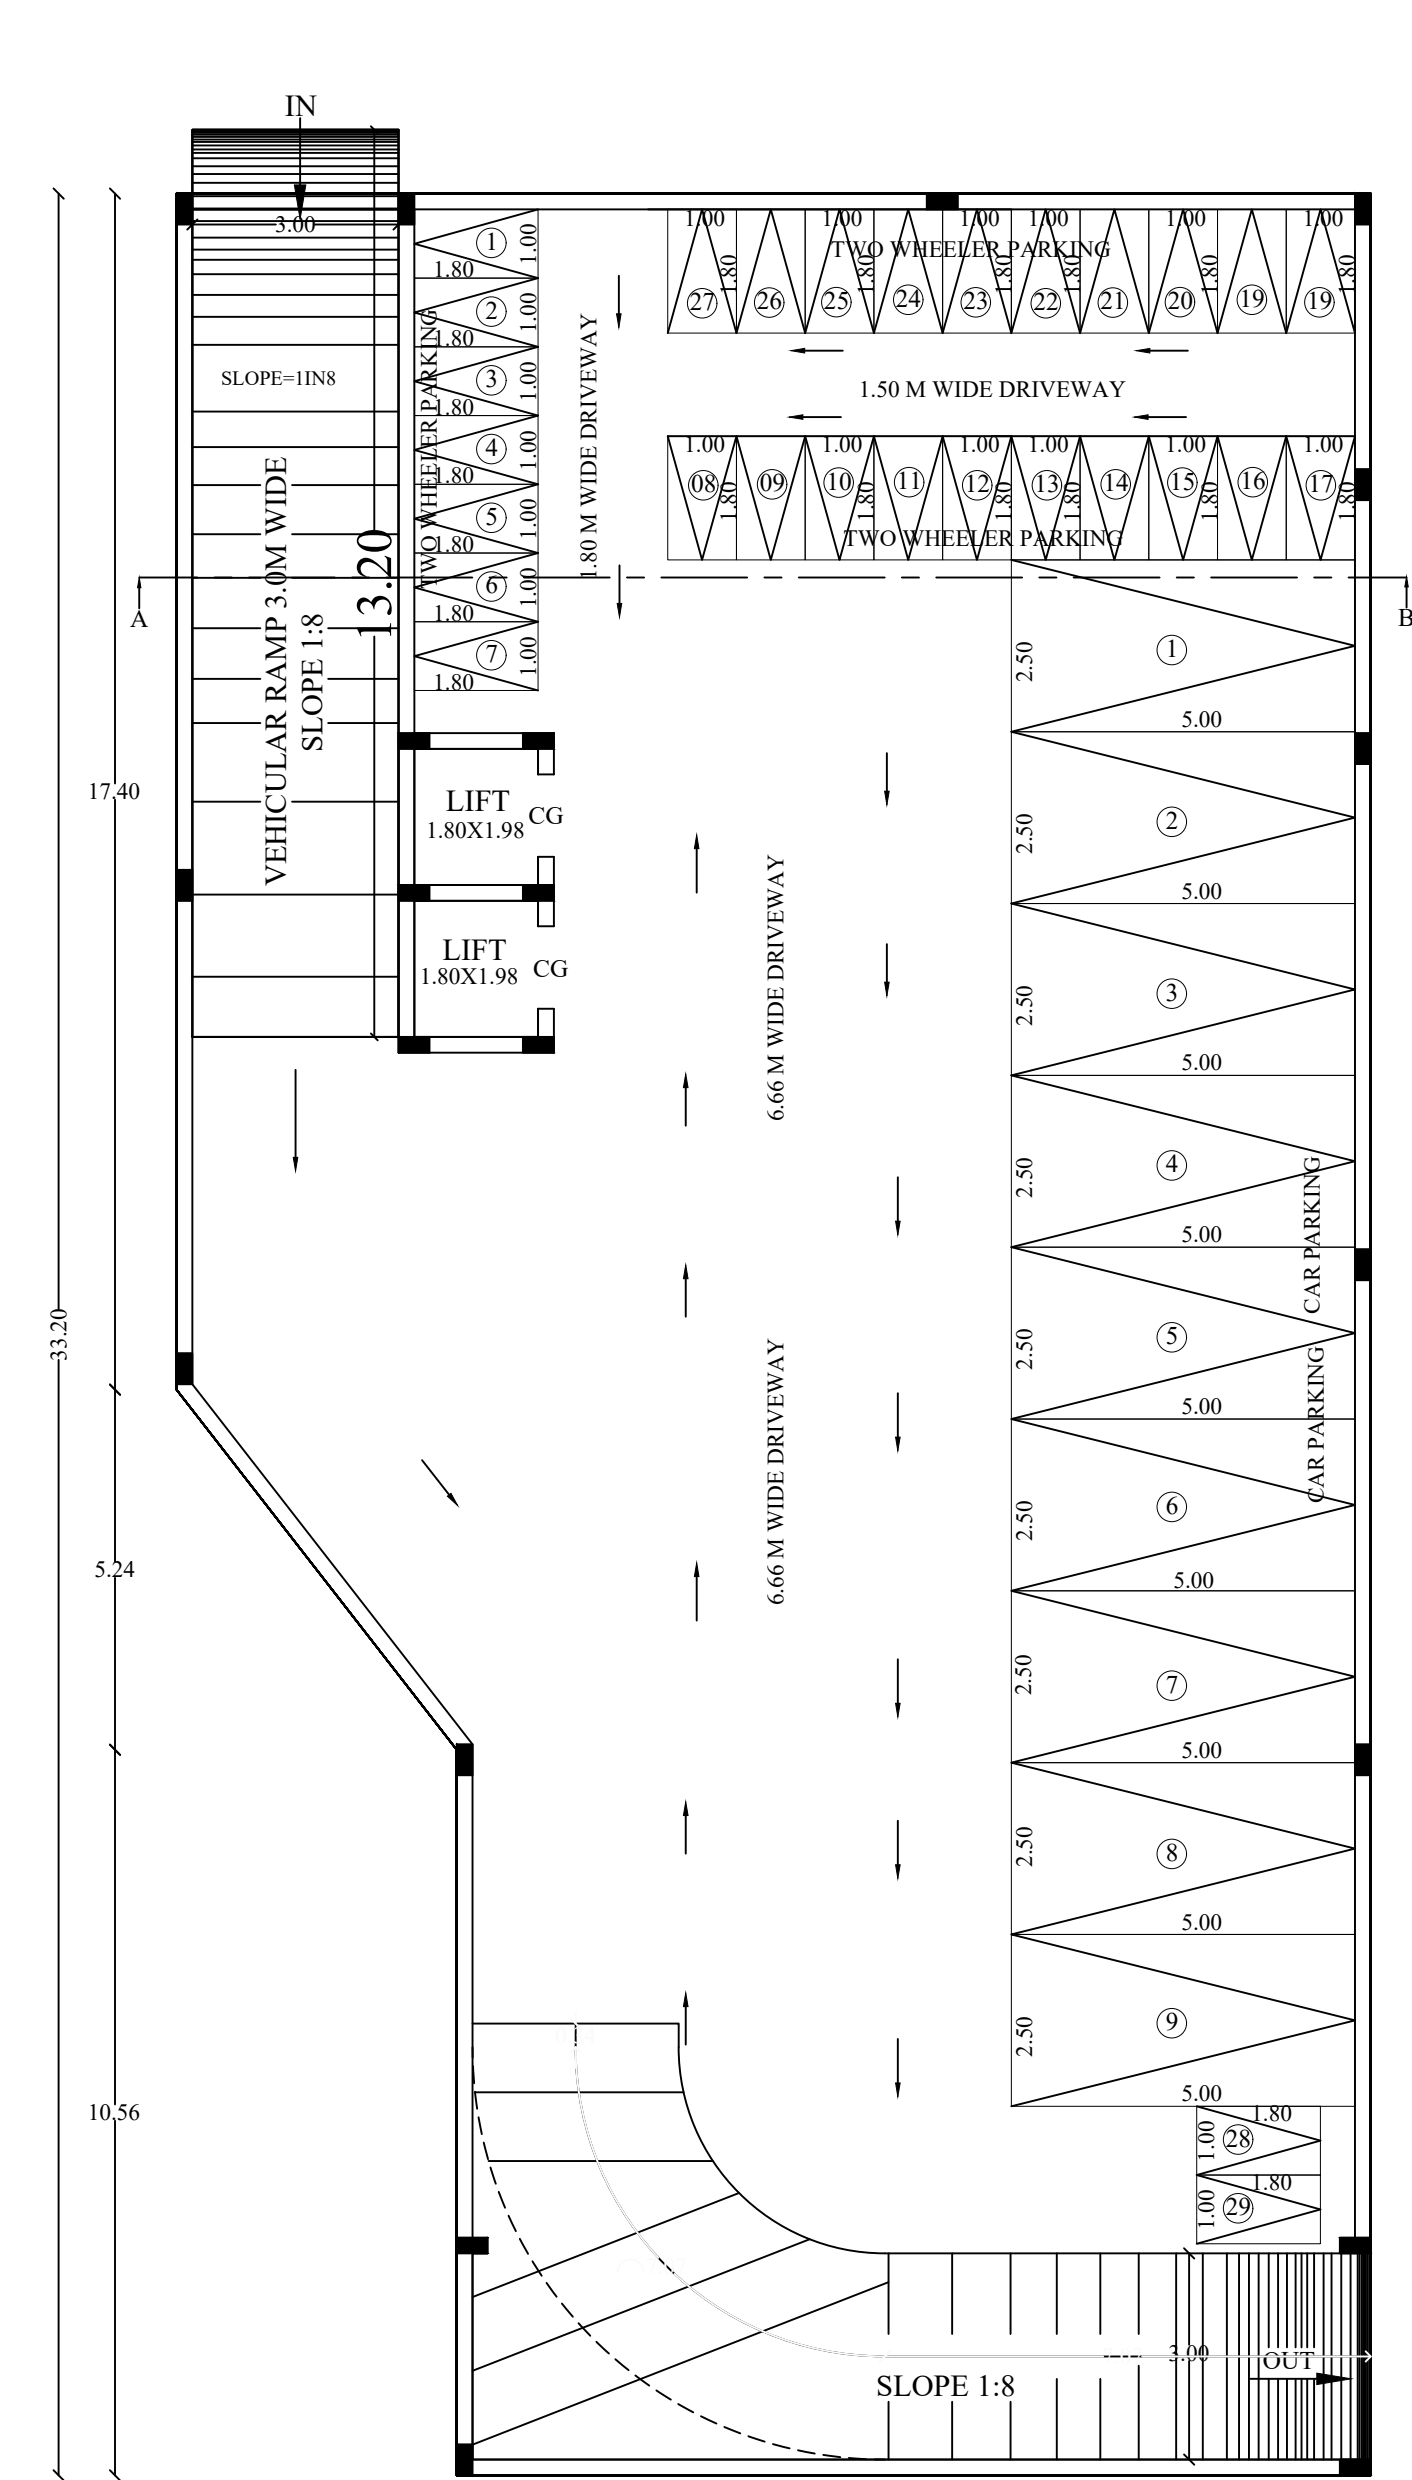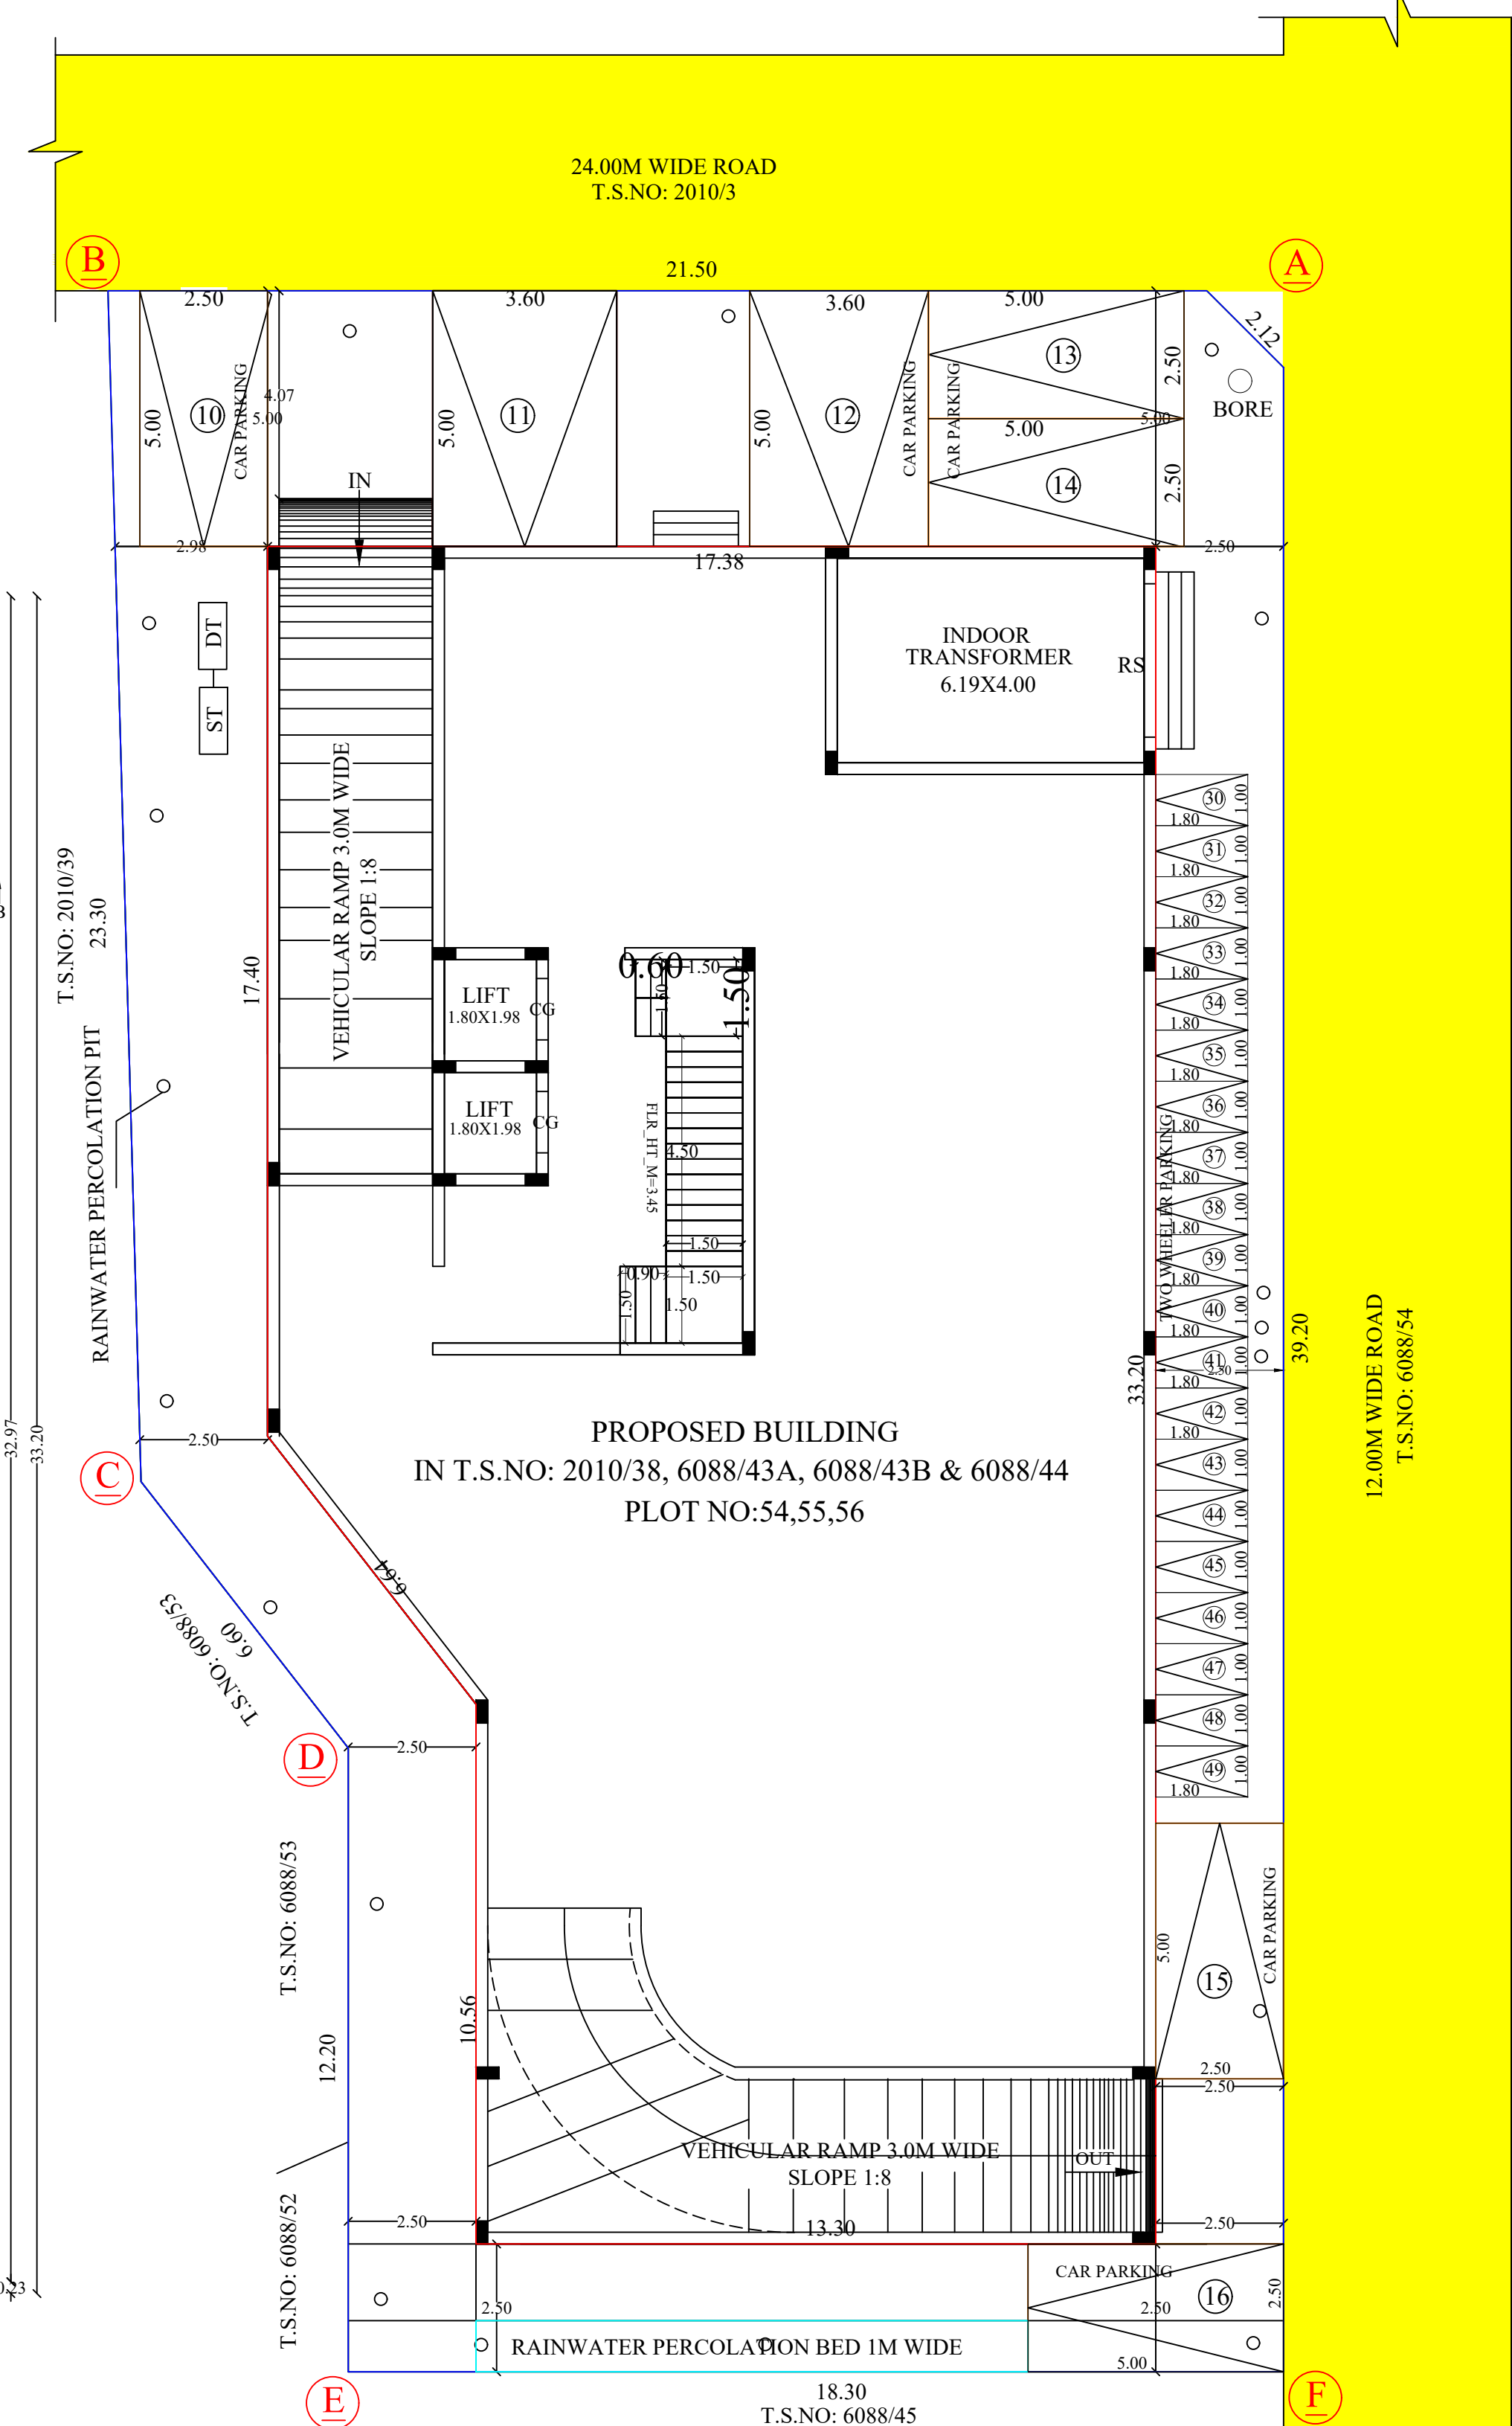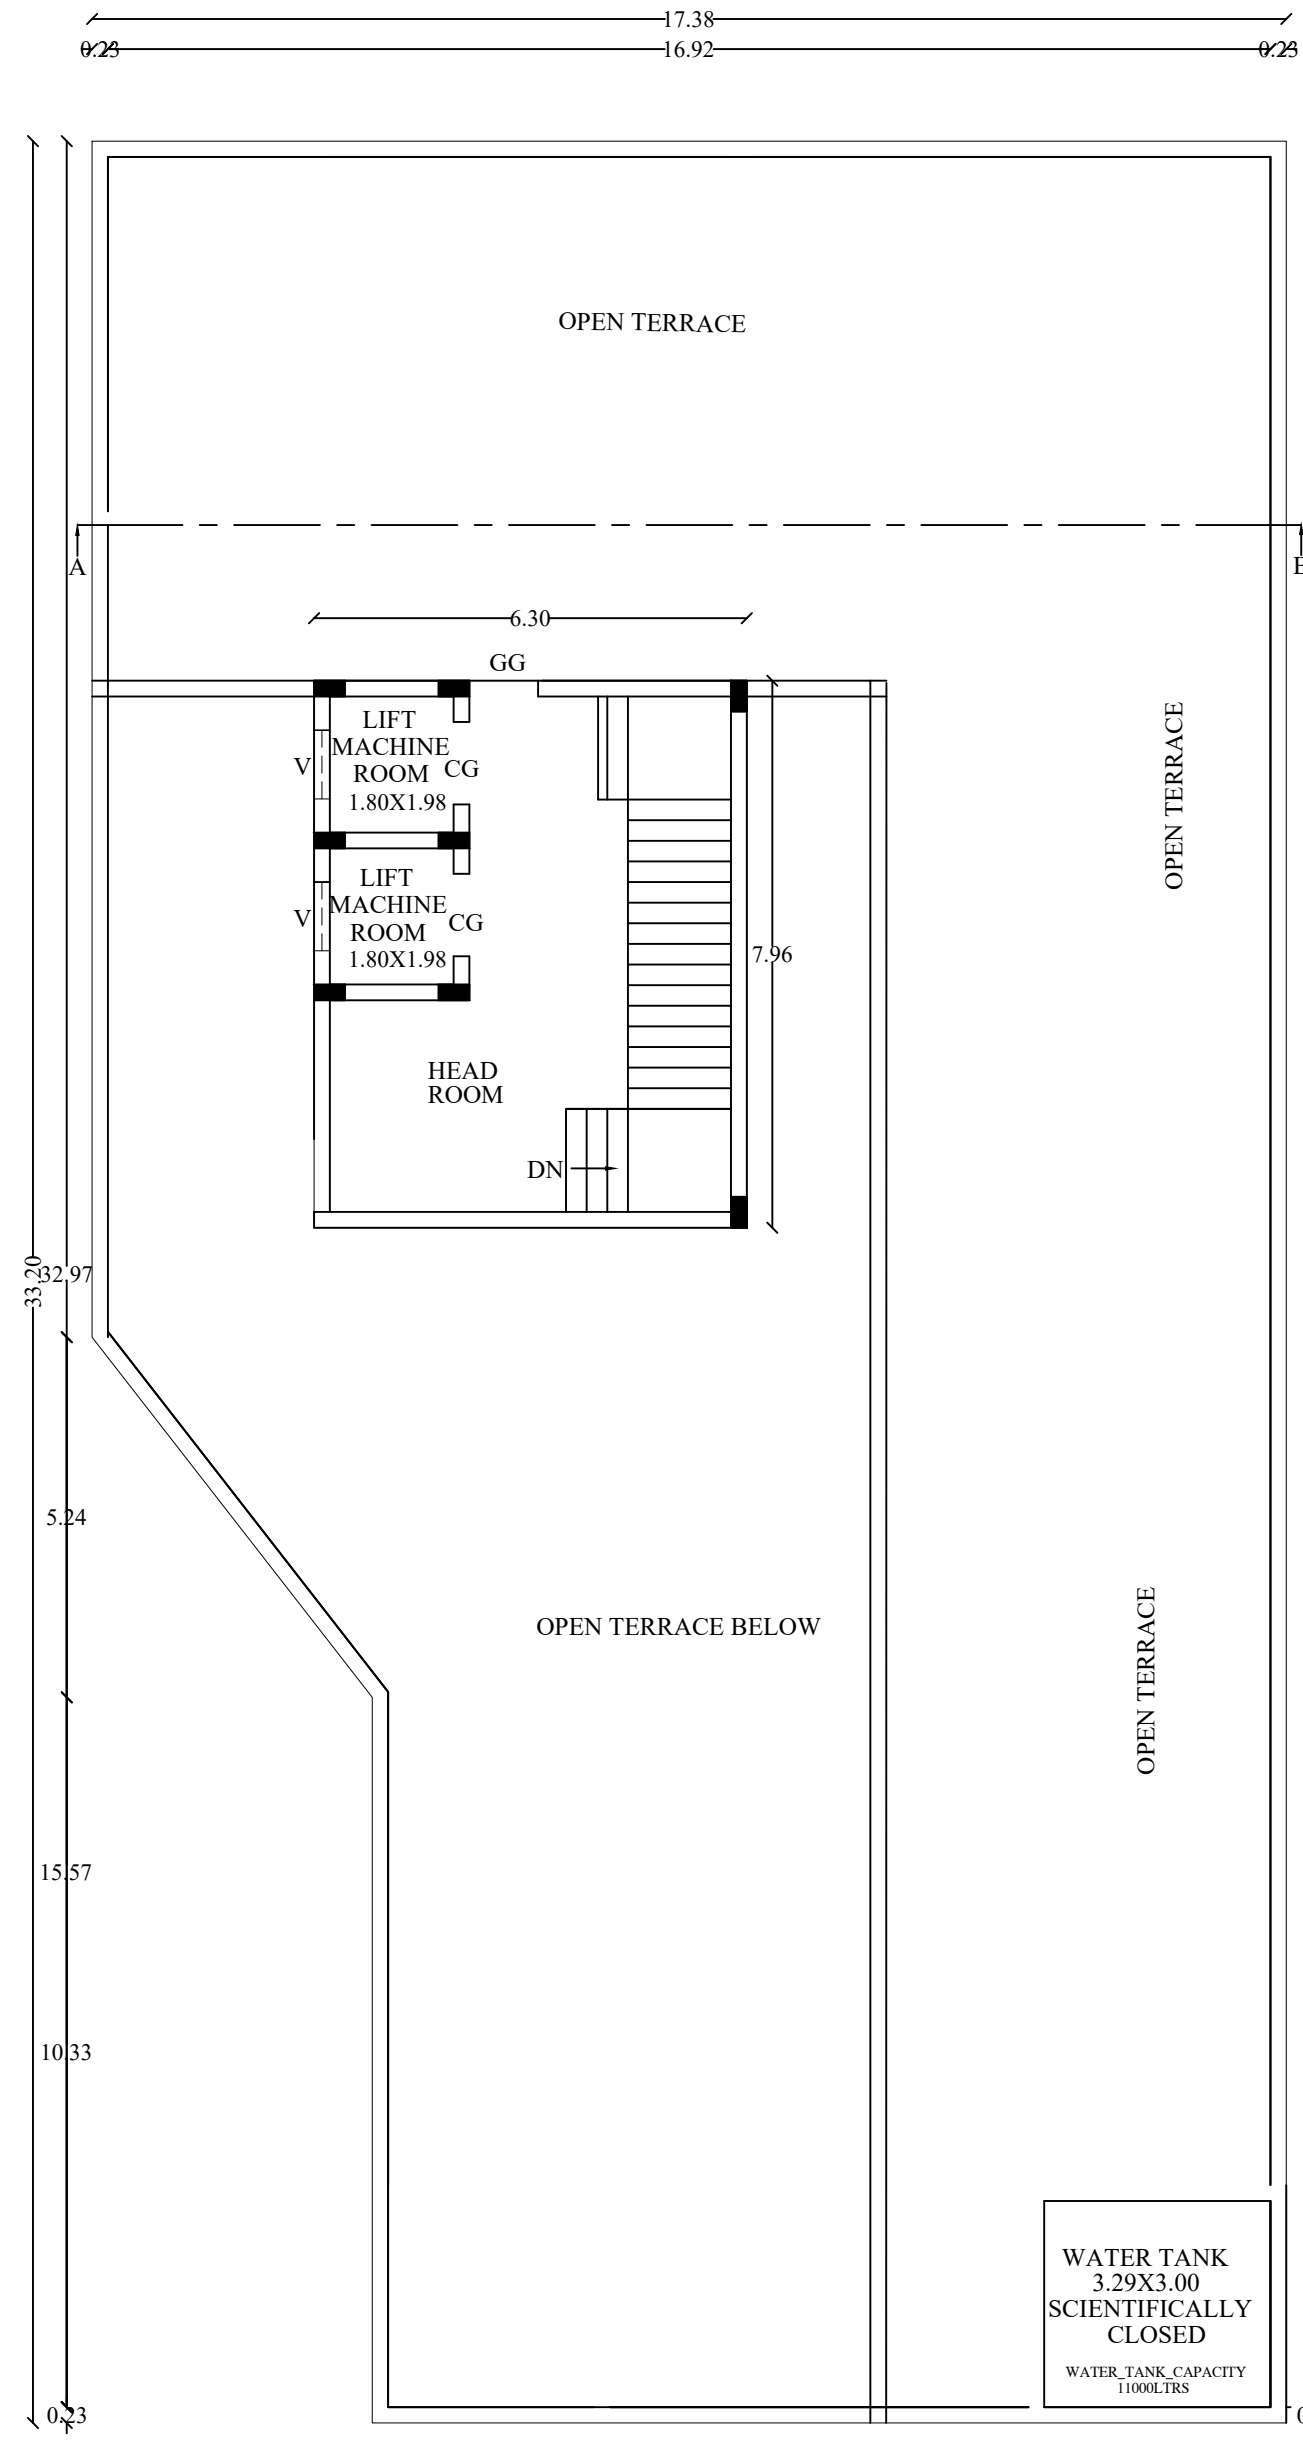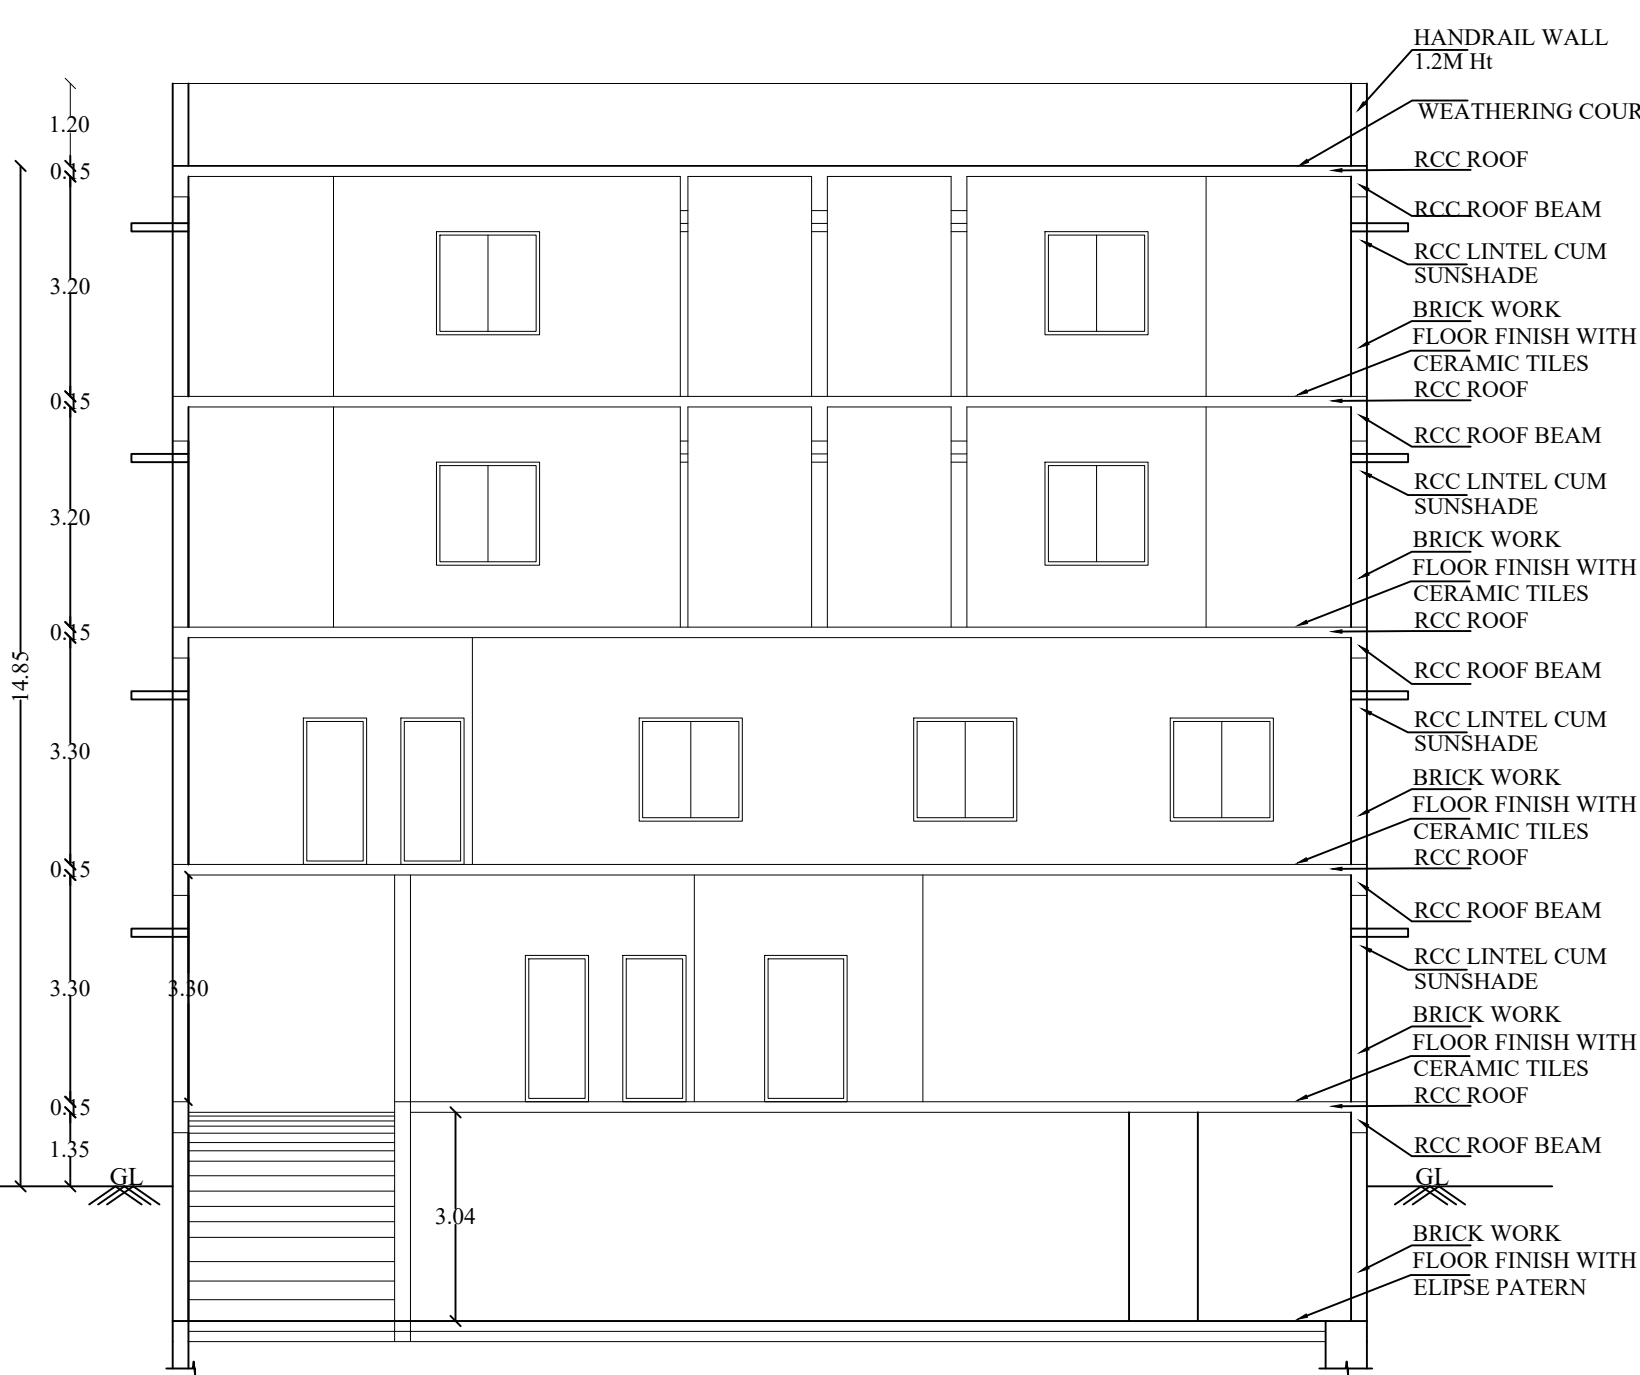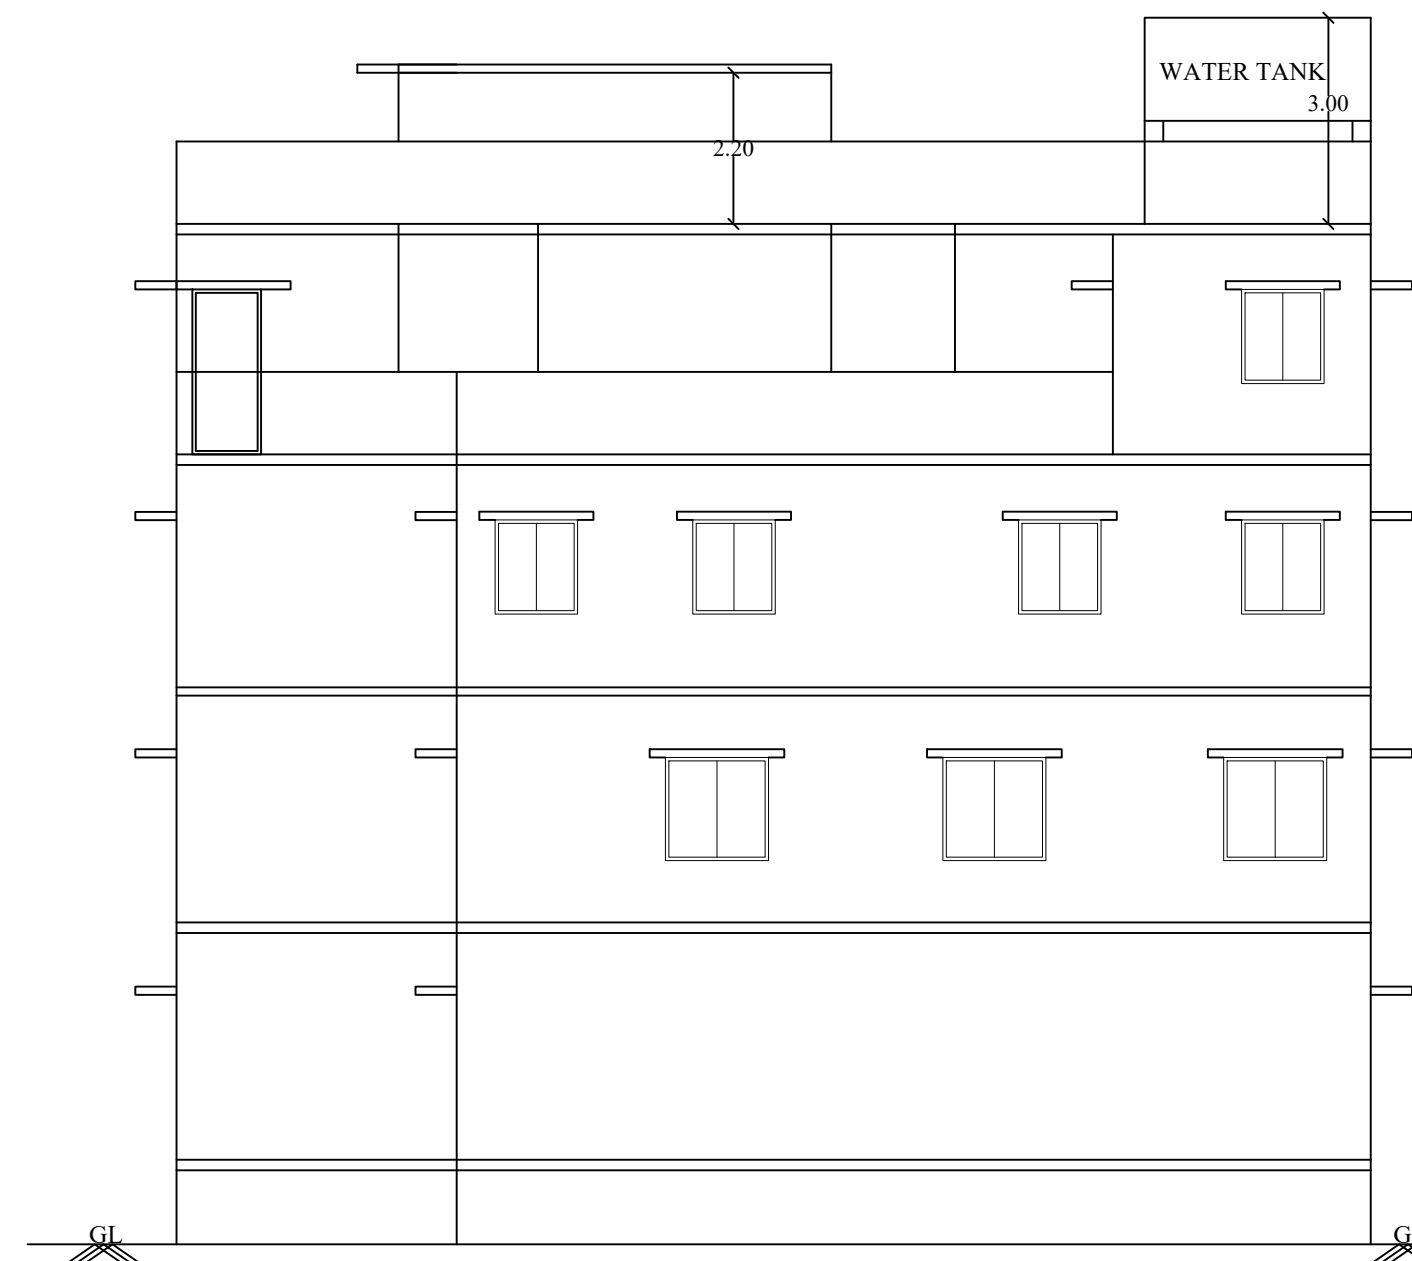

DISTRICT TOWN AND COUNTRY PLANNING OFFICE
 PUDUKKOTTAI DISTRICT

PLAN SHOWING THE PROPOSED CONSTRUCTION OF
 COMMERCIAL BUILDING CUM SERVICE APARTMENT IN
 PLOT NO:53,54,55 OF CHARLAS NAGAR OF T.S.NO:
 2010/38, 6088/43A, 6088/43B & 6088/44, BLOCK: 9,TP/D.T.P. NO: -
 183/74, PUDUKKOTTAI TALUK, PUDUKKOTTAI DISTRICT.

ALL DIMENSIONS ARE IN METER
 SCALE - 1:100

File No. :SWP/BPA/133789/2024
 Scrutiny Reference : 80ZZNOJP

REFERENCE:

Existing Road
 Site Boundary
 Proposed Building

AREA DETAILS	
DESCRIPTION	SQ.M
PLOT AREA (as per DOCUMENT)	753.97
PLOT AREA (as per FMB)	866.00
SUPER IMPOSED PLOT AREA	857.22
SPLAY AREA	1.12
NET PLOT AREA	856.17

Minimum of the above shall be taken into account

PROPOSED BUILTUP AREA				
S.L. NO.	DESCRIPTION	F.S.I. AREA (SQM)	NON F.S.I. AREA (SQM)	TOTAL AREA (SQM)
1)	BASEMENT FLOOR AREA	-	523.18	523.18
2)	GROUND FLOOR AREA	454.87	-	454.87
3)	FIRST FLOOR AREA	523.18	-	523.18
4)	SECOND FLOOR AREA	523.18	-	523.18
5)	THIRD FLOOR AREA	289.00	-	289.00
6)	HEAD ROOM	-	50.12	50.12
7)	TOTAL AREA	1790.23	573.30	2363.53
8)	VACANT AREA	-	-	334.04

P.C = 523.18 / 753.97 X 100 = 69.39%
 F.S.I = 1790.23 / 753.97 = 2.374

PARKING DETAILS		
S.L. NO.	DESCRIPTION	REQUIRED
1)	CAR PARKING SPACE	9 NOS
2)	TWO WHEELER PARKING	46 NOS

FIRE EXTINGUISHER PROVIDED = 0

STRUCTURAL ENGINEER
 N. CHANDRASEKARAN
 E.M.CHOKKALINGAM & A.J.G.E.
 DTCP/SE/GE/21/081/081
 Structural, Civil Engineering Consultant,
 Registered Engineer, Licensed Surveyor,
 SRI VINAYAGA BUILDERS
 No. 15, Karamba East, Pudukkottai - 3
 Cell: 7802815151, E-mail: nchokkalingam@gmail.com

REGISTERED ENGINEER
 N. CHANDRASEKARAN
 E.M.CHOKKALINGAM & A.J.G.E.
 REGISTERED ENGINEER
 DTCP/PRO/GE/08-11/2010/001
 SRI VINAYAGA BUILDERS
 Sri Mathuramanni Ilam,
 Kavaladi East, Pudukkottai - 3
 7302 80151, E-mail: nchokkalingam@gmail.com

REGISTERED CONSTRUCTION ENGINEER
 E.M.CHOKKALINGAM & A.J.G.E.
 Chartered Engineer AME/CE/14
 Registered Construction Engineer DTCP/CE/24/08/2001
 SRI VINAYAGA BUILDERS
 Mathuramanni, Pudukkottai-605002.
 CE/24/7302815151, E-MAIL: nchokkalingam@gmail.com

APPLICANT
 A.KHADER PATCHA

SWP/DTCP/PD/BPA No: 10/2024
 PLANNING PERMISSION No: 08/2024

/E-Signed/
 DEPUTY DIRECTOR
 District Town & Country Planning
 Pudukkottai

Eight ways to know a piece of land before you pay for it.

This report covers one part of the picture. These cover the rest, drawn from the same government records, for any property in Tamil Nadu.

LandLens One

Ask anything about a property and get an answer grounded in live government records, with the sources shown.

[/landlens/one](#)



Verify My Land

Every record check run on one property and returned as a single report.

[/landlens/verify-my-land](#)



Legal Opinion

An advocate's written opinion on the title, built on the records we pull for it.

[/landlens](#)



One Map

Every layer on one map: the parcel, its boundary, zoning, water bodies and what sits around it.

[/landlens/one/map](#)



PriceMap

What land actually changed hands for around this plot, taken from the registered deeds.

[/landlens/pricemap](#)



Build Scope

What you are allowed to build here: floor space, height, coverage and setbacks.

[/landlens/build-scope](#)



Property Tracker

Watch a property and hear about it when something new is registered against it.

[/landlens/property-tracker](#)



Deal Room

Run the transaction in one place: documents, stamping, signatures and the parties.

[/landlens/deal-room](#)



Twenty-four checks you can run yourself, at no cost.

Records and verification

The registers themselves, read for you.

Encumbrance Certificate

Patta and Chitta

Field Measurement Sketch

EC Analyzer

Bank charge check

Court case search

Seller background check

Approval check by survey

Zoning and land use

What the plan says can happen on this land.

Land use zone finder

CMDA land use check

Coastal regulation zone

Master plan check

Water bodies finder

Airport height clearance

Value and duty

What it is worth and what it costs to register.

Guideline value by street

Guideline value by survey

Stamp duty and registration fees

Capital gains

Floor space index

Area unit converter

Registers and directories

Who holds it, and which office keeps the record.

Find your registering office

Temple property check

Waqf property check

RERA register



Every free tool
/tools



Services we run
for you
/services



The LandLens
suite
/landlens/one



Every claim in this document traces back to a government record.

Legal opinions, due diligence and title verification

Building plan, layout and sub-division approvals

Completion and occupancy certificates, regularisation

Escrow, negotiation and NRI property management

Land survey, soil testing, architecture and construction

Verified RealEstate
3/350/2 Mettukuppam,
OMR Thoraipakkam,
Chennai 600 097, India
hello@verified.realestate
+91 9996 12 9996

Prepared from the registers named on the page each finding sits on. Where a register could not be read, this document says so in its place rather than leaving the gap to be read as a clean result.

