

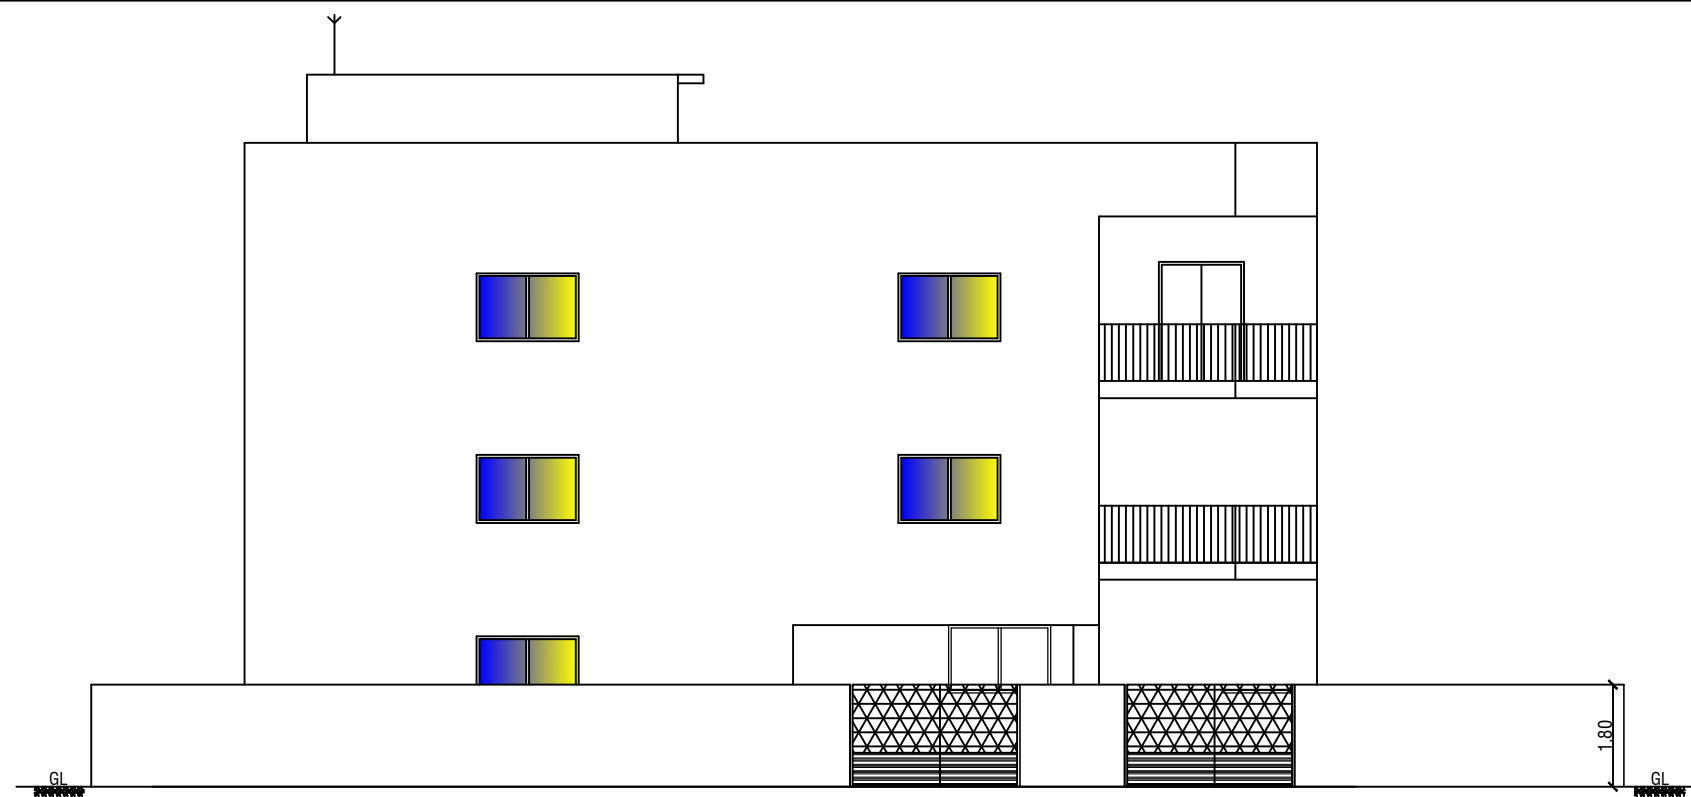



PLAN SHOWING THE UNDER CONSTRUCTION R.C.C. ROOF COMMERCIAL BUILDING
FOR BIO-CHEMISTRY LAB / SCAN CENTRE IN S.F.No:50/4B, 4C1, 4D1, 25; OF
MOLAKKADU VILLAGE, RASIPURAM TALUK, NAMAKKAL DISTRICT.
SCALE - 1:100

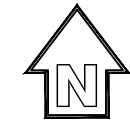


ELEVATION

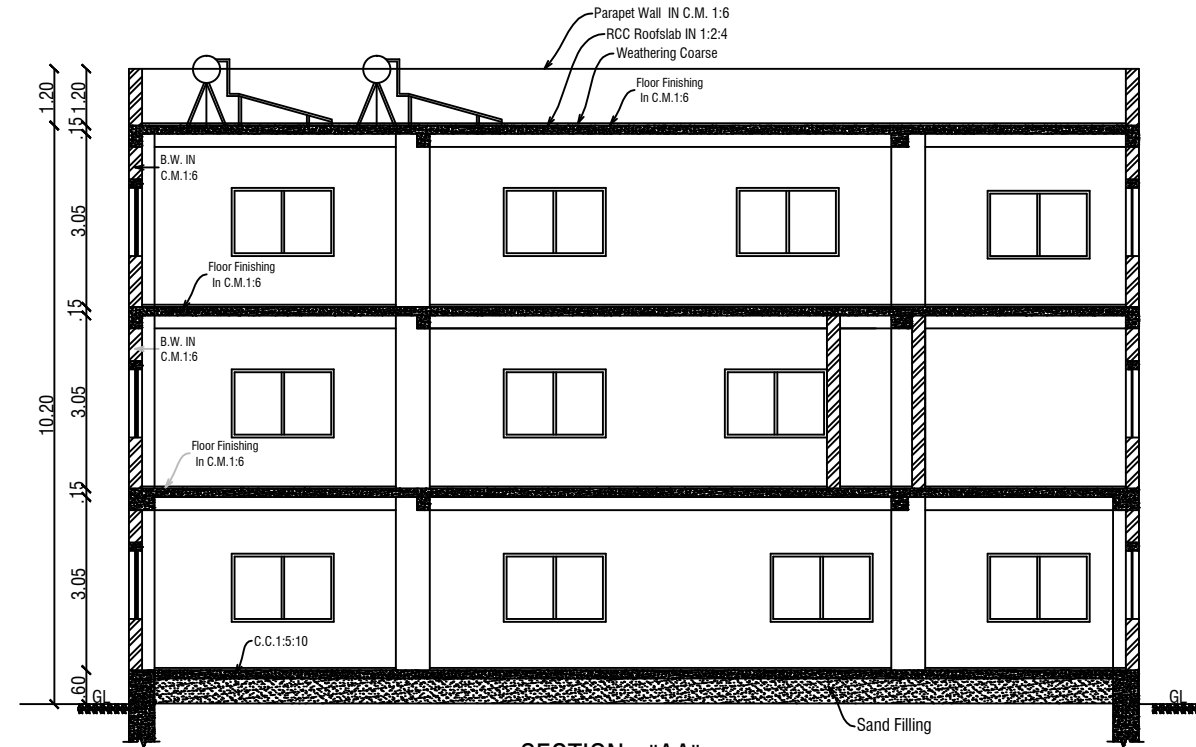


SECTION - "AA'

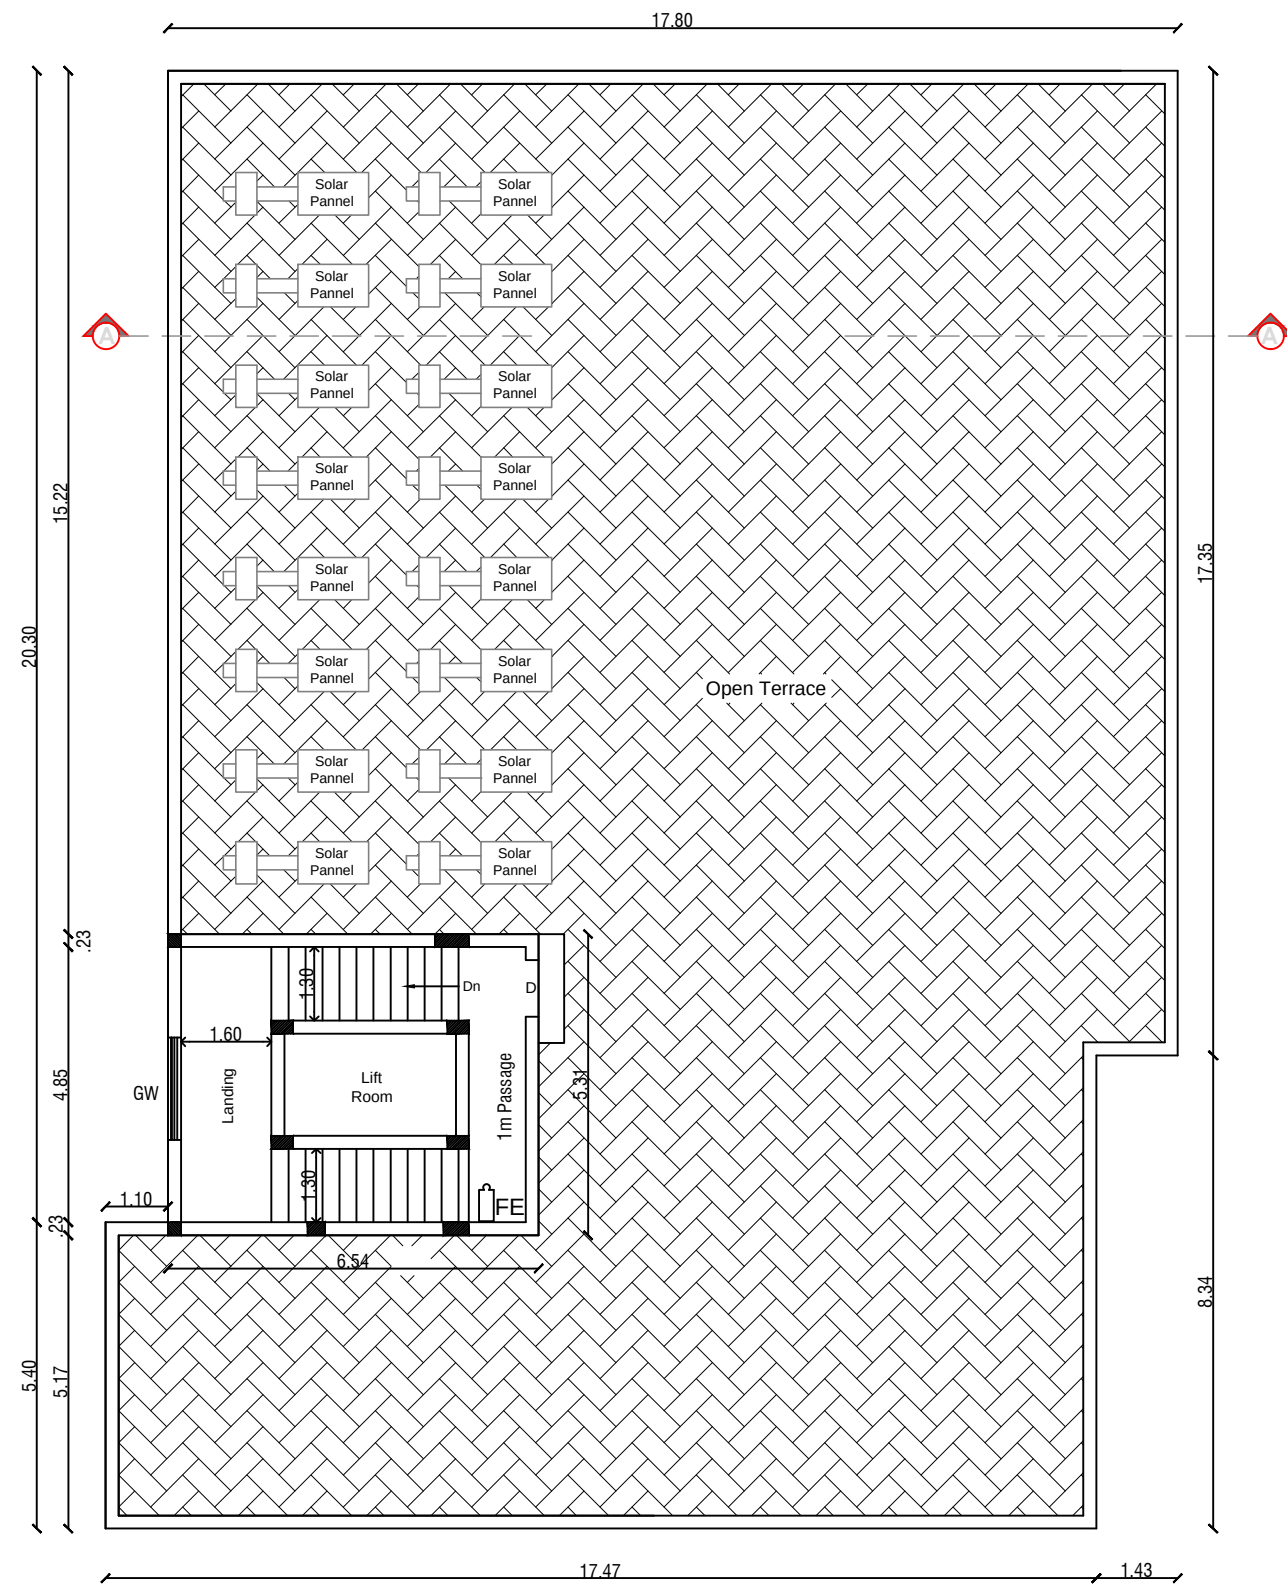

HEAD ROOM (Terrace Floor) PLAN

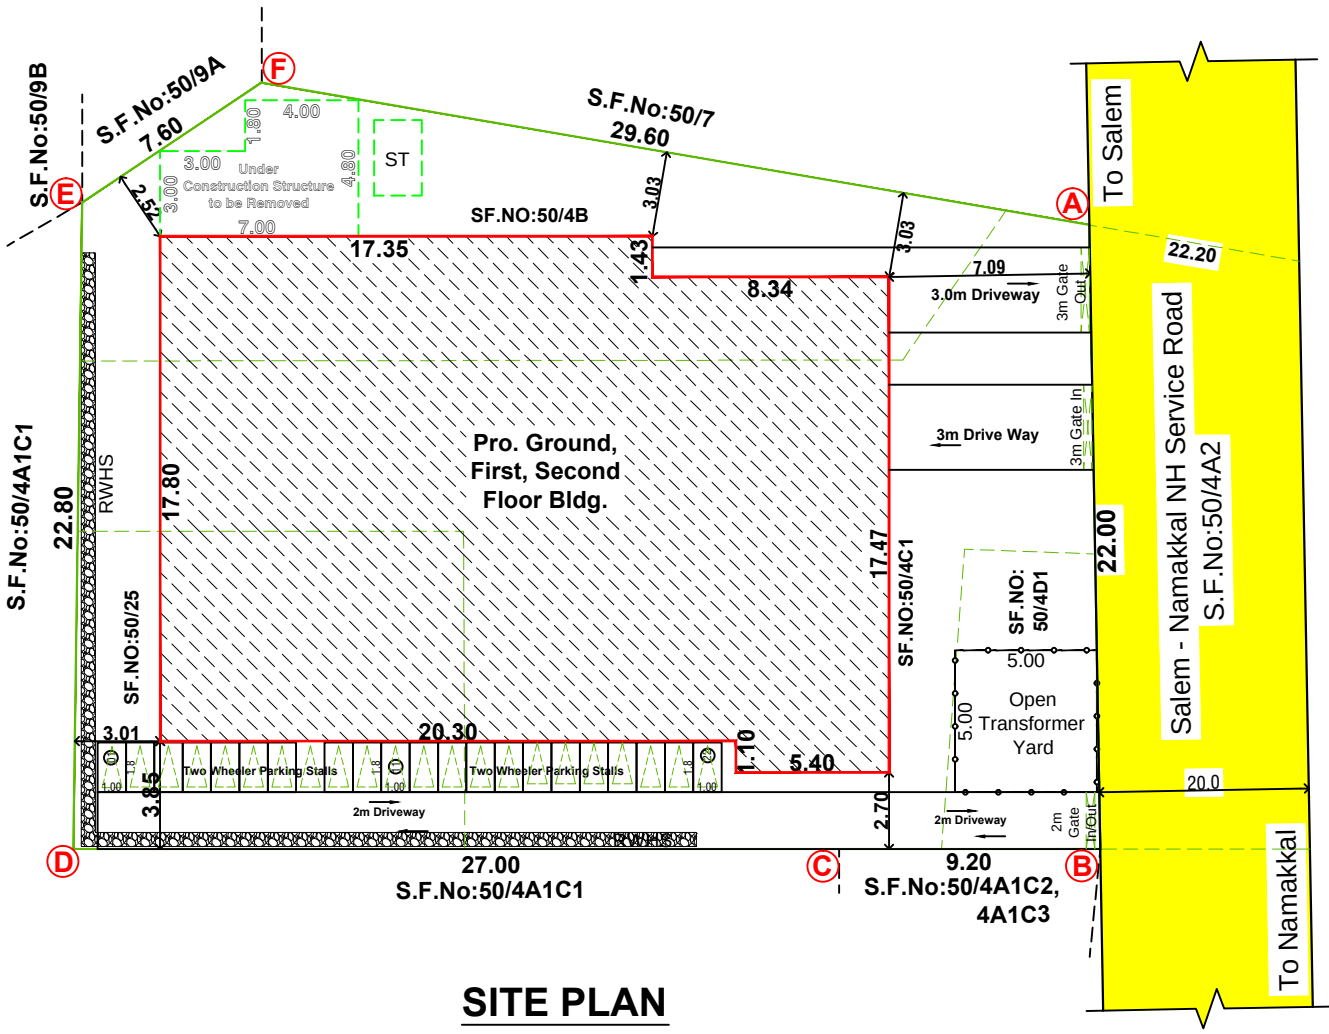


SITE PLAN
SCALE - 1:200

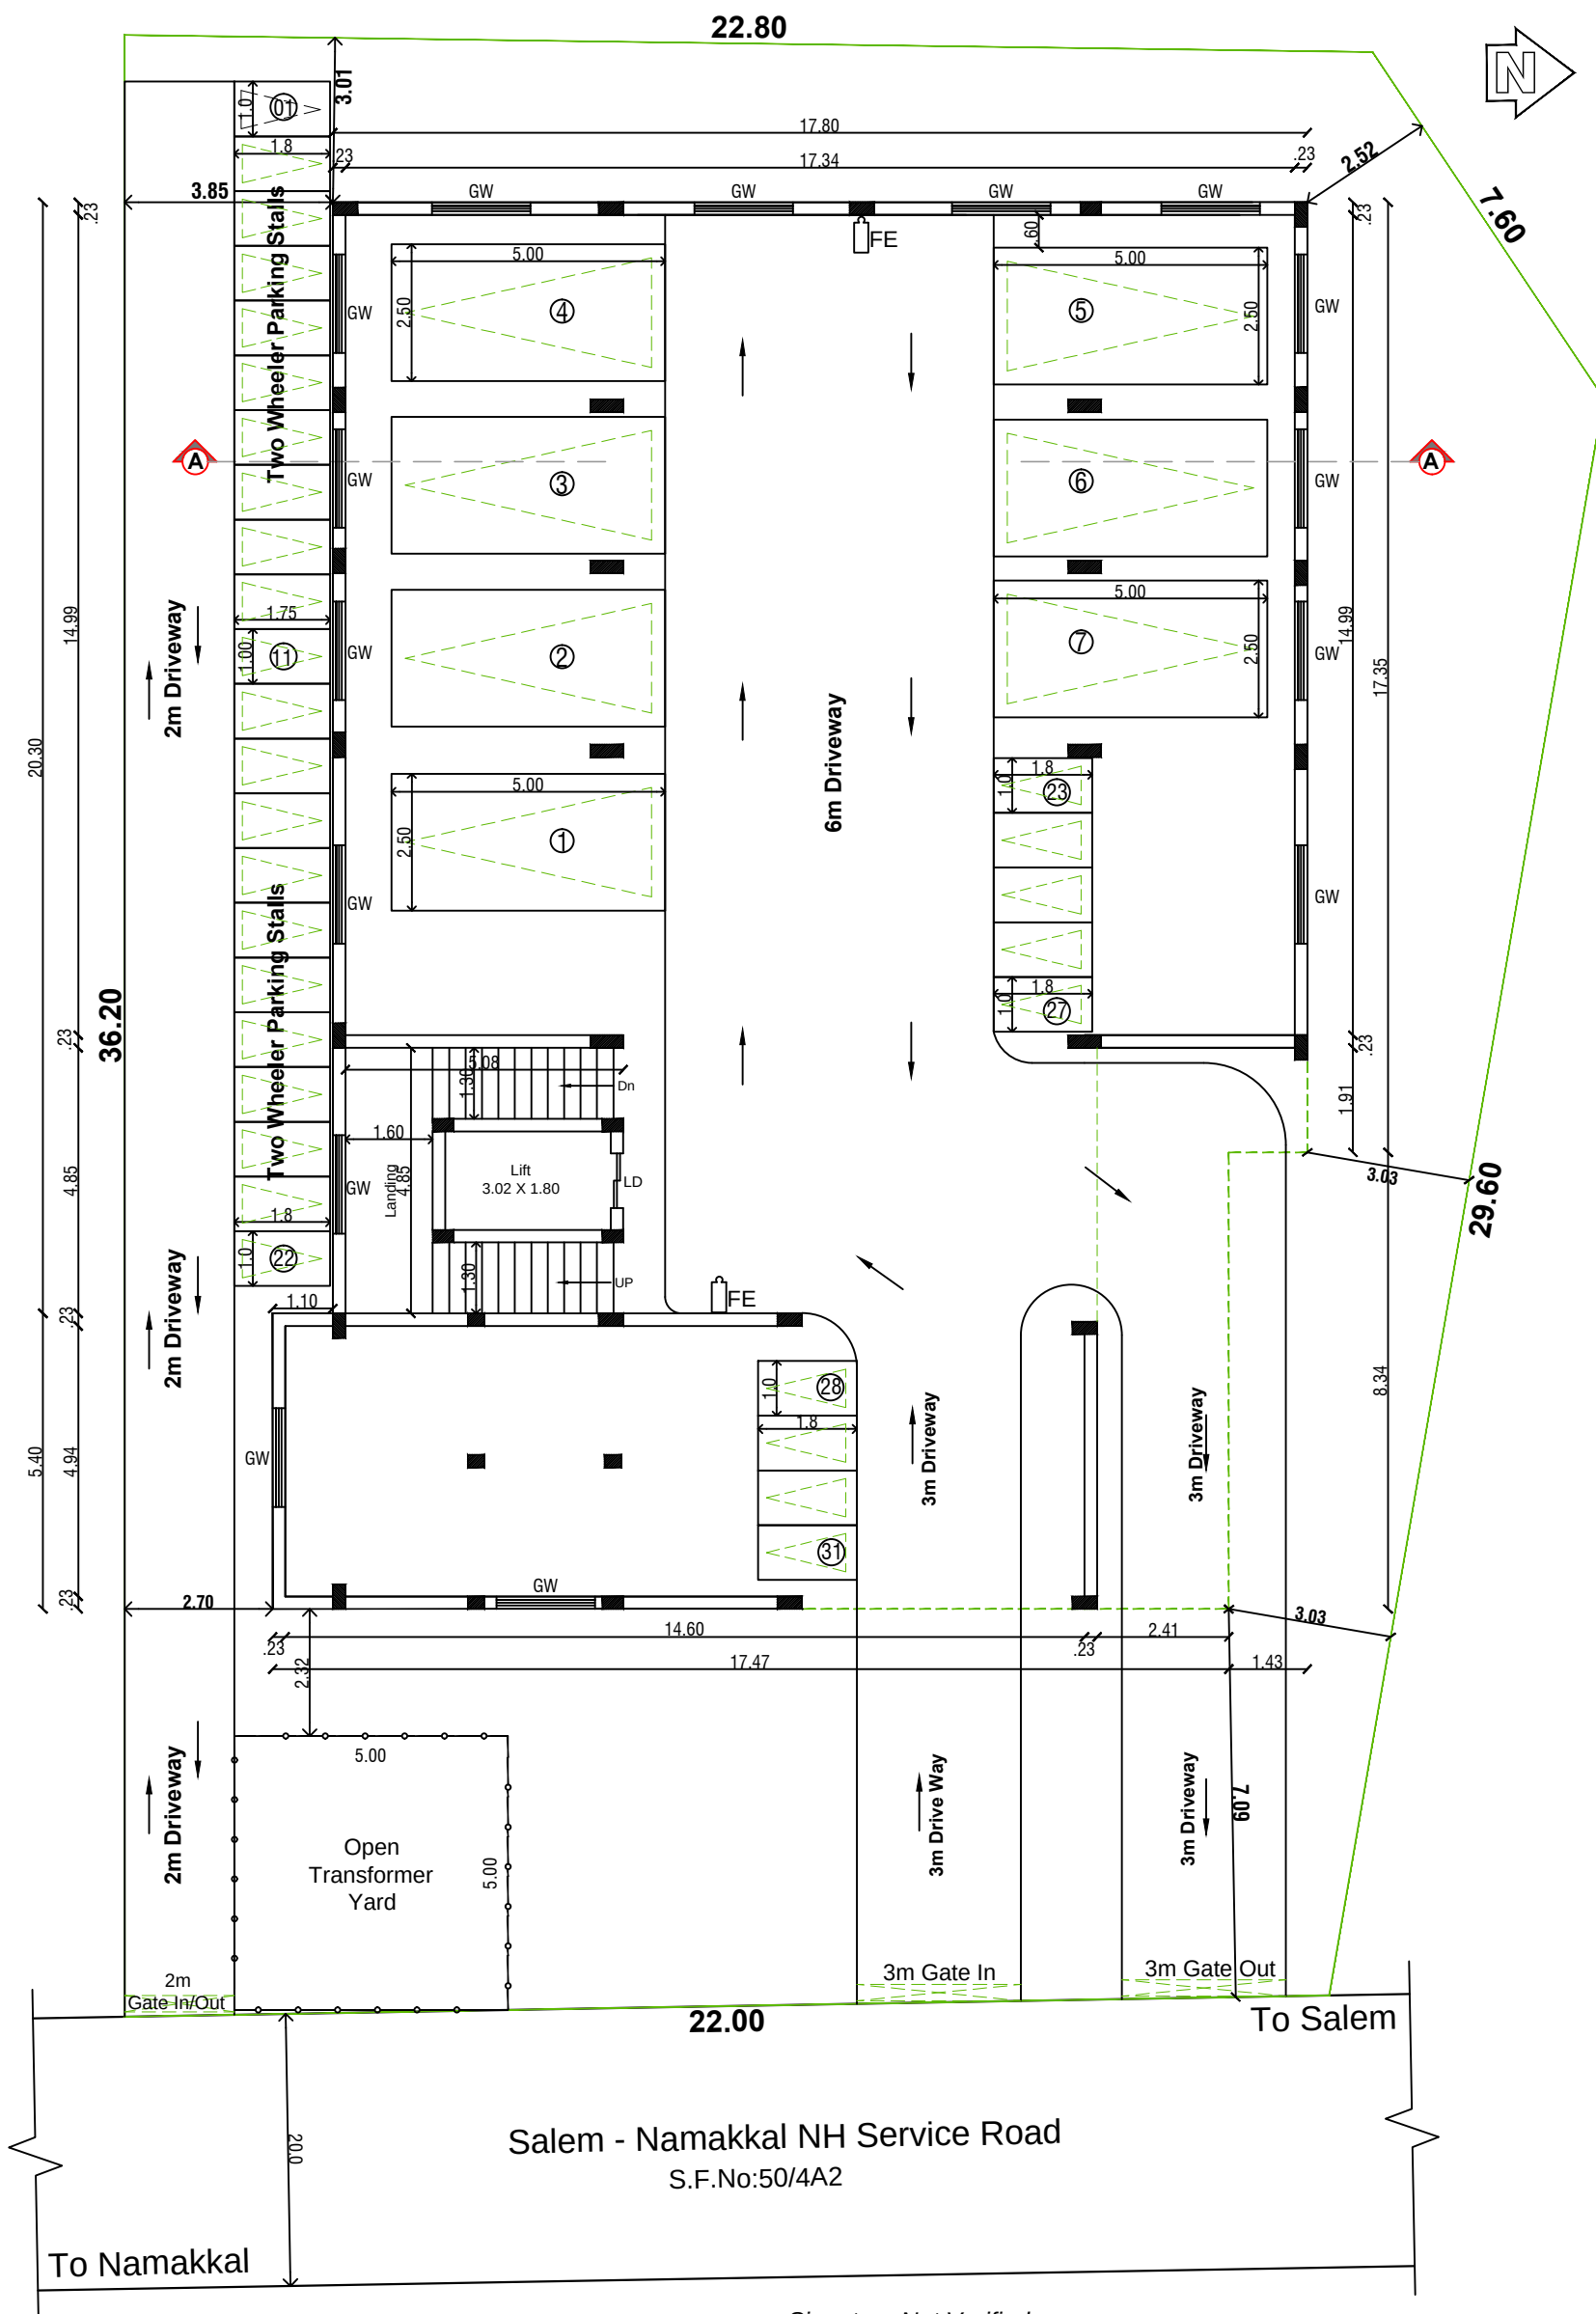


Salem - Namakkal NH Service Road
S.F.No:50/4A2


SITE CUM GROUND FLOOR PLAN

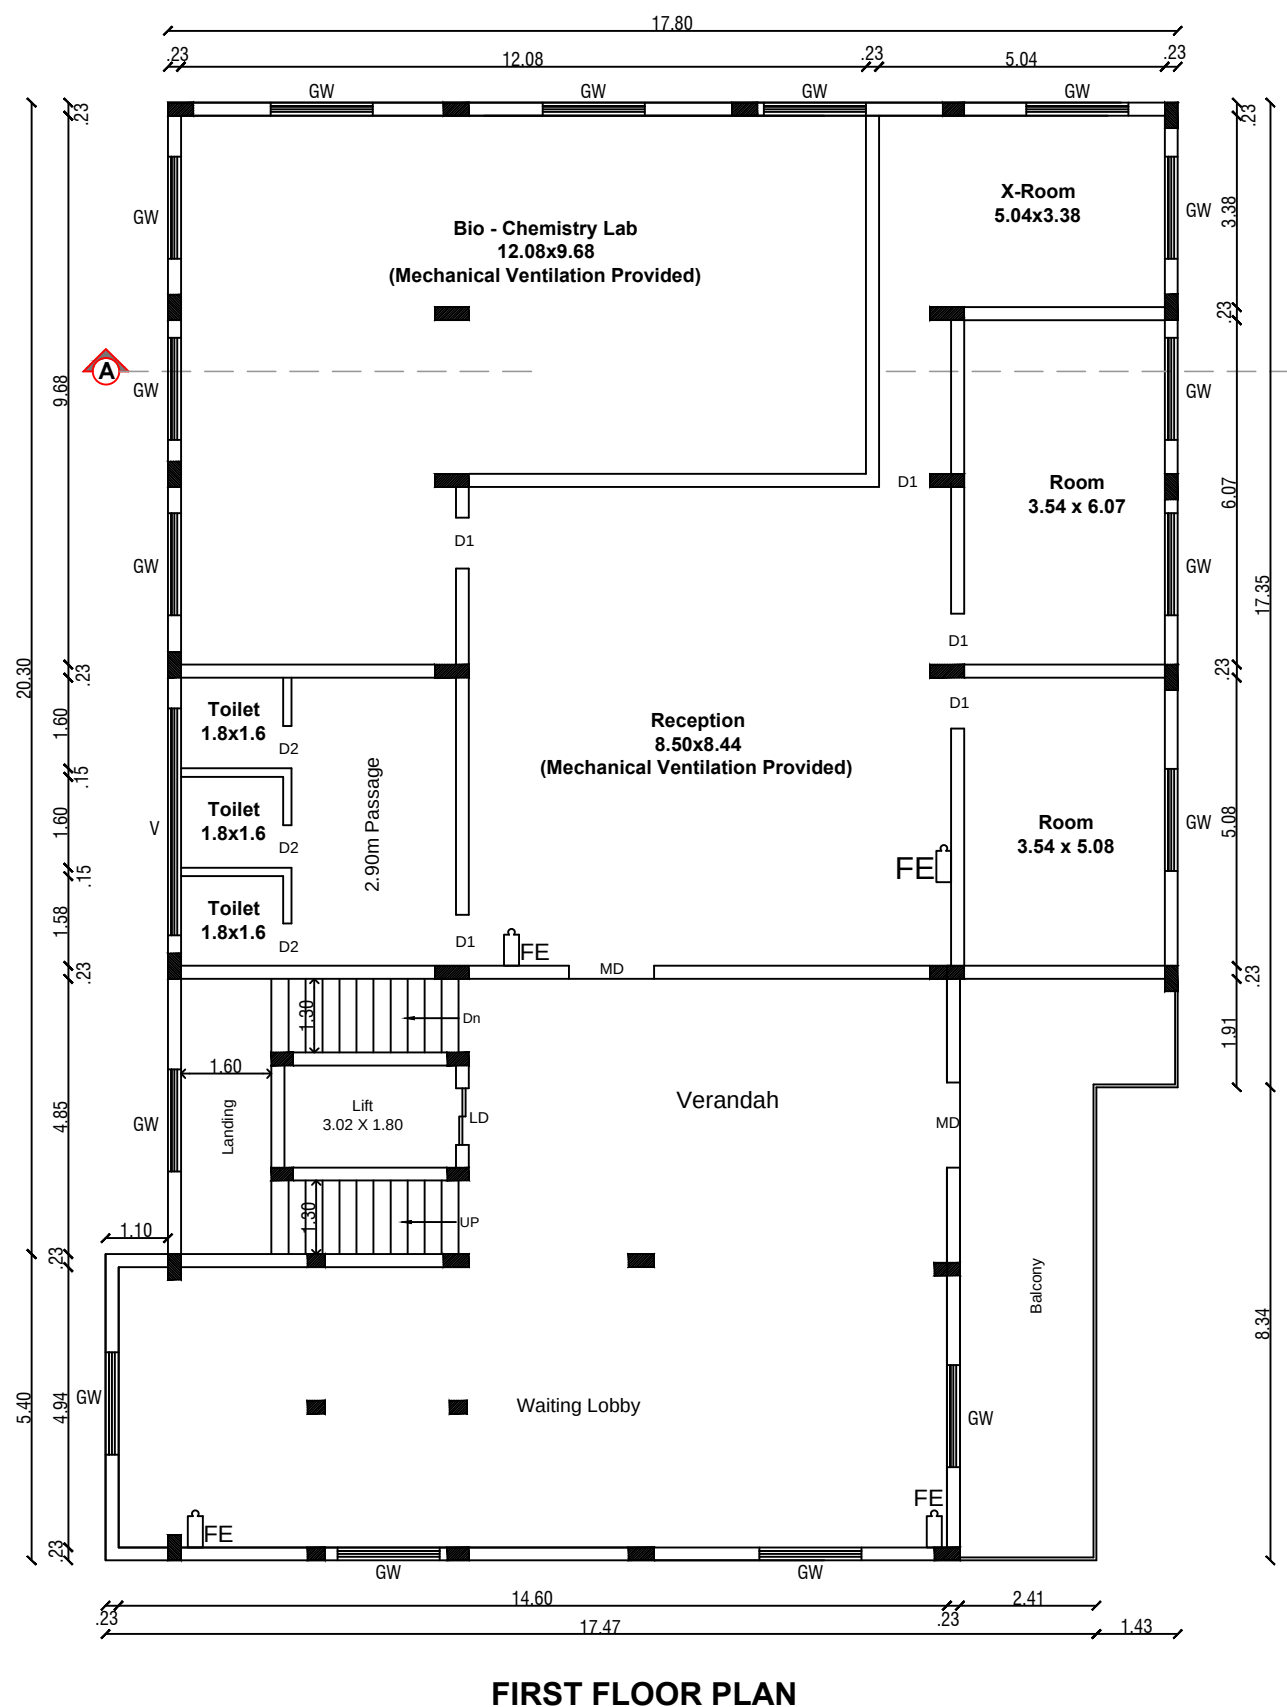


FIRST FLOOR PLAN

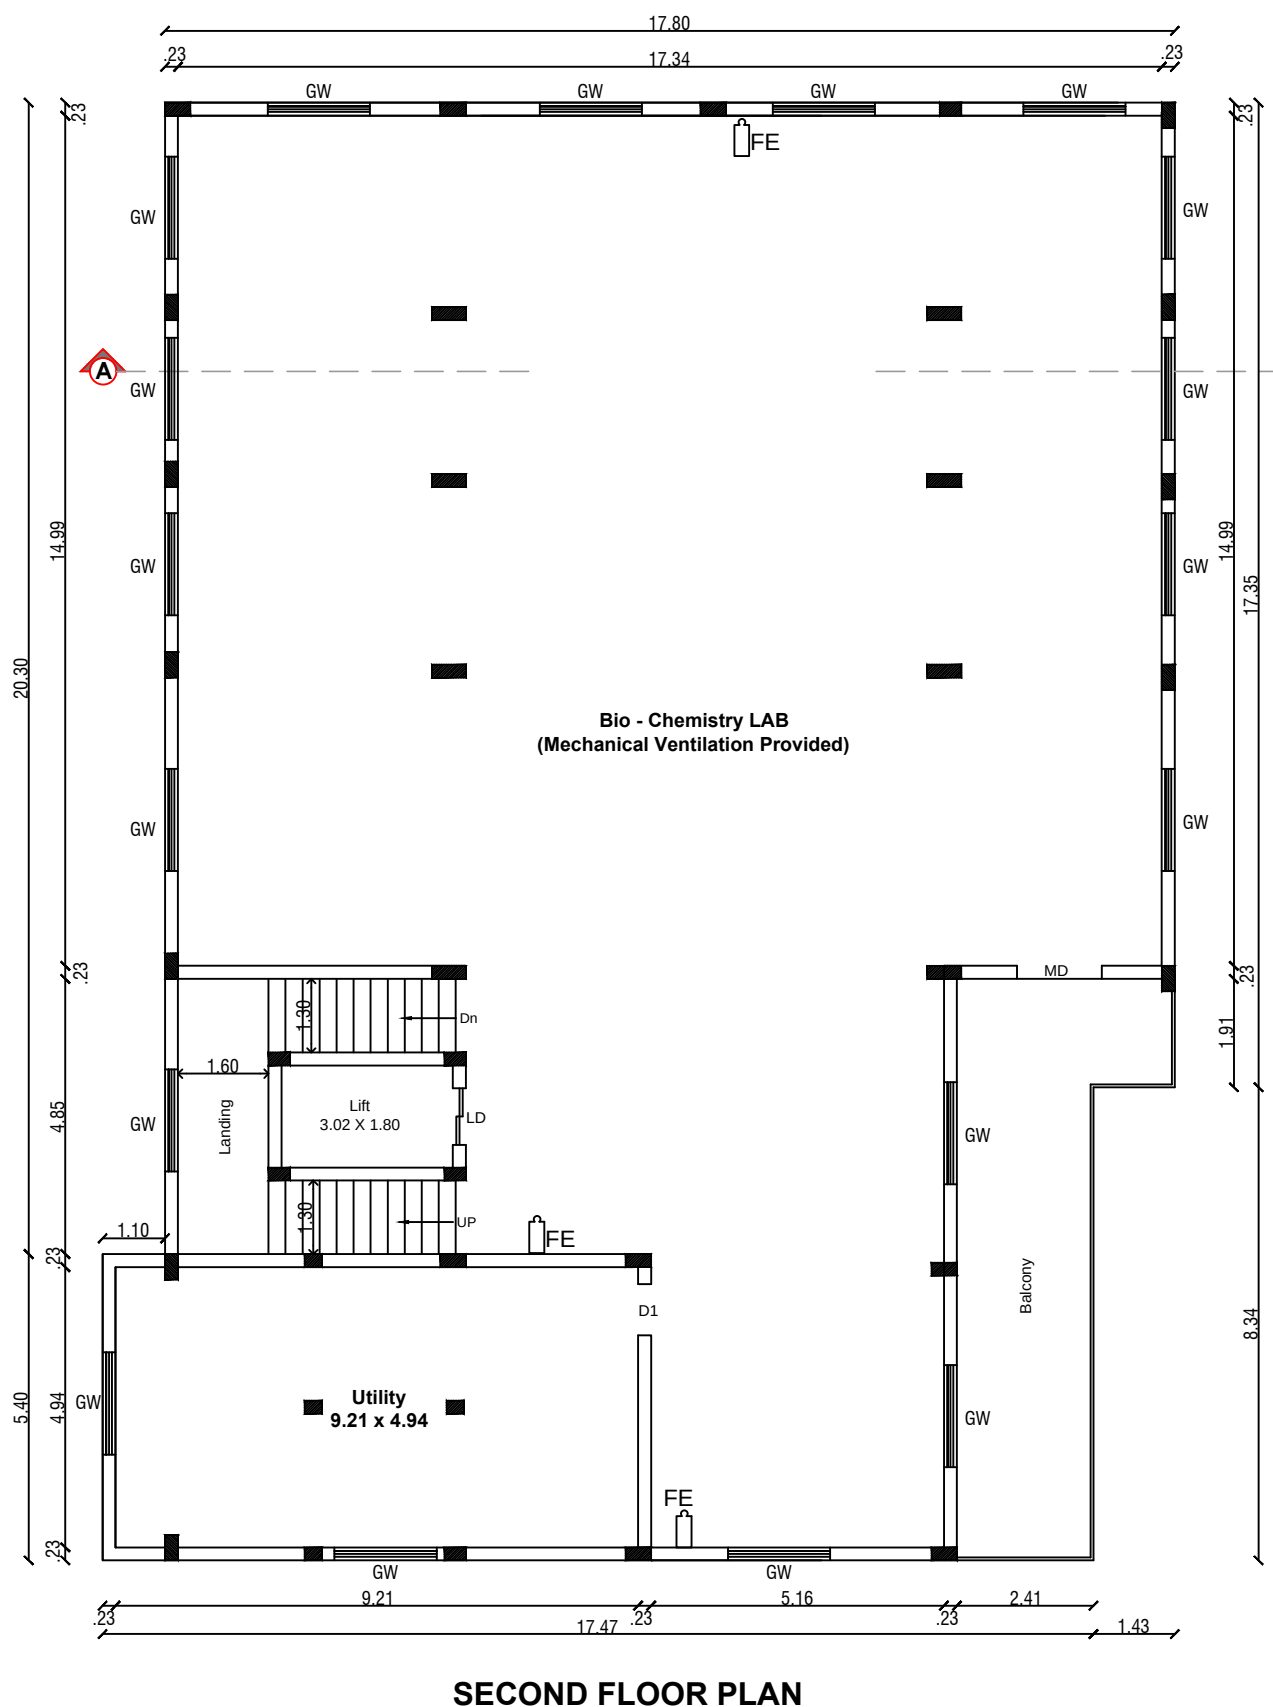


SECOND FLOOR PLAN

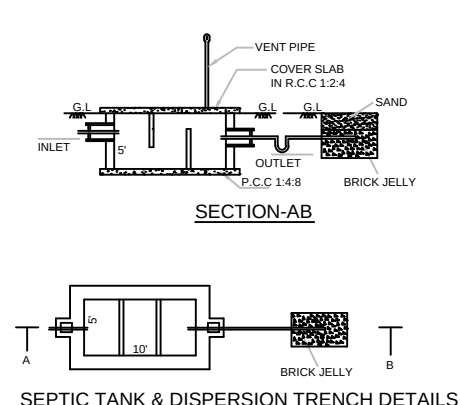


SECTION-AB

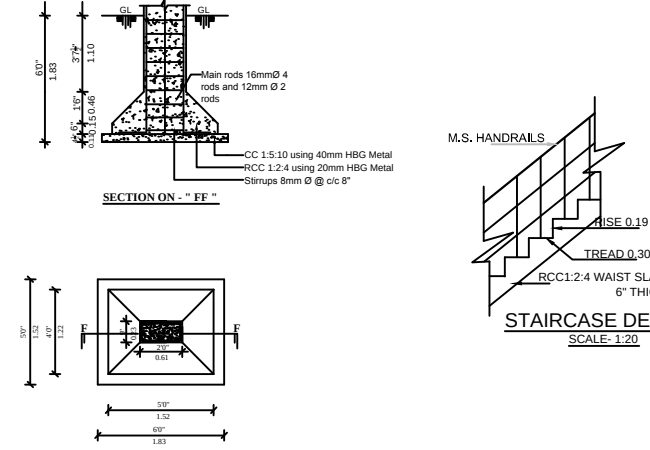

STAIRCASE DETAILS

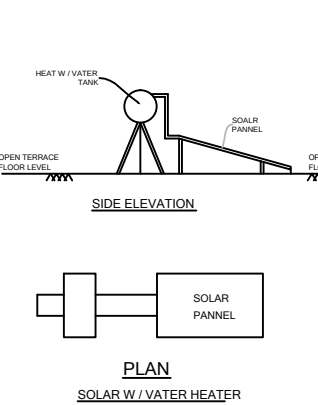

SOLAR PANEL

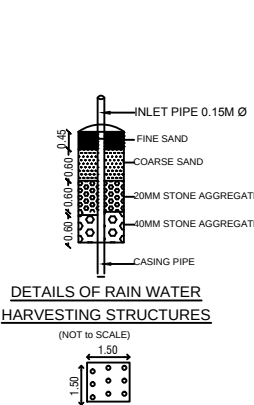

DETAILS OF RAIN WATER HARVESTING STRUCTURES

SITE APPROVAL
ROC No:SWP/BPA/0007376/2023, DATE:15/02/2023
SITE BOUNDARY EAR MARKED AS 'A' TO 'F' AND
NUMBERED AS SWP/DTCP/NAMAKKAL/ No:81/2023
TECHNICAL APPROVAL
ROC No:SWP/BPA/0007376/2023,
BUILDING PLAN NUMBERED AS
B.P/DTCP/NAMAKKAL/No:08/2023
TECHNICAL APPROVAL ISSUED

Area Details			
Particulars	Sq.mt.		
Area of the Site (as per Revenue Record)	853.00		
Area of the Site (as per Super Imposed area)	880.22		
Build up Area Details	Non FSI Area in sq.mt.	FSI Area in sq.mt.	Total Area in sq.mt.
Area of the Ground Floor	457.32	-	457.32
Area of the First Floor	-	457.32	457.32
Area of the Second Floor	-	457.32	457.32
Area of the Head Room (Terrace Floor)	34.70	-	34.70
Area in Total	492.02	914.64	1406.66
Floor Space Index (FSI)	1.038		
Car Parking (2.5 X 5.0)	7 Nos.		
Two Wheller Parking (1.0 X 1.8)	31 Nos.		

Applicant

Registered Engineer

Structural Engineer

Et. J. PARVESH, B.Tech, M.Tech (Structural)
Registered Engineer Grade - II (HNTDA)
(SE-GR-I, 02/2019; Valid up to 01.04.2024)
Mobile: 9655223333 / 9790800750

Et. J. PARVESH, B.Tech, M.Tech (Structural)
Structural Engineer Grade - I (HNTDA)
(SE-GR-I, 02/2019; Valid up to 09.04.2024)
Mobile: 9655223333 / 9790800750