PP APPROVAL RECORD

Planning Permission

Survey 217

Thevur

Salem district, Tamil Nadu

APPROVAL TYPE
Building Plan

ISSUING AUTHORITY
Town Panchayat

The approval as the planning authority issued it, reproduced in full behind this page.

An approval speaks to what was sanctioned, not to what was built. Completion is a separate record.


Verified RealEstate™


3/350/2 Mettukuppam,
OMR Thoraipakkam,
Chennai 600 097, India

hello@verified.realestate


+91 9996 12 9996

verified.realestate

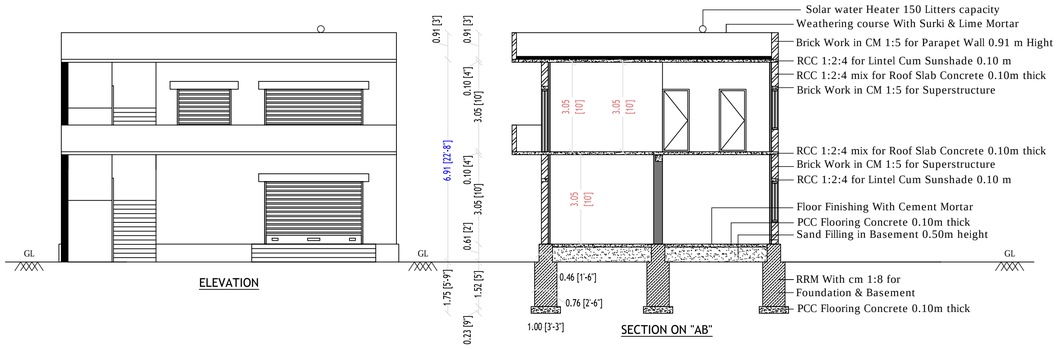

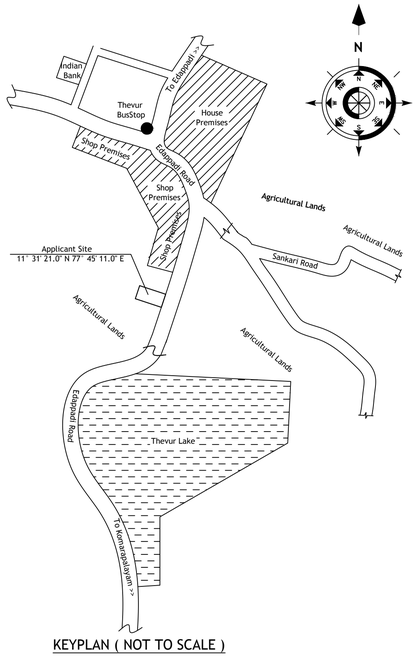

KEYPLAN (NOT TO SCALE)

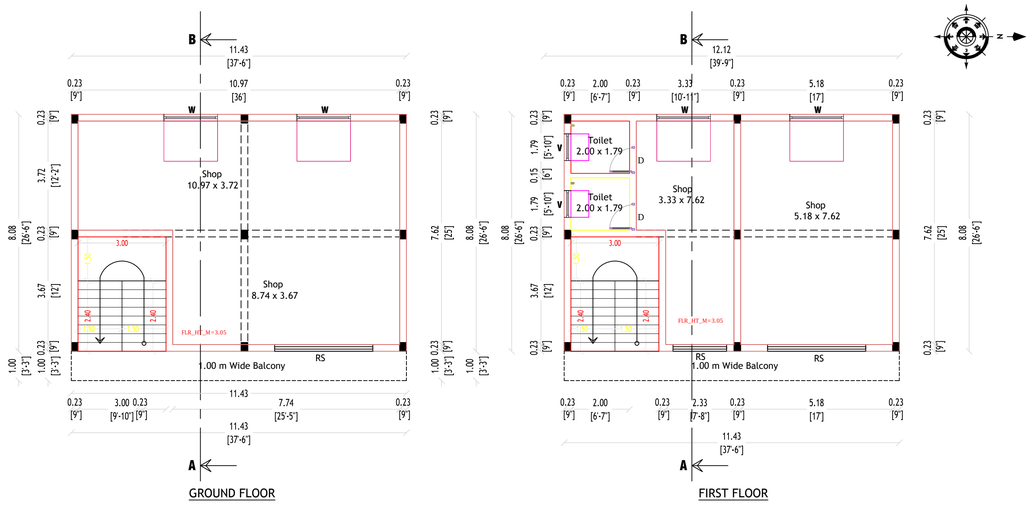


INDEX:-


APPLICANT SITE BOUNDARY SHOWN IN

PROPOSED RCC BUILDING SHOWN IN

RWHS SHOWN IN

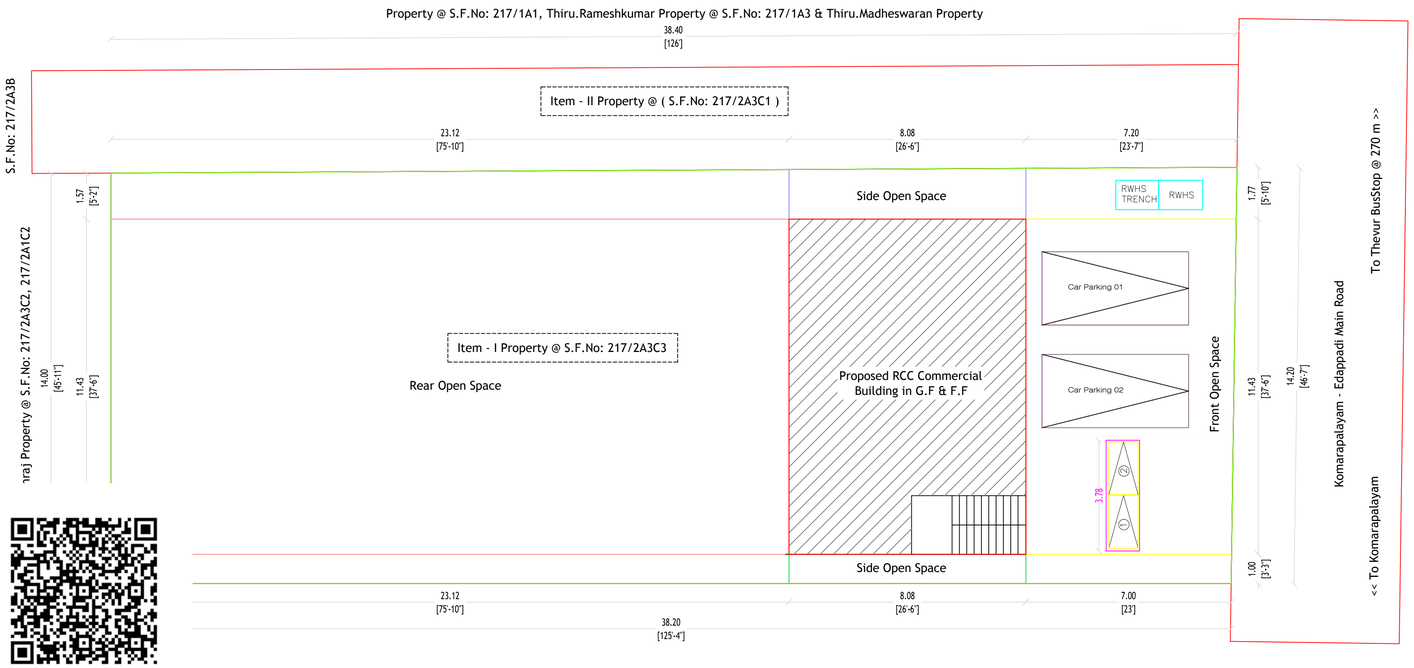

SITEPLAN (SCALE 1: 100)

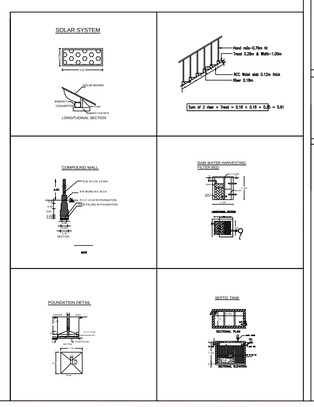

Plan Showing the Proposed RCC Roof Ground & First Floor Commercial (Shop) Building Construction at R.S.F.No:217/2A1C3 & 217/2A3C3, Patta No: 1166, Thevur Village & Town Panchayat, Komarapalayam - Edappadi main Road, Thevur, Sankari Taluk, Salem District - 637104.

Applicant :-

Thiru.K.Kumaresan, S/o.Thiru.Kuppagounder.

AREA DETAILS	SQ.M	SQ.FT
Applicant Site - 13.22 Cents (As on Document) - Doc.No: 3564/2025	536.00	5769.45
Proposed RCC Shop Building in G.F	92.35	994.04
Proposed RCC Shop Building in F.F	92.35	994.04
Total Area of RCC Commercial Building in G.F & F.F	184.70	1988.08
Carpet Area of the Proposed RCC Building in G.F & F.F	139.74	1504.16
Area of the Open Space	443.65	4775.41

Plot Coverage = Ground Floor Builtup Area 92.35 / Site Extent 536.00 = 0.1723

Floor Space Index - FSI = Total Builtup Area 184.70 / Site Extent 536.00 = 0.3446

ALL DIMENSIONS ARE IN "METER"

ALL ROOMS ARE HAVING SUFFICIENT "VENTILATION"

U DROP WILL BE PROVIDED IN THE OUTLET

SCALE - 1:100

COLLECTION TANK WATER WILL BE REUSE TOILET & BATH ROOM OUTLET

SOLAR WATER HEATER SYSTEM OF 180LIT CAPACITY IS TO BE PROVIDED (1NOS)

JOINERY DETAILS:-

Rolling Shutter RS 3.35 x 2.13(11'0" x 7'0") Door D 0.91 x 2.13 (3'0" x 7'0")

Window W 1.83 x 1.37 (6'0" x 4'6") Ventilator V 0.61 x 0.45 (2'0" x 1'6")

Ar.K.K.KARTHE

M.Arch., M.S(UK)., M.Sc(RE & Val).,
REGISTERED ARCHITECT & VALUER
Cell No.: 89039-59095

SREE BALAAJI BLUE PRINTERS AND ENGINEERS

HEAD OFFICE: **"LO KA" NIWAS, 463, SALEM MAIN ROAD, OPPOSITE ANNA STATUE, KOMARAPALAYAM–638183.**
PH.NOS. : 04288-261837; 94437-05951,52,25 & 65.

BRANCH OFFICE: **"GURU ILLAM", 6/113, VASUKI S TH STREET, ERODE - 1.**
PH. NOS: 0424-2256955; 94437-05950,35,53&58.

E.Mail: valuerguru@gmail.com Web: www.valuerguru.in

APPLICANT

ENGINEER / ARCHITECT

CELL :94430 55095 PH: 04288-261837
Er. K.KUMARAGURUPARAN
B.E., M.I.E., F.I.V., M.I.C.A., F.I.C.I., Dip., in Vasthu, P.G.D. (Val),
REGISTERED ENGINEER GRADE - I
"LoKa NIWAS"
463, Salem Main Road, (Opp. ANNA STATUE),
KOMARAPALAYAM - 638183.

THE LANDLENS SUITE

Eight ways to know a piece of land before you pay for it.

This report covers one part of the picture. These cover the rest, drawn from the same government records, for any property in Tamil Nadu.

LandLens One
Ask anything about a property and get an answer grounded in live government records, with the sources shown.
/landlens/one

Verify My Land
Every record check run on one property and returned as a single report.
/landlens/verify-my-land

Legal Opinion
An advocate's written opinion on the title, built on the records we pull for it.
/landlens

One Map
Every layer on one map: the parcel, its boundary, zoning, water bodies and what sits around it.
/landlens/one/map

PriceMap
What land actually changed hands for around this plot, taken from the registered deeds.
/landlens/pricemap

Build Scope
What you are allowed to build here: floor space, height, coverage and setbacks.
/landlens/build-scope

Property Tracker
Watch a property and hear about it when something new is registered against it.
/landlens/property-tracker

Deal Room
Run the transaction in one place: documents, stamping, signatures and the parties.
/landlens/deal-room

FREE TOOLS · NO ACCOUNT NEEDED

Twenty-four checks you can run yourself, at no cost.

Records and verification

The registers themselves, read for you.

- Encumbrance Certificate
- Patta and Chitta
- Field Measurement Sketch
- EC Analyzer
- Bank charge check
- Court case search
- Seller background check
- Approval check by survey

Value and duty

What it is worth and what it costs to register.

- Guideline value by street
- Guideline value by survey
- Stamp duty and registration fees
- Capital gains
- Floor space index
- Area unit converter

Zoning and land use

What the plan says can happen on this land.

- Land use zone finder
- CMDA land use check
- Coastal regulation zone
- Master plan check
- Water bodies finder
- Airport height clearance

Registers and directories

Who holds it, and which office keeps the record.

- Find your registering office
- Temple property check
- Waqf property check
- RERA register

Every free tool
/tools

Services we run for you
/services

The LandLens suite
/landlens/one

Verified RealEstate™

Every claim in this document traces back to a government record.

- Legal opinions, due diligence and title verification
- Building plan, layout and sub-division approvals
- Completion and occupancy certificates, regularisation
- Escrow, negotiation and NRI property management
- Land survey, soil testing, architecture and construction

Verified RealEstate
3/350/2 Mettukuppam,
OMR Thoraipakkam,
Chennai 600 097, India
hello@verified.realestate
+91 9996 12 9996

Prepared from the registers named on the page each finding sits on. Where a register could not be read, this document says so in its place rather than leaving the gap to be read as a clean result.