

PP

APPROVAL RECORD

Planning Permission

Nagalur
Salem district, Tamil Nadu

APPROVAL TYPE
Building Plan

ISSUING AUTHORITY
Rural Panchayat



PURPOSE
Residential

The approval as the planning authority issued it, reproduced in full behind this page.

An approval speaks to what was sanctioned, not to what was built. Completion is a separate record.


PLAN SHOWING THE PROPOSED CONSTRUCTION OF R.C.C TERRACED ROOF RESIDENTIAL GROUND & FIRST FLOOR BUILDING IN OLD S.F.NO:62/1B,NEW S.F.NO: 62/1B2A AT KARADIYUR VILLAGE, NAGALUR VILLAGE PANCHAYAT,YERCAUD PANCHAYAT UNION, YERCAUD TALUK,SALEM DISTRICT.

APPLICANT :
Mr.R.KANDHAKUPPA, S/O.Mr.K.RAJAGOPAL

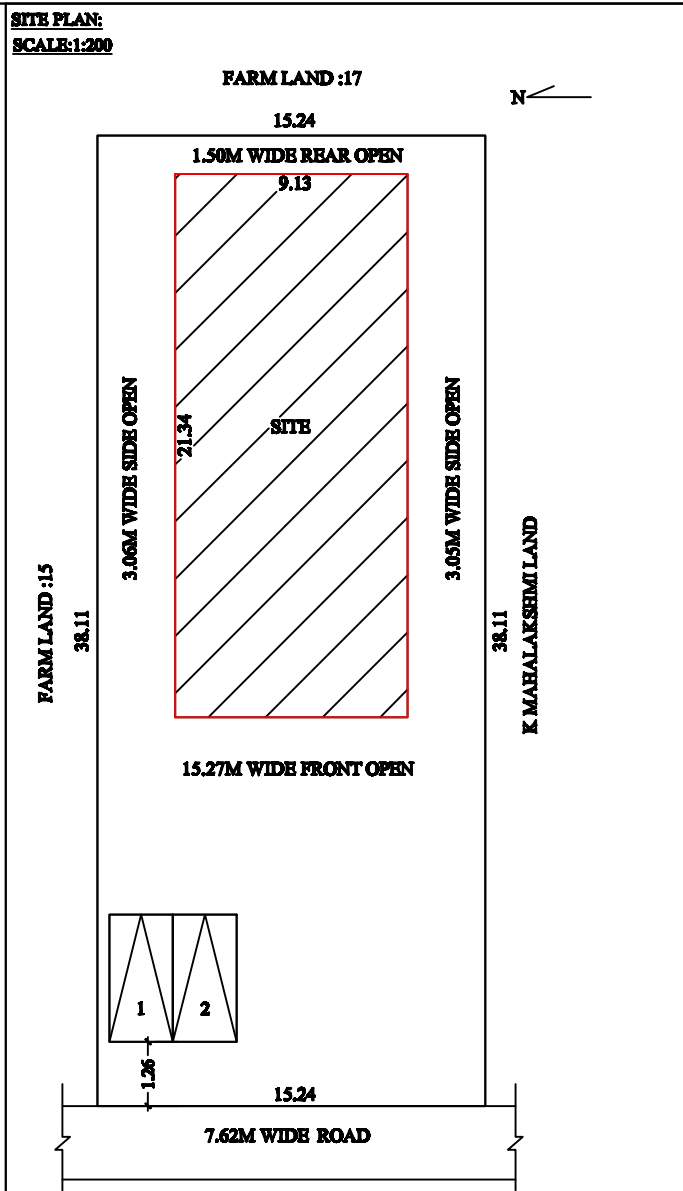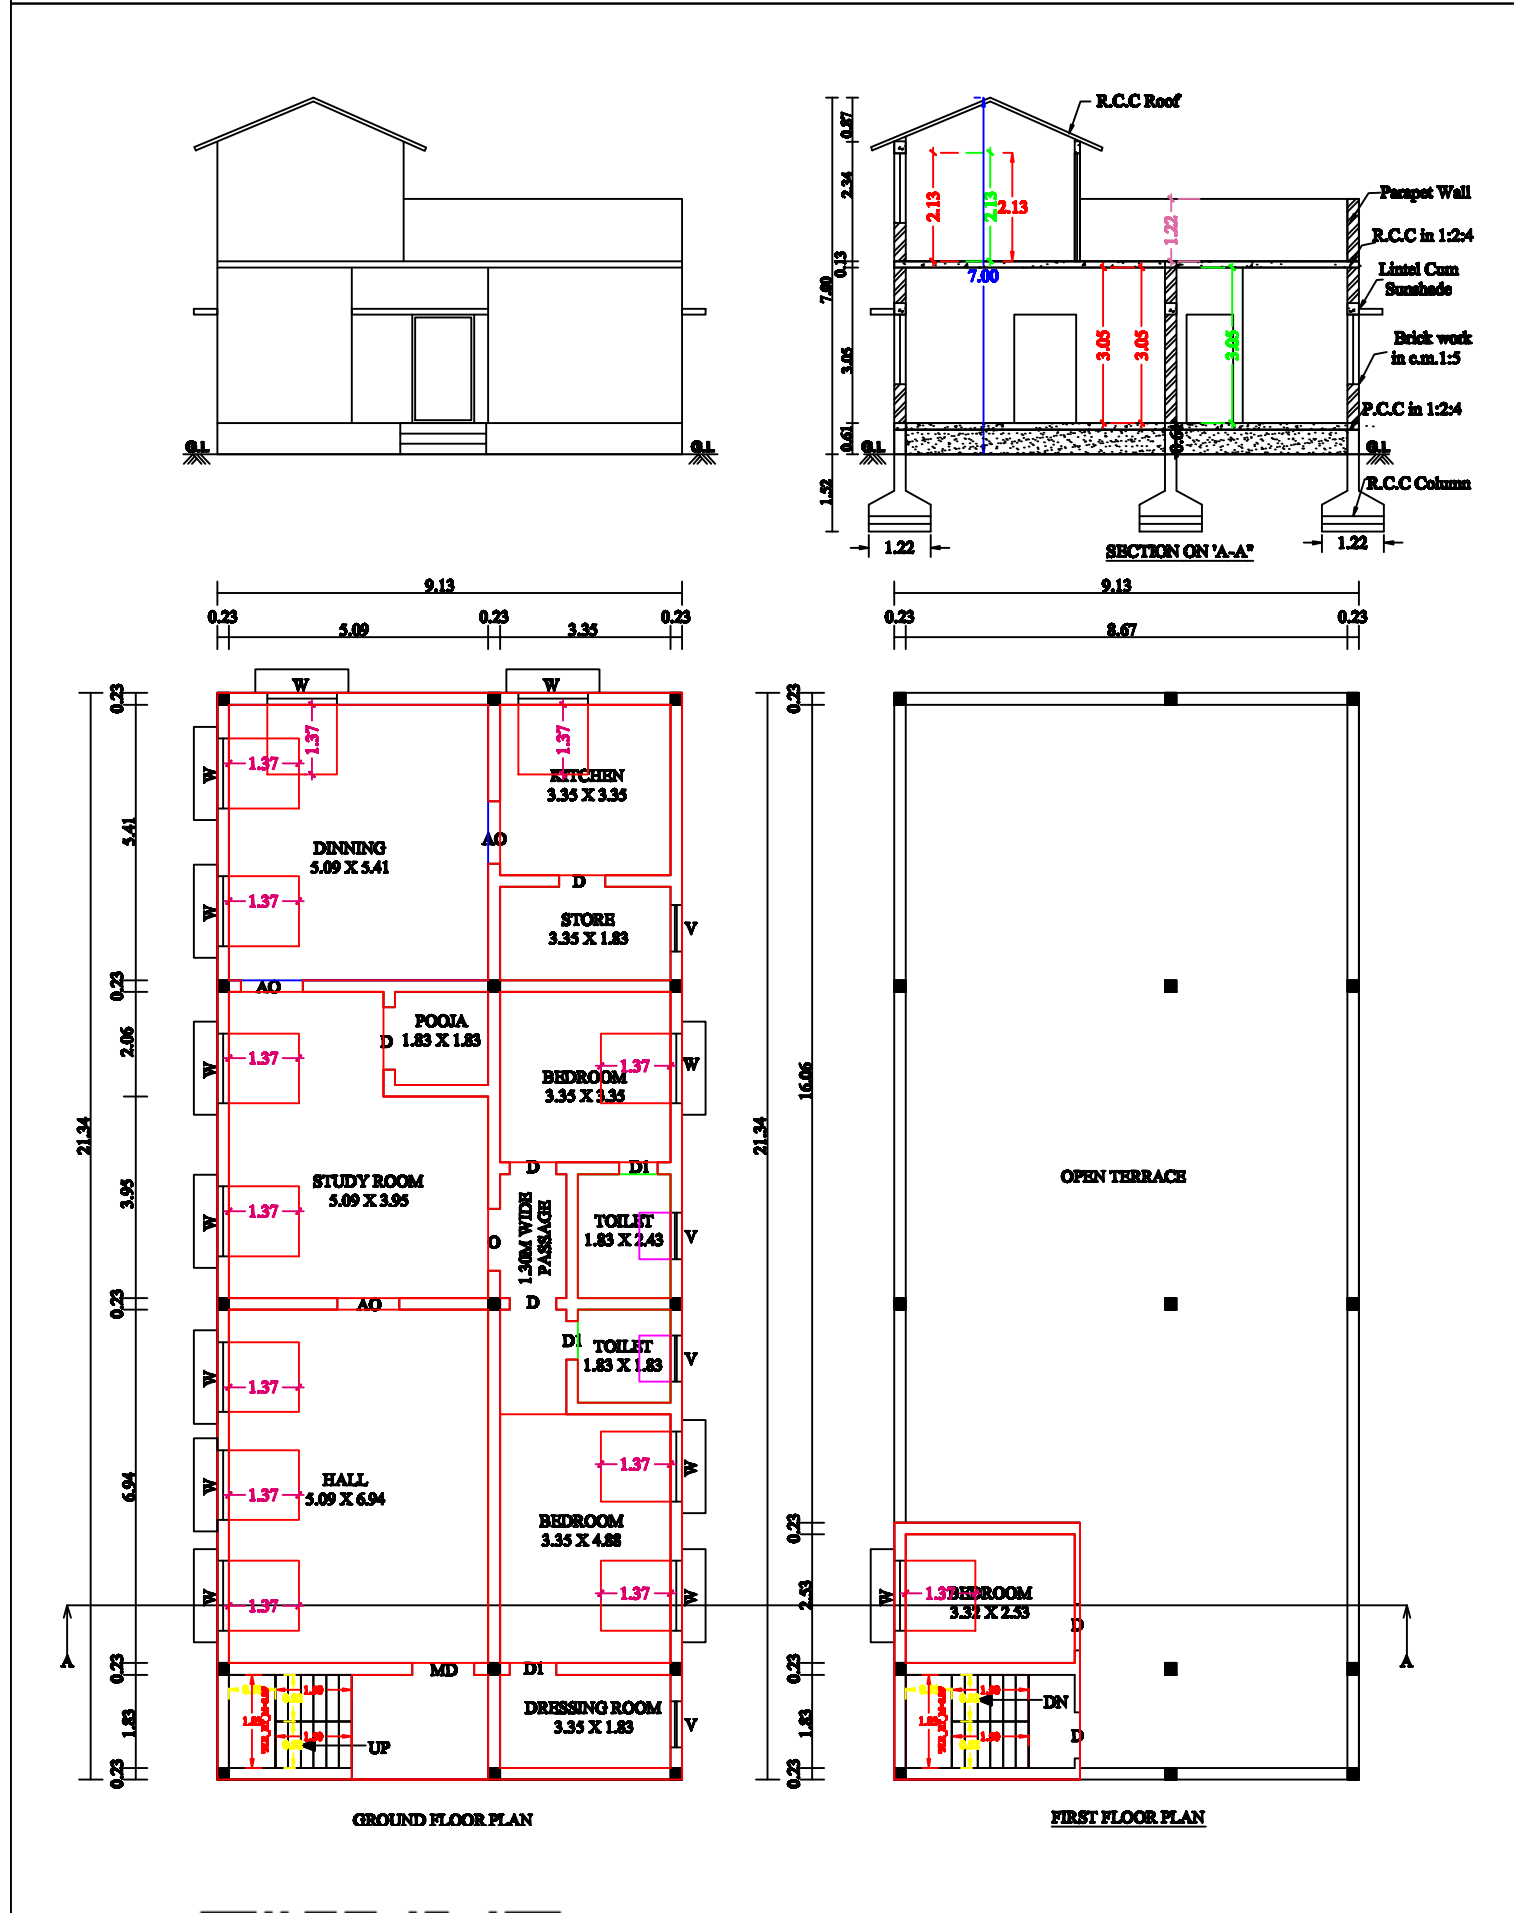

JOINERY DETAILS:-

MAIN DOOR	4'0" X 7'0"	1.22 X 2.13
DOOR	3'0" X 7'0"	0.91 X 2.13
DOOR 1	2'6" X 7'0"	0.76 X 2.13
ARCH OPEN	4'0" X 7'0"	1.22 X 2.13
WINDOW	4'6" X 4'6"	1.37 X 1.37
VENTILLATOR	3'0" X 2'0"	0.91 X 0.61

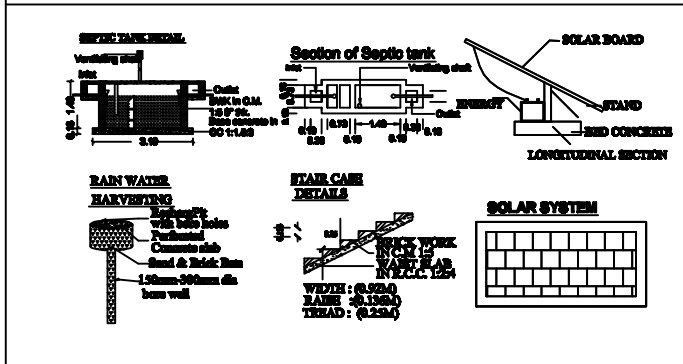

AREA DETAILS:-

AS PER DOCUMENT	- 6250.00	580.64
AREA OF GROUND FLOOR	- 2097.15	194.83
AREA OF FIRST FLOOR	- 198.59	18.45
TOTAL CONSTRUCTION	2295.74	213.28

BOUNDARY SHOWN IN - ☐

PROPOSED SHOWN IN - ☐


ROAD SHOWN IN - ☐

SCALE:-
ALL DIMENSIONS ARE IN METER
SCALE 1:100 OR 1"=60"

APPLICANT:

ENGINEER:
Er.D.Radhakrishnan,S.E.(Civil)
Registered Engineer,
Registration SLPA No. 62RE-12024-29
Cell: 94433 07360
Cell: 79047 61420

PLAN INFO
PLOT AREA M2-588.64
AS AT SITE-588.88
FMS OR FLR-574.75
AS PER DOCUMENT-588.64
SINGLE FAMILY BLDG-NO
C22-NO
SECURITY ZONE-NO
ACCESS WIDTH M-6.88
ROAD WIDTH-7.62
ROAD LENGTH-108.88
LAND USE ZONE-RESIDENTIAL
DISTRICT-SALEM
TALUK-YERCAUD
AREA TYPE-OTHERS
AVG PLOT DEPTH-38.11
AVG PLOT WIDTH-15.24
RWY DECLARED-YES
PATTI NO-617
BUILDING NEAR TO RIVER-NO
MECHANICAL PARKING-NO
EXISTING FLOOR AREA TO BE DEMOLISHED M2-NO
LEASEHOLD LAND-NO
BUILDING NEAR TO RIVER-NO
PROVISION FOR GREEN BUILDINGS AND SUSTAINABILITY-NO
FIRE PROTECTION AND FIRE SAFETY REQUIREMENTS-NO
SURVEY NO-62/1B2A
JURISDICTION TYPE-PANCHAYAT
OSR APPLICABLE-NO
PREMIUM YES REQUIRED-NO
IS APPROVED LAYOUT-NO
IS SWIMMING POOL EXISTS-NO
IF HERITAGE TOWN LESS THAN 1KM RADIUS-NO
ROOF TYPE-GABLE
GEODENT GEOTECH NOO-YES
GEOLOGICALLY GEOTECH NOO-YES
STORMWATER ADMIT-NO
WORSHIP RELIGIOUS-NO
LTY_ACCESSIBLE HORIZONTALLY IS MORE THAN 1.5M-YES
LTY_INACCESSIBLE HORIZONTALLY IS MORE THAN 1.5M-YES
RTY_ACCESSIBLE HORIZONTALLY IS MORE THAN 1.5M-YES
RTY_INACCESSIBLE HORIZONTALLY IS MORE THAN 1.5M-YES
WATER BODIES BEYOND 10M-YES
RESERVE FOREST WOODED LAND BEYOND 150M-YES
BLDG LENGTH MORE THAN 10M-NO
RAILWAY BOUNDARY BEYOND 50M-YES
BURIAL PLACE BEYOND 50M-YES

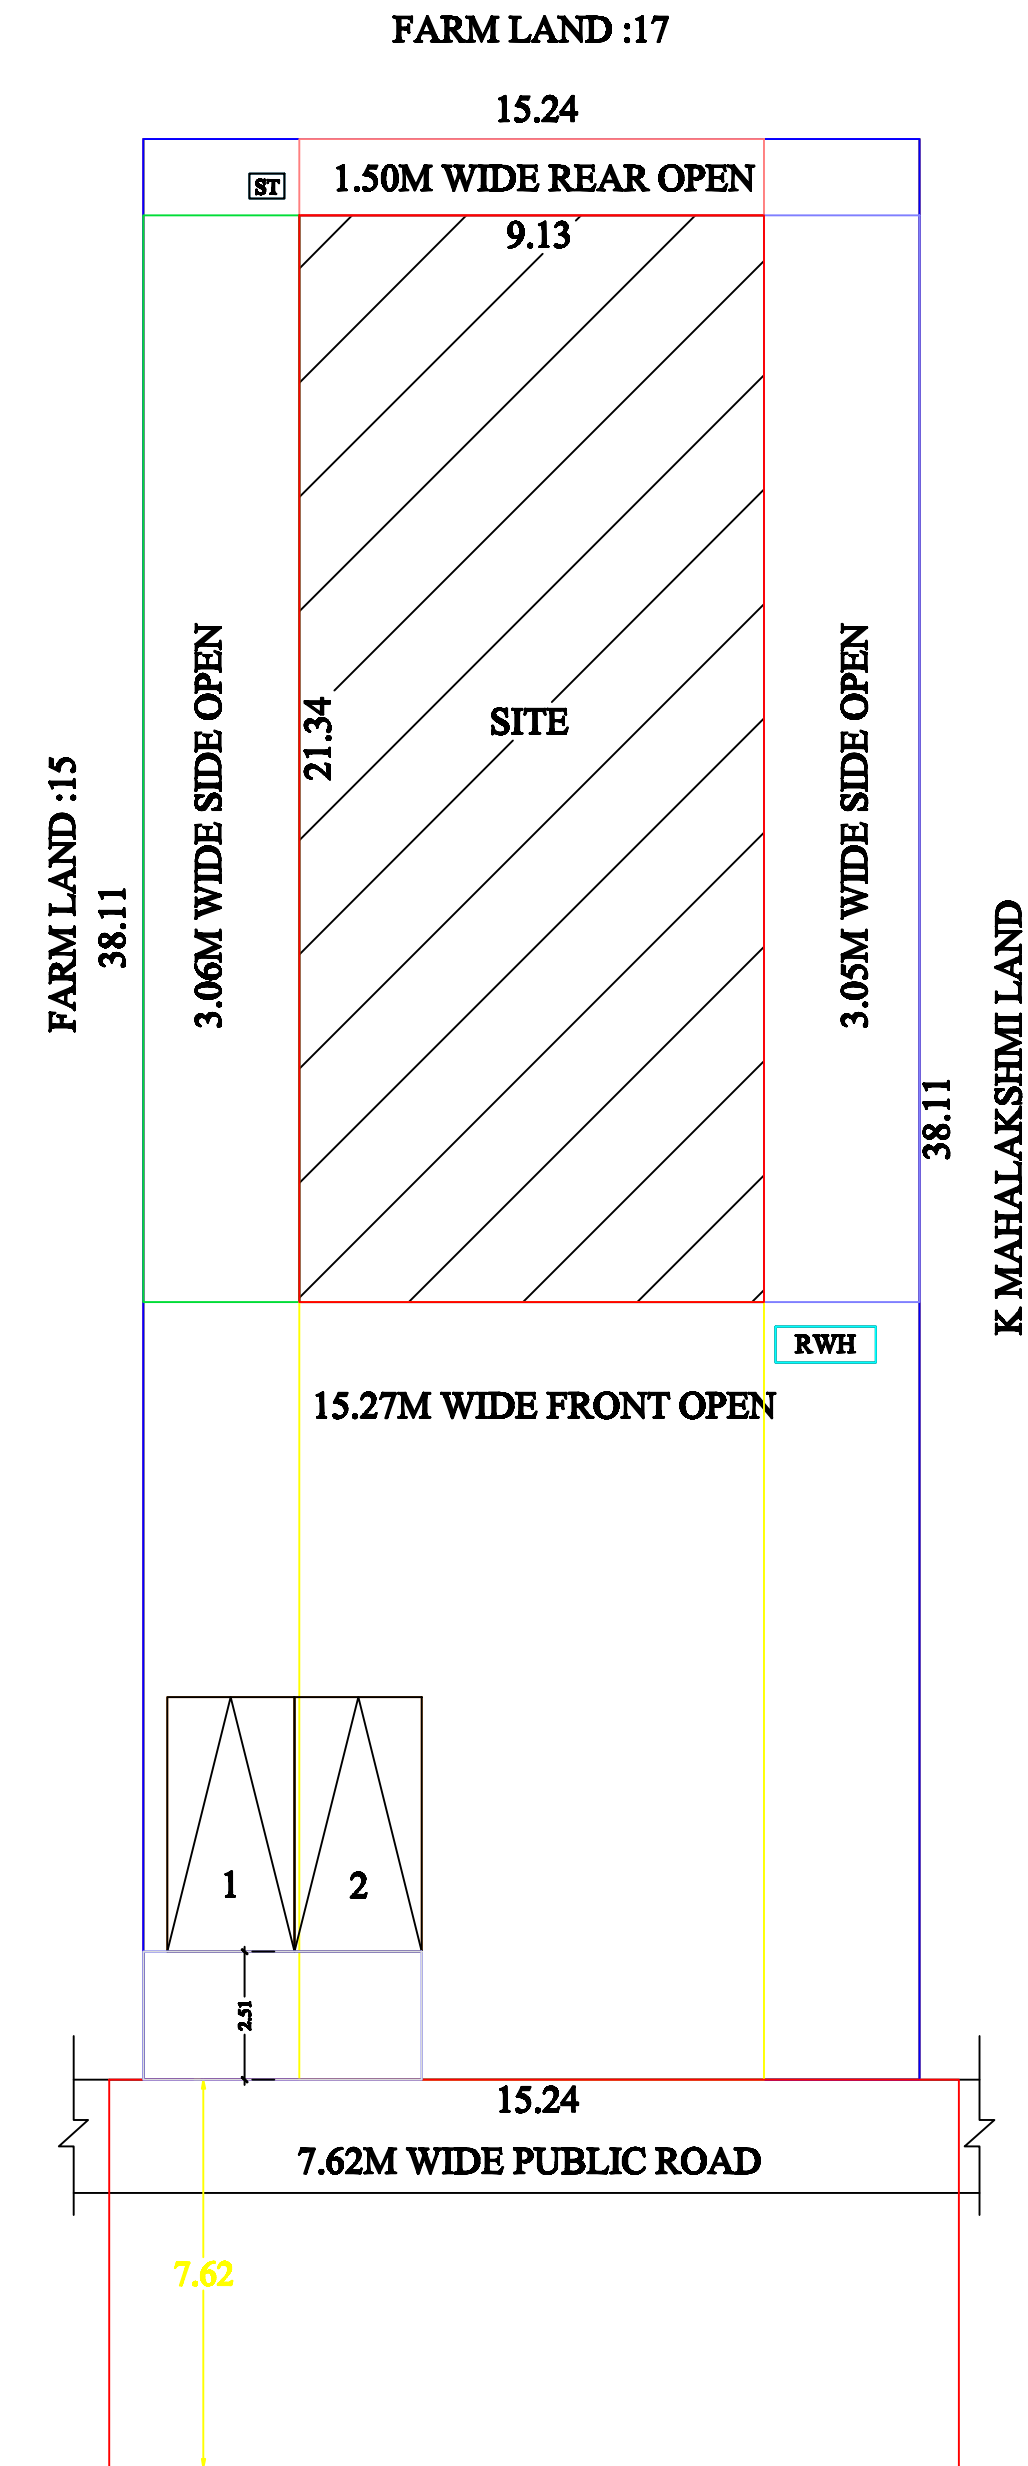

Eight ways to know a piece of land before you pay for it.

This report covers one part of the picture. These cover the rest, drawn from the same government records, for any property in Tamil Nadu.

LandLens One

Ask anything about a property and get an answer grounded in live government records, with the sources shown.

[/landlens/one](#)



Verify My Land

Every record check run on one property and returned as a single report.

[/landlens/verify-my-land](#)



Legal Opinion

An advocate's written opinion on the title, built on the records we pull for it.

[/landlens](#)



One Map

Every layer on one map: the parcel, its boundary, zoning, water bodies and what sits around it.

[/landlens/one/map](#)



PriceMap

What land actually changed hands for around this plot, taken from the registered deeds.

[/landlens/pricemap](#)



Build Scope

What you are allowed to build here: floor space, height, coverage and setbacks.

[/landlens/build-scope](#)



Property Tracker

Watch a property and hear about it when something new is registered against it.

[/landlens/property-tracker](#)



Deal Room

Run the transaction in one place: documents, stamping, signatures and the parties.

[/landlens/deal-room](#)



Twenty-four checks you can run yourself, at no cost.

Records and verification

The registers themselves, read for you.

Encumbrance Certificate

Patta and Chitta

Field Measurement Sketch

EC Analyzer

Bank charge check

Court case search

Seller background check

Approval check by survey

Zoning and land use

What the plan says can happen on this land.

Land use zone finder

CMDA land use check

Coastal regulation zone

Master plan check

Water bodies finder

Airport height clearance

Value and duty

What it is worth and what it costs to register.

Guideline value by street

Guideline value by survey

Stamp duty and registration fees

Capital gains

Floor space index

Area unit converter

Registers and directories

Who holds it, and which office keeps the record.

Find your registering office

Temple property check

Waqf property check

RERA register



Every free tool
/tools



Services we run
for you
/services



The LandLens
suite
/landlens/one



Every claim in this document traces back to a government record.

Legal opinions, due diligence and title verification

Building plan, layout and sub-division approvals

Completion and occupancy certificates, regularisation

Escrow, negotiation and NRI property management

Land survey, soil testing, architecture and construction

Verified RealEstate
3/350/2 Mettukuppam,
OMR Thoraipakkam,
Chennai 600 097, India
hello@verified.realestate
+91 9996 12 9996

Prepared from the registers named on the page each finding sits on. Where a register could not be read, this document says so in its place rather than leaving the gap to be read as a clean result.

