

PP

APPROVAL RECORD

Planning Permission

Choultry

Salem district, Tamil Nadu

APPROVAL TYPE

Building Plan

ISSUING AUTHORITY

Rural Panchayat

PURPOSE

Commercial

The approval as the planning authority issued it, reproduced in full behind this page.

An approval speaks to what was sanctioned, not to what was built. Completion is a separate record.

TITLE : PLAN SHOWING THE PROPOSED CONSTRUCTION OF R.C.C TERRACED COMMERCIAL BUILDING

NO. OF FLOORS : GROUND FLOOR

NEW / RE-CONSTRUCTION : NEW CONSTRUCTION,




PATTA / FMB DETAILS : S.NO- 140 / 2A , AND PATTA NO- 1075,

VILLAGE / TOWN : ERNAPURAM VILLAGE,

TALUK : SANKARI TALUK,

DISTRICT : SALEM DISTRICT.


APPLICANT : Mrs . VELUSAMY S/o Mr. KARUPPANNAN

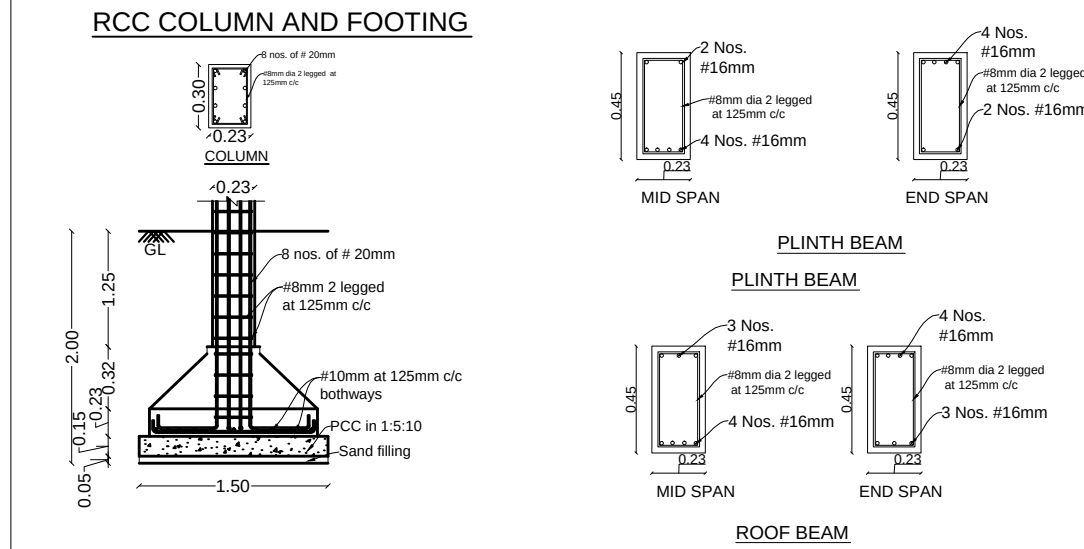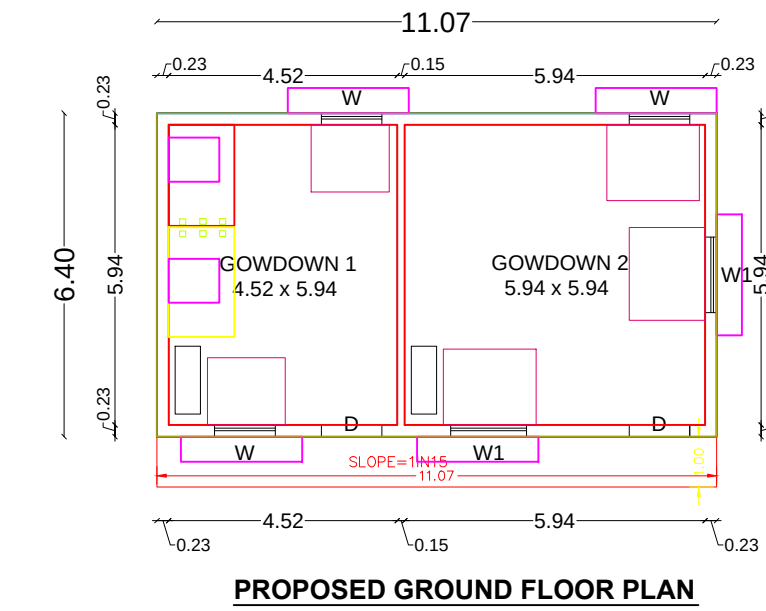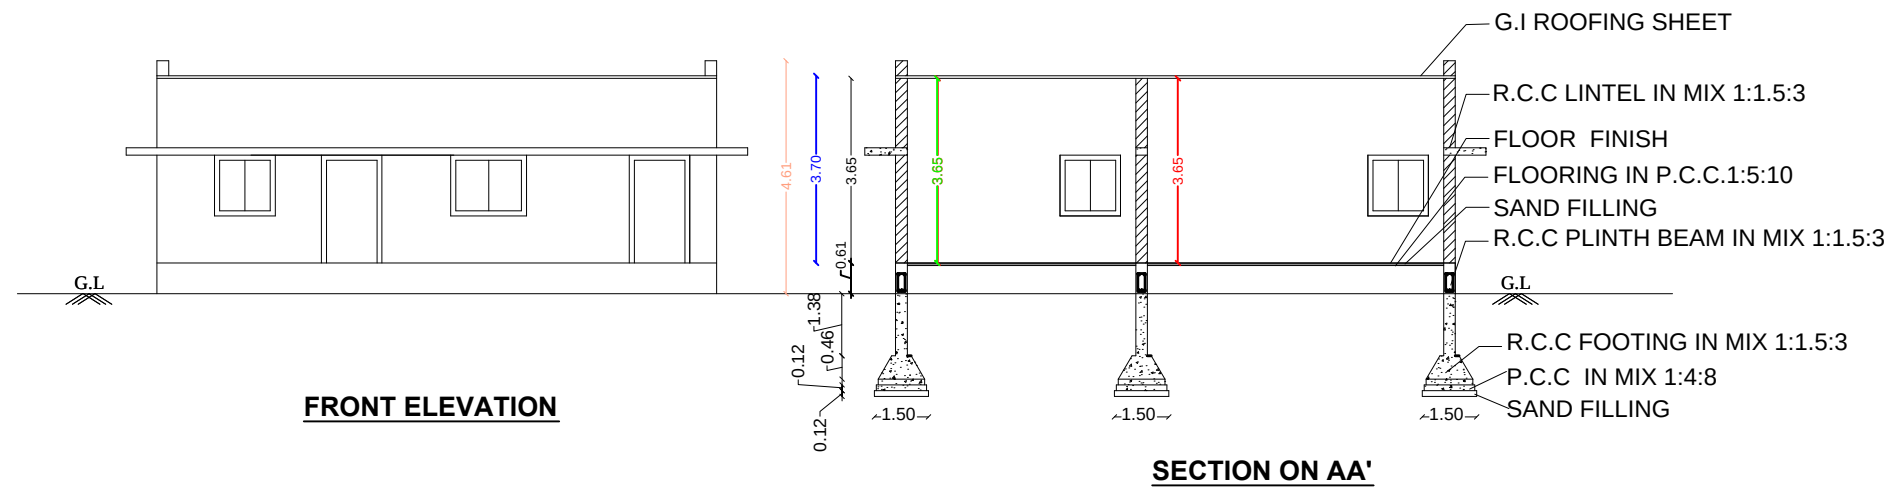


QR CODE




FIRE SAFETY EQUIPMENT

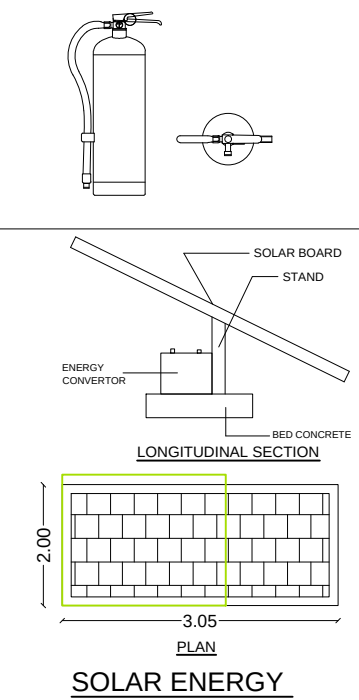

RAIN WATER HARVESTING

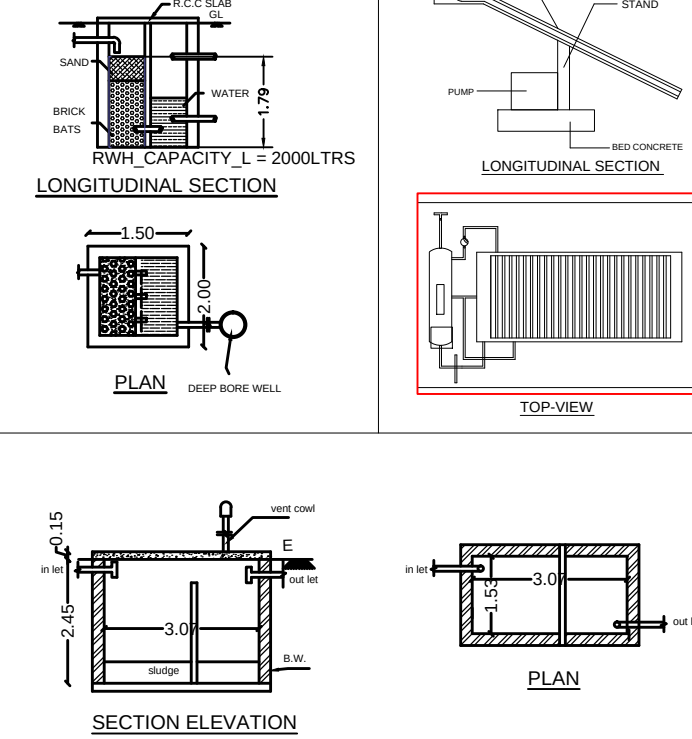


SITE PLAN
SCALE:1:100

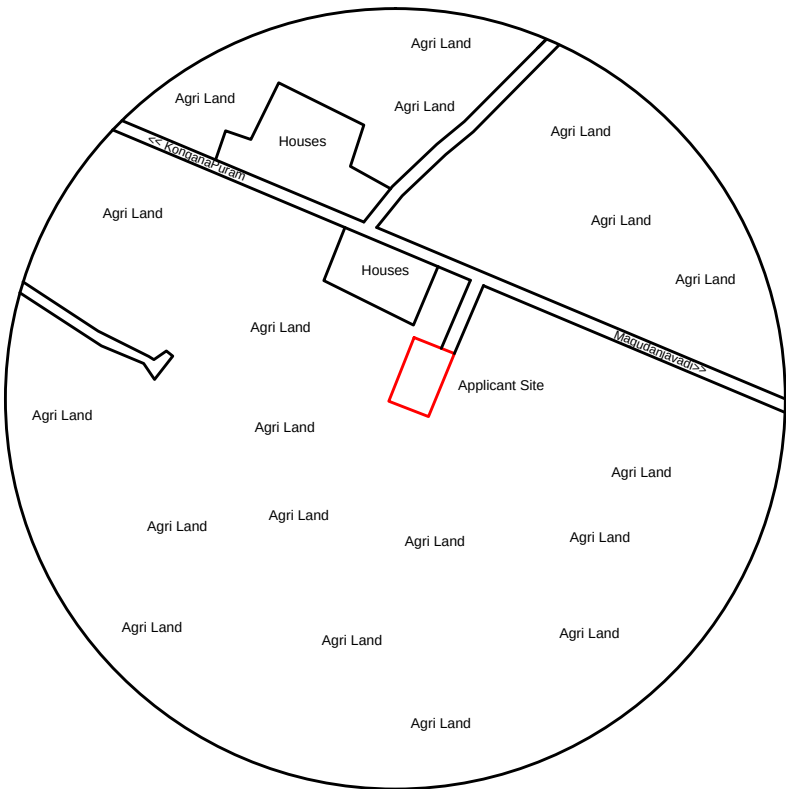

KEY PLAN (NOT TO SCALE)

SITE PLAN
SCALE:1:1

PROPERTY OF S.MUTHUGOUNDAR

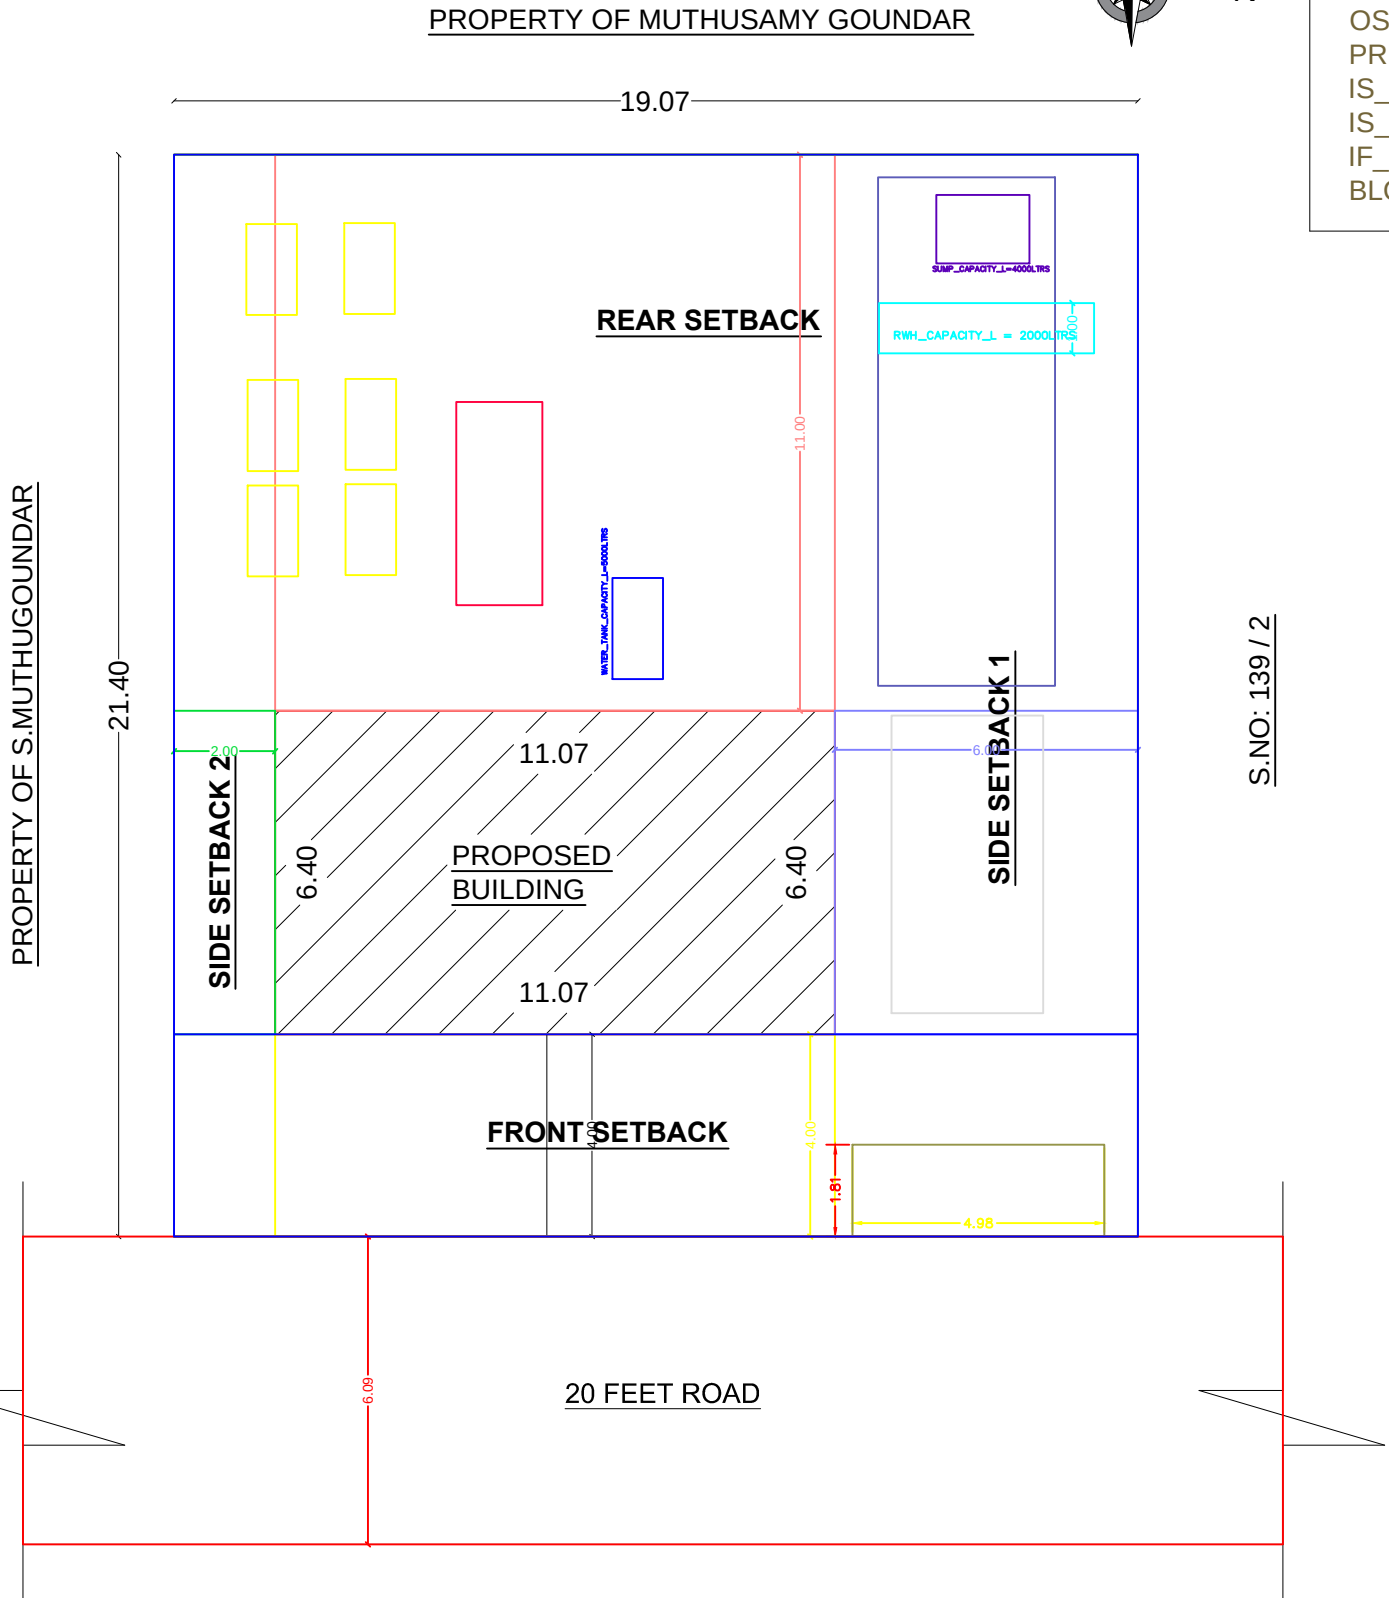

JOINERY DETAIL

S. NO	SYMBOL	DESCRIPTION	SFT	SQM
1	D	DOOR	4'0" x 7'0"	1.22 x 2.13
2	W	WINDOW	4'0" x 4'0"	1.22 x 1.22
3	W1	WINDOW	5'0" x 4'0"	1.50 x 1.22
4	V	VENTILATOR	3'0" x 2'0"	0.91 x 0.60

OFFICE USE ONLY

PLAN INFO
PLOT_NO=0
PLOT_AREA_M2=408.10
CRZ=NO
SECURITY_ZONE=NO
ACCESS_WIDTH_M=24.93
ROAD_WIDTH=6.09
ROAD_LENGTH=24.93
AREA_TYPE=OTHERS
AVG_PLOT_DEPTH=21.40
AVG_PLOT_WIDTH= 19.07
DISTRICT=SALEM
SURVEY_NO=140/2A
PATTA_NO=1075
SINGLE_FAMILY_BLDG=NO
WHETHER_GOVT_OR_AIDED_SCHOOL=NO
PLOT_AREA_M2=408.10
AS_AT_SITE=408.10
FMB_OR_PLR=3648.41
AS_PER_DOCUMENT=3648.41
LAND_USE_ZONE = COMMERCIAL
RWH_DECLARED=YES
FIRE_PROTECTION_AND_FIRE_SAFETY_REQUIREMENTS=YES
BUILDING_NEAR_TO_RIVER=NO
BUILDING_NEAR_MONUMENT=NO
BUILDING_NEAR_GOVT_BLDG=NO
JURISDICTION_TYPE=PANCHAYAT
OSR_APPLICABLE=NO
OSR_SURR_BUYBACK_RETAIN=RETAIN
PREMIUM_FSI_REQUIRED=NO
IS_APPROVED_LAYOUT=NO
IS_SWIMMING_POOL_EXISTS=NO
IF_HERITAGE_TOWN_LESSTHAN_1KM_RADIUS=NO
BLOCK_1_G-GWFC_MEMBER_COUNT=6

AREA DETAIL


LAND/PLOT DETAIL		
LAND AREA AS PER DEED	3648.41 Sq.m	39271.48 Sq.Ft
LAND AREA AS FMB/TSLR	3648.41 Sq.m	39271.48 Sq.Ft
LAND AREA AS AT SITE	3648.41 Sq.m	39271.48 Sq.Ft
TAKEN AREA FROM AT SITE	408.10 Sq.m	4392.78 Sq.Ft
SUPER IMPOSED AREA	408.10 sq.m ✓	4392.78 Sq.Ft ✓

BUILT-UP AREA DETAIL		
PROPOSED AREA DETAIL		
PRO. GROUND FLOOR AREA	70.85 Sq.m	762.63 Sq.Ft
TOTAL PROPOSED AREA	70.85 Sq.m	762.63 Sq.Ft
TOTAL F.S.I AREA	70.85 Sq.m	762.63 Sq.Ft
TOTAL BUILT UP AREA	70.85 Sq.m	762.63 Sq.Ft
VACANT/ SETBACK	337.25 Sq.m	3630.16 Sq.Ft
PLOT COVERAGE (70.85 / 408.10 x 100) : 17.36%		
FLOOR SPACE INDEX (70.85 / 408.10) : 0.1736		

PARKING COUNT	
No. OF CAR PARKING (2.50X5.00)	: 2 No.
No. OF TWO WHEELERS (1.0X1.80M)	: 6 Nos.

SHEET No - 1 OF 1	SCALE : ALL DIMENSIONS ARE IN METER SCALE 1:100
COLOUR INDEX	
SITE BOUNDARY	
EXISTING ROAD	
PROPOSED BUILDING	
PROPOSED DRIVEWAY	

APPLICANT:

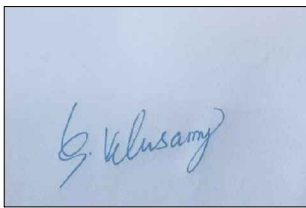

ENGINEER:

Er. P. RAJVEL, B.E.(Civil)
DTCP - Registered Engineer Grade - II
REG. No: 23-2024-2025
QIA CONSTRUCTION
DESIGN & BUILDERS
Gurunathar Swamy Kovil, 2nd Street,
Elampillai, SALEM - 637 502.
Cell : 94459 46529

Eight ways to know a piece of land before you pay for it.

This report covers one part of the picture. These cover the rest, drawn from the same government records, for any property in Tamil Nadu.

LandLens One

Ask anything about a property and get an answer grounded in live government records, with the sources shown.

[/landlens/one](#)



Verify My Land

Every record check run on one property and returned as a single report.

[/landlens/verify-my-land](#)



Legal Opinion

An advocate's written opinion on the title, built on the records we pull for it.

[/landlens](#)



One Map

Every layer on one map: the parcel, its boundary, zoning, water bodies and what sits around it.

[/landlens/one/map](#)



PriceMap

What land actually changed hands for around this plot, taken from the registered deeds.

[/landlens/pricemap](#)



Build Scope

What you are allowed to build here: floor space, height, coverage and setbacks.

[/landlens/build-scope](#)



Property Tracker

Watch a property and hear about it when something new is registered against it.

[/landlens/property-tracker](#)



Deal Room

Run the transaction in one place: documents, stamping, signatures and the parties.

[/landlens/deal-room](#)



Twenty-four checks you can run yourself, at no cost.

Records and verification

The registers themselves, read for you.

Encumbrance Certificate

Patta and Chitta

Field Measurement Sketch

EC Analyzer

Bank charge check

Court case search

Seller background check

Approval check by survey

Value and duty

What it is worth and what it costs to register.

Guideline value by street

Guideline value by survey

Stamp duty and registration fees

Capital gains

Floor space index

Area unit converter

Zoning and land use

What the plan says can happen on this land.

Land use zone finder

CMDA land use check

Coastal regulation zone

Master plan check

Water bodies finder

Airport height clearance

Registers and directories

Who holds it, and which office keeps the record.

Find your registering office

Temple property check

Waqf property check

RERA register



Every free tool
/tools



Services we run
for you
/services



The LandLens
suite
/landlens/one



Every claim in this document traces back to a government record.

Legal opinions, due diligence and title verification

Building plan, layout and sub-division approvals

Completion and occupancy certificates, regularisation

Escrow, negotiation and NRI property management

Land survey, soil testing, architecture and construction

Verified RealEstate
3/350/2 Mettukuppam,
OMR Thoraipakkam,
Chennai 600 097, India
hello@verified.realestate
+91 9996 12 9996

Prepared from the registers named on the page each finding sits on. Where a register could not be read, this document says so in its place rather than leaving the gap to be read as a clean result.

