
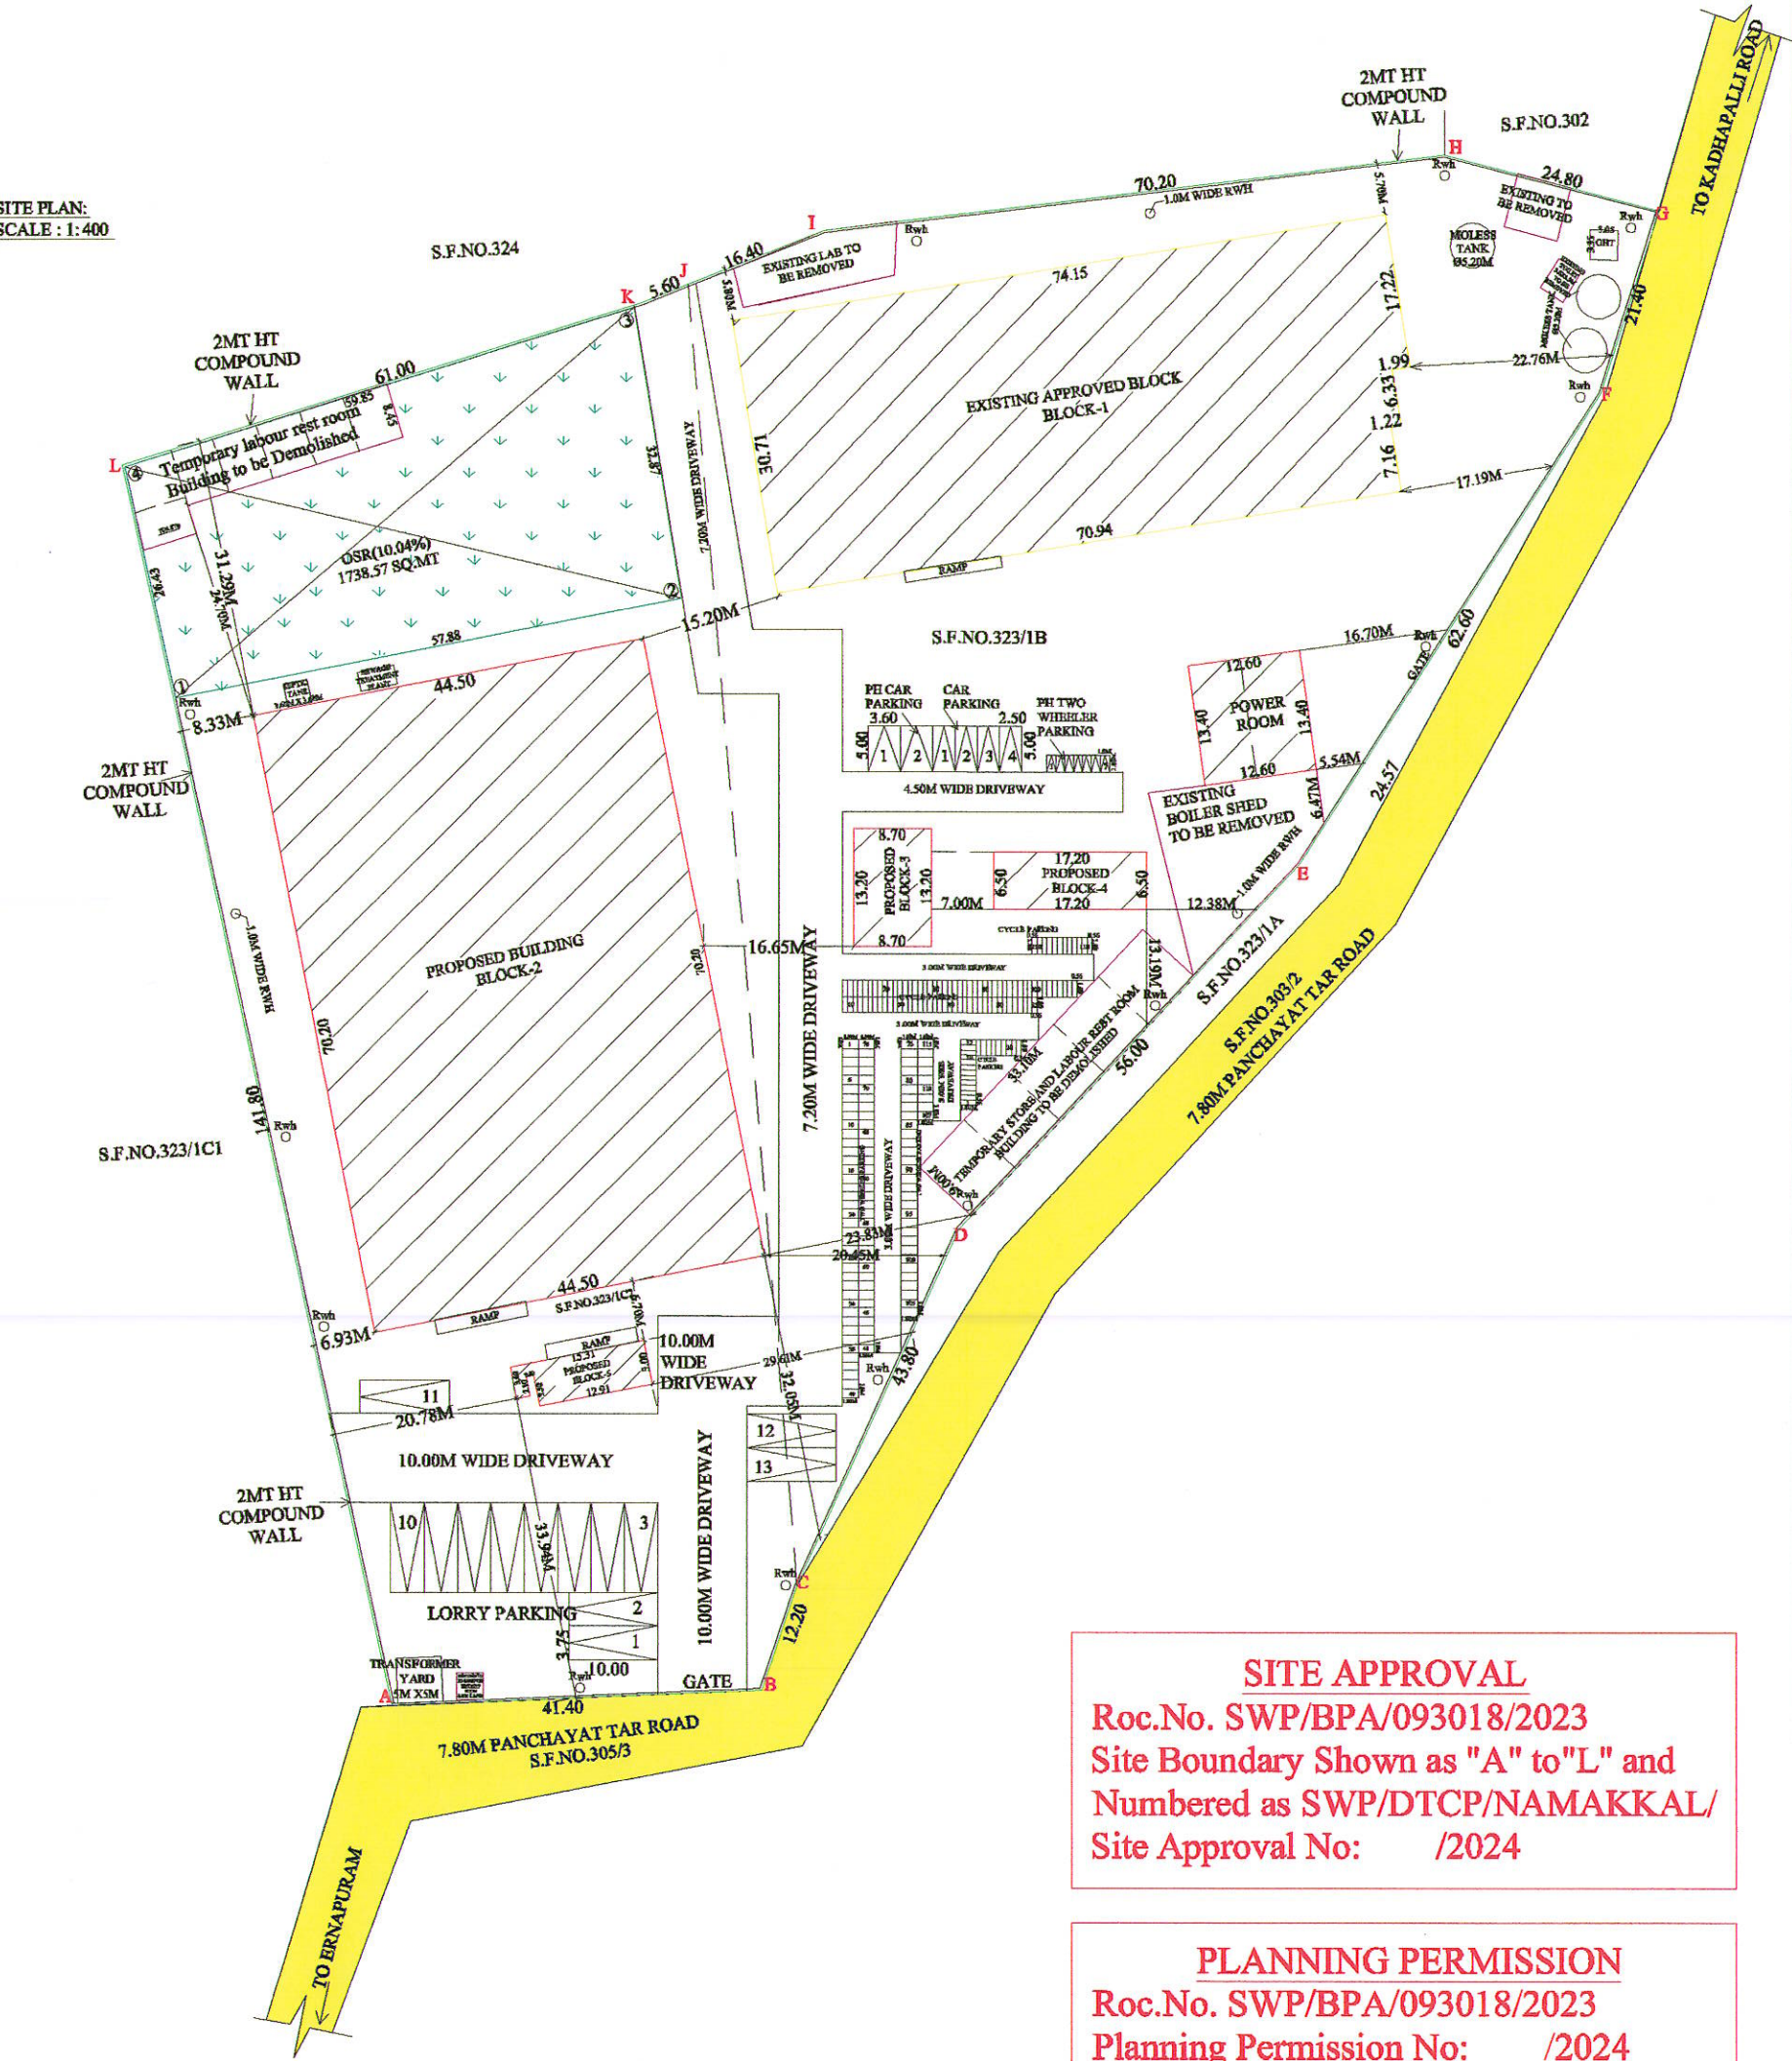


PLAN SHOWING THE ADDITIONAL PROPOSED CONSTRUCTION OF A.C SHEET ROOF "2030 - POULTRY FEED AND CATTLE FEED" (ORANGE CATEGORIES) "M/s. MAHENDRA NATURAL FEEDS & FOODS" INDUSTRIAL BUILDING, IN S.F.NO.323/C2, POWER LOAD 85HP, AND EXISTING APPROVED BUILDING OF A.C SHEET ROOF "M/s. MAHENDRA NATURAL FEEDS & FOOD MILL" (APPROVED NUMBER:28/2016), IN S.F.NO: 323/B, POWER LOAD 125 HP AT BOMMAMPATTI VILLAGE / PANCHAYAT, ELACHIPPALAYAM UNION, TIRUCHENGODE TALUK, NAMAKKAL DISTRICT.

APPLICANT:
"MAHENDRA NATURAL FEEDS & FOODS"
1.Mr.P.THILAGAM,W/O M.P.PALANISAMY
2.Mr.S.SUDHA,W/O M.SAKTHIVEL.

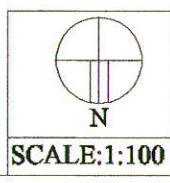

SITE APPROVAL
Roc.No. SWP/BPA/093018/2023
Site Boundary Shown as "A" to "L" and
Numbered as SWP/DTCP/NAMAKKAL/
Site Approval No: /2024

PLANNING PERMISSION
Roc.No. SWP/BPA/093018/2023
Planning Permission No: /2024

APPLICANT:

Per Mahendra Natural Feeds and Foods,
M/s. Mahendra Natural Feeds and Foods,
S. S. S. S.

STRUCTURAL:

M. P. P. P.
M. P. P. P.
M. P. P. P.

ENGINEER:





M. S. S. S.
M. S. S. S.
M. S. S. S.



Signature valid

Signed by: Director
Location: null
Date: 2024.09.24 16:25:39

Signature Not
Verified
Signature Not
Verified
Date: 2024.10.09 12:09:15

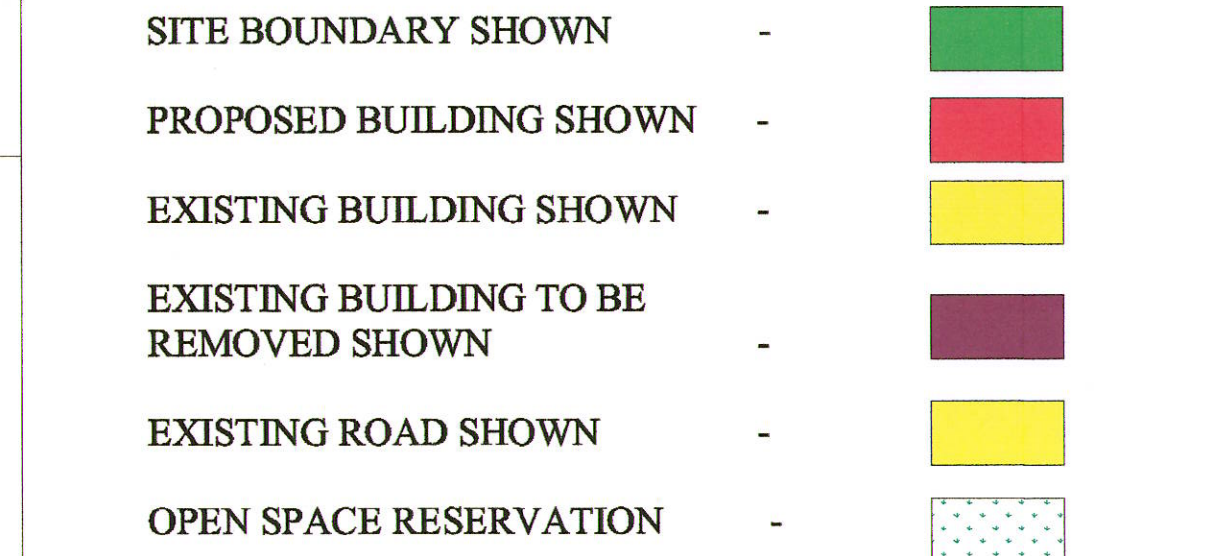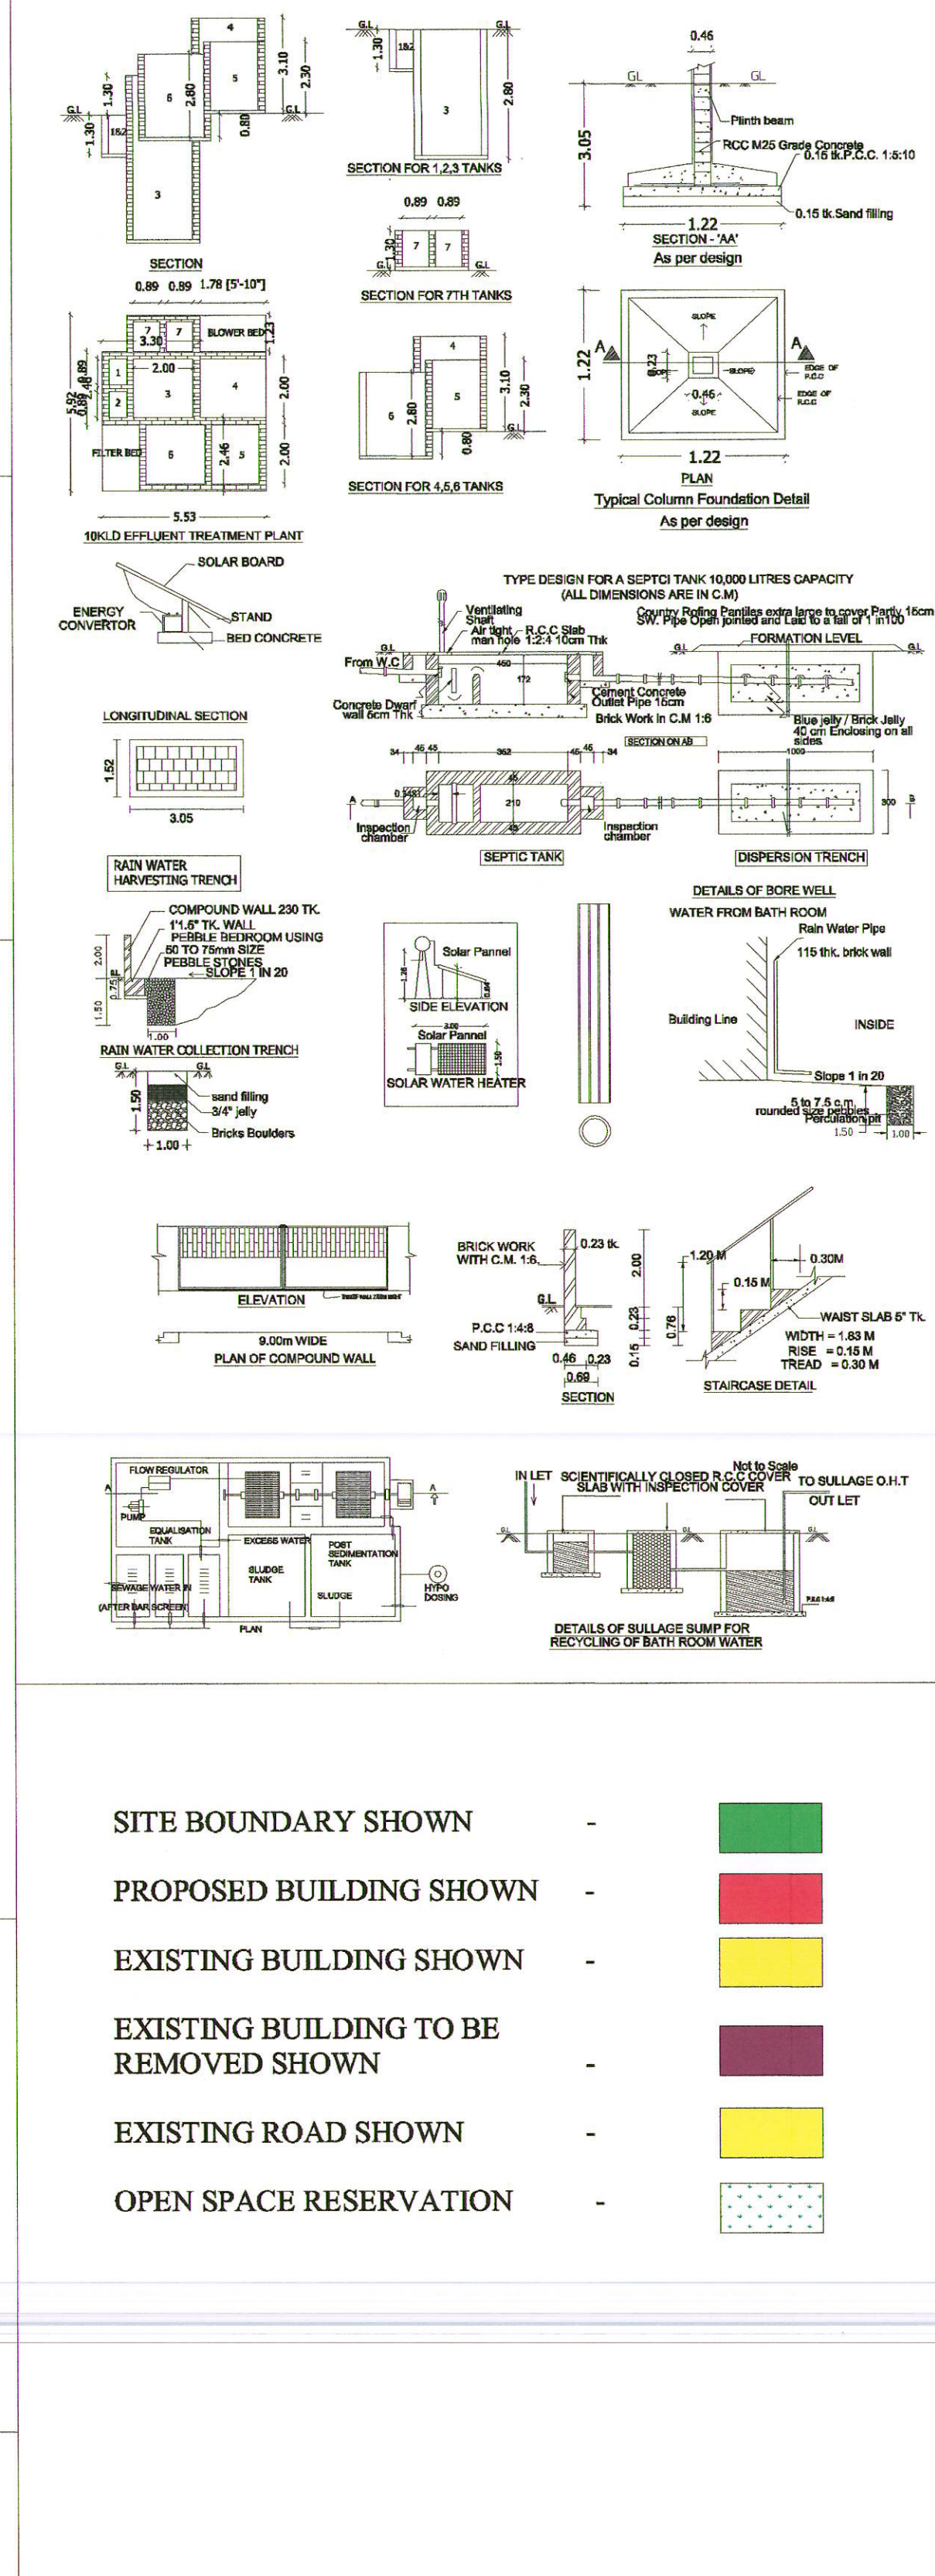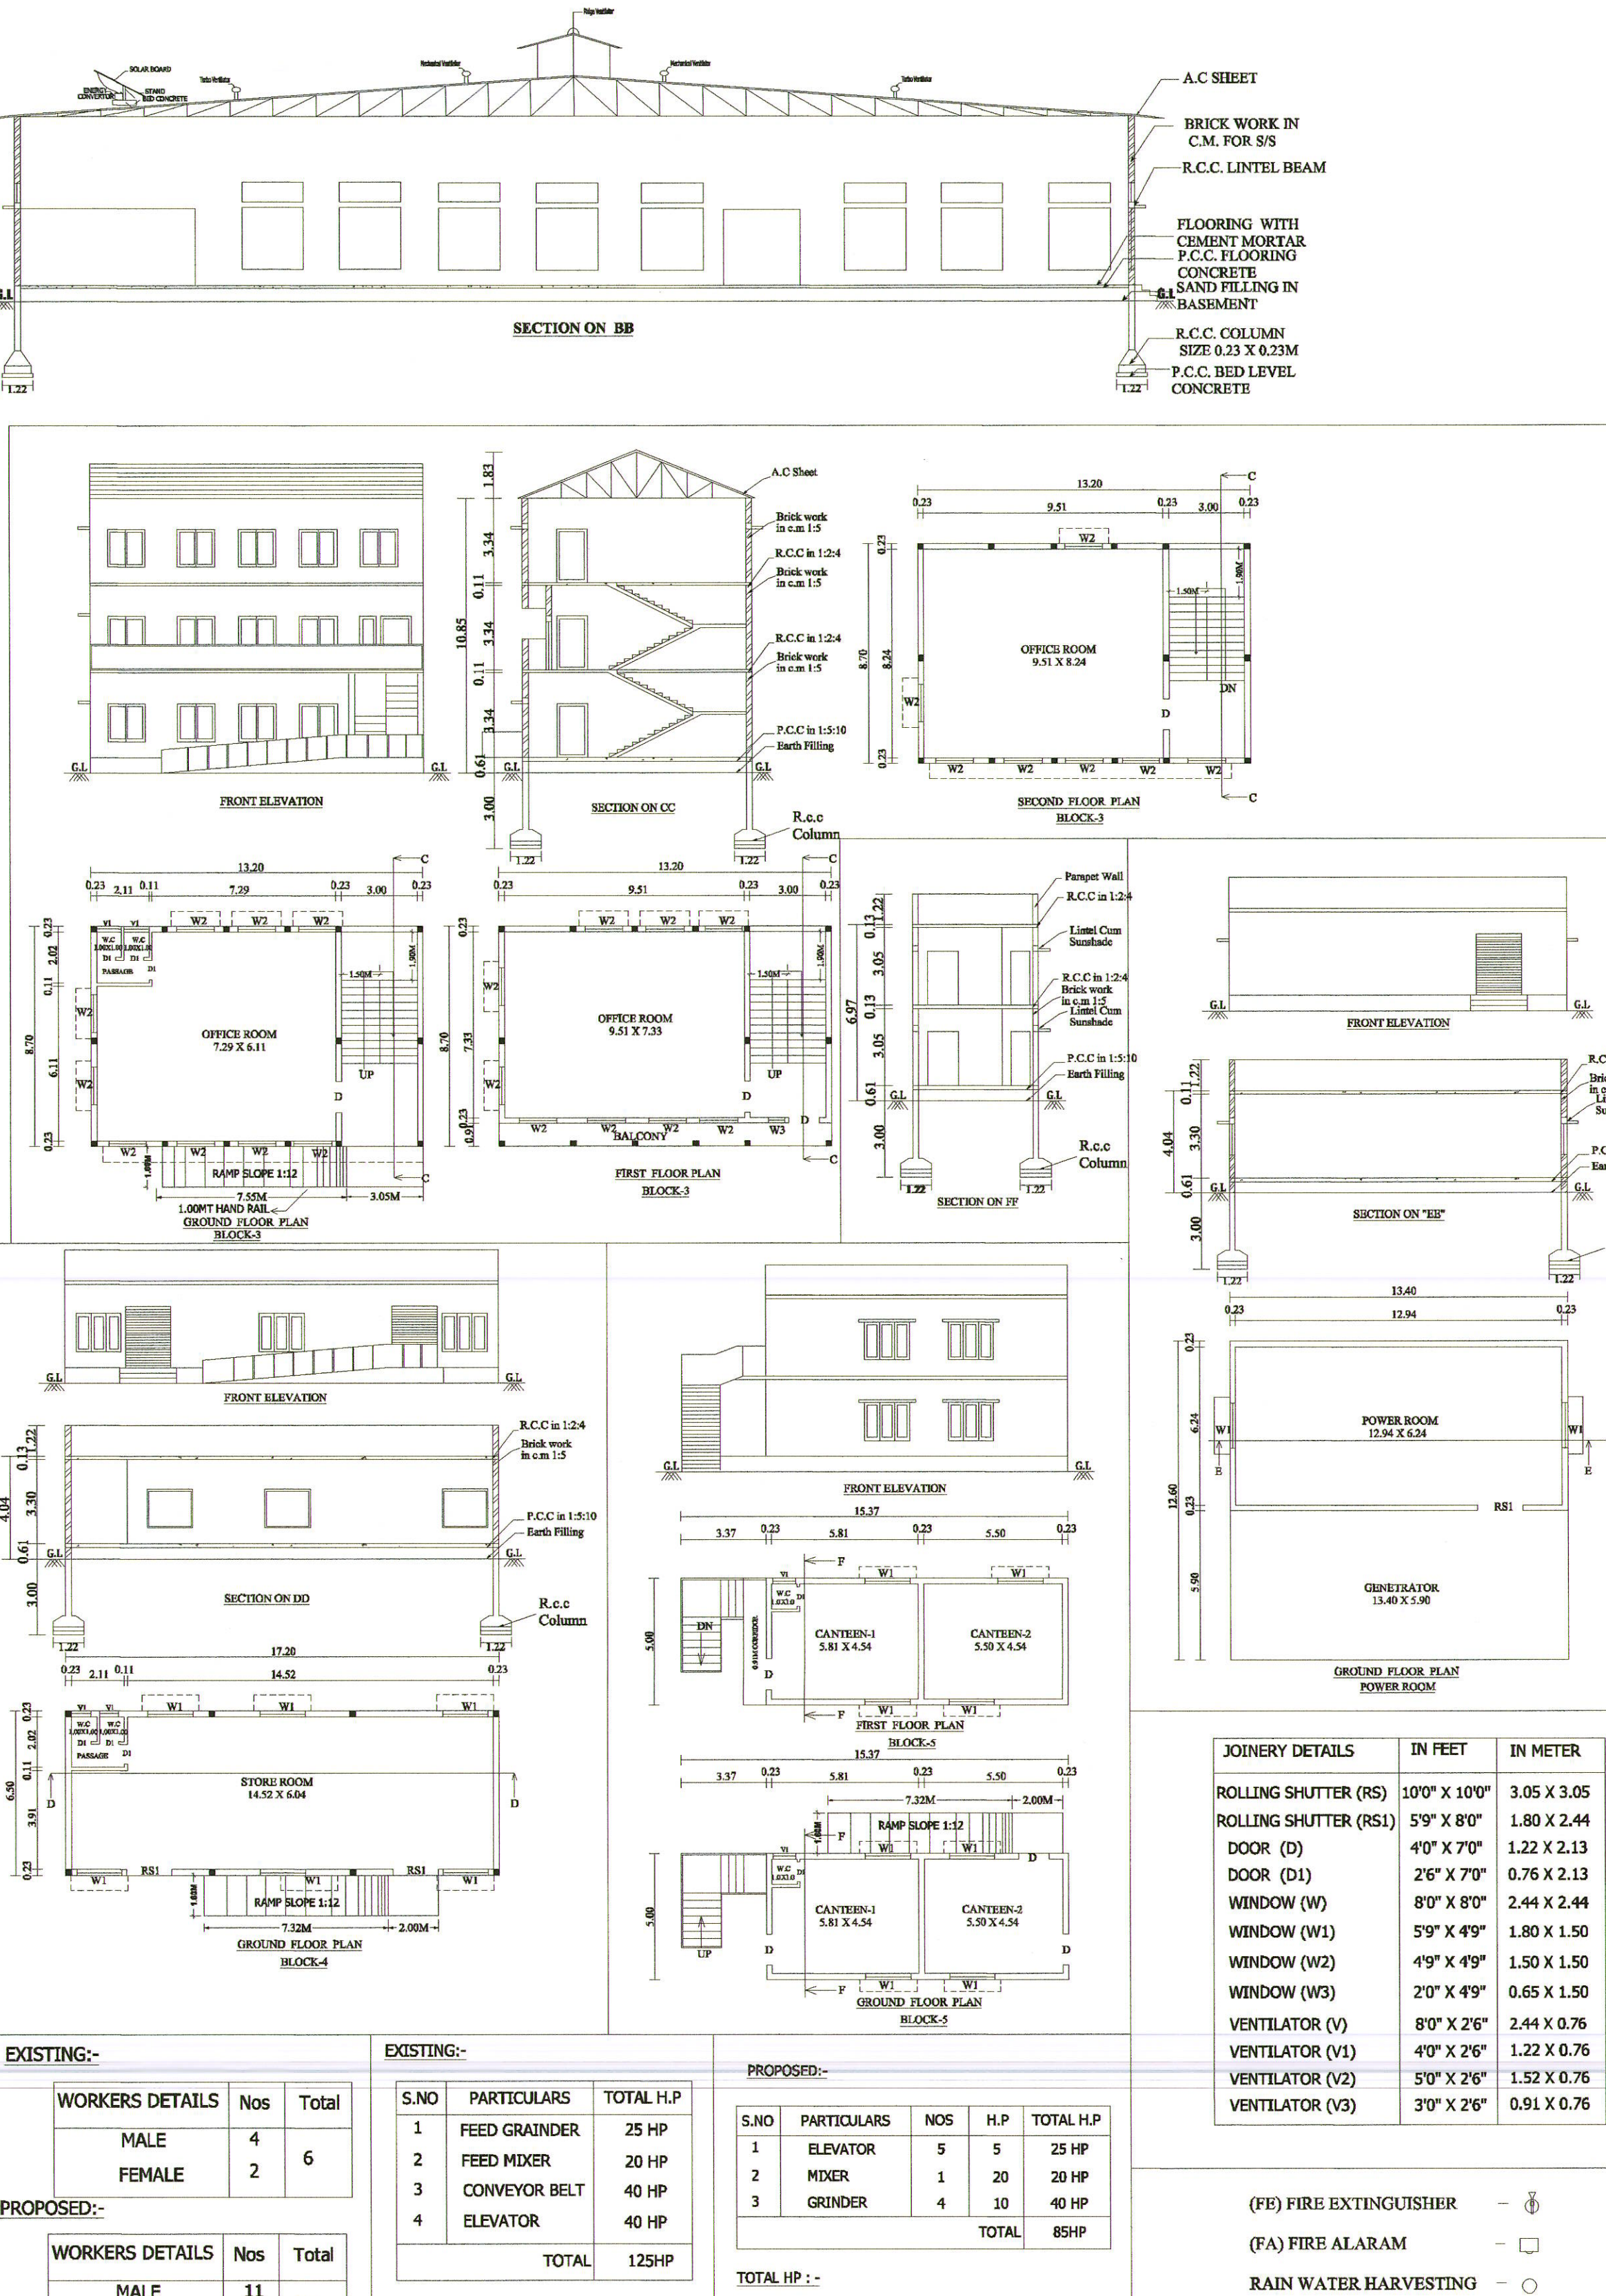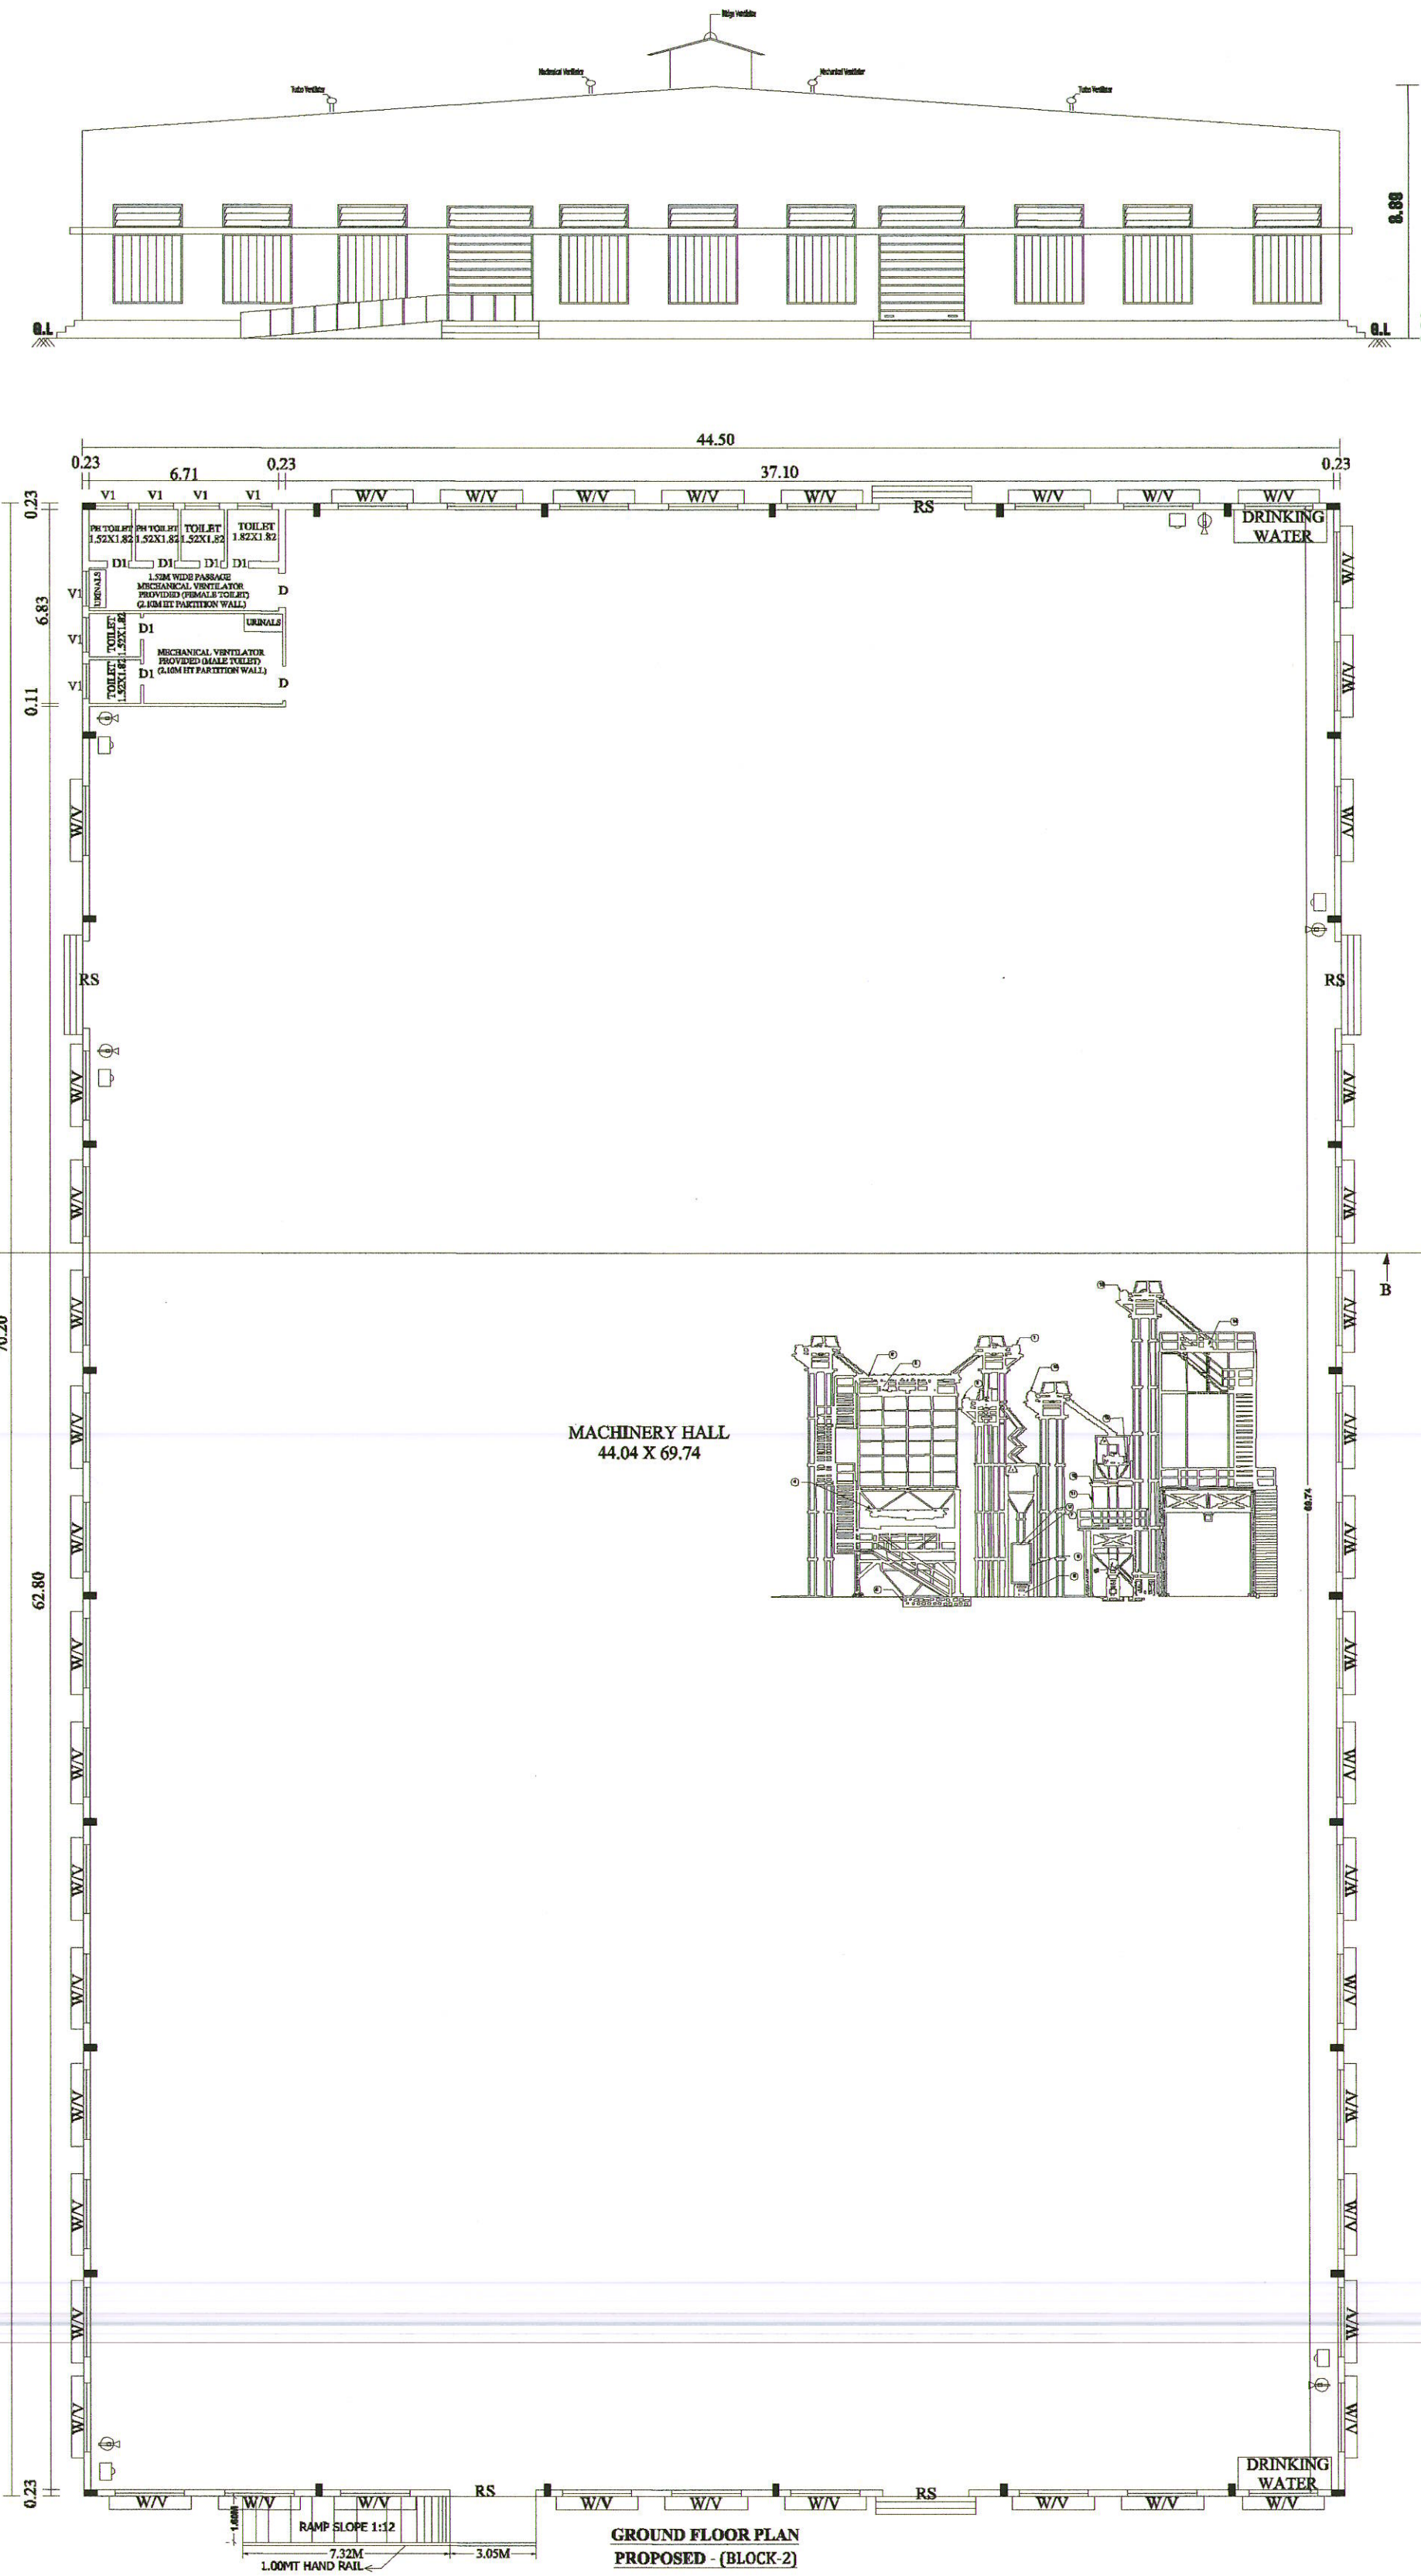

JOINERY DETAILS	IN FEET	IN METER
ROLLING SHUTTER (RS)	100" X 100"	3.05 X 3.05
ROLLING SHUTTER (RS1)	59" X 80"	1.80 X 2.44
DOOR (D)	40" X 70"	1.22 X 2.13
DOOR (D1)	26" X 70"	0.76 X 2.13
WINDOW (W)	80" X 80"	2.44 X 2.44
WINDOW (W1)	59" X 49"	1.80 X 1.50
WINDOW (W2)	49" X 49"	1.50 X 1.50
WINDOW (W3)	20" X 49"	0.65 X 1.50
VENTILATOR (V)	80" X 26"	2.44 X 0.76
VENTILATOR (V1)	40" X 26"	1.22 X 0.76
VENTILATOR (V2)	50" X 26"	1.52 X 0.76
VENTILATOR (V3)	30" X 26"	0.91 X 0.76

(FH) FIRE EXTINGUISHER
(FA) FIRE ALARM
RAIN WATER HARVESTING

ONLINE APPLICATION NO. SWP/BPA/093018/2023		ALL DIMENSIONS ARE IN METER			
AREA DETAILS:					
AS PER PATTA		= 17035.00 SQ.MT			
AS PER DOCUMENT		= 17306.16 SQ.MT			
AS PER SUPER IMPOSED SITE AREA		= 17072.65 SQ.MT			
AS PER NAMAKKAL REGIONAL DEPUTY DIRECTOR (APPROVED NO.28/2016, DATED: 17.03.2016, S.F.NO.323/1B) ALREADY APPROVED FSI AREA= 2241.43 Sq.m (BLOCK - 1)					
			TOTAL AREA		
DESCRIPTION	FSI	NON FSI	DEDUCTION	TOTAL BUILTUP AREA	
BLOCK - 1 (EXISTING ALREADY APPROVED)					
GROUND FLOOR PLAN	2241.43	-	-	2241.43	
TOTAL AREA - (A)	2241.43	-	-	2241.43	
EXISTING BUILDING TO BE APPROVED					
			TOTAL AREA		
DESCRIPTION	FSI	NON FSI	DEDUCTION	TOTAL BUILTUP AREA	
BLOCK - 2 (MACHINERY HALL)					
GROUND FLOOR PLAN (AC SHEET ROOF)	3123.90	-	-	3123.90	
BLOCK - 3 (OFFICE ROOM)					
GROUND FLOOR PLAN (RCC ROOF)	114.84	-	-	114.84	
FIRST FLOOR PLAN (RCC ROOF)	114.84	-	-	114.84	
SECOND FLOOR PLAN (AC SHEET ROOF)	114.84	-	-	114.84	
BLOCK - 4 (STORE ROOM)					
GROUND FLOOR PLAN (RCC ROOF)	111.80	-	-	111.80	
BLOCK - 5 (CANTEN BLOCK)					
GROUND FLOOR PLAN (RCC ROOF)	68.78	-	-	68.78	
FIRST FLOOR PLAN (RCC ROOF)	71.85	-	-	71.85	
POWER ROOM					
GROUND FLOOR PLAN (RCC ROOF)	168.84	-	-	168.84	
TOTAL AREA - (B)		3889.69	-	-	3889.69
EXISTING ALREADY APPROVED - A		2241.43	-	-	2241.43
EXISTING BUILDING TO BE APPROVED - B		3889.69	-	-	3889.69
GRAND TOTAL - A + B		6131.12	-	-	6131.12
FLOOR SPACE INDEX		TOTAL FSI AREA		6131.12	
		SITE AREA		17024.98	
$= 0.36 < 1.5$					
OPEN SPACE RESERVATION (10%) = 1738.57sq.M(10.04%)					
OSR BOUNDARY SHOWN AS [TO 4]					
PARKING DETAILS		REQUIRED	PROVIDED		
LORRY PARKING		12	12		
CAR PARKING		4	4		
PH CAR PARKING		2	2		
TWO WHEELER PARKING		114	115		
PH TWO WHEELER PARKING		7	7		
CYCLE PARKING		114	120		
PARKING AREA					
NOS OF LORRY PARKING = 12 NOS					
LORRY PARKING SIZE = 3.75M x 10.00M					
NOS OF CAR PARKING = 4 NOS					
CAR PARKING SIZE = 2.50M x 5.00M					
NOS OF PH CAR PARKING = 2 NOS					
PH CAR PARKING SIZE = 3.60M x 5.00M					
NOS OF TWO WHEELER PARKING = 115 NOS					
TWO WHEELER PARKING SIZE = 1.00M x 1.80M					
NOS OF PH TWO WHEELER PARKING = 7 NOS					
TWO WHEELER PARKING SIZE = 1.00M x 1.80M					
NOS OF CYCLE PARKING = 120 NOS					
CYCLE PARKING SIZE = 0.56M x 1.80M					