

PP

APPROVAL RECORD

Planning Permission

Salem district, Tamil Nadu

APPROVAL TYPE

Building Plan

ISSUING AUTHORITY











Rural Panchayat

The approval as the planning authority issued it, reproduced in full behind this page.

An approval speaks to what was sanctioned, not to what was built. Completion is a separate record.

PLAN SHOWING THE PROPOSED CONSTRUCTION OF GI SHEET ROOF INDUSTRIAL BUILDING WITH KING POST TRUSS PURLINES "VANAVASI MINI HANDLOOM PARK" (GREEN CATEGORY) IN S.F.NO: 6/2B2, AT DASAGAPATTY VILLAGE, PERIYASORAGAI VILLAGE PANCHAYAT, NANGAVALLI PANCHAYAT UNION, METTUR TALUK, SALEM DISTRICT.

APPLICANT NAME: MR. VENKATAPPACHETTY @ VENKATAPPAN S /O GOVINDHARASU @ GOVINDHARAJ

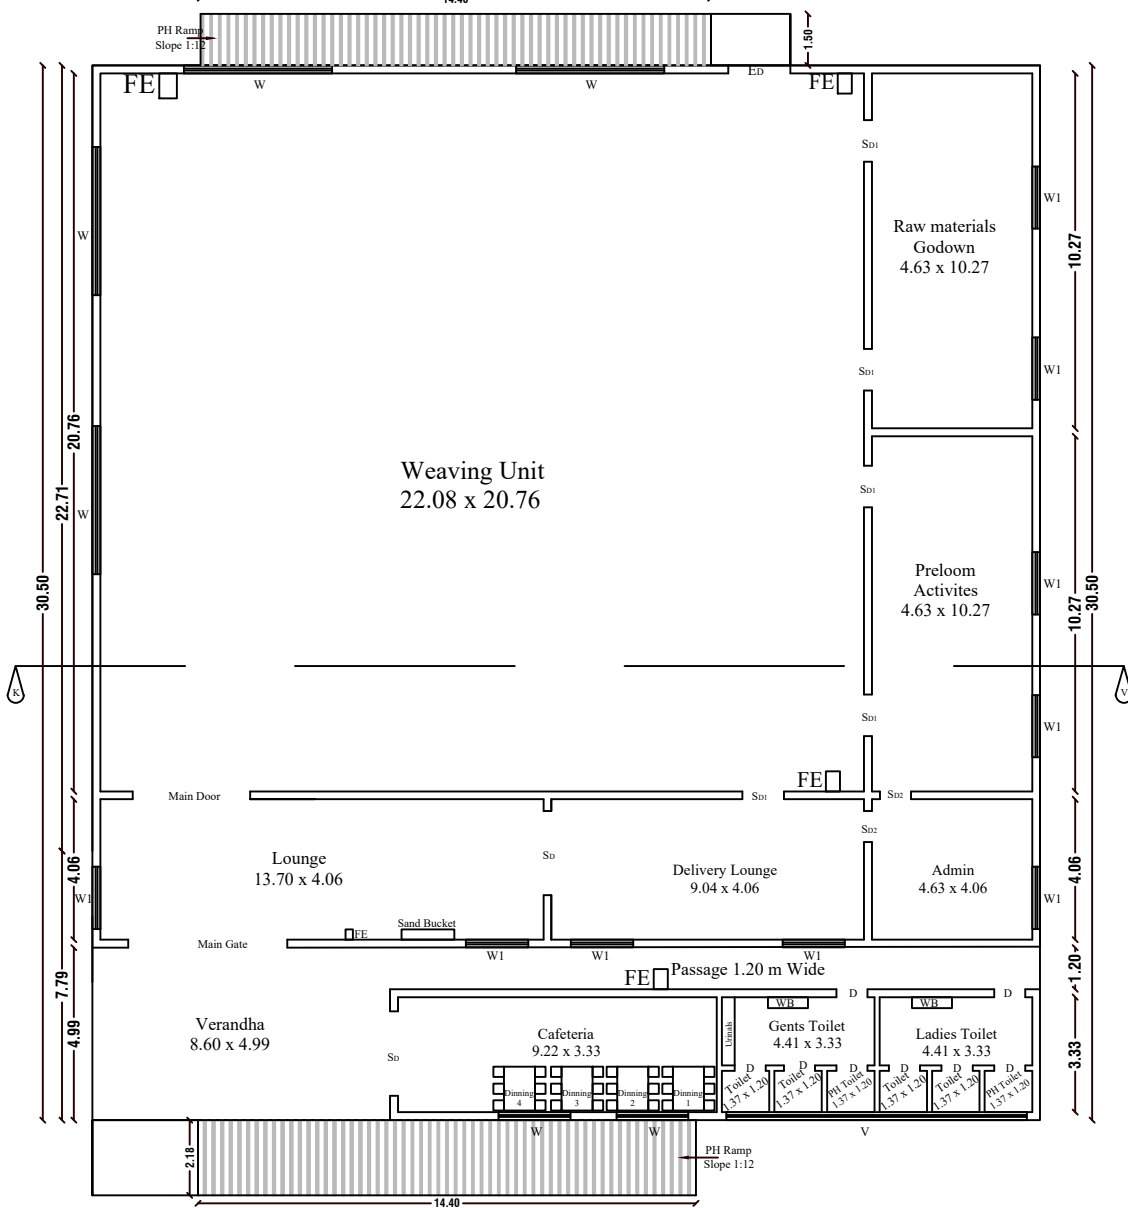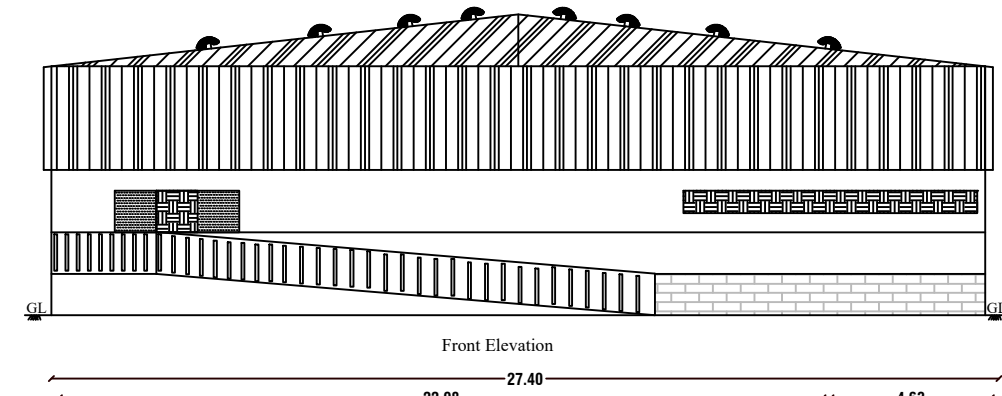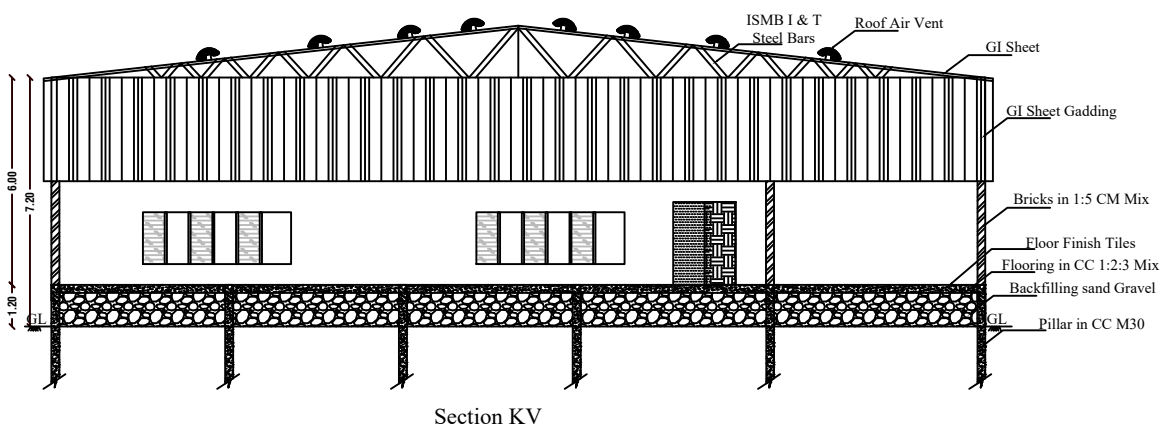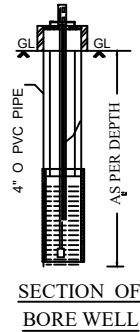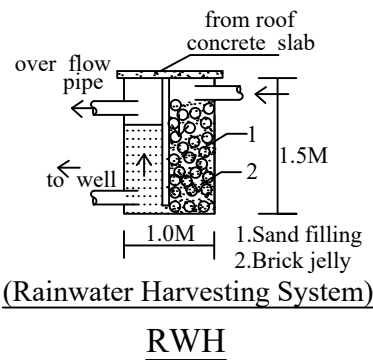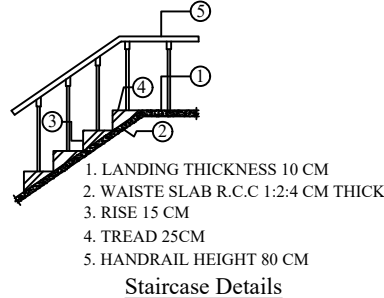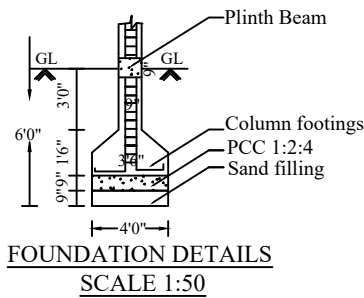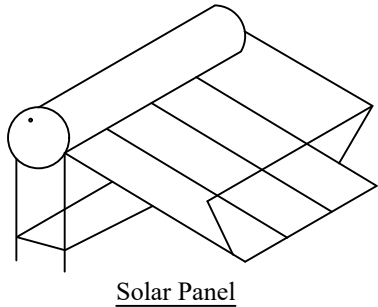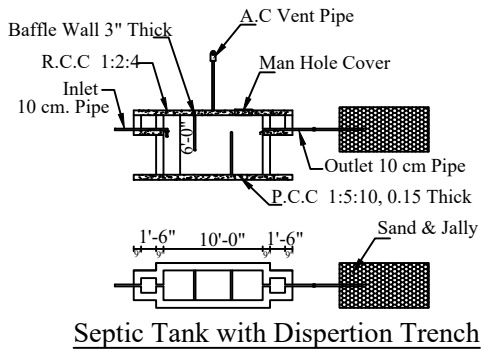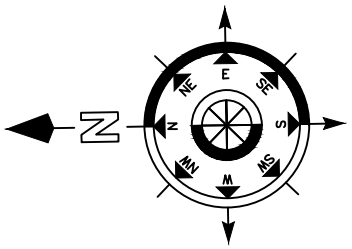


Ground Floor Plan

Existing 7.00m Wide Panchayat Tar Road (Road Certificate Issued by District Collector,Salem District- Letter No: $\text{ந.க.எண்E-3890381/2025/கே3}$ Date: 22.10.2025)

S.F.NO: 6/2B1

S.F.NO: 7

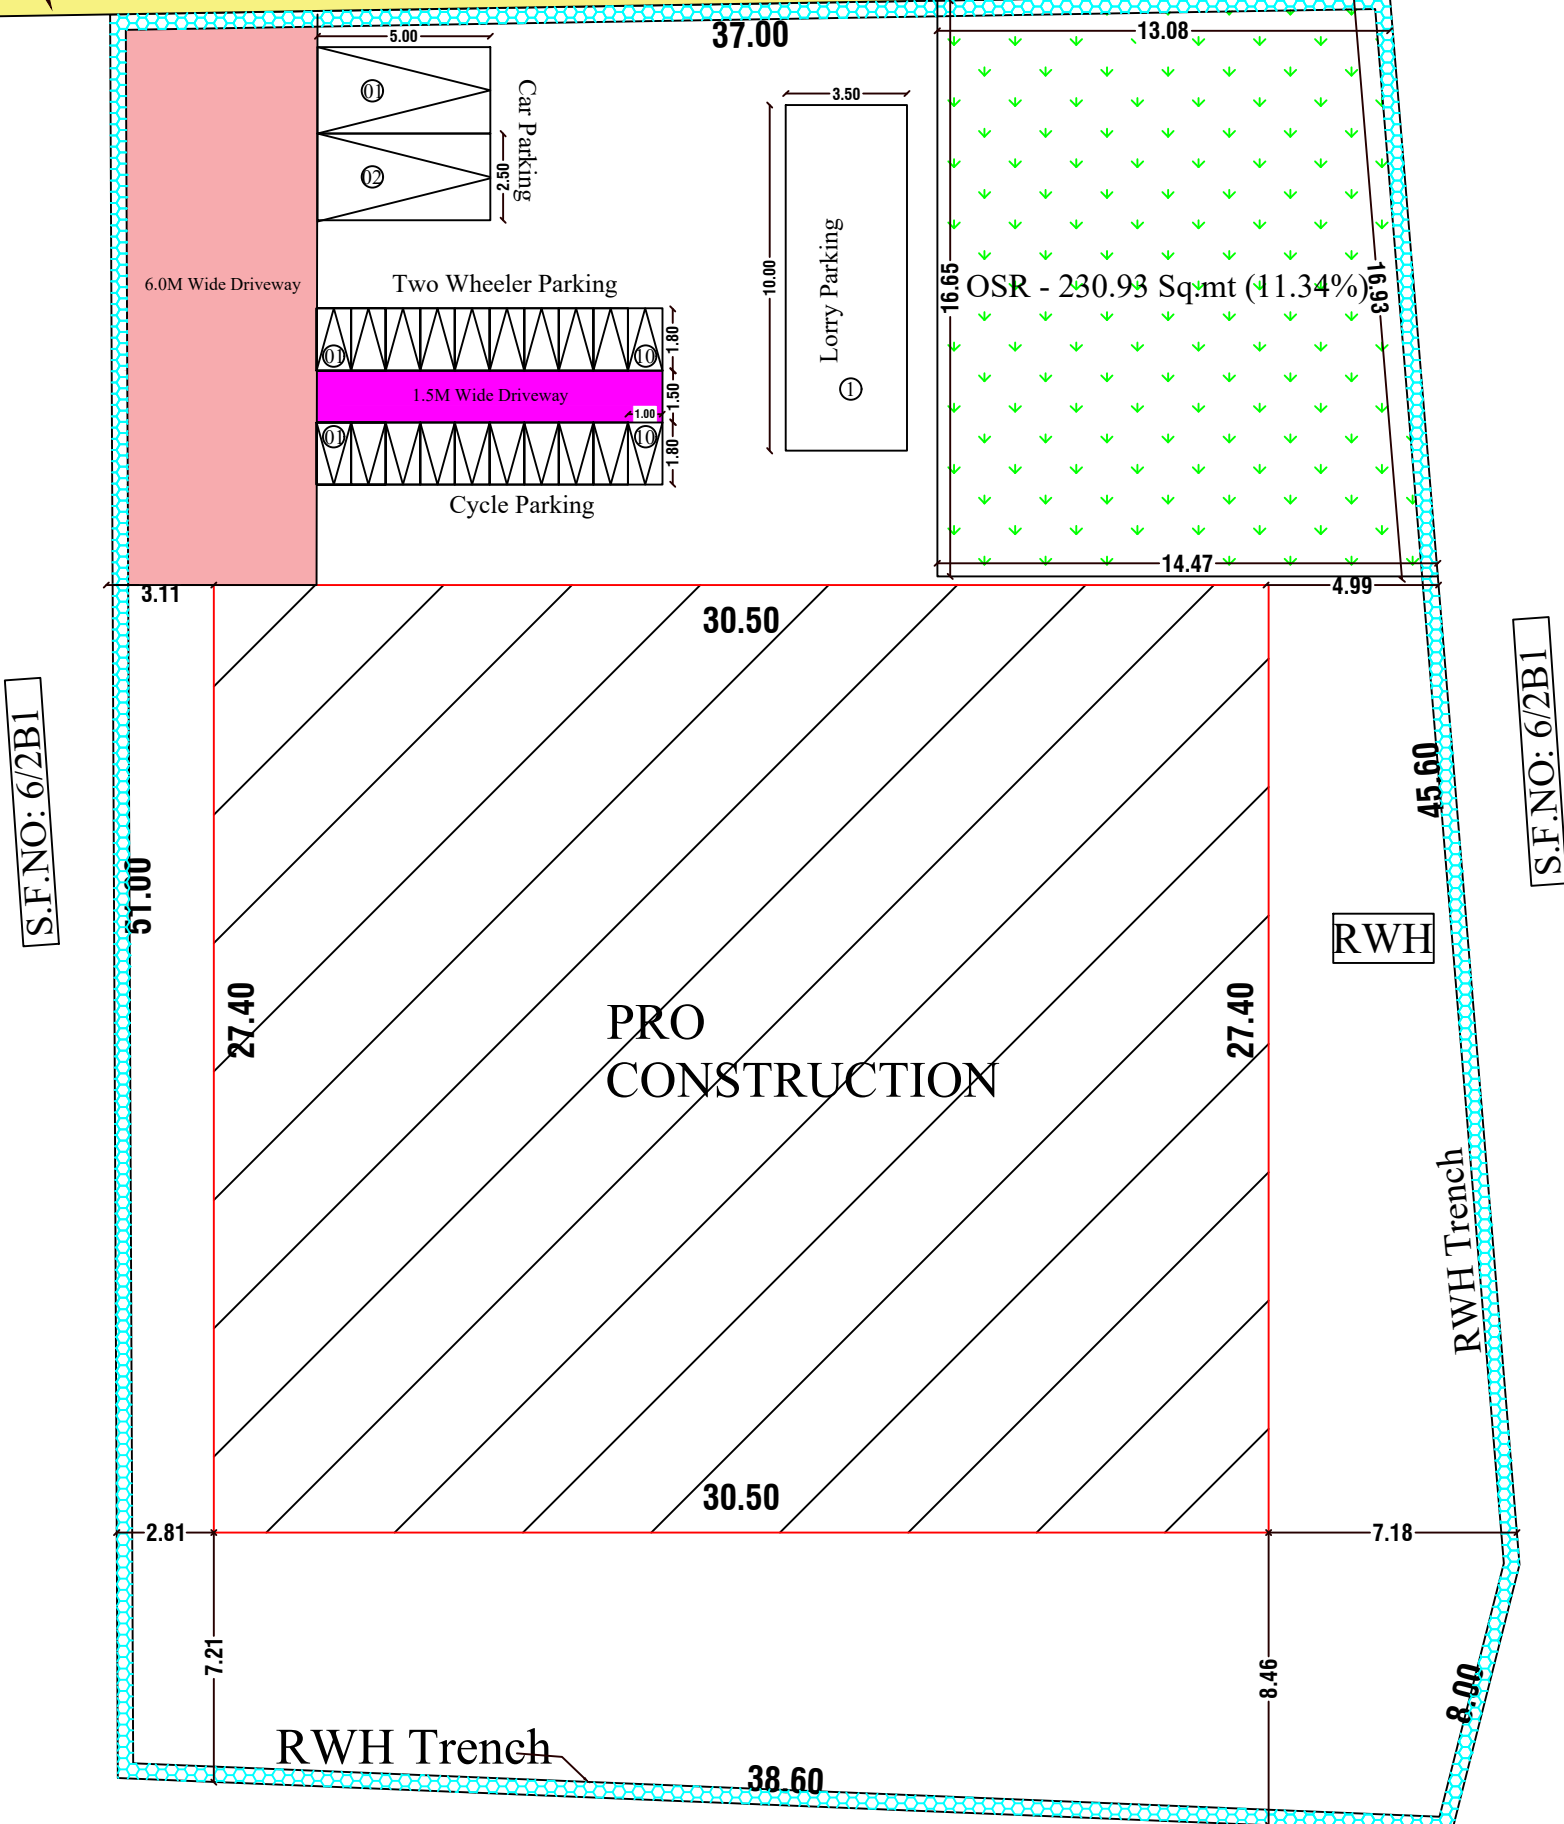

S.F.NO: 6/2B1

Site Plan
Scale 1:100

AREA DETAILS

Description	IN Sq.feet	IN Sq.Meter
Site area	21820.24	2027.15
Building Ground Floor Area	8995.47	835.70

PARKING SYSTEM AS PER SWP

Description	Required	Provided
Lorry Parking Slot	01 NOS	01 NOS
Cycle Parking Slot	07 NOS	10 NOS
Two Wheeler Parking Slot	07 NOS	10 NOS
Car Parking Slot	02 NOS	02 NOS

JOINERIES

SD - Sliding Door	2.44 x 2.44
SD1 - Sliding Door	1.80 x 2.10
SD2 - Sliding Door	1.00 x 2.10
W - Window	2.44 x 1.50
W1 - Window	1.50 x 1.50
V - Ventilator	0.90 x 0.90
ED - Exit Door	1.20 x 2.10
D - Toilet Door	0.90 x 2.10
FE - Fire Extinguisher	
WB - Wash Basin	

APPLICANT SIGNATURE

G. Venkatesh

MR. VENKATAPPACHETTY @ VENKATAPPAN
S/O GOVINDHARASU @ GOVINDHARAJ

Registered Structural Engineer

V. Vinodh Kumar

Er. V.Vinodh Kumar, M.E (Structural),
chartered Engineer & Regd Professional Engineer,
HCMC Govt. Regd. Engineer Reg.No: 01/2022 (RE-GR-III)
DTCP Govt. Regd.Engineer Reg.No: 36/2024 (RE-GR-III),
36/2024 (CE), 26/2022 (RSE-GR-II), 14/2022 RD,
#yuktha Construction, Shanthi Nagar East,
2nd Cross, Hosur-635109, Ph: 9750381769

Registered Engineer

S. Sanjeev

Er.M.SANJEEVAMOORTHY.ME.(Struct),AMIE.,
Chartered Engineer & Consulting Civil Engineer,
Govt.Regd.Engineer Grade II(RE),
(HNDTA No.09/2019,HCMC No.00015/2019)
Govt.Regd.Construction Engineer (CE),
(HNDTA No.12/2019,HCMC No.00016/2019)
Govt.Regd.Structural Engineer Grade II(SE),
(HNDTA No.14/2019,
Phone--919865935393,Email-sanjeev92@gmail.com

Eight ways to know a piece of land before you pay for it.

This report covers one part of the picture. These cover the rest, drawn from the same government records, for any property in Tamil Nadu.

LandLens One

Ask anything about a property and get an answer grounded in live government records, with the sources shown.

[/landlens/one](#)



Verify My Land

Every record check run on one property and returned as a single report.

[/landlens/verify-my-land](#)



Legal Opinion

An advocate's written opinion on the title, built on the records we pull for it.

[/landlens](#)



One Map

Every layer on one map: the parcel, its boundary, zoning, water bodies and what sits around it.

[/landlens/one/map](#)



PriceMap

What land actually changed hands for around this plot, taken from the registered deeds.

[/landlens/pricemap](#)



Build Scope

What you are allowed to build here: floor space, height, coverage and setbacks.

[/landlens/build-scope](#)



Property Tracker

Watch a property and hear about it when something new is registered against it.

[/landlens/property-tracker](#)



Deal Room

Run the transaction in one place: documents, stamping, signatures and the parties.

[/landlens/deal-room](#)



Twenty-four checks you can run yourself, at no cost.

Records and verification

The registers themselves, read for you.

Encumbrance Certificate

Patta and Chitta

Field Measurement Sketch

EC Analyzer

Bank charge check

Court case search

Seller background check

Approval check by survey

Zoning and land use

What the plan says can happen on this land.

Land use zone finder

CMDA land use check

Coastal regulation zone

Master plan check

Water bodies finder

Airport height clearance

Value and duty

What it is worth and what it costs to register.

Guideline value by street

Guideline value by survey

Stamp duty and registration fees

Capital gains

Floor space index

Area unit converter

Registers and directories

Who holds it, and which office keeps the record.

Find your registering office

Temple property check

Waqf property check

RERA register



Every free tool
/tools



Services we run
for you
/services



The LandLens
suite
/landlens/one



Every claim in this document traces back to a government record.

Legal opinions, due diligence and title verification

Building plan, layout and sub-division approvals

Completion and occupancy certificates, regularisation

Escrow, negotiation and NRI property management

Land survey, soil testing, architecture and construction

Verified RealEstate
3/350/2 Mettukuppam,
OMR Thoraipakkam,
Chennai 600 097, India
hello@verified.realestate
+91 9996 12 9996

Prepared from the registers named on the page each finding sits on. Where a register could not be read, this document says so in its place rather than leaving the gap to be read as a clean result.

