

PP

APPROVAL RECORD

Planning Permission

Sivagangai
Salem district, Tamil Nadu

APPROVAL TYPE
Building Plan

ISSUING AUTHORITY
DTCP


The approval as the planning authority issued it, reproduced in full behind this page.

An approval speaks to what was sanctioned, not to what was built. Completion is a separate record.

FLOOR PLAN SHOWING THE PROPOSED CONSTRUCTION OF R.C.C ROOF COMMERCIAL CATEGORY " WAREHOUSE AND OFFICE BUILDING " IN NEW R.S.No - 178 / 9A,9B, AT APPAMASAMUDURAM VILLAGE AND THENNAGUDIPALAYAM PANCHAYAT, ATTUR TALUK & SALEM DISTRICT.

APPLICANT:


**ATTUR-KANISHKA ORGANICS PRIVATE LIMITED,
K.GANESAN AND G.NALINI (DIRECTORS),**

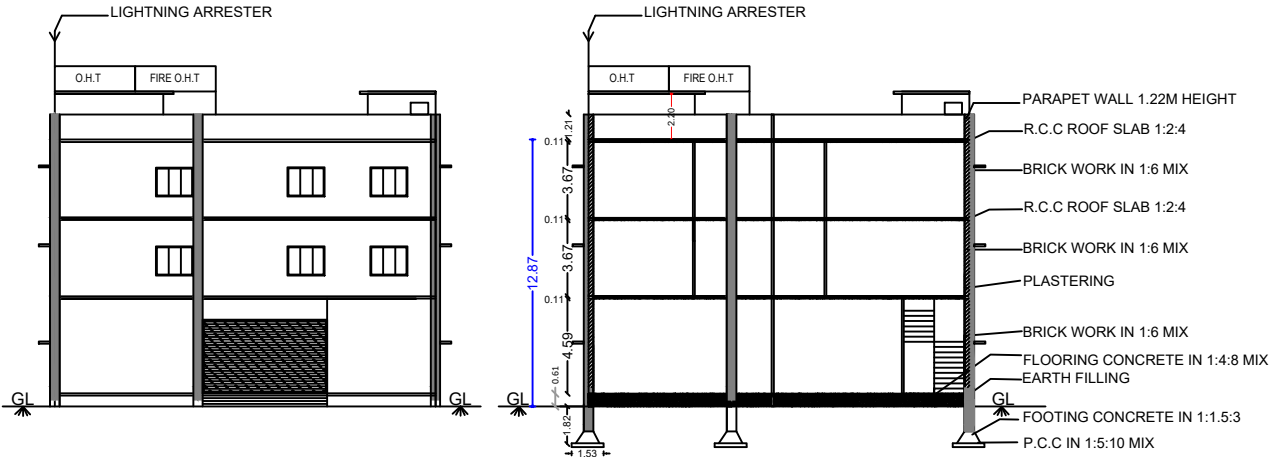


ELEVATION

SECTION - "AA"


JOINERY DETAILS		
R.S	ROLLING SHUTTER	6.00 x 2.10
M.D	DOOR	1.50 x 2.10
D	DOOR	0.91 x 2.10
D1	DOOR	0.76 x 2.10
D2	DOOR	1.37 x 2.10
W1	WINDOW	2.44 x 1.52
W2	WINDOW	1.07 x 1.52
V	VENTILATOR	0.91 x 0.61
L.D	LIFT DOOR	1.22 x 2.13
S.D	SLIDING DOOR	1.22 x 2.13

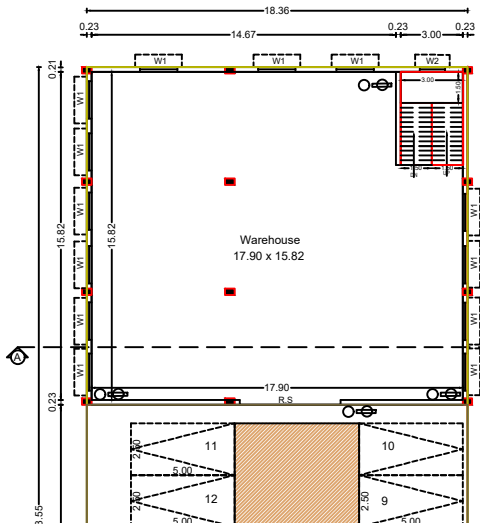


(WAREHOUSE & PARKING)

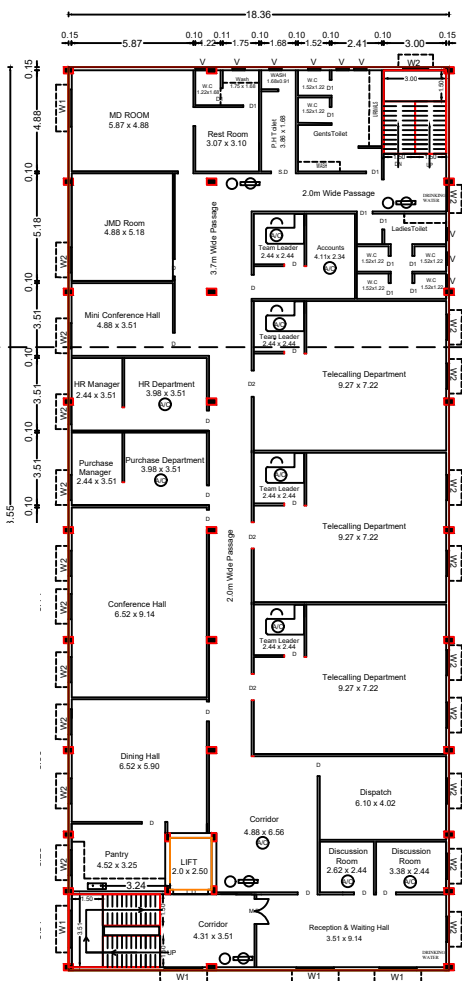


**FIRST FLOOR PLAN
(OFFICE)**

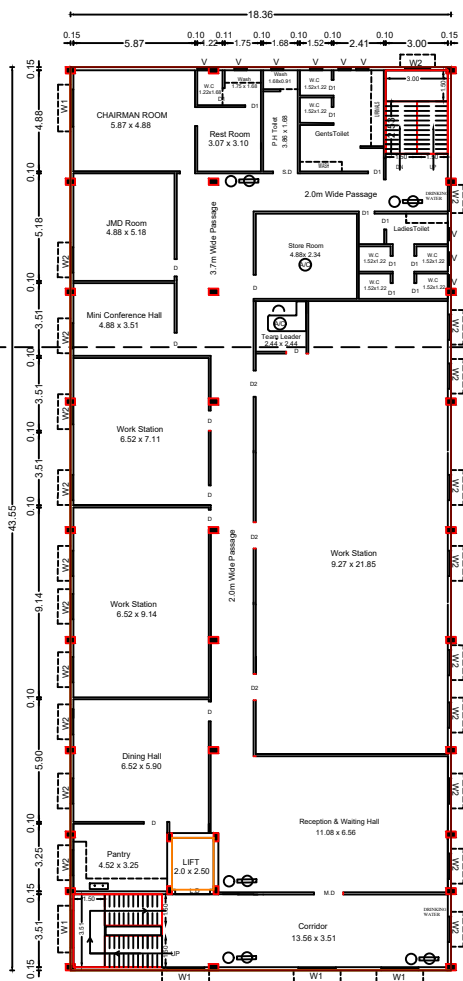


**SECOND FLOOR PLAN
(OFFICE)**

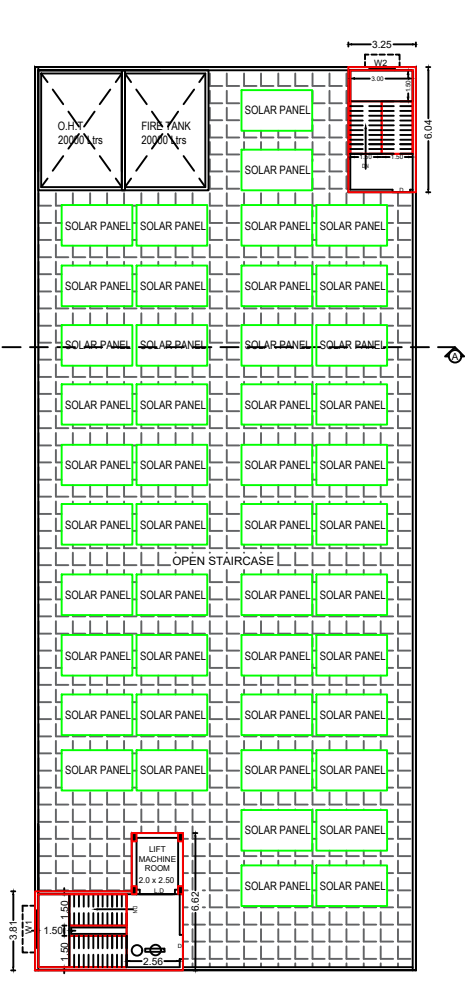

TERRACE FLOOR PLAN

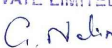SHEET No : 1/2																
SITE AREA DETAILS			TOTAL (SQ.M)													
AREA OF THE APPLICANT SITE	As per Document - 0.42 CENT	1700.00														
	As per Patta Record	1700.00														
PRO.AREA DETAILS		TOTAL F.S.I AREA (SQ.M)	NON FSI AREA (SQ.M) Deduction	TOTAL BUILTUP AREA (SQ.M)												
AREA OF BUILDING IN GROUND FLOOR		298.92	500.64	799.56												
AREA OF BUILDING IN FIRST FLOOR		799.56	-	799.56												
AREA OF BUILDING IN SECOND FLOOR		799.56	-	799.56												
TERRACE FLOOR AREA		-	53.72	53.72												
TOTAL BUILTUP AREA		1898.04	554.36	2452.40												
FSI = $\frac{1898.04 \text{ SQ.M}}{1700.00 \text{ SQ.M}}$ = 1.116 < 2.0																
(FE) FIRE EXTINGUISHER = 		SCALE 1 : 100														
(FA) FIRE ALARAM = 		ALL DIMENSION ARE IN METER														
REFERENCE: SITE BOUNDARY -  PROPOSED BUILDING -  EXISTING ROAD -  DRIVE WAY - 		<table><tr><th>PARKING</th><th>REQ</th><th>PROVIDED</th></tr><tr><td>CAR PARKING (Including P.H)</td><td>14</td><td>14</td></tr><tr><td>TWO WHEELER (Including P.H)</td><td>53</td><td>59</td></tr><tr><td>LORRY PARKING</td><td>1</td><td>1</td></tr></table>			PARKING	REQ	PROVIDED	CAR PARKING (Including P.H)	14	14	TWO WHEELER (Including P.H)	53	59	LORRY PARKING	1	1
PARKING	REQ	PROVIDED														
CAR PARKING (Including P.H)	14	14														
TWO WHEELER (Including P.H)	53	59														
LORRY PARKING	1	1														
SITE APPROVAL Online Application No: SWP/BPA/705154/2025 Site Boundary shown as "A" to "G" and Numbered as SWP/DTCP/SALEM/Site Approval Number: 432/2025 TECHNICAL CONCURRENCE SWP/DTCP/SALEM/BP.No:41/2025																
APPLICANT																
For ATTUR KANISHKA ORGANICS PRIVATE LIMITED  DIRECTOR K.GANESAN For ATTUR KANISHKA ORGANICS PRIVATE LIMITED  DIRECTOR G.NALINI																
REG.,STRUCTURAL ENGINEER		REGISTERED ENGINEER														
 Er R.MOHAN B.E., M.B.A., REGISTERED STRUCTURAL ENGINEER-DTCP, L.No: 04 /2022/RSE-Gr.II /EDTCP, CPR PLANNERS AND BUILDERS, C-134, Sampath Nagar Housing Unit, Opp.Erode Dtcp Office, Erode - 11. Mobile No: 7708556500		 Er.R.MOHAN, B.E.,M.B.A., REGISTERED ENGINEER -DTCP, L.No: 10/2022/RE-Gr.II/EDTCP, CPR PLANNERS AND BUILDERS, C-134, Sampath Nagar Housing Unit, Opp. Erode Dtcp Office, Erode - 11. Mobile No: 7708556500														
e-signed /- ASSISTANT DIRECTOR , DISTRICT TOWN AND COUNTRY PLANNING, SALEM.																

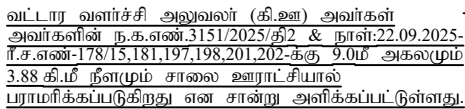

SITE PLAN SHOWING THE PROPOSED CONSTRUCTION OF R.C.C ROOF COMMERCIAL CATEGORY " WAREHOUSE AND OFFICE BUILDING " IN NEW R.S.No - 178 / 9A,9B, AT APPAMASAMUDURAM VILLAGE AND THENNAGUDIPALAYAM PANCHAYAT, ATTUR TALUK &

SITE AREA DETAILS		TOTAL (SQ.M)
AREA OF THE APPLICANT SITE	As per Document - 0.42 CENT	1700.00
	As per Patta Record	1700.00

$$FSI = \frac{1898.04 \text{ SQ.M}}{1700.00 \text{ SQ.M}} = 1.116 < 2.0$$

SCALE 1 : 100
ALL DIMENSION ARE IN METER

SITE APPROVAL
Online Application No: SWP/BPA/705154/2025
Site Boundary shown as "A" to "G" and Numbered as
SWP/DTCP/SALEM/Site Approval Number: 432/2025


APPLICANT

For ATTUR KANISHKA ORGANICS
PRIVATE LIMITED
C. Nalin
DIRECTOR
G.NALINI

REGISTERED ENGINEER

Er.R.MOHAN, B.E.,M.B.A.,
REGISTERED ENGINEER -DTCP,
L.No: 10/2022/RE-Gr.II/EDTCP,
CPR PLANNERS AND BUILDERS,
C-134, Sampath Nagar Housing Unit,
Opp. Erode Dtcp Office, Erode - 11.
Mobile No: 7708556500

e-signed /-
ASSISTANT DIRECTOR ,
DISTRICT TOWN AND COUNTRY PLANNING,
SALEM

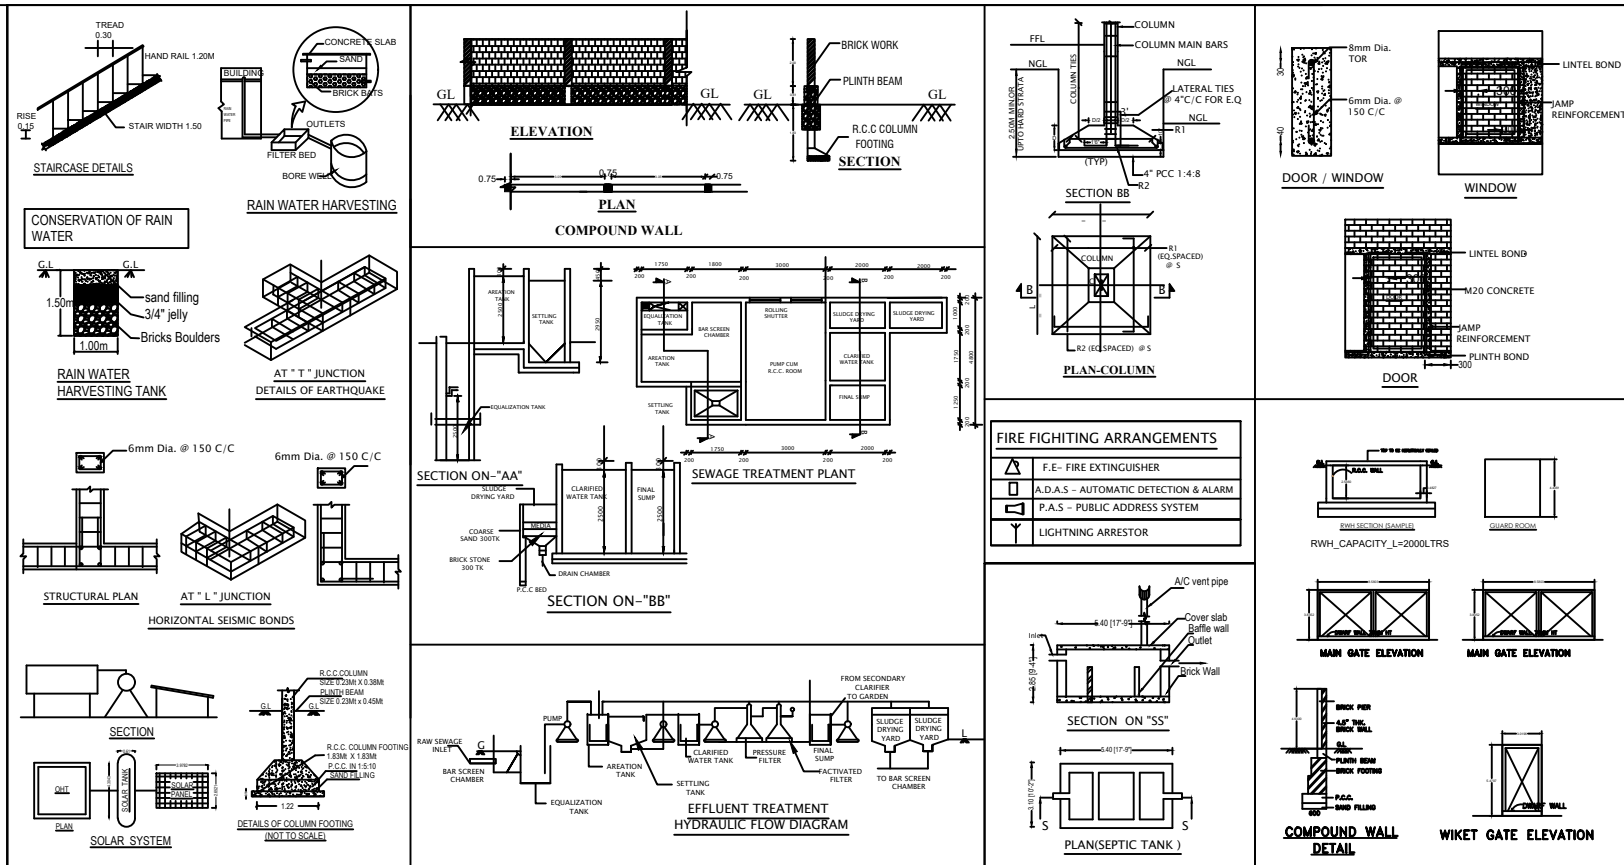

Eight ways to know a piece of land before you pay for it.

This report covers one part of the picture. These cover the rest, drawn from the same government records, for any property in Tamil Nadu.

LandLens One

Ask anything about a property and get an answer grounded in live government records, with the sources shown.

[/landlens/one](#)



Verify My Land

Every record check run on one property and returned as a single report.

[/landlens/verify-my-land](#)



Legal Opinion

An advocate's written opinion on the title, built on the records we pull for it.

[/landlens](#)



One Map

Every layer on one map: the parcel, its boundary, zoning, water bodies and what sits around it.

[/landlens/one/map](#)



PriceMap

What land actually changed hands for around this plot, taken from the registered deeds.

[/landlens/pricemap](#)



Build Scope

What you are allowed to build here: floor space, height, coverage and setbacks.

[/landlens/build-scope](#)



Property Tracker

Watch a property and hear about it when something new is registered against it.

[/landlens/property-tracker](#)



Deal Room

Run the transaction in one place: documents, stamping, signatures and the parties.

[/landlens/deal-room](#)



Twenty-four checks you can run yourself, at no cost.

Records and verification

The registers themselves, read for you.

Encumbrance Certificate

Patta and Chitta

Field Measurement Sketch

EC Analyzer

Bank charge check

Court case search

Seller background check

Approval check by survey

Value and duty

What it is worth and what it costs to register.

Guideline value by street

Guideline value by survey

Stamp duty and registration fees

Capital gains

Floor space index

Area unit converter

Zoning and land use

What the plan says can happen on this land.

Land use zone finder

CMDA land use check

Coastal regulation zone

Master plan check

Water bodies finder

Airport height clearance

Registers and directories

Who holds it, and which office keeps the record.

Find your registering office

Temple property check

Waqf property check

RERA register



Every free tool
/tools



Services we run
for you
/services



The LandLens
suite
/landlens/one



Every claim in this document traces back to a government record.

Legal opinions, due diligence and title verification

Building plan, layout and sub-division approvals

Completion and occupancy certificates, regularisation

Escrow, negotiation and NRI property management

Land survey, soil testing, architecture and construction

Verified RealEstate
3/350/2 Mettukuppam,
OMR Thoraipakkam,
Chennai 600 097, India
hello@verified.realestate
+91 9996 12 9996

Prepared from the registers named on the page each finding sits on. Where a register could not be read, this document says so in its place rather than leaving the gap to be read as a clean result.

