PP APPROVAL RECORD

Planning Permission

Salem district, Tamil Nadu

APPROVAL TYPE
Building Plan

ISSUING AUTHORITY
DTCP

The approval as the planning authority issued it, reproduced in full behind this page.


An approval speaks to what was sanctioned, not to what was built. Completion is a separate record.

Verified RealEstate™
3/350/2 Mettukuppam,
OMR Thoraipakkam,
Chennai 600 097, India


hello@verified.realestate
+91 9996 12 9996
verified.realestate

PLAN SHOWING THE PROPOSED CONSTRUCTION OF R.C.C TERRACED ROOF COMMERCIAL OFFICE BUILDING (STILT + 4 FLOORS), IN WARD - D, BLOCK No. - 53, T.S.No. - 45/3, 45/4, 45/5, 46/1 AND 46/4 AT ALAGAPURAM VILLAGE, SALEM CITY MUNICIPAL CORPORATION, SALEM WEST TALUK, SALEM DISTRICT.


APPLICANTS :- Mr. V. PRATHEEP KUMARAN, S/o. Mr. VISWANATHAN.

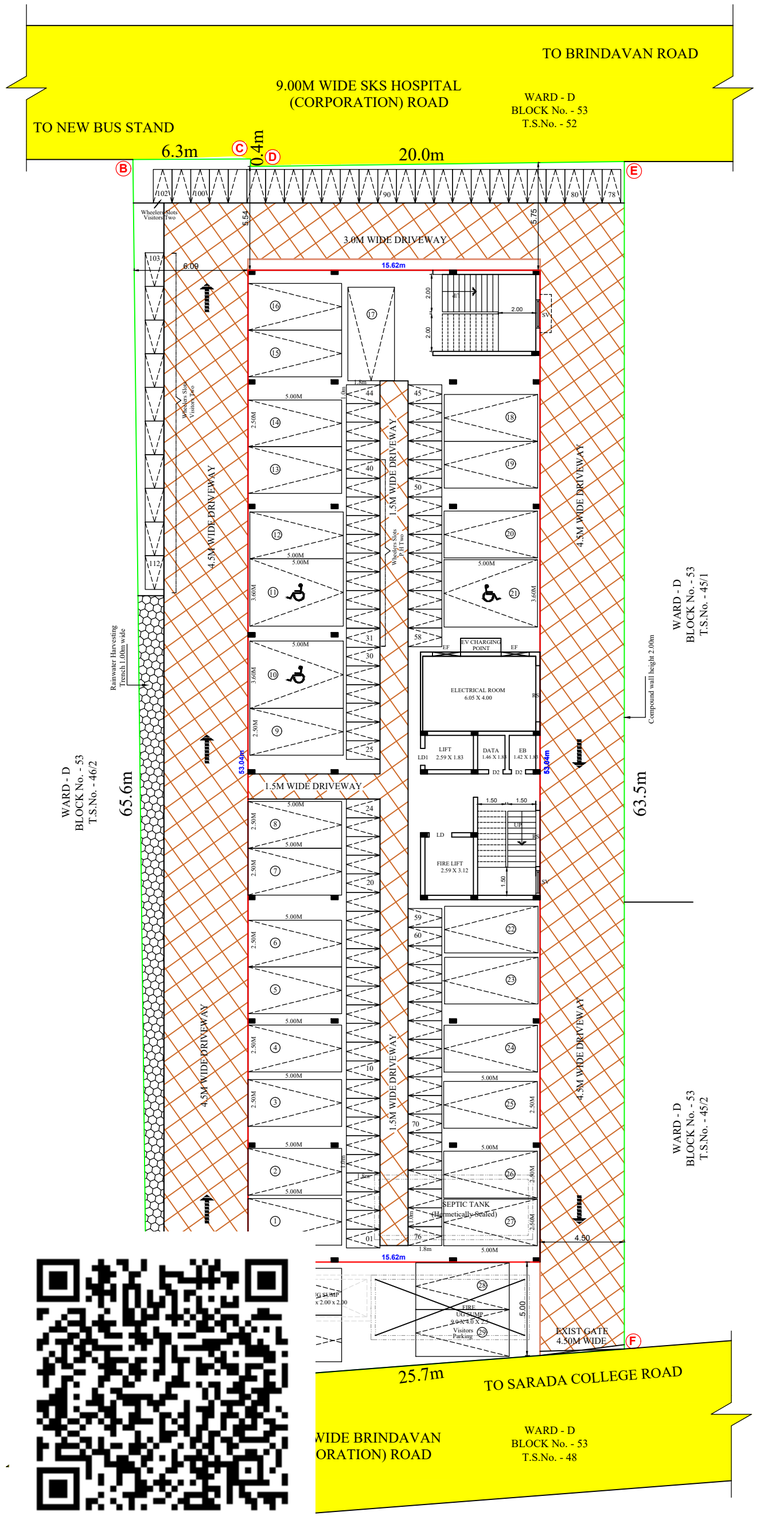


SITE CUM STILT FLOOR PLAN

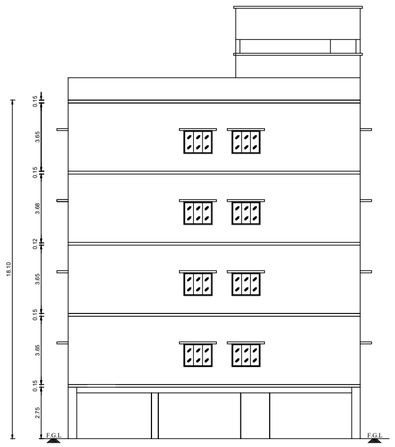


ELEVATION

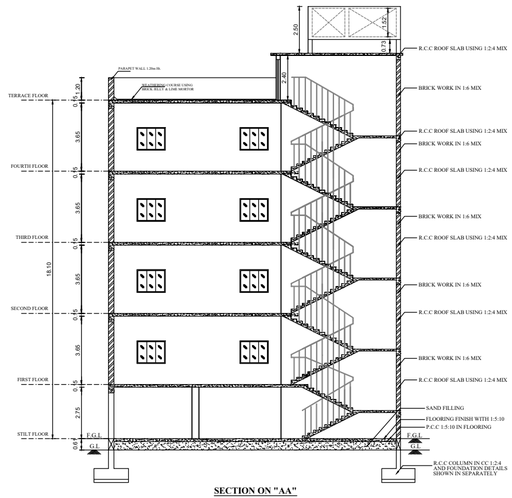


SECTION ON "AA"

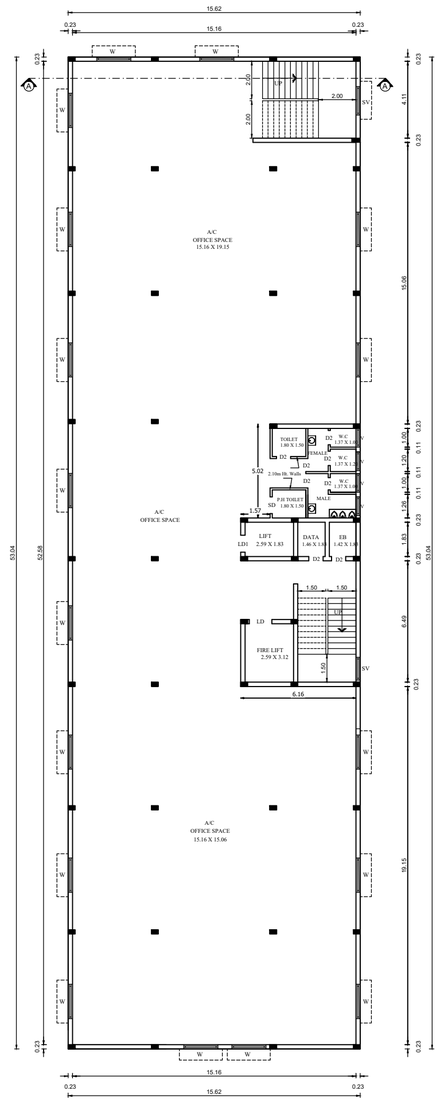


FLOOR 01, FLOOR 02, FLOOR 03, FLOOR 04 - TYPICAL PLAN

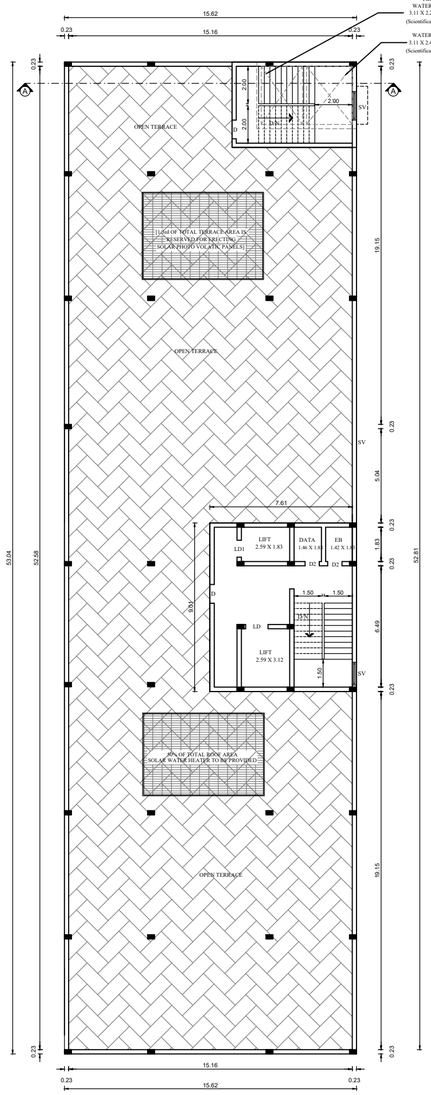


TERRACE FLOOR PLAN

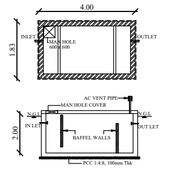


Septic Tank Details

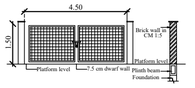


Gate Elevation & Cross Section
Detail of compound wall

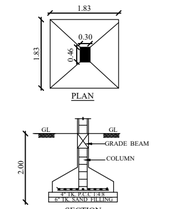

FOUNDATION DETAIL

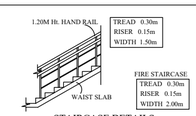

STAIRCASE DETAILS

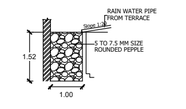

RAINWATER HARVESTING TRENCH

COLOUR INDEX

SITE BOUNDRY SHOWN	
PROPOSED BUILDING SHOWN	
DRIVEWAY SHOWN	
EXISTING ROAD SHOWN	

SCALE 1 : 100 | ALL DIMENSIONS ARE IN "METRE"

AREA STATEMENT :

SITE AREA DETAILS (In Sq.m) :

AS PER DOCUMENT (0.40 1/2 CENT)	1639.60
AS PER TSLR	1639.60
SUPERIMPOSED PLOT AREA	1639.60

BUILDING AREA DETAILS (In Sq.m) :

FLOOR NAME	BUILTUP AREA	NON FSI AREA	FSI AREA
FLOOR - STILT	828.48	801.45	27.03
FLOOR - 01	828.48	-----	828.48
FLOOR - 02	828.48	-----	828.48
FLOOR - 03	828.48	-----	828.48
FLOOR - 04	828.48	-----	828.48
HEAD ROOM AREA	101.07	101.07	-----
TOTAL AREA	4243.47	902.52	3340.95

FLOOR SPACE INDEX (FSI) = 3340.95 / 1639.60 = 2.03

JOINERY DETAILS (In Metre)

D	DOOR	1.22 X 2.13
D1	TOILET DOOR	0.76 X 2.13
LD	LIFT DOOR	1.20 X 2.44
LD1	LIFT DOOR	1.00 X 2.44
SD	SLIDING DOOR	0.91 X 2.13
RS	ROLLING SHUTTER	3.00 X 2.13
W	WINDOW	1.52 X 1.22
SV	STAIR VENTILATION	1.52 X 1.22
EF	EXHAUST FANS	1.52 X 1.22
V	VENTILATOR	1.22 X 0.61

PARKING DETAILS

PARKING TYPE	REQUIRED	PROVIDED
CAR PARKING	25 Nos.	25 Nos.
P.H CAR PARKING	03 Nos.	03 Nos.
VISITORS CAR PARKING	02 Nos.	02 Nos.
TWO WHEELERS	90 Nos.	92 Nos.
P.H TWO WHEELERS	10 Nos.	10 Nos.
VISITORS TWO WHEELERS	10 Nos.	10 Nos.

SITE APPROVAL
Roc No. : SWP / BPA / 0711260/ 2025
Site Boundary shown as "A to F" and numbered as SWP / DTCP / SALEM / Site
Approval No. : 12/ 2026

PLANNING PERMISSION
Roc No. : SWP / BPA /0711260/ 2025
Planning Permission No. :09 / 2026

NOTE :
As per GO G.O.Ms.No.171,Housing and Urban Development Department (UD4(1), Dated: 30.10.2025. Charging point for Electric Vehicles provided for each of the required car parking space and two wheeler parking space.

APPLICANTS :

STRUCTURAL ENGINEER :

Er A SOUNDARRAJAN,B.E.,M.E.(Struct).,
RDO SALEM/RSE-II/Reg.No.003/2019
CLASSIC CONSTRUCTION
Building Contractor & Promoters
12/192-E,Thirunavukkarasu Street,
Advaitha Ashramam Road,
Fairlands, Salem-636 004.
Cell: 95782 70663

REGISTERED ENGINEER :

Er.K.M.SENTHIL KUMAR,B.E.,
1st Floor, Hotel Lakshmi Saraswathi
Opposite to Sona College, Salem-005.
Registered Engineer Grade-I
License. No:007/RE-I/2025
Cell:85083 55512.

THE LANDLENS SUITE

Eight ways to know a piece of land before you pay for it.

This report covers one part of the picture. These cover the rest, drawn from the same government records, for any property in Tamil Nadu.

LandLens One
Ask anything about a property and get an answer grounded in live government records, with the sources shown.
/landlens/one

Verify My Land
Every record check run on one property and returned as a single report.
/landlens/verify-my-land

Legal Opinion
An advocate's written opinion on the title, built on the records we pull for it.
/landlens

One Map
Every layer on one map: the parcel, its boundary, zoning, water bodies and what sits around it.
/landlens/one/map

PriceMap
What land actually changed hands for around this plot, taken from the registered deeds.
/landlens/pricemap

Build Scope
What you are allowed to build here: floor space, height, coverage and setbacks.
/landlens/build-scope

Property Tracker
Watch a property and hear about it when something new is registered against it.
/landlens/property-tracker

Deal Room
Run the transaction in one place: documents, stamping, signatures and the parties.
/landlens/deal-room

FREE TOOLS · NO ACCOUNT NEEDED

Twenty-four checks you can run yourself, at no cost.

Records and verification

The registers themselves, read for you.

- Encumbrance Certificate
- Patta and Chitta
- Field Measurement Sketch
- EC Analyzer
- Bank charge check
- Court case search
- Seller background check
- Approval check by survey

Value and duty

What it is worth and what it costs to register.

- Guideline value by street
- Guideline value by survey
- Stamp duty and registration fees
- Capital gains
- Floor space index
- Area unit converter

Zoning and land use

What the plan says can happen on this land.

- Land use zone finder
- CMDA land use check
- Coastal regulation zone
- Master plan check
- Water bodies finder
- Airport height clearance

Registers and directories

Who holds it, and which office keeps the record.

- Find your registering office
- Temple property check
- Waqf property check
- RERA register

Every free tool
/tools

Services we run for you
/services

The LandLens suite
/landlens/one

Verified RealEstate™

Every claim in this document traces back to a government record.

- Legal opinions, due diligence and title verification
- Building plan, layout and sub-division approvals
- Completion and occupancy certificates, regularisation
- Escrow, negotiation and NRI property management
- Land survey, soil testing, architecture and construction

Verified RealEstate
3/350/2 Mettukuppam,
OMR Thoraipakkam,
Chennai 600 097, India
hello@verified.realestate
+91 9996 12 9996

Prepared from the registers named on the page each finding sits on. Where a register could not be read, this document says so in its place rather than leaving the gap to be read as a clean result.