

PP

APPROVAL RECORD

Planning Permission

Salem district, Tamil Nadu

APPROVAL TYPE
Building Plan

ISSUING AUTHORITY
Rural Panchayat



The approval as the planning authority issued it, reproduced in full behind this page.

An approval speaks to what was sanctioned, not to what was built. Completion is a separate record.

PLAN SHOWING THE PROPOSED CONSTRUCTION OF R.C.C TERRACED ROOF RESIDENTIAL BUILDING IN GROUND FLOOR & FIRST FLOOR, SF.NO-48/33,48/4AA1B1B,

PATTA NO :- 779, "SRI ISWARYA GARDEN", PLOT NO :- 3, GOLLAPATTAI VILLAGE & PANCHAYAT , MALUR UNION & TALUK, SALEM DISTRICT





NAME OF THE OWNER:- Mrs.K.SHANTHINI W/O Mr.SHAJI

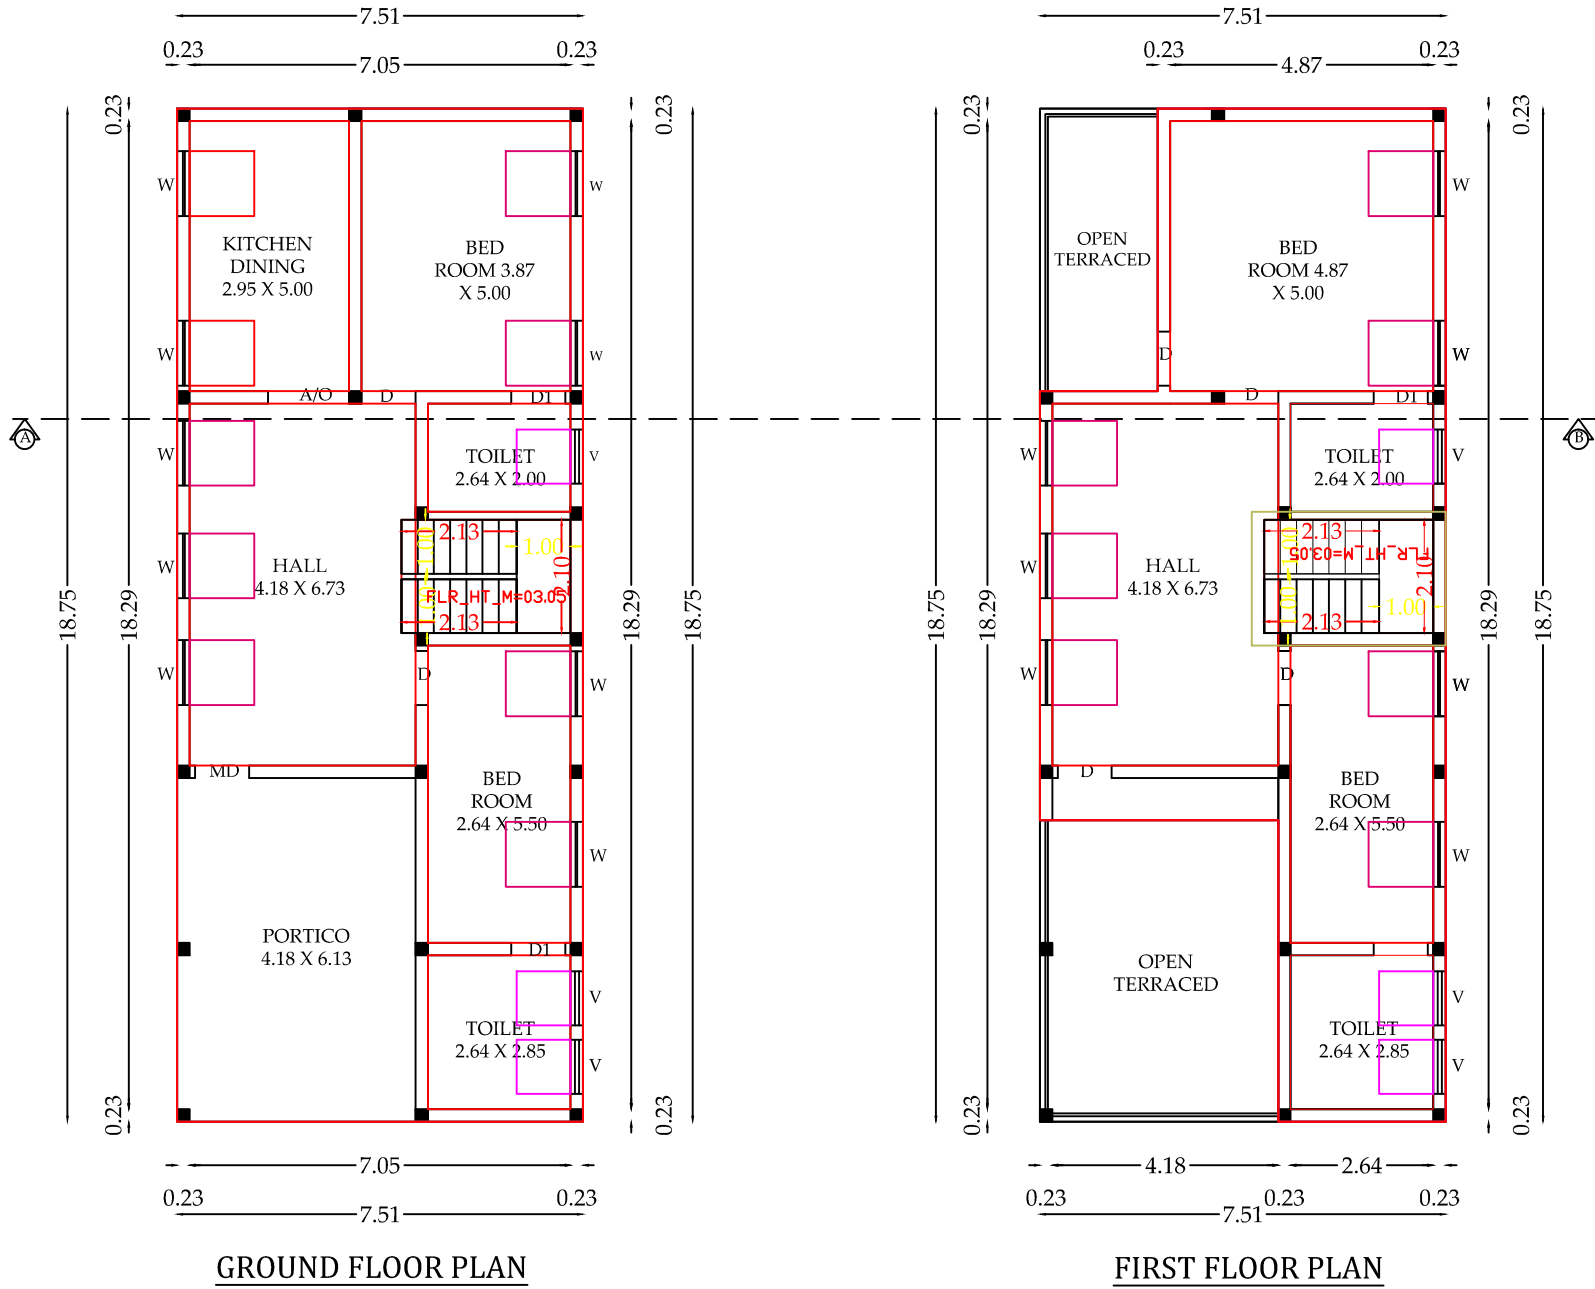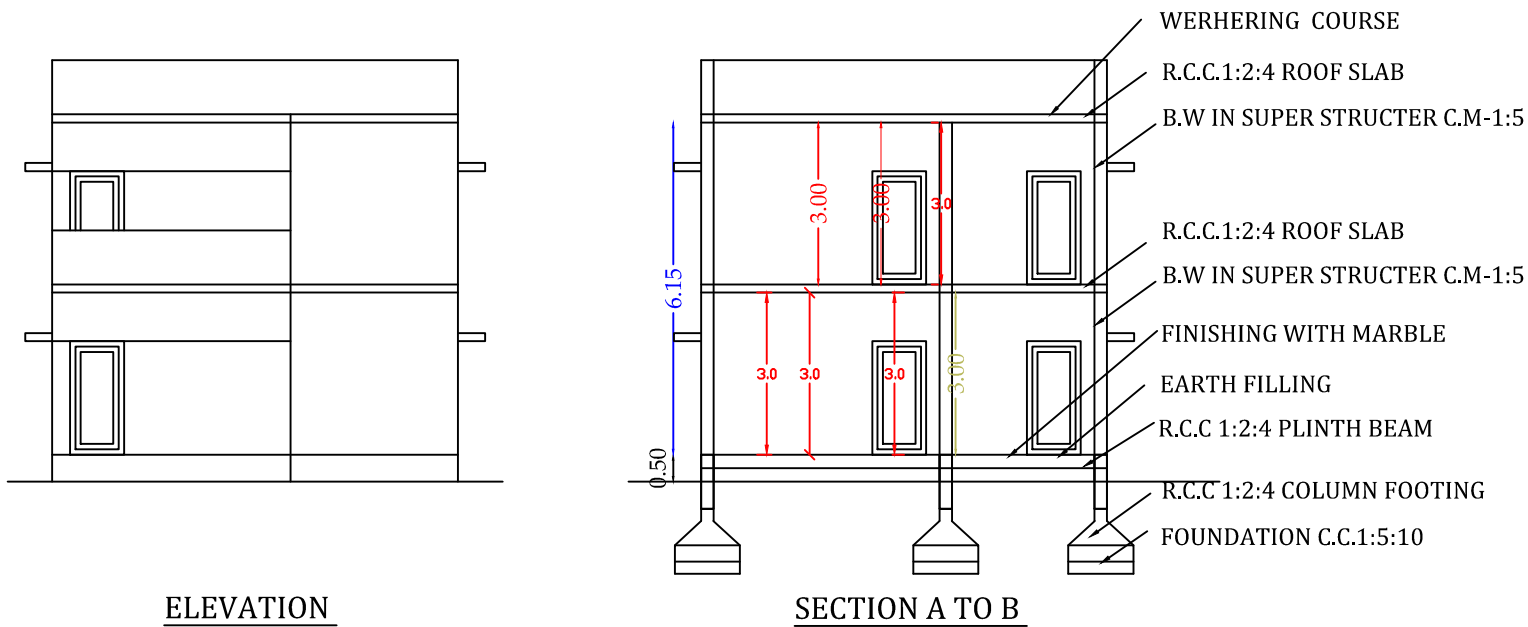


HEATING SYSTEM
SOLAR WATER

STAIRCASE DETAIL

HARVESTING SYSTEM
RAIN WATER

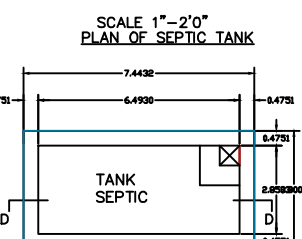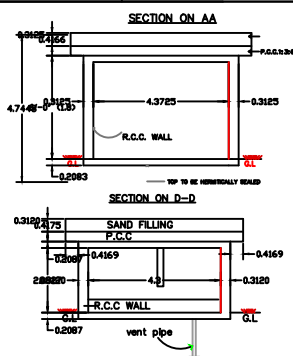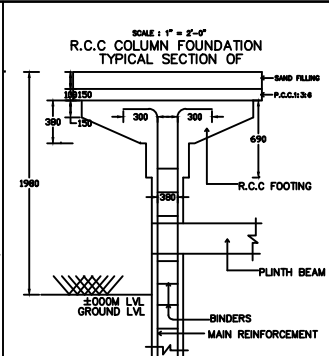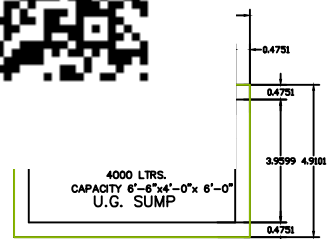

SITE PLAN :-

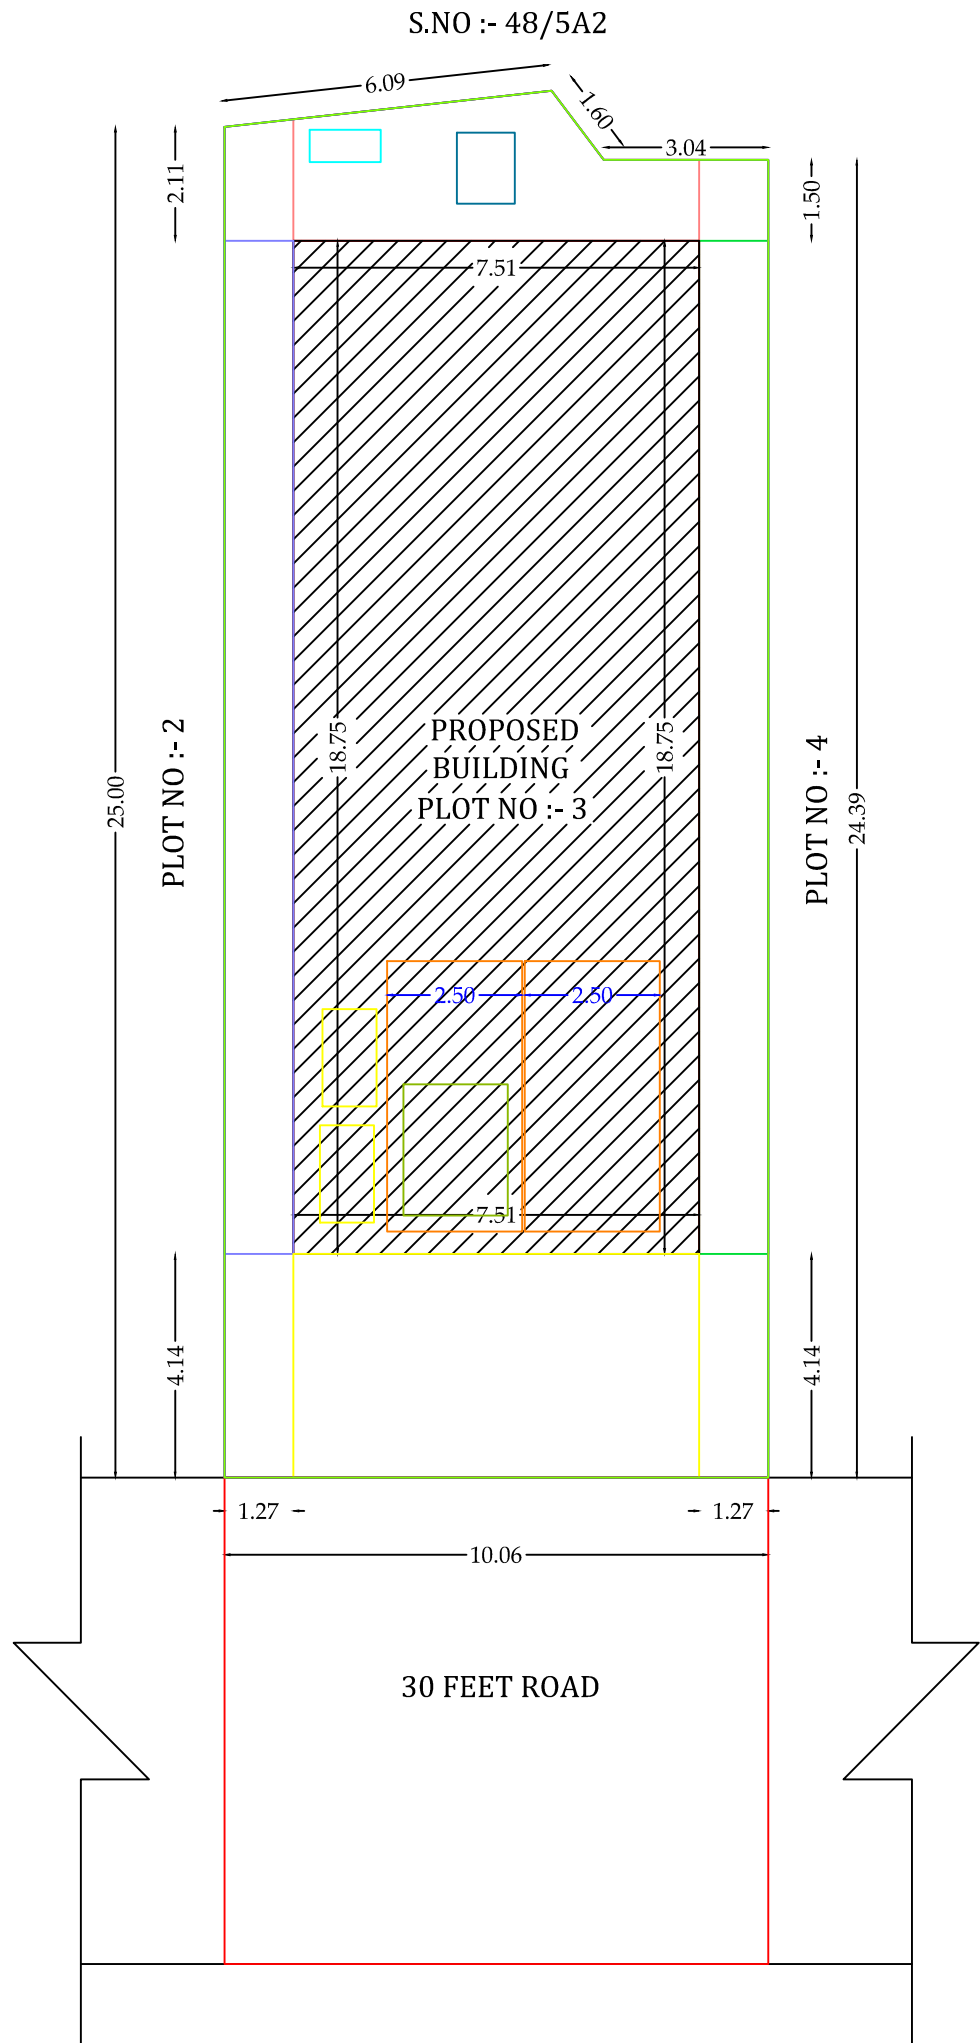

SCHEDULE OF JOINERY

TYPE	DESCRIPTION	SIZE IN FT	SIZE IN M
D1	DOOR	2'-6" X 7'-0"	0.75 X 2.13
D2	DOOR	3'-0" X 7'-0"	0.91 X 2.13
W1	WINDOW	4'-0" X 4'-0"	1.21 X 1.21
W2	WINDOW	2'-0" X 4'-0"	0.60 X 1.21
V1	VENTILATOR	2'-0" X 2'-0"	0.60 X 0.60

PLAN INFO

PLOT_AREA_M2=251.70

AS_AT_SITE=251.69

FMB_OR_PLR=251.70

AS_PER_DOCUMENT=251.70

SINGLE_FAMILY_BLDG=YES

CRZ=NO

SECURITY_ZONE=NO

ACCESS_WIDTH_M=9.00

WHETHER_GOVT_OR_AIDED_SCHOOL=NO

ROAD_WIDTH=9.00

ROAD_LENGTH=6.74

AVG_PLOT_DEPTH=8.9

AVG_PLOT_WIDTH=3.0

LAND_USE_ZONE =RESIDENTIAL

PLOT_NO=3

SURVEY_NO=48/33,48/4A1B1B

PATTA_NO=779

IS_APPROVED_LAYOUT=YES

TALUK=OMALUR

DISTRICT=SALEM

RWH_DECLARED=YES

AREA_TYPE=OTHERS

BUILDING_NEAR_TO_RIVER=NO

BUILDING_NEAR_MONUMENT=NO

BUILDING_NEAR_GOVT_BLDG=NO

PROVISION_FOR_GREEN_BUILDINGS_AND_SUSTAINABILITY=NO

FIRE_PROTECTION_AND_FIRE_SAFETY_REQUIREMENTS=YES

NOC_FOR_CONSTRUCTION_NEAR_MONUMENT=NO

JURISDICTION_TYPE=PANCHAYAT

IS_SWIMMING_POOL_EXISTS=NO

PREMIUM_FSL_REQUIRED=NO

OSR_APPLICABLE=NO

IF_HERITAGE_TOWN_LESSTHAN_1KM_RADIUS=NO

PARKING_SLOT=2

AREA DETAILS

AREA STATEMENT	SQ.FT	SQ.M
PLOT EXTENT AS PER SITE	2709.00	251.76
GROUND FLOOR	1515.00	140.80
FIRST FLOOR	1127.64	104.80
HEAD ROOM	95.76	8.90
TOTAL AREA	2738.40	254.49
OPEN AREA	1193.92	110.96
NON F.S.I AREA		
F.S.I	:	0.98
PLOT COVERAGE	:	55.00 %
NO.OF CAR PARKING	:	1 CARS
NO.OF TWO WHEELER PARKING :		2 PARKING

APPLICANT :-

K. Shanthini

ENGINEER :-

Er.V.RAVI SANKAR, M.E.(Struct)
Registered Engineer Grade-1(RE)
Registration No: 221 / SCMC / Salem / RE-1 / 2021
MADHUMITHA CONSTRUCTION
124/178, Angalamman Kovv Street,
Sivadhapuram, Salem - 636 307. Cell: 79041 81485.
Mail Id: mmc_ravisankar@yahoo.co.in

Eight ways to know a piece of land before you pay for it.

This report covers one part of the picture. These cover the rest, drawn from the same government records, for any property in Tamil Nadu.

LandLens One

Ask anything about a property and get an answer grounded in live government records, with the sources shown.

[/landlens/one](#)



Verify My Land

Every record check run on one property and returned as a single report.

[/landlens/verify-my-land](#)



Legal Opinion

An advocate's written opinion on the title, built on the records we pull for it.

[/landlens](#)



One Map

Every layer on one map: the parcel, its boundary, zoning, water bodies and what sits around it.

[/landlens/one/map](#)



PriceMap

What land actually changed hands for around this plot, taken from the registered deeds.

[/landlens/pricemap](#)



Build Scope

What you are allowed to build here: floor space, height, coverage and setbacks.

[/landlens/build-scope](#)



Property Tracker

Watch a property and hear about it when something new is registered against it.

[/landlens/property-tracker](#)



Deal Room

Run the transaction in one place: documents, stamping, signatures and the parties.

[/landlens/deal-room](#)



Twenty-four checks you can run yourself, at no cost.

Records and verification

The registers themselves, read for you.

Encumbrance Certificate

Patta and Chitta

Field Measurement Sketch

EC Analyzer

Bank charge check

Court case search

Seller background check

Approval check by survey

Value and duty

What it is worth and what it costs to register.

Guideline value by street

Guideline value by survey

Stamp duty and registration fees

Capital gains

Floor space index

Area unit converter

Zoning and land use

What the plan says can happen on this land.

Land use zone finder

CMDA land use check

Coastal regulation zone

Master plan check

Water bodies finder

Airport height clearance

Registers and directories

Who holds it, and which office keeps the record.

Find your registering office

Temple property check

Waqf property check

RERA register



Every free tool
/tools



Services we run
for you
/services



The LandLens
suite
/landlens/one



Every claim in this document traces back to a government record.

Legal opinions, due diligence and title verification

Building plan, layout and sub-division approvals

Completion and occupancy certificates, regularisation

Escrow, negotiation and NRI property management

Land survey, soil testing, architecture and construction

Verified RealEstate
3/350/2 Mettukuppam,
OMR Thoraipakkam,
Chennai 600 097, India
hello@verified.realestate
+91 9996 12 9996

Prepared from the registers named on the page each finding sits on. Where a register could not be read, this document says so in its place rather than leaving the gap to be read as a clean result.

