

PP

APPROVAL RECORD

Planning Permission

Salem district, Tamil Nadu

APPROVAL TYPE

Building Plan


ISSUING AUTHORITY

Rural Panchayat


The approval as the planning authority issued it, reproduced in full behind this page.

An approval speaks to what was sanctioned, not to what was built. Completion is a separate record.


PLAN SHOWING THE EXISTING CONSTRUCTION OF GI SHEET ROOF COMMERCIAL BUILDING OF GROUND FLOOR SITUATED AT OLD.S.F.NO- 269/ 2A2, NEW.S.F.NO- 269/ 2A2B, PATTA.NO: 3128, POOCHIREDDIYUR IN POTTANERI VILLAGE AND METTUR TALUK AND SALEM DISTRICT.

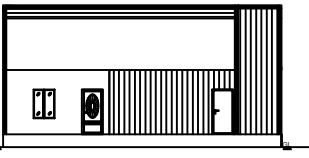

FRONT ELEVATION

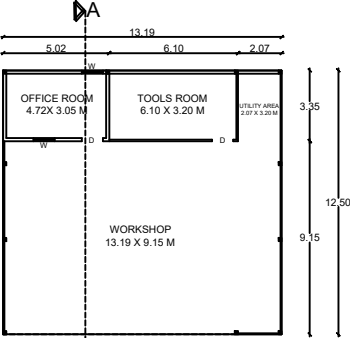


BLOCK-1

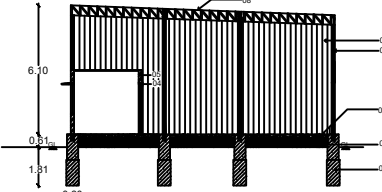

SECTION @ AA



ELEVATION

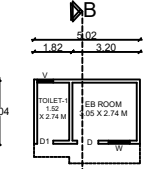

SECTION @ BB

BLOCK-2

BLOCK-3


SPECIFICATIONS:

1. RR MASONRY WITH CM 1:7 MIX
2. SAND FILLING IN BASEMENT
3. FLOORING CONCRETE IN CC 1:4:8 MIX
4. RCC LINTEL BEAM IN CC 1:2:4 MIX
5. BRICKWORK IN CM 1:6 MIX AND PLASTERING WITH CM 1:5 MIX
6. I SECTION STEELCHANNEL PIPE
7. GI SHEET WALL CLADDING
8. GI SHEET ROOF

APPLICANT:- MRS.J. ALAGURANI ,
W/o. MR. JAYAMOORTHY.

LOCATION PLAN

(NOT SCALE)

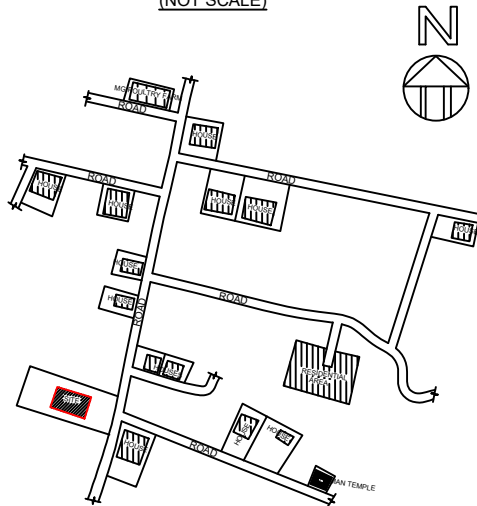

ALL DIMENTION ARE IN M
SCALE = 1 : 100

JOINERY DETAILS

S.NO	DESCRIPTION	IN FEET	IN METER
1	RS1- ROLLING SHUTTER	8'0" X 15'0"	2.44 X 4.57
2	RS2- ROLLING SHUTTER	16'3" X 8'0"	5.00 X 2.44
3	D- DOOR	3'3" X 7'0"	1.00 X 2.13
4	D1- DOOR	2'6" X 7'0"	0.76 X 2.13
5	W - WINDOW	3'0" X 4'6"	1.00 X 1.37
6	V- VENTILATOR	3'0" X 2'6"	1.00 X 0.76

AREA DETAILS

S. NO	DESCRIPTION	AREA IN SQ.FT	AREA IN SQ.M
1	SITE AREA (AS PER DOCUMENT) (50.00 CENT)	21786.00	2024.00
2	SITE AREA (AS PER FMB AND PATTA) (50.00 CENT)	21786.00	2024.00
3	SUPER IMPOSED PLOT AREA (50.00 CENT)	21786.00	2024.00
4	GROUND FLOOR-WORKSHOP	1773.89	164.80
5	GROUND FLOOR-EB & TOILET	164.25	15.26
6	GROUND FLOOR-MECHINE SHED	61.46	5.71
7	TOTAL BUILTUP AREA	1999.60	185.77
8	OPEN SPACE	19786.4	1838.23

FSI = 185.77 / 2024 = 0.092 ≤ 2.00

FSI AREA = 185.77 SQM 1999.60 SQF	NON FSI AREA = 000.00 SQM 0000.00 SQF
--------------------------------------	--

NOTE:-

- PROPOSED SHOWN IN █
ROAD SHOWN IN █
BOUNDARY SHOWN IN █


APPLICANT

J. Alaguri


ENGINEER

Er. M.KOWSALYA, BE.,
SRI SAKTHI DESIGNERS
Registered Engineer-001/24-29
Tholasampatti Pirivu, Manathal,
Muthampatti P.O, Omalur Tk, Salem Dt.
Ph: 9790436940, 7871889853

FOUNDATION DETAILS

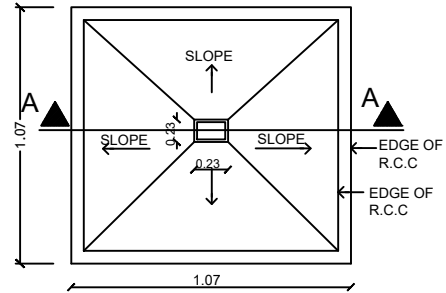


PLAN

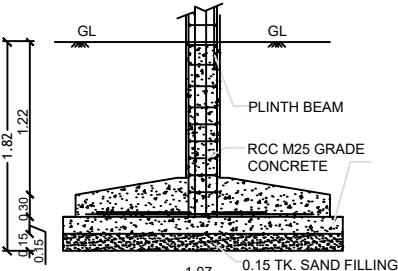


SECTION - 'AA'

AS PER DESIGN

SOLAR PANNEL

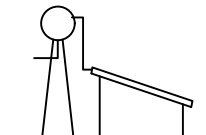


SIDE ELEVATION

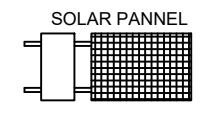


SOLAR WATER HEATER

RAIN WATER COLLECTION TRENCH

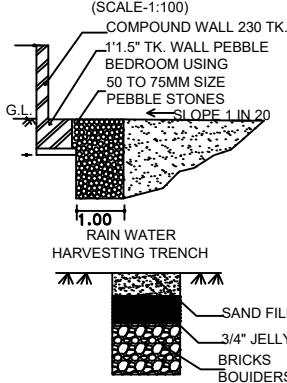

SUMP DETAIL

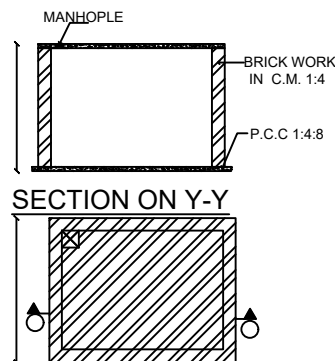


SECTION ON Y-Y

USE ONLY

TYPE DESIGN FOR A SEPTIC TANK 10,000 LITRES CAPACITY

SCALE 1:50 (ALL DIMENSIONS ARE IN C.M)

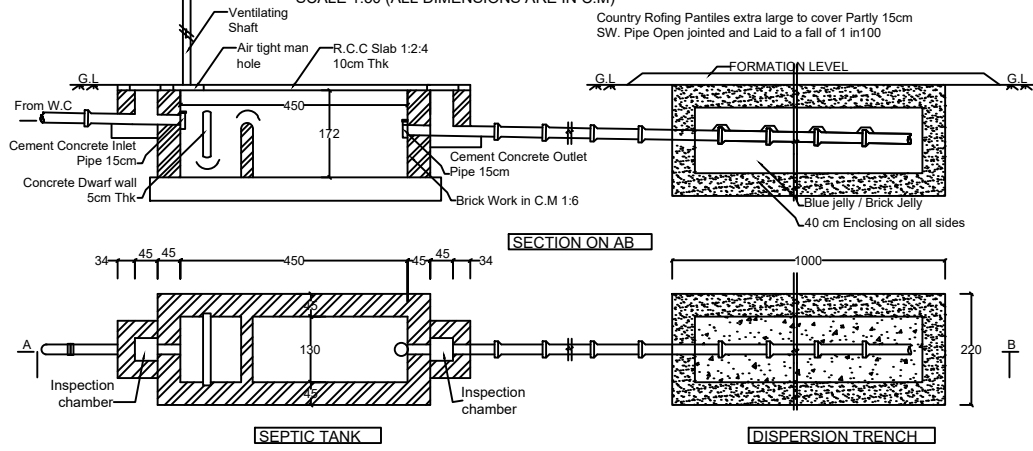


SEPTIC TANK

DISPERSION TRENCH

MR. KOMARAPILLAI VAGAIYARA'S
PROPERTY


MR. PERIYASAMY'S PROPERTY

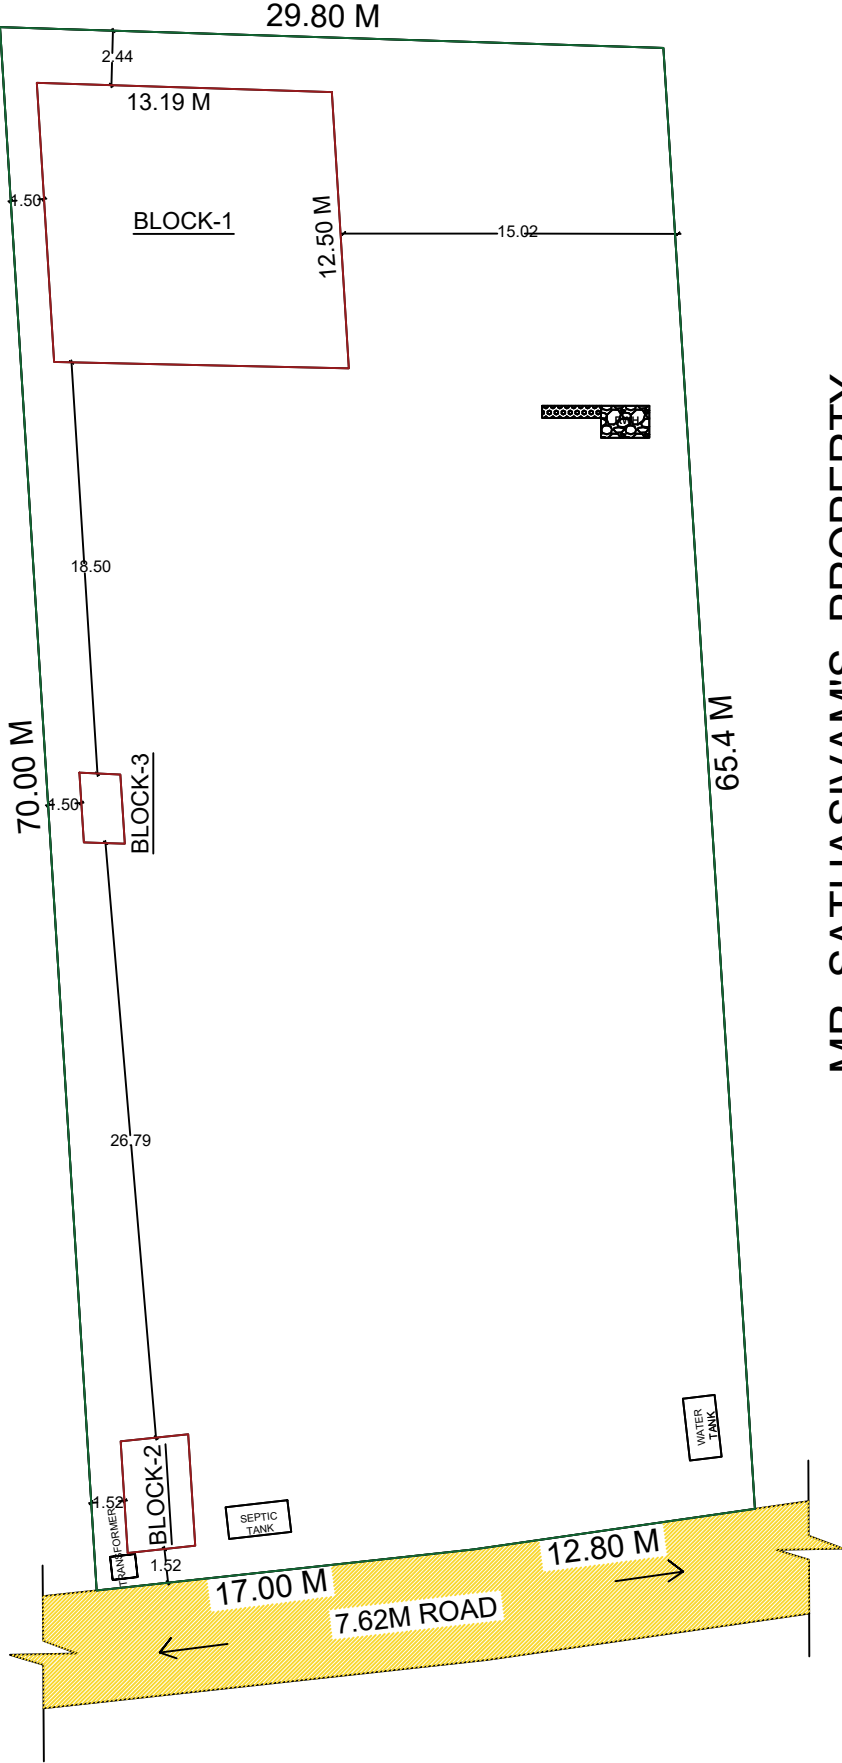

MR. SATHASIVAM'S PROPERTY

SITE PLAN

(SCALE1:100)

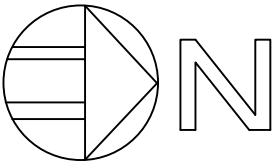

NOTE:-

- PROPOSED SHOWN IN
- ROAD SHOWN IN
- BOUNDARY SHOWN IN

APPLICANT

J. Alafni

ENGINEER

M. Kowsalya
Er. M.KOWSALYA, BE.,
SRI SAKTHI DESIGNERS
Registered Engineer-001/24-29
Tholasampatti Pirivu, Manathal,
Muthampatti P.O, Omalur Tk, Salem Dt.
Ph: 9790436940, 7871889853

Eight ways to know a piece of land before you pay for it.

This report covers one part of the picture. These cover the rest, drawn from the same government records, for any property in Tamil Nadu.

LandLens One

Ask anything about a property and get an answer grounded in live government records, with the sources shown.

[/landlens/one](#)



Verify My Land

Every record check run on one property and returned as a single report.

[/landlens/verify-my-land](#)



Legal Opinion

An advocate's written opinion on the title, built on the records we pull for it.

[/landlens](#)



One Map

Every layer on one map: the parcel, its boundary, zoning, water bodies and what sits around it.

[/landlens/one/map](#)



PriceMap

What land actually changed hands for around this plot, taken from the registered deeds.

[/landlens/pricemap](#)



Build Scope

What you are allowed to build here: floor space, height, coverage and setbacks.

[/landlens/build-scope](#)



Property Tracker

Watch a property and hear about it when something new is registered against it.

[/landlens/property-tracker](#)



Deal Room

Run the transaction in one place: documents, stamping, signatures and the parties.

[/landlens/deal-room](#)



Twenty-four checks you can run yourself, at no cost.

Records and verification

The registers themselves, read for you.

Encumbrance Certificate

Patta and Chitta

Field Measurement Sketch

EC Analyzer

Bank charge check

Court case search

Seller background check

Approval check by survey

Value and duty

What it is worth and what it costs to register.

Guideline value by street

Guideline value by survey

Stamp duty and registration fees

Capital gains

Floor space index

Area unit converter

Zoning and land use

What the plan says can happen on this land.

Land use zone finder

CMDA land use check

Coastal regulation zone

Master plan check

Water bodies finder

Airport height clearance

Registers and directories

Who holds it, and which office keeps the record.

Find your registering office

Temple property check

Waqf property check

RERA register



Every free tool
/tools



Services we run
for you
/services



The LandLens
suite
/landlens/one



Every claim in this document traces back to a government record.

Legal opinions, due diligence and title verification

Building plan, layout and sub-division approvals

Completion and occupancy certificates, regularisation

Escrow, negotiation and NRI property management

Land survey, soil testing, architecture and construction

Verified RealEstate
3/350/2 Mettukuppam,
OMR Thoraipakkam,
Chennai 600 097, India
hello@verified.realestate
+91 9996 12 9996

Prepared from the registers named on the page each finding sits on. Where a register could not be read, this document says so in its place rather than leaving the gap to be read as a clean result.

