PP APPROVAL RECORD

Planning Permission

Salem district, Tamil Nadu

APPROVAL TYPE
Building Plan

ISSUING AUTHORITY
DTCP


The approval as the planning authority issued it, reproduced in full behind this page.


An approval speaks to what was sanctioned, not to what was built. Completion is a separate record.

Verified RealEstate™
3/350/2 Mettukuppam,
OMR Thoraipakkam,
Chennai 600 097, India


hello@verified.realestate
+91 9996 12 9996
verified.realestate

SITE PLAN
(SCALE 1 : 100)

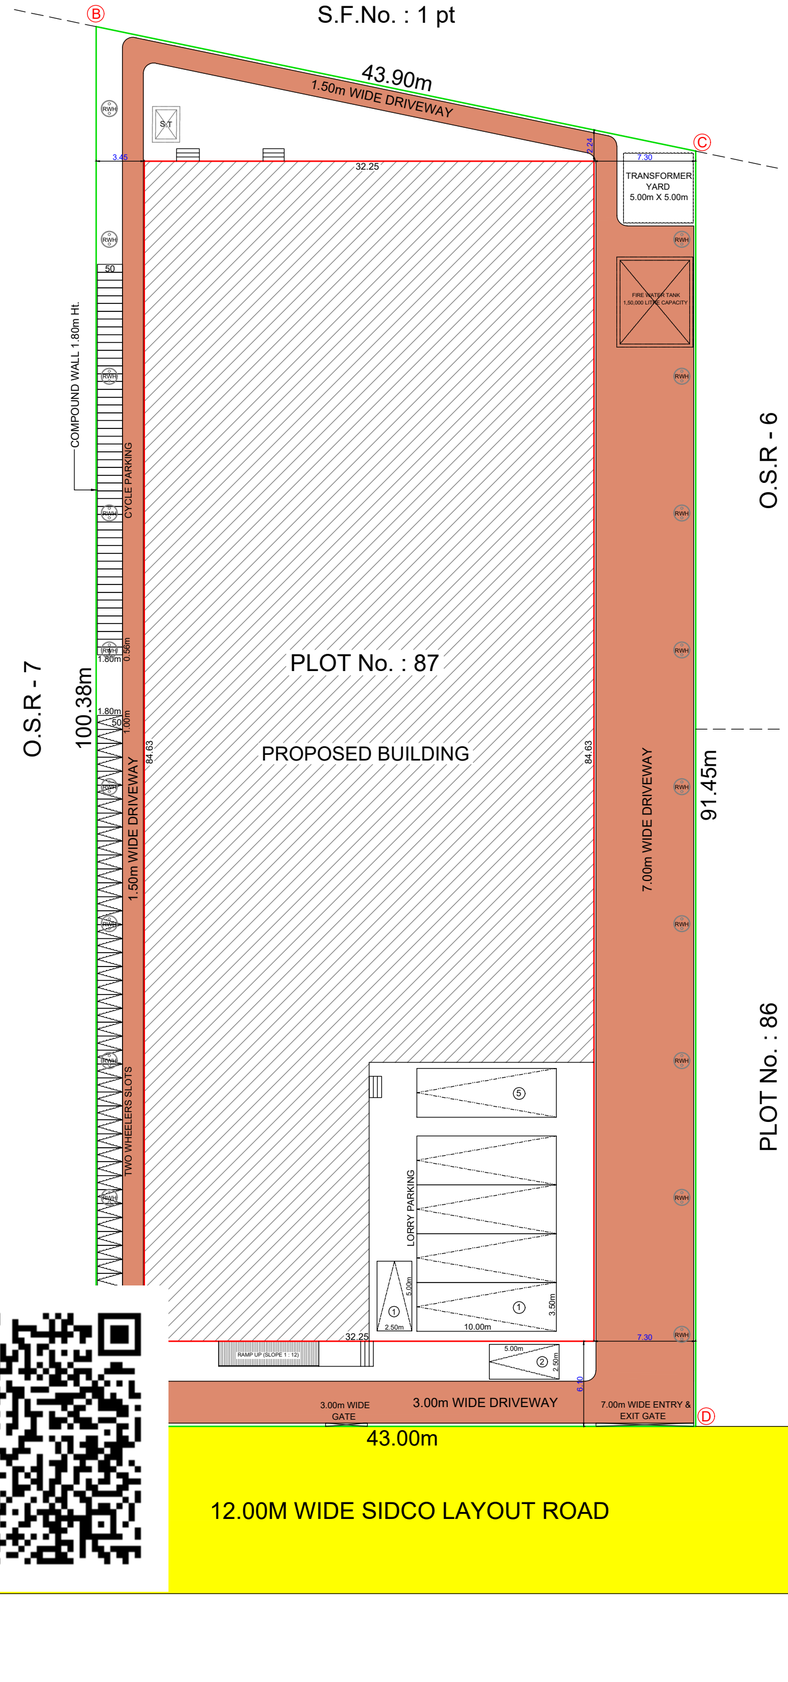


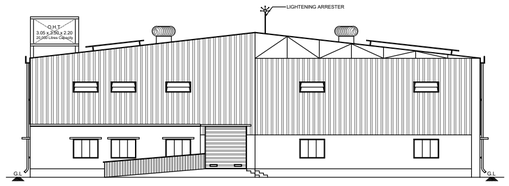

FRONT ELEVATION

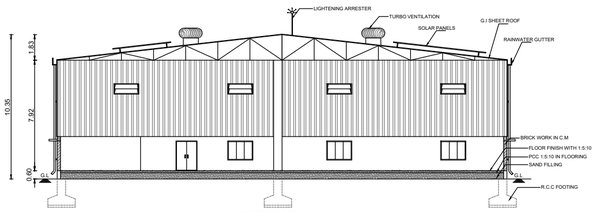


SECTION ON "AA"

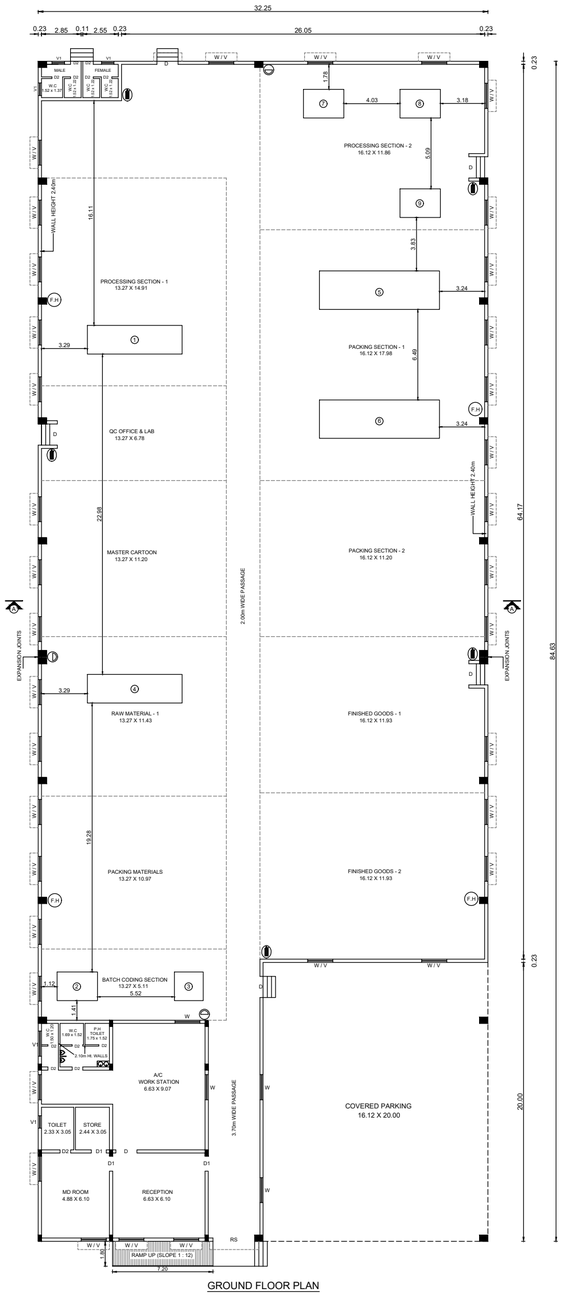


GROUND FLOOR PLAN

PLAN SHOWING THE PROPOSED CONSTRUCTION OF GALVALUME SHEET ROOF INDUSTRIAL BUILDING (WHITE CATEGORY - PACKING AND PROCESSING OF FOOD ITEMS USING MECHANIZED PROCESS) , IN PLOT No. : 87, SIDCO INDUSTRIAL LAYOUT, S.F.No. - 1/78pt, OF PERIYA SEERAGAPADI VILLAGE, VEERAPANDI PANCHAYAT UNION, SALEM SOUTH TALUK, SALEM DISTRICT.


APPLICANT : M/s. SALEM MOON FOODS PRIVATE LIMITED.
Directors : 1. Dr. Sathya Moorthi & 2. Mr. Ravikumar

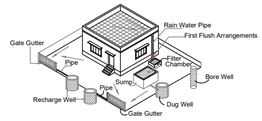


Proposed Rain Water Harvesting System
Not To Scale

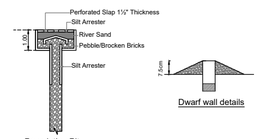


Percolation Pit

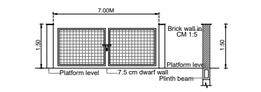


Gate Elevation & Cross Section Detail of compound wall

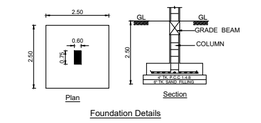

Foundation Details

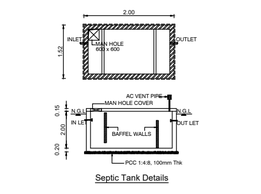

Septic Tank Details

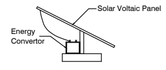

Solar Panel Details

COLOUR INDEX

SITE BOUNDARY SHOWN	
PROPOSED BUILDING SHOWN	
DRIVEWAY SHOWN	
EXISTING ROAD SHOWN	

- FIRE ALARM
- FIRE EXTINGUISHER
- F.H - FIRE HYDRANT

APPLICANT :

For SALEM MOON FOODS PVT. LTD.,
DIRECTOR. DIRECTOR

SIDCO INDUSTRIAL LAYOUT APPROVAL No. :
SWP / DTCP / SALEM / LAYOUT No. : 247 / 2024
PLANNING PERMISSION No. : 91 / 2024

PLOT ALLOTMENT ORDER DETAILS :
CHENNAI SIDCO ALLOTMENT Roc.No. : 2551 / EG2 / 2025-316, DATED : 22.09.2025
SALEM SIDCO ALLOTMENT Roc.No. : 58/A/2026, DATED : 23.03.2026

SCALE 1 : 100	ALL DIMENSIONS ARE IN "METER"

AREA STATEMENT

PLOT AREA AS PER ALLOTMENT ORDER [1.019 ACRES]	4124.35 Sq.m
SUPERIMPOSED PLOT AREA	4124.35 Sq.m

BUILDING AREA DETAILS (In Sq.m)

FLOOR NAME	TOTAL BUILT-UP AREA	FSI AREA
GROUND FLOOR	2729.31	2729.31

FLOOR SPACE INDEX (FSI) = $\frac{2729.31}{4124.35}$ = 0.65

PLOT COVERAGE (P.C) = $\frac{2729.31}{4124.35}$ X 100 = 65.88 %

JOINERY DETAILS (In Metre)

RS	ROLLING SHUTTER	3.05 X 3.05
D	DOOR	1.52 X 2.44
D1	DOOR	1.07 X 2.13
D2	TOILET DOOR	0.76 X 2.13
SD	SWING DOOR	0.91 X 2.13
W	WINDOW	1.83 X 1.52
V	VENTILATOR	1.83 X 1.00
V1	VENTILATOR	0.91 X 0.61

MACHINERY DETAILS

S.No.	MACHINERY NAME	HP	Nos.	TOTAL
1.	EXRUDER MACHINE FULL SET	60	1	60
2.	REWINDING MACHINE	5	1	5
3.	BATCH CODING MACHINE	2	1	2
4.	GRINDING MACHINE	15	1	15
5.	STRAPPING MACHINE	3	1	3
6.	AUTO FLOW WRAP PACKING MACHINE	5	1	5
7.	4 TROLLY OVEN	9	1	9
8.	AUGER PACKING MACHINE	5	1	5
9.	CEREAL BAR MAKING MACHINE	20	1	20

NO. OF MALE WORKERS	: 10 Nos.	TOTAL 124.00
NO. OF FEMALE WORKERS	: 15 Nos.	
TOTAL	: 25 Nos.	

PARKING DETAILS

PARKING TYPE	REQUIRED	PROVIDED
CAR PARKING	02 Nos.	02 Nos.
TWO WHEELERS PARKING	41 Nos.	50 Nos.
CYCLE PARKING	41 Nos.	50 Nos.
LORRY PARKING	05 Nos.	05 Nos.

REGISTERED STRUCTURAL ENGINEER :

Er.A.SEENIVASAN, B.E.,
Registered Structural Engineer Grade-II
Salem DTCP Regn.No. : 01/2022/SE-GR-II
5/318-B, State Bank Colony-II
Junction Main Road, SALEM-4.
Contact No. 98427-12227

REGISTERED ENGINEER :

Er.A.SEENIVASAN, B.E.,
Registered Engineer Grade-I
Salem DTCP Regn.No. : 014/RE-I/2024
5/318-B, State Bank Colony-II
Junction Main Road, SALEM-4.
Contact No. 98427-12227

SITE APPROVAL

Online Application No. : SWP / BPA / 841477 / 2026

Site Boundary shown as "A to D" and numbered as

SWP / DTCP / SALEM / Site Approval No. : 190 / 2026

PLANNING PERMISSION

Planning Permission No. : 103 / 2026

e-signed /-
Assistant Director,
District Town and Country Planning Office,
Salem District.

THE LANDLENS SUITE

Eight ways to know a piece of land before you pay for it.

This report covers one part of the picture. These cover the rest, drawn from the same government records, for any property in Tamil Nadu.

LandLens One
Ask anything about a property and get an answer grounded in live government records, with the sources shown.
/landlens/one

Verify My Land
Every record check run on one property and returned as a single report.
/landlens/verify-my-land

Legal Opinion
An advocate's written opinion on the title, built on the records we pull for it.
/landlens

One Map
Every layer on one map: the parcel, its boundary, zoning, water bodies and what sits around it.
/landlens/one/map

PriceMap
What land actually changed hands for around this plot, taken from the registered deeds.
/landlens/pricemap

Build Scope
What you are allowed to build here: floor space, height, coverage and setbacks.
/landlens/build-scope

Property Tracker
Watch a property and hear about it when something new is registered against it.
/landlens/property-tracker

Deal Room
Run the transaction in one place: documents, stamping, signatures and the parties.
/landlens/deal-room

FREE TOOLS · NO ACCOUNT NEEDED

Twenty-four checks you can run yourself, at no cost.

Records and verification

The registers themselves, read for you.

- Encumbrance Certificate
- Patta and Chitta
- Field Measurement Sketch
- EC Analyzer
- Bank charge check
- Court case search
- Seller background check
- Approval check by survey

Value and duty

What it is worth and what it costs to register.

- Guideline value by street
- Guideline value by survey
- Stamp duty and registration fees
- Capital gains
- Floor space index
- Area unit converter

Zoning and land use

What the plan says can happen on this land.

- Land use zone finder
- CMDA land use check
- Coastal regulation zone
- Master plan check
- Water bodies finder
- Airport height clearance

Registers and directories

Who holds it, and which office keeps the record.

- Find your registering office
- Temple property check
- Waqf property check
- RERA register

Every free tool
/tools

Services we run for you
/services

The LandLens suite
/landlens/one

Verified RealEstate™

Every claim in this document traces back to a government record.

- Legal opinions, due diligence and title verification
- Building plan, layout and sub-division approvals
- Completion and occupancy certificates, regularisation
- Escrow, negotiation and NRI property management
- Land survey, soil testing, architecture and construction

Verified RealEstate
3/350/2 Mettukuppam,
OMR Thoraipakkam,
Chennai 600 097, India
hello@verified.realestate
+91 9996 12 9996

Prepared from the registers named on the page each finding sits on. Where a register could not be read, this document says so in its place rather than leaving the gap to be read as a clean result.