

PP

APPROVAL RECORD

Planning Permission

Salem district, Tamil Nadu

APPROVAL TYPE

Building Plan

ISSUING AUTHORITY

Rural Panchayat

The approval as the planning authority issued it, reproduced in full behind this page.

An approval speaks to what was sanctioned, not to what was built. Completion is a separate record.

PLAN SHOWING THE PROPOSED CONSTRUCTION OF R.C.C TERRACED ROOF GROUND,FIRST & SECOND FLOOR COMMERCIAL & RESIDENTIAL BUILDING IN S.F.NO:81/3A1A(OLD), S.F.NO:81/3A1A2(NEW),PATTA NO:8635,SALEM TO CHENNAI NATIONAL HIGHWAY,PERIYER PANCHAYAT & VILLAGE,THALAIVASAL PANCHAYAT UNION,THALAIVASAL TALUK,SALEM DISTRICT.

NAME OF THE APPLICANT: Mr.M.MANICKAM, S/o.MANGAPPAN,






Mr.P.KRISHNAKUMAR, S/o.V.PALANIVEL,

Mr.L.VELMURUGAN, S/o.LAKSHMANAN,





Mr.R.VADIVEL, S/o.RATHNAM,

Mr.G.SENTHIL, S/o.GANAPATHI.

APPROVAL NO:SWP/DTCP/SALEM/SITE APPROVAL NO:101/2026.

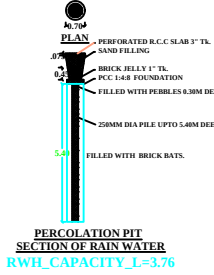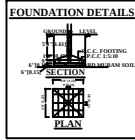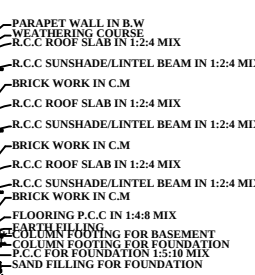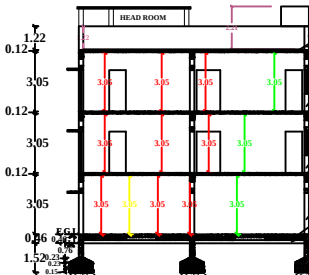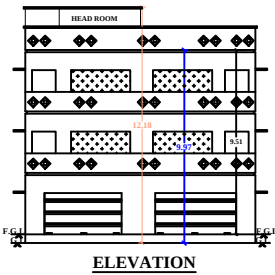

SECTION ON - AA

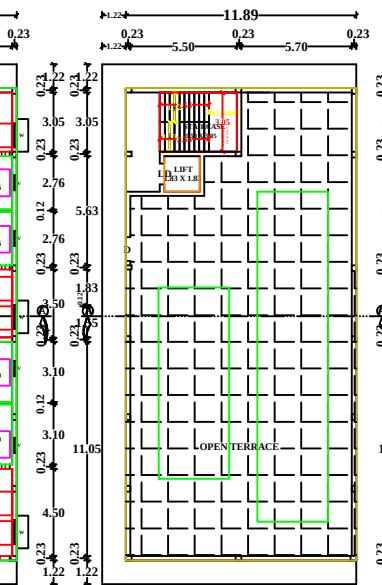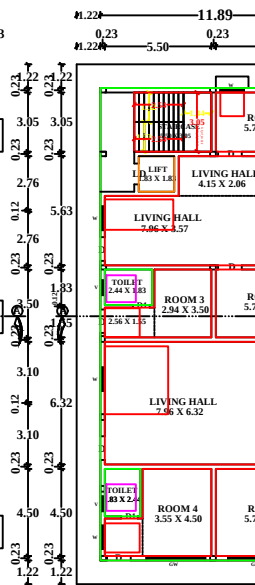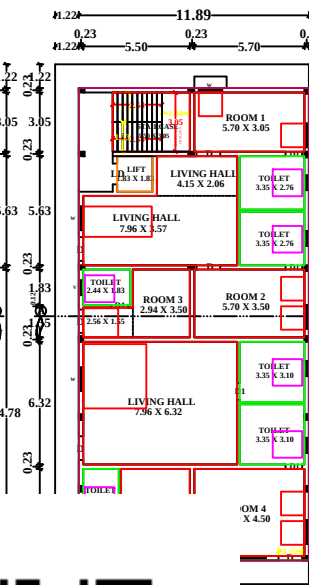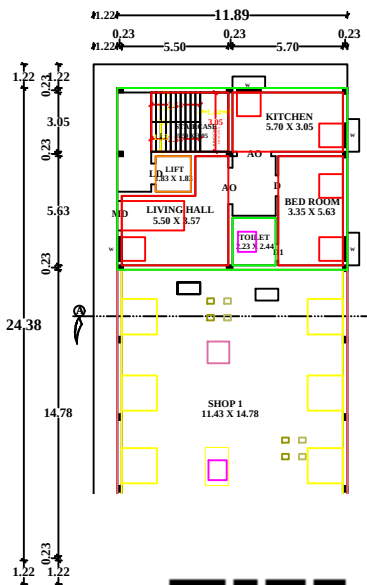

PLAN

[G]

SECOND FLOOR PLAN

[NORTH FACING]

OPEN TERRACE FLOOR PLAN

[NORTH FACING]




OFFICE USE:-

PLAN INFO
RURAL_PANCHAYAT=THALAIVASAL PERIYER
SURVEY NO=81/3A1A(OLD),81/3A1A2(NEW)
PLOT NO=0
PATTA NO=8635
TALUK=THALAIVASAL
DISTRICT=SALEM
CRZ=NO
SECURITY_ZONE=NO
ACCESS_WIDTH=15.40
AVG_PLOT_DEPTH=61.45
AVG_PLOT_WIDTH=15.40
AREA_TYPE=OTHERS
ROAD_WIDTH=8.00
ROAD_LENGTH=80
AS_PER_DOCUMENT=830.00
FMS_OR_PLR=830.19
AS_AT_SITE=830.19
LAND_USE_ZONE=COMMERCIAL & RESIDENTIAL
RWHD_DECLARED=YES
PREMIUM_FSI_REQUIRED=NO
IS_APPROVED_LAYOUT=NO
IS_SWIMMING_POOL_EXISTS=NO
PLOT_AREA=930.00
AREA_TYPE=PLAN=OTHER
IF_HERITAGE_TOWN_LESS_THAN_1KM_RADIUS=NO
CSR_APPLICABLE=NO
JURISDICTION_TYPE= PANCHAYAT
BLOCK_1_B_SHOP_MEMBER_COUNT=2

SITE PLAN / KEY PLAN

SCALE : 1:100

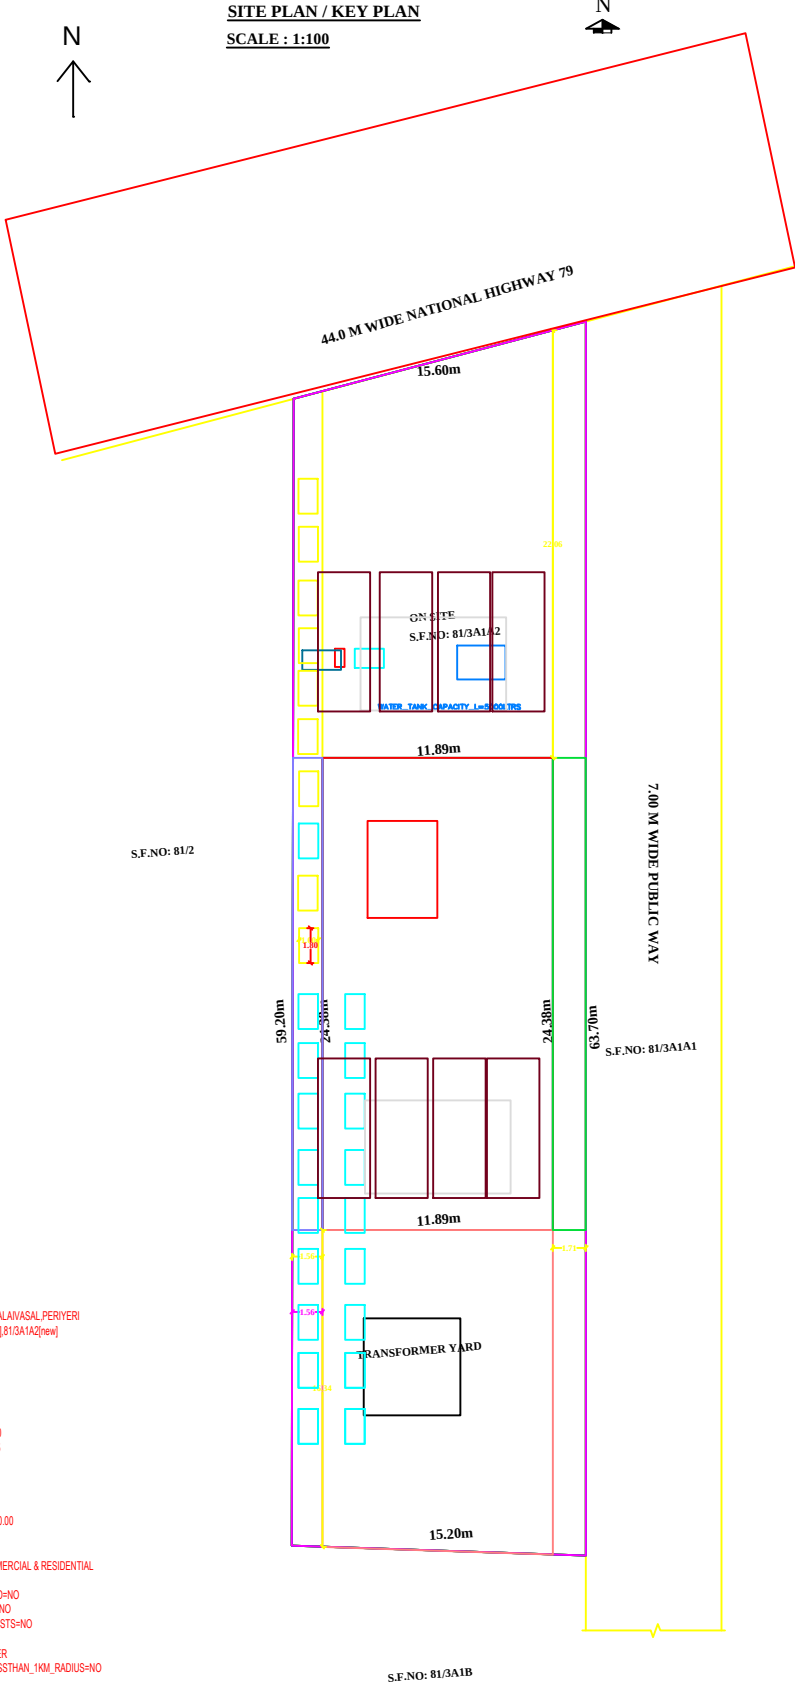

LEGEND:-
BOUNDARY LINE SHOWN IN
PROPOSED BUILDING
ROAD SHOWN IN

AREA DETAILS:-

S.NO	DESCRIPTION	SIZE IN FT	SIZE IN M
1.	AREA OF THE SITE [AS PER DOCUMENT]	10010.43 S.FT	930.00 S.M
2.	GROUND FLOOR[C]	1920.39 S.FT	178.41 S.M
3.	GROUND FLOOR[R]	1199.42 S.FT	111.43 S.M
4.	FIRST FLOOR	3119.81 S.FT	289.84 S.M
5.	SECOND FLOOR	3119.81 S.FT	289.84 S.M
6.	TOTAL FSI AREA	9359.43 S.FT	869.52 S.M
7.	OPEN TERRACE AREA	1443.66 S.FT	260.60 S.M
8.	HEADROOM(NON FSI)	225.18 S.FT	20.92 S.M
9.	LIFT ROOM(NON FSI)	89.56 S.FT	8.32 S.M

JOINERY DETAILS:-



S.NO	DESCRIPTION	SIZE IN FT	SIZE IN M
1.	MAIN DOOR - MD	7'0" X 7'0"	2.13 X 2.13
2.	DOOR & LIFT DOOR - D/LD	3'6" X 7'0"	1.07 X 2.13
3.	DOOR - DI	2'9" X 7'0"	0.85 X 2.13
4.	ARCH OPEN - AO	5'0" X 7'0"	1.52 X 2.13
5.	OPEN - O	3'0" X 7'0"	0.91 X 2.13
6.	WINDOW - W	6'0" X 4'0"	1.83 X 1.22
7.	WINDOW - WI	3'0" X 4'0"	0.91 X 1.22
8.	KITCHEN WINDOW - KW	3'0" X 3'0"	0.91 X 0.91
9.	GLASS WINDOW - GW	10'0" X 7'0"	3.05 X 2.13
10.	VENTILATOR - V	3'0" X 2'6"	0.91 X 0.76

SCALE :-
ALL DIMENSIONS ARE IN FEET & METER
SCALE 1 : 100 OR 1" = 8'0"

F.S.I = 869.52 / 930.00 = 0.935 < 2

PLOT COVERAGE = $\frac{\text{MAX.ONE FLOOR AREA}}{\text{SITE EXTENT AREA}} \times 100$
 $= \frac{289.84}{930.00} \times 100$
 $= 31.16 \%$

SPECIFICATIONS:
1. R.C.C FOOTINGS FOR FOUNDATION IN M20 MIX
2. R.C.C. COLUMNS IN M20 MIX
3. R.C.C. ROOF SLAB AND BEAMS IN M20 MIX
4. 9" BRICK WORK IN CM 1:5 IN SUPER STRUCTURE
5. COUNTRY WOOD DOORS WITH FLUSH SHUTTERS
6. COUNTRY WOOD GLAZED WINDOWS
7. INTERNAL PLASTERING IN CM 1:4
8. EXTERNAL PLASTERING IN CM 1:5
9. WEATHERING COURSE IN BRICK JELLY LIME CONCRETE 1:3 MIX

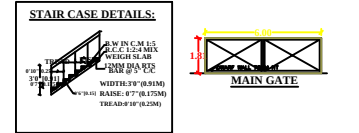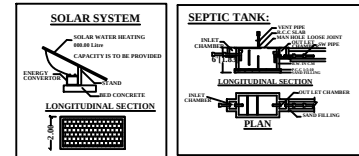

Mr.M.MANICKAM, S/o.MANGAPPAN, & FOUR GROUPS.
OWNER/POWER AGENT

Er.V.RAGHURAMAN,B.E.,
Registered Engineer Grade - I,
License Building Surveyor &
Consulting Civil Engineer,
VASTHU BUILDERS
6/261,ARUMUGA IYER NAGAR,MUMMUDI,
Thalaivasal (Po&Tk), Salem (Dt) - 636 112
Cell: 96009 57845

REGISTERED ENGINEER:-

Eight ways to know a piece of land before you pay for it.

This report covers one part of the picture. These cover the rest, drawn from the same government records, for any property in Tamil Nadu.

LandLens One

Ask anything about a property and get an answer grounded in live government records, with the sources shown.

[/landlens/one](#)



Verify My Land

Every record check run on one property and returned as a single report.

[/landlens/verify-my-land](#)



Legal Opinion

An advocate's written opinion on the title, built on the records we pull for it.

[/landlens](#)



One Map

Every layer on one map: the parcel, its boundary, zoning, water bodies and what sits around it.

[/landlens/one/map](#)



PriceMap

What land actually changed hands for around this plot, taken from the registered deeds.

[/landlens/pricemap](#)



Build Scope

What you are allowed to build here: floor space, height, coverage and setbacks.

[/landlens/build-scope](#)



Property Tracker

Watch a property and hear about it when something new is registered against it.

[/landlens/property-tracker](#)



Deal Room

Run the transaction in one place: documents, stamping, signatures and the parties.

[/landlens/deal-room](#)



Twenty-four checks you can run yourself, at no cost.

Records and verification

The registers themselves, read for you.

Encumbrance Certificate

Patta and Chitta

Field Measurement Sketch

EC Analyzer

Bank charge check

Court case search

Seller background check

Approval check by survey

Value and duty

What it is worth and what it costs to register.

Guideline value by street

Guideline value by survey

Stamp duty and registration fees

Capital gains

Floor space index

Area unit converter

Zoning and land use

What the plan says can happen on this land.

Land use zone finder

CMDA land use check

Coastal regulation zone

Master plan check

Water bodies finder

Airport height clearance

Registers and directories

Who holds it, and which office keeps the record.

Find your registering office

Temple property check

Waqf property check

RERA register



Every free tool
/tools



Services we run
for you
/services



The LandLens
suite
/landlens/one



Every claim in this document traces back to a government record.

Legal opinions, due diligence and title verification

Building plan, layout and sub-division approvals

Completion and occupancy certificates, regularisation

Escrow, negotiation and NRI property management

Land survey, soil testing, architecture and construction

Verified RealEstate
3/350/2 Mettukuppam,
OMR Thoraipakkam,
Chennai 600 097, India
hello@verified.realestate
+91 9996 12 9996

Prepared from the registers named on the page each finding sits on. Where a register could not be read, this document says so in its place rather than leaving the gap to be read as a clean result.

