

PP

APPROVAL RECORD

Planning Permission

Salem district, Tamil Nadu

APPROVAL TYPE

Building Plan

ISSUING AUTHORITY


Rural Panchayat

The approval as the planning authority issued it, reproduced in full behind this page.

An approval speaks to what was sanctioned, not to what was built. Completion is a separate record.

PLAN SHOWING THE PROPOSED CONSTRUCTION OF ADDITIONAL METAL SHEET ROOF[ONE SIDE ROOF] GROUND FLOOR COMMERCIAL BUILDING [KALYANA MANDAPAM] & THE EXISTING GROUND FLOOR COMMERCIAL BUILDING IN [KALYANA MANDAPAM] S.F.NO:272/1A,PATTA NO:194,THEDAVUR MAIN ROAD, PUNALVASAL VILLAGE,THALAIVASAL UNION BLOCK,THALAIVASAL TALUK,SALEM DISTRICT.

NAME OF THE APPLICANT: Mr.K.MANI, S/o.M.KUZHANDAIVEL.

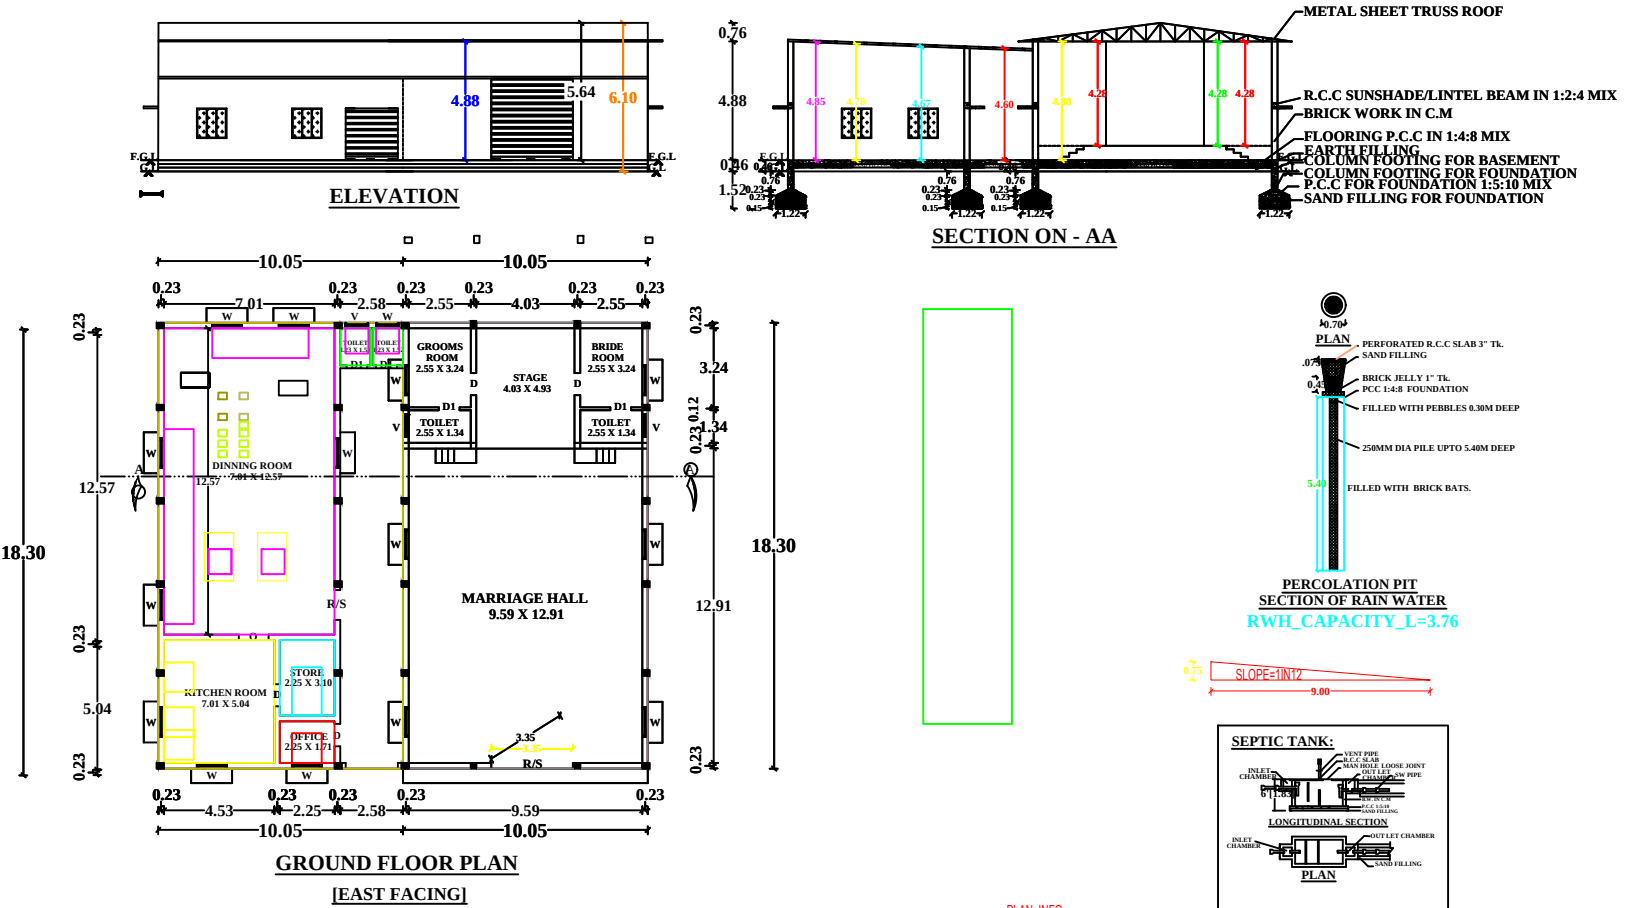


OFFIC



PLAN INFO
RURAL_PANCHAYAT=PUNALVASAL VILLAGE,THALAIVASAL PANCHAYAT
SURVEY_NO= 272/1A
PLOT_NO=0
PATTA_NO=194
TALUK=THALAIVASAL
DISTRICT=SALEM
CRZ=NO
SECURITY_ZONE=NO
ACCESS_WIDTH_M=43.30
AVG_PLOT_DEPTH=124.40
AVG_PLOT_WIDTH=43.30
AREA_TYPE=OTHERS
ROAD_WIDTH=6.00
ROAD_LENGTH=250
AS_PER_DOCUMENT=5400.00
FMB_OR_PLR=5113.41
AS_AT_SITE=2103.21
LAND_USE_ZONE=COMMERCIAL[ADDITIONAL CONSTRUCTION]
RWH_DECLARED=YES
PREMIUM_FSI_REQUIRED=NO
IS_APPROVED_LAYOUT=NO
IS_SWIMMING_POOL_EXISTS=NO
PLOT_AREA_M2=2102.44
AREA_TYPE_PLAN=OTHER
IF_HERITAGE_TOWN_LESS_THAN_1KM_RADIUS=NO
OSR_APPLICABLE=NO
JURISDICTION_TYPE=PANCHAYAT
OSR_SURR_BUYBACK_RETAIN=NO
BLOCK_1_B-CKE_MEMBER_COUNT=4

KEY PLAN
SCALE : 1:500

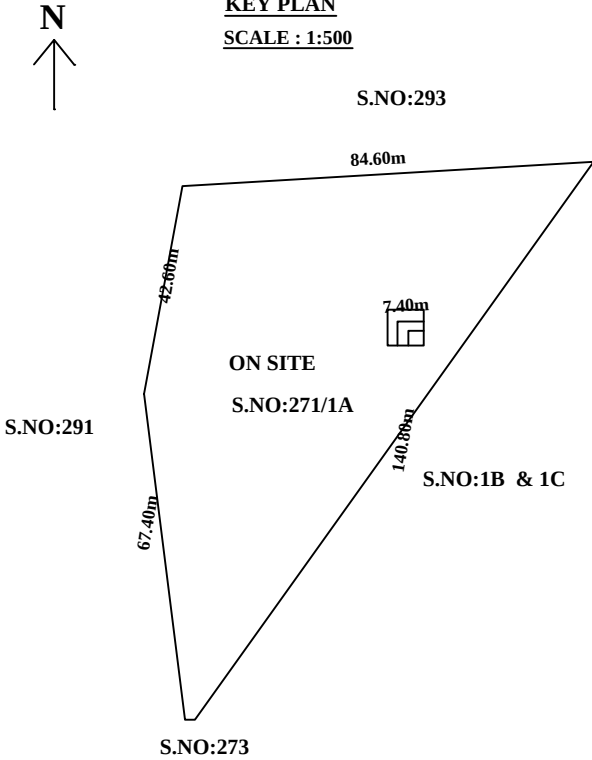

AREA DETAILS:-

1.	AREA OF THE SITE [AS PER PATTA]	HECT 00 ARES 54.00 [S.F.NO:272/1A]
2.	AS PER DOCUMENT	HECT 00 ARES 54.00
3.	GROUND FLOOR [EXISTING]	1979.70 S.FT 183.92 S.M
4.	GROUND FLOOR [PROPOSED]	1979.70 S.FT 183.92 S.M

JOINERY DETAILS :-

S.NO	DESCRIPTION	SIZE IN FT	SIZE IN M
1.	ROLLING SHUTTER - R/S	11'0" X 11'0"	2.44 X 2.13
2.	DOOR - D	3'0" X 7'0"	0.91 X 2.13
3.	DOOR - D1	2'9" X 7'0"	0.85 X 2.13
4.	WINDOW - W	5'0" X 4'0"	1.52 X 1.22
5.	VENTILATOR - V	3'0" X 2'6"	0.91 X 0.76




SCALE :-

ALL DIMWENSIONS ARE IN FEET & METER
SCALE 1 : 100 OR 1" = 8'0"

$F.S.I = 367.84 / 2102.44 = 0.175 < 2$

SPECIFICATIONS:

1. R.C.C FOOTINGS FOR FOUNDATION IN M20 MIX
2. R.C.C. COLUMNS IN M20 MIX
3. R.C.C. ROOF SLAB AND BEAMS IN M20 MIX
4. 9" BRICK WORK IN CM 1:5 IN SUPER STRUCTURE
5. COUNTRY WOOD DOORS WITH FLUSH SHUTTERS
6. COUNTRY WOOD GLAZED WINDOWS
7. INTERNAL PLASTERING IN CM 1:4
8. EXTERNAL PLASTERING IN CM 1:5
9. WEATHERING COURSE IN BRICK JELLY LIME CONCRETE 1:3 MIX

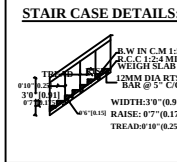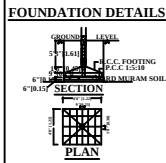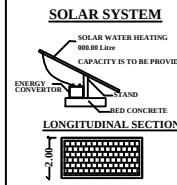


Mr.K.MANI, S/o.M.KUZHANDAIVEL.
OWNER/POWER AGENT

Er.V.RAGHURAMAN,B.E.,
Registered Engineer Grade - I,
License Building Surveyor &
Consulting Civil Engineer,
VASTHU BUILDERS
6/281,ARUMUGA IYER NAGAR,MUMMUDI,
Thalaivasal (Po&Tk), Salem (Dt) - 636 112
Cell: 96009 57845

REGISTERED ENGINEER:-

SITE PLAN
SCALE:1:500

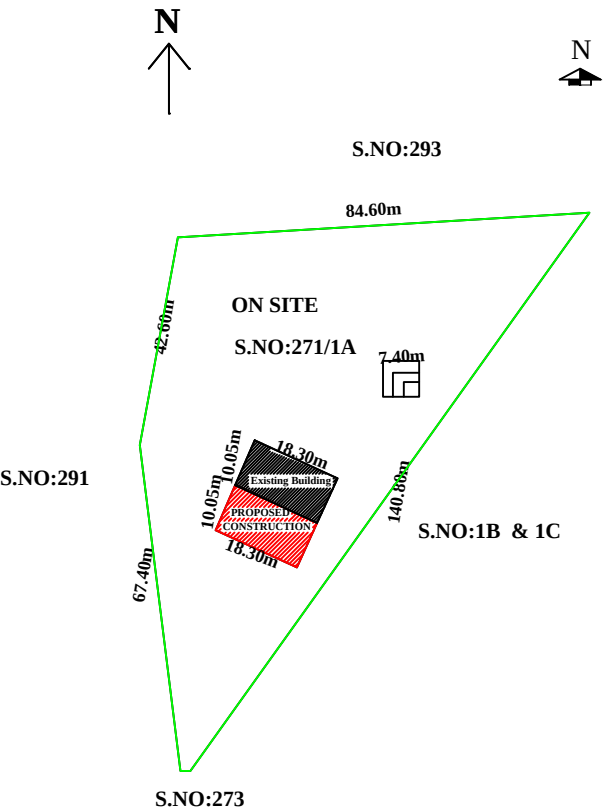

LEGEND:-
BOUNDARY LINE SHOWN IN
PROPOSED BUILDING
EXISTING BUILDING
ROAD SHOWN IN

Eight ways to know a piece of land before you pay for it.

This report covers one part of the picture. These cover the rest, drawn from the same government records, for any property in Tamil Nadu.

LandLens One

Ask anything about a property and get an answer grounded in live government records, with the sources shown.

[/landlens/one](#)



Verify My Land

Every record check run on one property and returned as a single report.

[/landlens/verify-my-land](#)



Legal Opinion

An advocate's written opinion on the title, built on the records we pull for it.

[/landlens](#)



One Map

Every layer on one map: the parcel, its boundary, zoning, water bodies and what sits around it.

[/landlens/one/map](#)



PriceMap

What land actually changed hands for around this plot, taken from the registered deeds.

[/landlens/pricemap](#)



Build Scope

What you are allowed to build here: floor space, height, coverage and setbacks.

[/landlens/build-scope](#)



Property Tracker

Watch a property and hear about it when something new is registered against it.

[/landlens/property-tracker](#)



Deal Room

Run the transaction in one place: documents, stamping, signatures and the parties.

[/landlens/deal-room](#)



Twenty-four checks you can run yourself, at no cost.

Records and verification

The registers themselves, read for you.

Encumbrance Certificate

Patta and Chitta

Field Measurement Sketch

EC Analyzer

Bank charge check

Court case search

Seller background check

Approval check by survey

Value and duty

What it is worth and what it costs to register.

Guideline value by street

Guideline value by survey

Stamp duty and registration fees

Capital gains

Floor space index

Area unit converter

Zoning and land use

What the plan says can happen on this land.

Land use zone finder

CMDA land use check

Coastal regulation zone

Master plan check

Water bodies finder

Airport height clearance

Registers and directories

Who holds it, and which office keeps the record.

Find your registering office

Temple property check

Waqf property check

RERA register



Every free tool
/tools



Services we run
for you
/services



The LandLens
suite
/landlens/one



Every claim in this document traces back to a government record.

Legal opinions, due diligence and title verification

Building plan, layout and sub-division approvals

Completion and occupancy certificates, regularisation

Escrow, negotiation and NRI property management

Land survey, soil testing, architecture and construction

Verified RealEstate
3/350/2 Mettukuppam,
OMR Thoraipakkam,
Chennai 600 097, India
hello@verified.realestate
+91 9996 12 9996

Prepared from the registers named on the page each finding sits on. Where a register could not be read, this document says so in its place rather than leaving the gap to be read as a clean result.

