PP APPROVAL RECORD

Planning Permission

Survey 279

Navapatti

Salem district, Tamil Nadu

APPROVAL TYPE
Building Plan

ISSUING AUTHORITY
Rural Panchayat

The approval as the planning authority issued it, reproduced in full behind this page.

An approval speaks to what was sanctioned, not to what was built. Completion is a separate record.

Verified RealEstate™

3/350/2 Mettukuppam,
OMR Thoraipakkam,
Chennai 600 097, India


hello@verified.realestate

+91 9996 12 9996

verified.realestate


PLAN SHOWING THE PROPOSED CONSTRUCTION OF RCC ROOF GROUND AND FIRST FLOOR RESIDENTIAL BUILDING IN PATTA NO:2192, NEW SURVEY NO:279/2A2 , NAVAPPATTY VILLAGE PANCHAYAT, KOLATHUR BLOCK, METTUR TALUK , SALEM DISTRICT.

APPLICANT:- Mr.MUTHURAJ.A S/o AMMASI

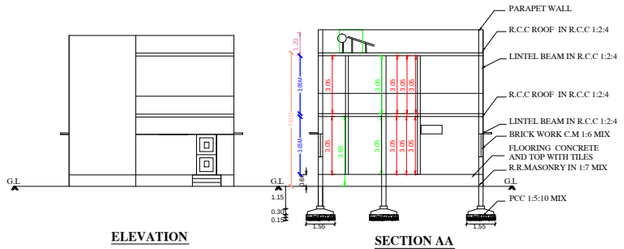

ELEVATION

SECTION AA

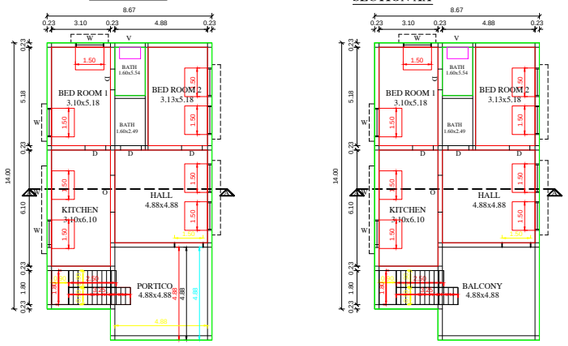

GROUND FLOOR PLAN
(SCALE 1:100)

FIRST FLOOR PLAN
(SCALE 1:100)


PLAN INFO
AS_AT_SITE=890.10
FMB_OR_PLR=890.10
AS_PER_DOCUMENT=890.10
PREMIUM_FSI_REQUIRED=NO
IS_APPROVED_LAYOUT=YES
PLOT_NO=NO
DOOR_NO=NO
SURVEY_NO= 279/2A2
PATTA_NO= 2192
TALUK=METTUR
OSR_APPLICABLE=NO
IS_SWIMMING_POOL_EXISTS=NO
DISTRICT=SALEM
SINGLE_FAMILY_BLDG=YES
CRZ=NO
SECURITY_ZONE=NO
ACCESS_WIDTH_M=3.66
WHETHER_GOVT_OR_AIDED_SCHOOL=NO
PLOT_AREA_M2=890.10
AVG_PLOT_DEPTH=50.00
AVG_PLOT_WIDTH=18.00
AREA_TYPE=CBA
ROAD_WIDTH=30.00
ROAD_LENGTH=20.00
LAND_USE_ZONE=RESIDENCE
RWH_DECLARED=YES
BUILDING_NEAR_TO_RIVER=NO
BUILDING_NEAR_MONUMENT=NO
BUILDING_NEAR_GOVT_BLDG=NO
NOC_FOR_CONSTRUCTION_NEAR_MONUMENT=NO
JURISDICTION_TYPE=PANCHAYAT
IF_HERITAGE_TOWN_LESSTHAN_1KM_RADIUS =NO

DETAILS OF JOINARIES :

MD	- MAIN DOOR	1.52X 2.13
D	- DOOR	1.00X 2.13
W	- WINDOW	1.52X 1.22
W1	- WINDOW	1.22 X 1.22
V	- VENTILATOR	0.91 X 0.61

AREA DETAILS :


AREA DETAILS	SQM	SFT
AREA AS PER DOCUMENT	**890.10**	**9581.93**
PLINTH AREA DETAILS	**SQM**	**SFT**
AREA OF PROPOSED GROUND FLOOR BUILDING	130.08	1400.00
AREA OF PROPOSED FIRST FLOOR BUILDING	130.08	1400.00
TOTAL	260.16	2800.00
FLOOR SPACE INDEX (FSI)	0.29	
PLOT COVERAGE	14 %	

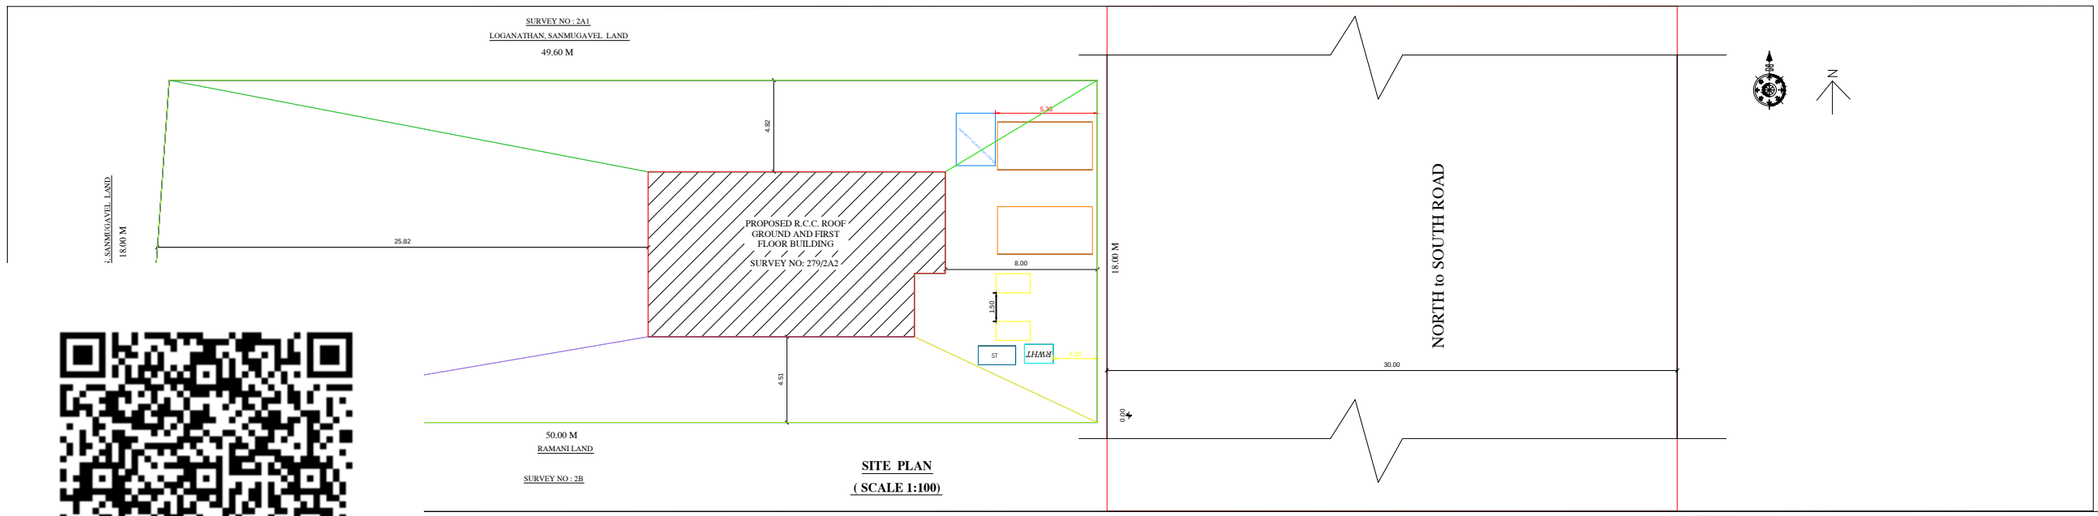


SITE PLAN
(SCALE 1:100)




STAIR DETAILS

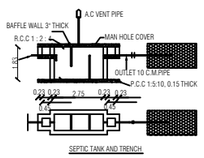

SEPTIC TANK AND TRENCH

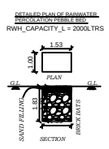

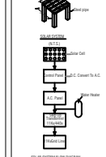

COLOUR INDEX

- SITE BOUNDARY
- PROPOSED BUILDING
- ROAD

APPLICANT :-

Er.T SANKAR, BE,CIVIL
DTCP Registered Engineer (Salem)
Mettur Municipality,
Registered Engineer PN Patty,
Verakkal Puthur, Mecheri, Kolathur
Town Panchayat. Cell: 99657 65959

ENGINEER /LBS:-

THE LANDLENS SUITE

Eight ways to know a piece of land before you pay for it.

This report covers one part of the picture. These cover the rest, drawn from the same government records, for any property in Tamil Nadu.

LandLens One
Ask anything about a property and get an answer grounded in live government records, with the sources shown.
/landlens/one

Verify My Land
Every record check run on one property and returned as a single report.
/landlens/verify-my-land

Legal Opinion
An advocate's written opinion on the title, built on the records we pull for it.
/landlens

One Map
Every layer on one map: the parcel, its boundary, zoning, water bodies and what sits around it.
/landlens/one/map

PriceMap
What land actually changed hands for around this plot, taken from the registered deeds.
/landlens/pricemap

Build Scope
What you are allowed to build here: floor space, height, coverage and setbacks.
/landlens/build-scope

Property Tracker
Watch a property and hear about it when something new is registered against it.
/landlens/property-tracker

Deal Room
Run the transaction in one place: documents, stamping, signatures and the parties.
/landlens/deal-room

FREE TOOLS · NO ACCOUNT NEEDED

Twenty-four checks you can run yourself, at no cost.

Records and verification

The registers themselves, read for you.

- Encumbrance Certificate
- Patta and Chitta
- Field Measurement Sketch
- EC Analyzer
- Bank charge check
- Court case search
- Seller background check
- Approval check by survey

Value and duty

What it is worth and what it costs to register.

- Guideline value by street
- Guideline value by survey
- Stamp duty and registration fees
- Capital gains
- Floor space index
- Area unit converter

Zoning and land use

What the plan says can happen on this land.

- Land use zone finder
- CMDA land use check
- Coastal regulation zone
- Master plan check
- Water bodies finder
- Airport height clearance

Registers and directories

Who holds it, and which office keeps the record.

- Find your registering office
- Temple property check
- Waqf property check
- RERA register

Every free tool
/tools

Services we run for you
/services

The LandLens suite
/landlens/one

Verified RealEstate™

Every claim in this document traces back to a government record.

- Legal opinions, due diligence and title verification
- Building plan, layout and sub-division approvals
- Completion and occupancy certificates, regularisation
- Escrow, negotiation and NRI property management
- Land survey, soil testing, architecture and construction

Verified RealEstate
3/350/2 Mettukuppam,
OMR Thoraipakkam,
Chennai 600 097, India
hello@verified.realestate
+91 9996 12 9996

Prepared from the registers named on the page each finding sits on. Where a register could not be read, this document says so in its place rather than leaving the gap to be read as a clean result.