PP APPROVAL RECORD

Planning Permission

Sivagangai district, Tamil Nadu

APPROVAL TYPE
Layout Approval

ISSUING AUTHORITY
DTCP


The approval as the planning authority issued it, reproduced in full behind this page.

An approval speaks to what was sanctioned, not to what was built. Completion is a separate record.

Verified RealEstate™
3/350/2 Mettukuppam,
OMR Thoraipakkam,
Chennai 600 097, India

hello@verified.realestate
+91 9996 12 9996
verified.realestate

வட்டார வளர்ச்சி அலுவலர் (வ.உ),
இளையான்குடி ஊராட்சி ஒன்றியம்.
அவர்களின் ந.க.எண்: அ2/1494/2025- நாள்.10.07.2025-ன் படி
அணுகுசாலைக்கான சான்று வழங்கப்பட்டுள்ளது.

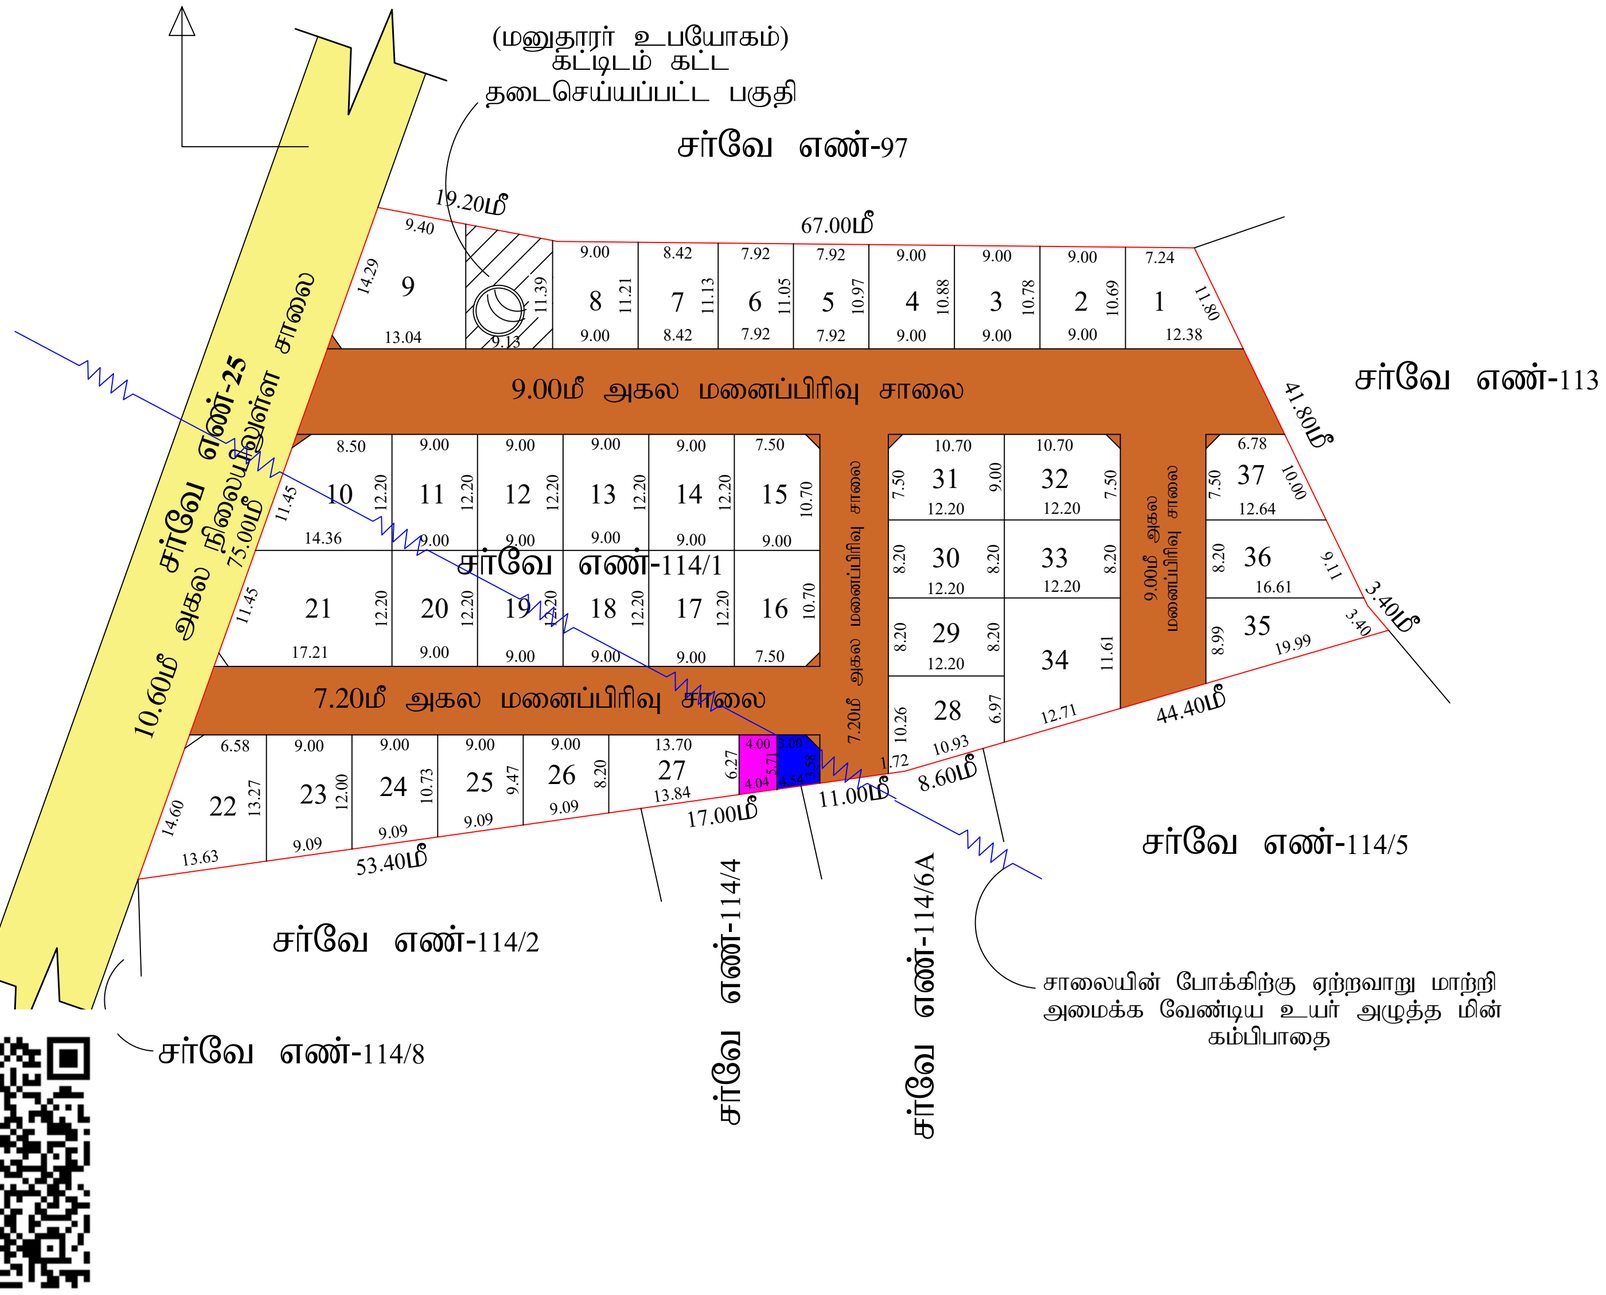

நகர் ஊரமைப்பு துறை - சிவகங்கை மாவட்டம்

சிவகங்கை மாவட்டம், இளையான்குடி வட்டம், இளையான்குடி ஊராட்சி ஒன்றியம், பெரும்பச்சேரி ஊராட்சி, பெரும்பச்சேரி கிராமம், நில அளவை எண் :114/1 -ல் அமையும் குடியிருப்பு மனைப்பிரிவு தொழில் நுட்ப ஒப்புதல் வரைபடம்.

இணையதள பதிவு எண் : D76NMTFE /2025/TCP
அளவு: 1 : 400

வ

குறிப்பு:-

மனைப்பிரிவு இடத்தின் பரப்பளவு	-	5950.00ச.மீ (1.47ஏக்கர்)
உத்தேச சாலையின் பரப்பளவு	-	1887.98ச.மீ
மீதமுள்ள பரப்பளவு	-	4062.02ச.மீ
கோரிய மனைகள்	-	37
ஒதுக்கிய மனைகள்	-	37 + மனுதாரர் உபயோகம்
மனைப்பிரிவு இடத்தின் எல்கை		
நிலையில் உள்ள சாலை		

ஒதுக்கீடுகள் :-

மின்சார வாரியத்திற்கு தான பத்திரம் மூலம் ஒப்படைப்பு செய்யப்பட்டுள்ளது.

TANGEDCO ஒதுக்கீடு (A) - 23.13ச.மீ (0.56%)

உள்ளாட்சிக்கு தான பத்திரம் மூலம் ஒப்படைப்பு செய்யப்பட்டுள்ளது.

உள்ளாட்சி ஒதுக்கீடு (B) - 23.95ச.மீ (0.58%)

உத்தேச மனைப்பிரிவு சாலை மற்றும் மூலை முடக்கு - 1887.98 ச.மீ

(அரசாணை எண்.18 ந.நி(ம)கு.வ.துறை நாள்:04.02.2019-ன் படி மனைப்பிரிவில் உத்தேசிக்கப்படவுள்ள 406.20ச.மீ பூங்கா பரப்பிற்கு ஈடாக அரசு வழிகாட்டி மதிப்பின் தொகையினை மனுதாரரால் செலுத்தப்பட்டுள்ளது)

மூலை முடக்கு:

12.0மீ வரை உள்ள அகல சாலைக்கு 1.50மீ x 1.50மீ

நிபந்தனைகள்:

1. அரசாணை எண். 71 ஊ.வ.(சி2) துறை நாள் 16.08.03-ன் படி சாலைகள் ஒதுக்கீட்டினை உள்ளாட்சிக்கு மனுதாரரால் தானமாக ஒப்படைப்பு செய்யப்பட்டுள்ளது மேலும் மேற்படி அரசாணையில் தெரிவிக்கப்பட்டுள்ளவாறு நில உரிமைக்கு ஊராட்சியே பொறுப்பு என்பதுடன் ஊராட்சியினால் வழங்கப்பட்ட நில உரிமை சான்றின் அடிப்படையிலேயே இம்மனைப்பிரிவிற்கு தொழில்நுட்ப ஒப்புதல் வழங்கப்படுகிறது.
2. இம்மனைப்பிரிவிற்கு உள்ளாட்சி இறுதி ஒப்புதல் அளிக்கும்முன் இடத்தினை எந்தத்துறையாலும் நில ஆழ்ஜித நடவடிக்கை மேற்க்கொள்ளப்படவில்லை என்றும் எந்த துறைக்காகவும் நில ஆழ்ஜிதப்பட்டியல் மாவட்ட வருவாய் அலுவலருக்கு அனுப்பப்படவில்லை என்றும் உள்ளாட்சி உறுதி செய்து கொள்ள வேண்டும்
3. நில உரிமம் குறித்து வழங்கப்பட்ட சான்றுகள் மற்றும் பரிசீலனைக்கு சமர்பிக்கப்பட்ட ஆவணங்கள் சரியானவையல்ல என்று அறியப்பட்டாலோ அல்லது மனைப்பிரிவிற்கு தொழில்நுட்ப ஒப்புதல் வழங்கியதால் பாதிப்பு ஏற்படக்கூடிய சூழ்நிலை ஏற்படின் இம்மனைப்பிரிவிற்கு வழங்கப்பட்ட தொழில்நுட்ப ஒப்புதல் எவ்விதமுன்னறிவிப்பும் இன்றி நகர் ஊரமைப்பு இயக்குநர் அவர்களால் இரத்து செய்யப்படும்.
4. விற்பனைக்குண்டான மனைகளை விற்பனை செய்யும் போது இவ்வாணையின் நகலோடு நகர் ஊரமைப்புத்துறையில் ஒப்புதல் அளிக்கப்பட்ட வரைபட நகல் மனை வாங்குபவர்களுக்கு கட்டாயம் வழங்கப்பட வேண்டும்
5. ஒப்புதல் அளிக்கப்பட்ட மனைப்பிரிவு வரைபடத்தை எந்த வித மாற்றம் விடுதலின்றி மனைப்பிரிவு நுழைவுவாயிலில் 6' X 4' அளவிலான நிரந்தர தகவல் பலகை மூலம் பொதுமக்கள் பார்வைக்கு நிரந்தரமாக பிரசுரிக்கப்பட வேண்டும்
6. The Tamilnadu Government in G.O.Ms.No.112, Housing and Urban Development Department dated: 22.06.2017 have approved the Tamilnadu Real Estate (Regulation & Development) Act 2016. The promoter has to advertise, market book, sell or offer for sale, or invite persons to purchase in any manner any plot, apartment or building, as the case may be, in any Real Estate Project or part of it only after registering the Real Estate Project with the Real Estate Authority
7. அரசாணை எண். 18 ந.நி(ம)கு.வ துறை நாள் 04.02.2019- மற்றும் அரசாணை எண். 16 ந.நி(ம)கு.வ துறை நாள் 31.01.2020-ன் விதிகள் அனைத்தும் பொருந்தும்.
8. சிவகங்கை மாவட்ட ஆட்சிதலைவர் அவர்களின் கடிதம் எண்: மு.மு.எச் 2/3085045/2025, நாள்.05.06.2025 படி நன்செய் நிலத்திற்கான தடையின்மை சான்று பெறப்பட்டுள்ளது. அதில் குறிப்பிடப்பட்டுள்ள நிபந்தனைகள் கடைபிடிக்க வேண்டும்.

SWP/DTCP/SIVAGANGA/LAYOUT No:101/2025

உதவி இயக்குநர்
மாவட்ட நகர் ஊரமைப்பு அலுவலகம்
சிவகங்கை

THE LANDLENS SUITE

Eight ways to know a piece of land before you pay for it.

This report covers one part of the picture. These cover the rest, drawn from the same government records, for any property in Tamil Nadu.

LandLens One
Ask anything about a property and get an answer grounded in live government records, with the sources shown.
/landlens/one

Verify My Land
Every record check run on one property and returned as a single report.
/landlens/verify-my-land

Legal Opinion
An advocate's written opinion on the title, built on the records we pull for it.
/landlens

One Map
Every layer on one map: the parcel, its boundary, zoning, water bodies and what sits around it.
/landlens/one/map

PriceMap
What land actually changed hands for around this plot, taken from the registered deeds.
/landlens/pricemap

Build Scope
What you are allowed to build here: floor space, height, coverage and setbacks.
/landlens/build-scope

Property Tracker
Watch a property and hear about it when something new is registered against it.
/landlens/property-tracker

Deal Room
Run the transaction in one place: documents, stamping, signatures and the parties.
/landlens/deal-room

FREE TOOLS · NO ACCOUNT NEEDED

Twenty-four checks you can run yourself, at no cost.

Records and verification

The registers themselves, read for you.

- Encumbrance Certificate
- Patta and Chitta
- Field Measurement Sketch
- EC Analyzer
- Bank charge check
- Court case search
- Seller background check
- Approval check by survey

Value and duty

What it is worth and what it costs to register.

- Guideline value by street
- Guideline value by survey
- Stamp duty and registration fees
- Capital gains
- Floor space index
- Area unit converter

Zoning and land use

What the plan says can happen on this land.

- Land use zone finder
- CMDA land use check
- Coastal regulation zone
- Master plan check
- Water bodies finder
- Airport height clearance

Registers and directories

Who holds it, and which office keeps the record.

- Find your registering office
- Temple property check
- Waqf property check
- RERA register

Every free tool
/tools

Services we run for you
/services

The LandLens suite
/landlens/one

Verified RealEstate™

Every claim in this document traces back to a government record.

- Legal opinions, due diligence and title verification
- Building plan, layout and sub-division approvals
- Completion and occupancy certificates, regularisation
- Escrow, negotiation and NRI property management
- Land survey, soil testing, architecture and construction

Verified RealEstate
3/350/2 Mettukuppam,
OMR Thoraipakkam,
Chennai 600 097, India
hello@verified.realestate
+91 9996 12 9996

Prepared from the registers named on the page each finding sits on. Where a register could not be read, this document says so in its place rather than leaving the gap to be read as a clean result.