
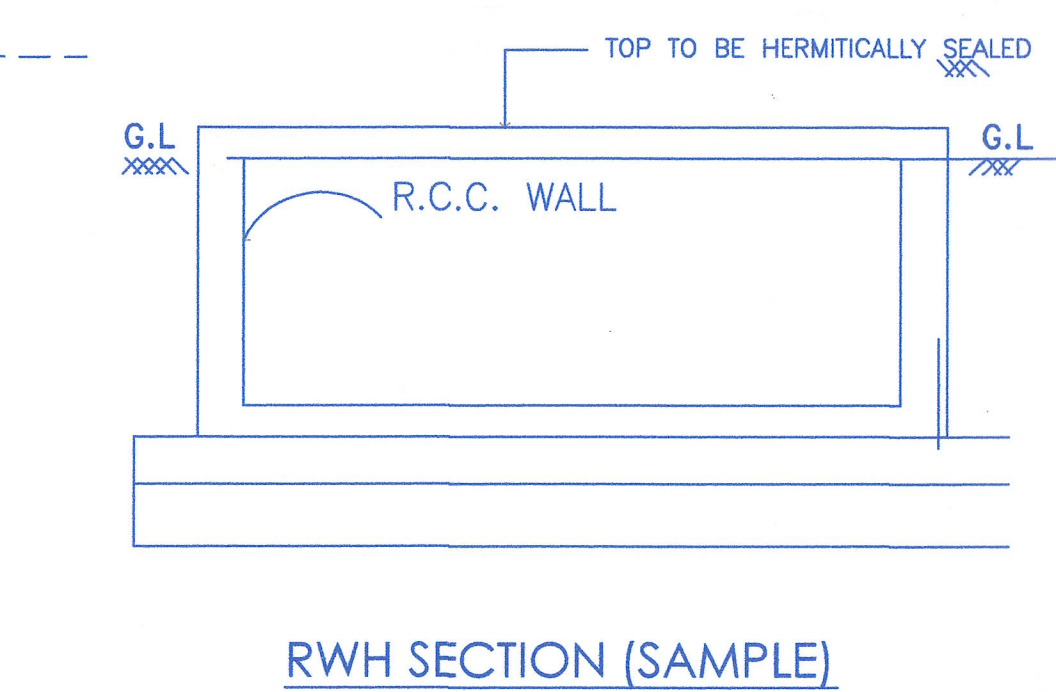
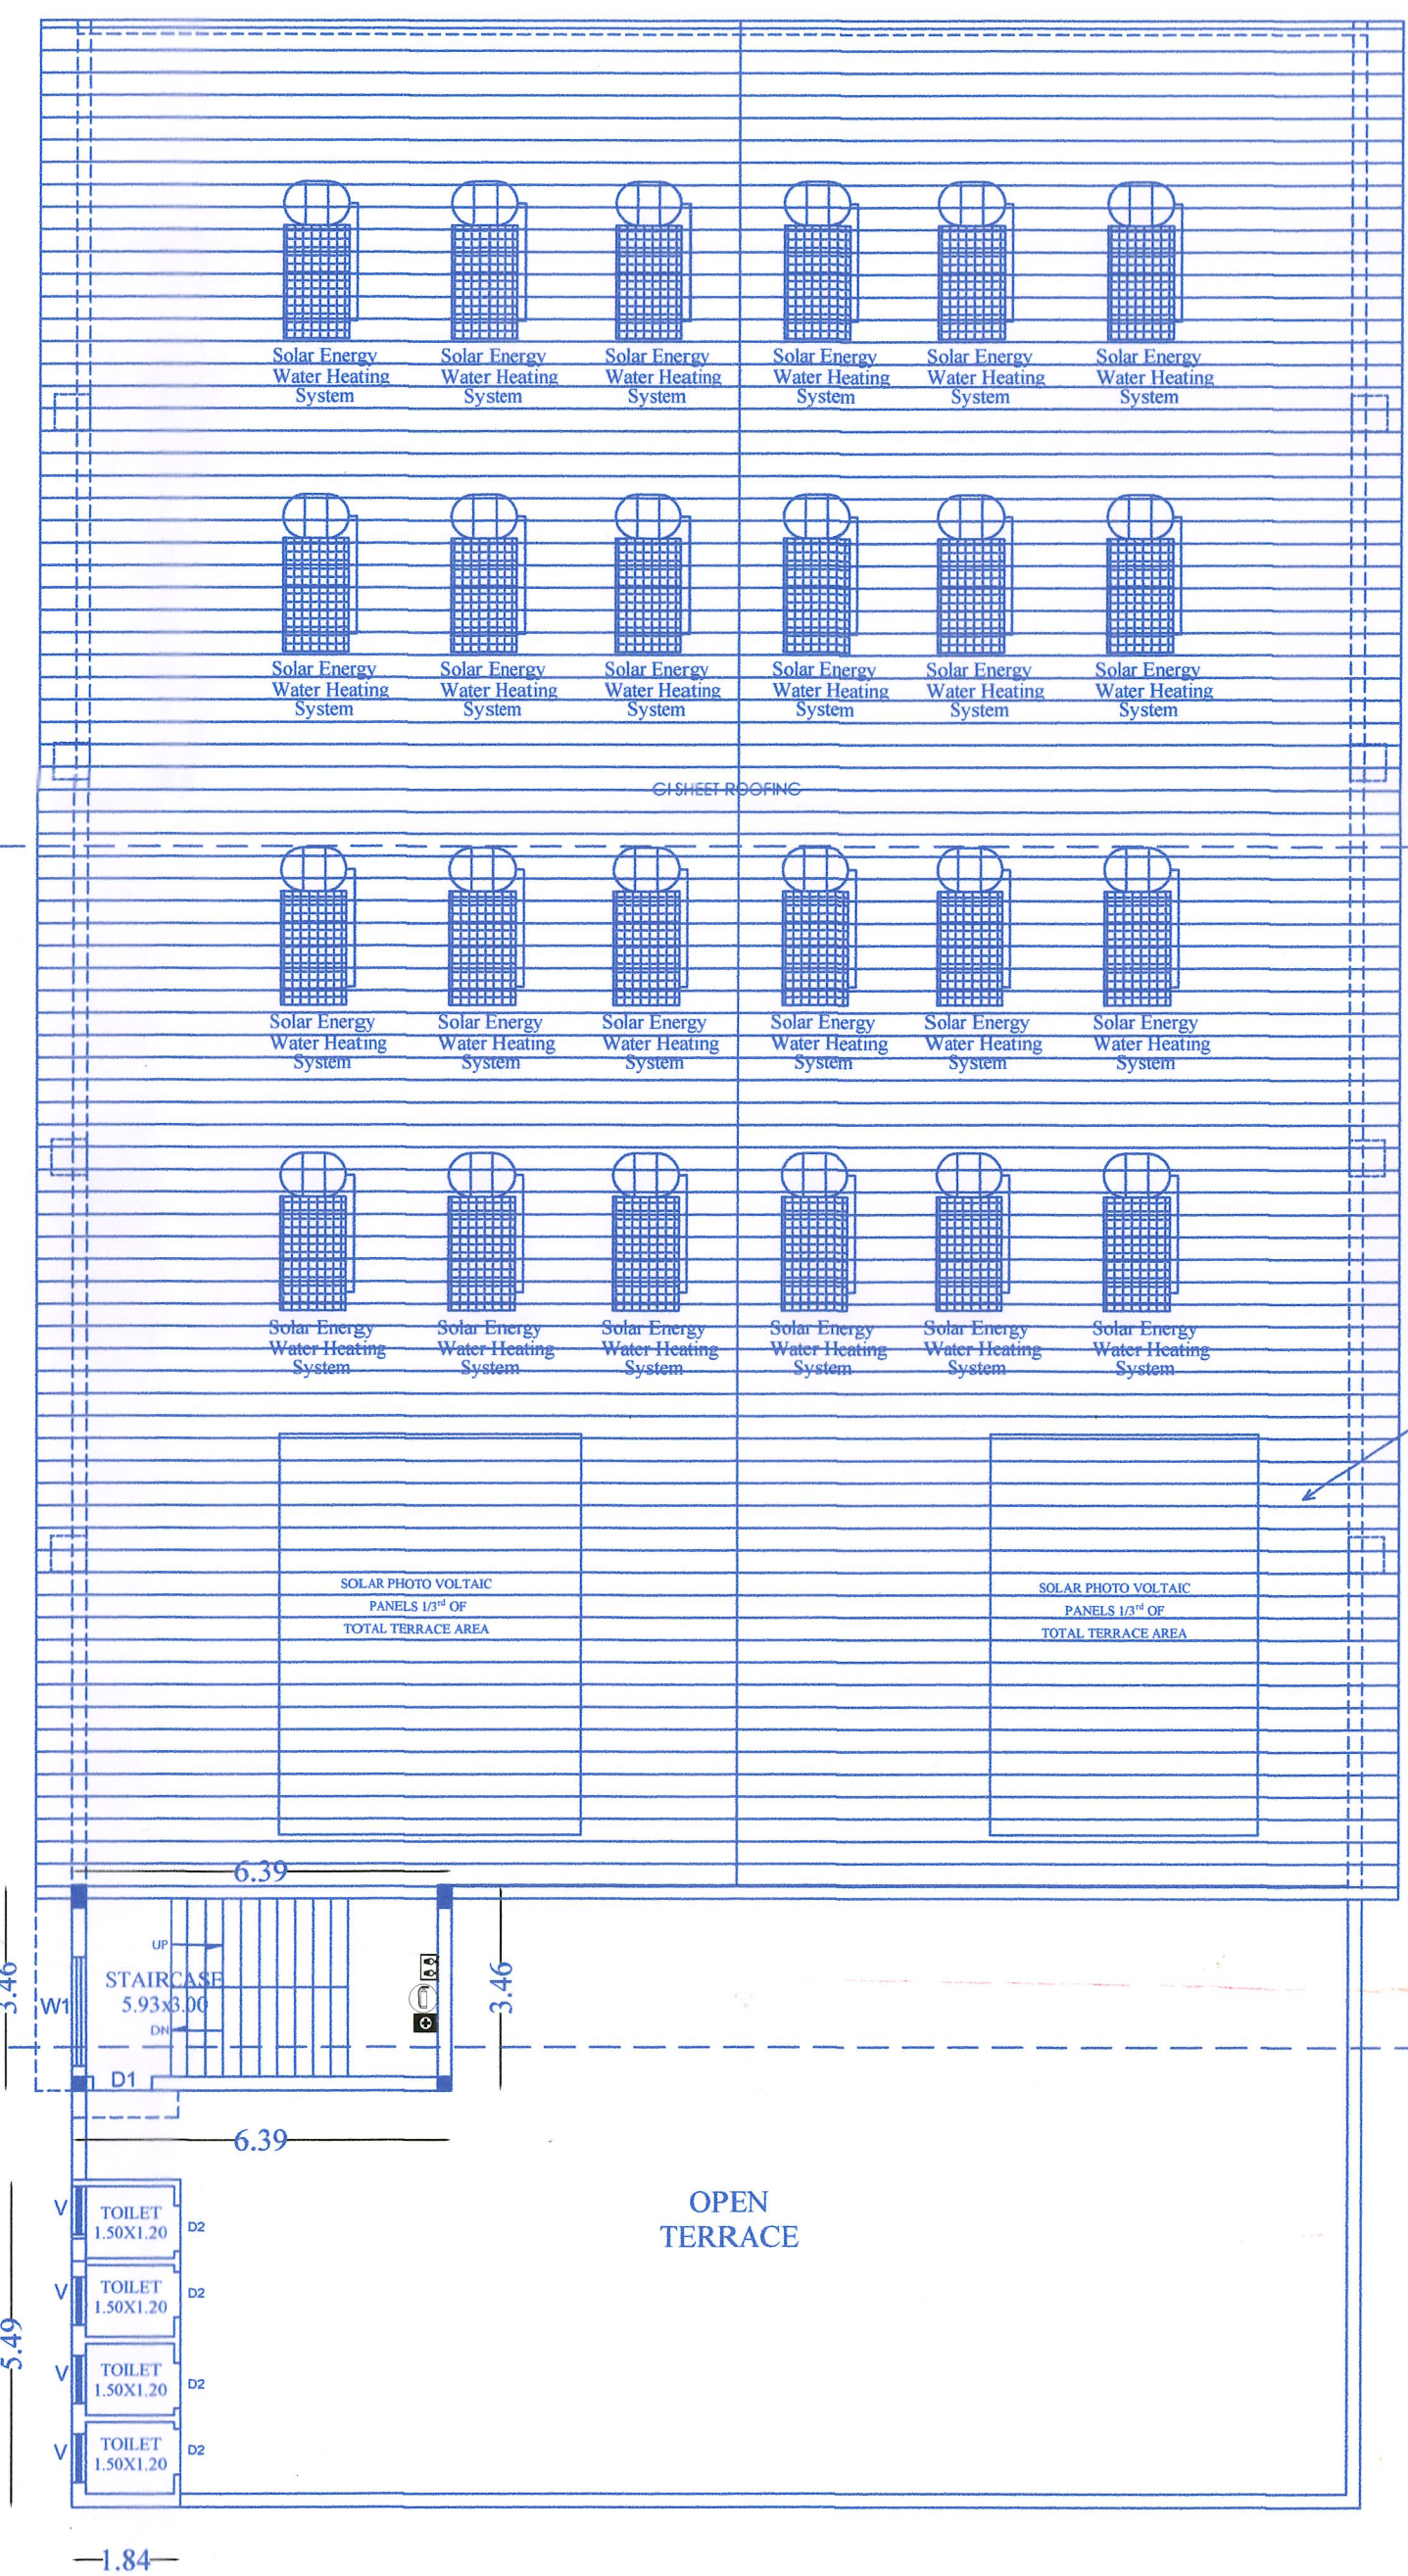
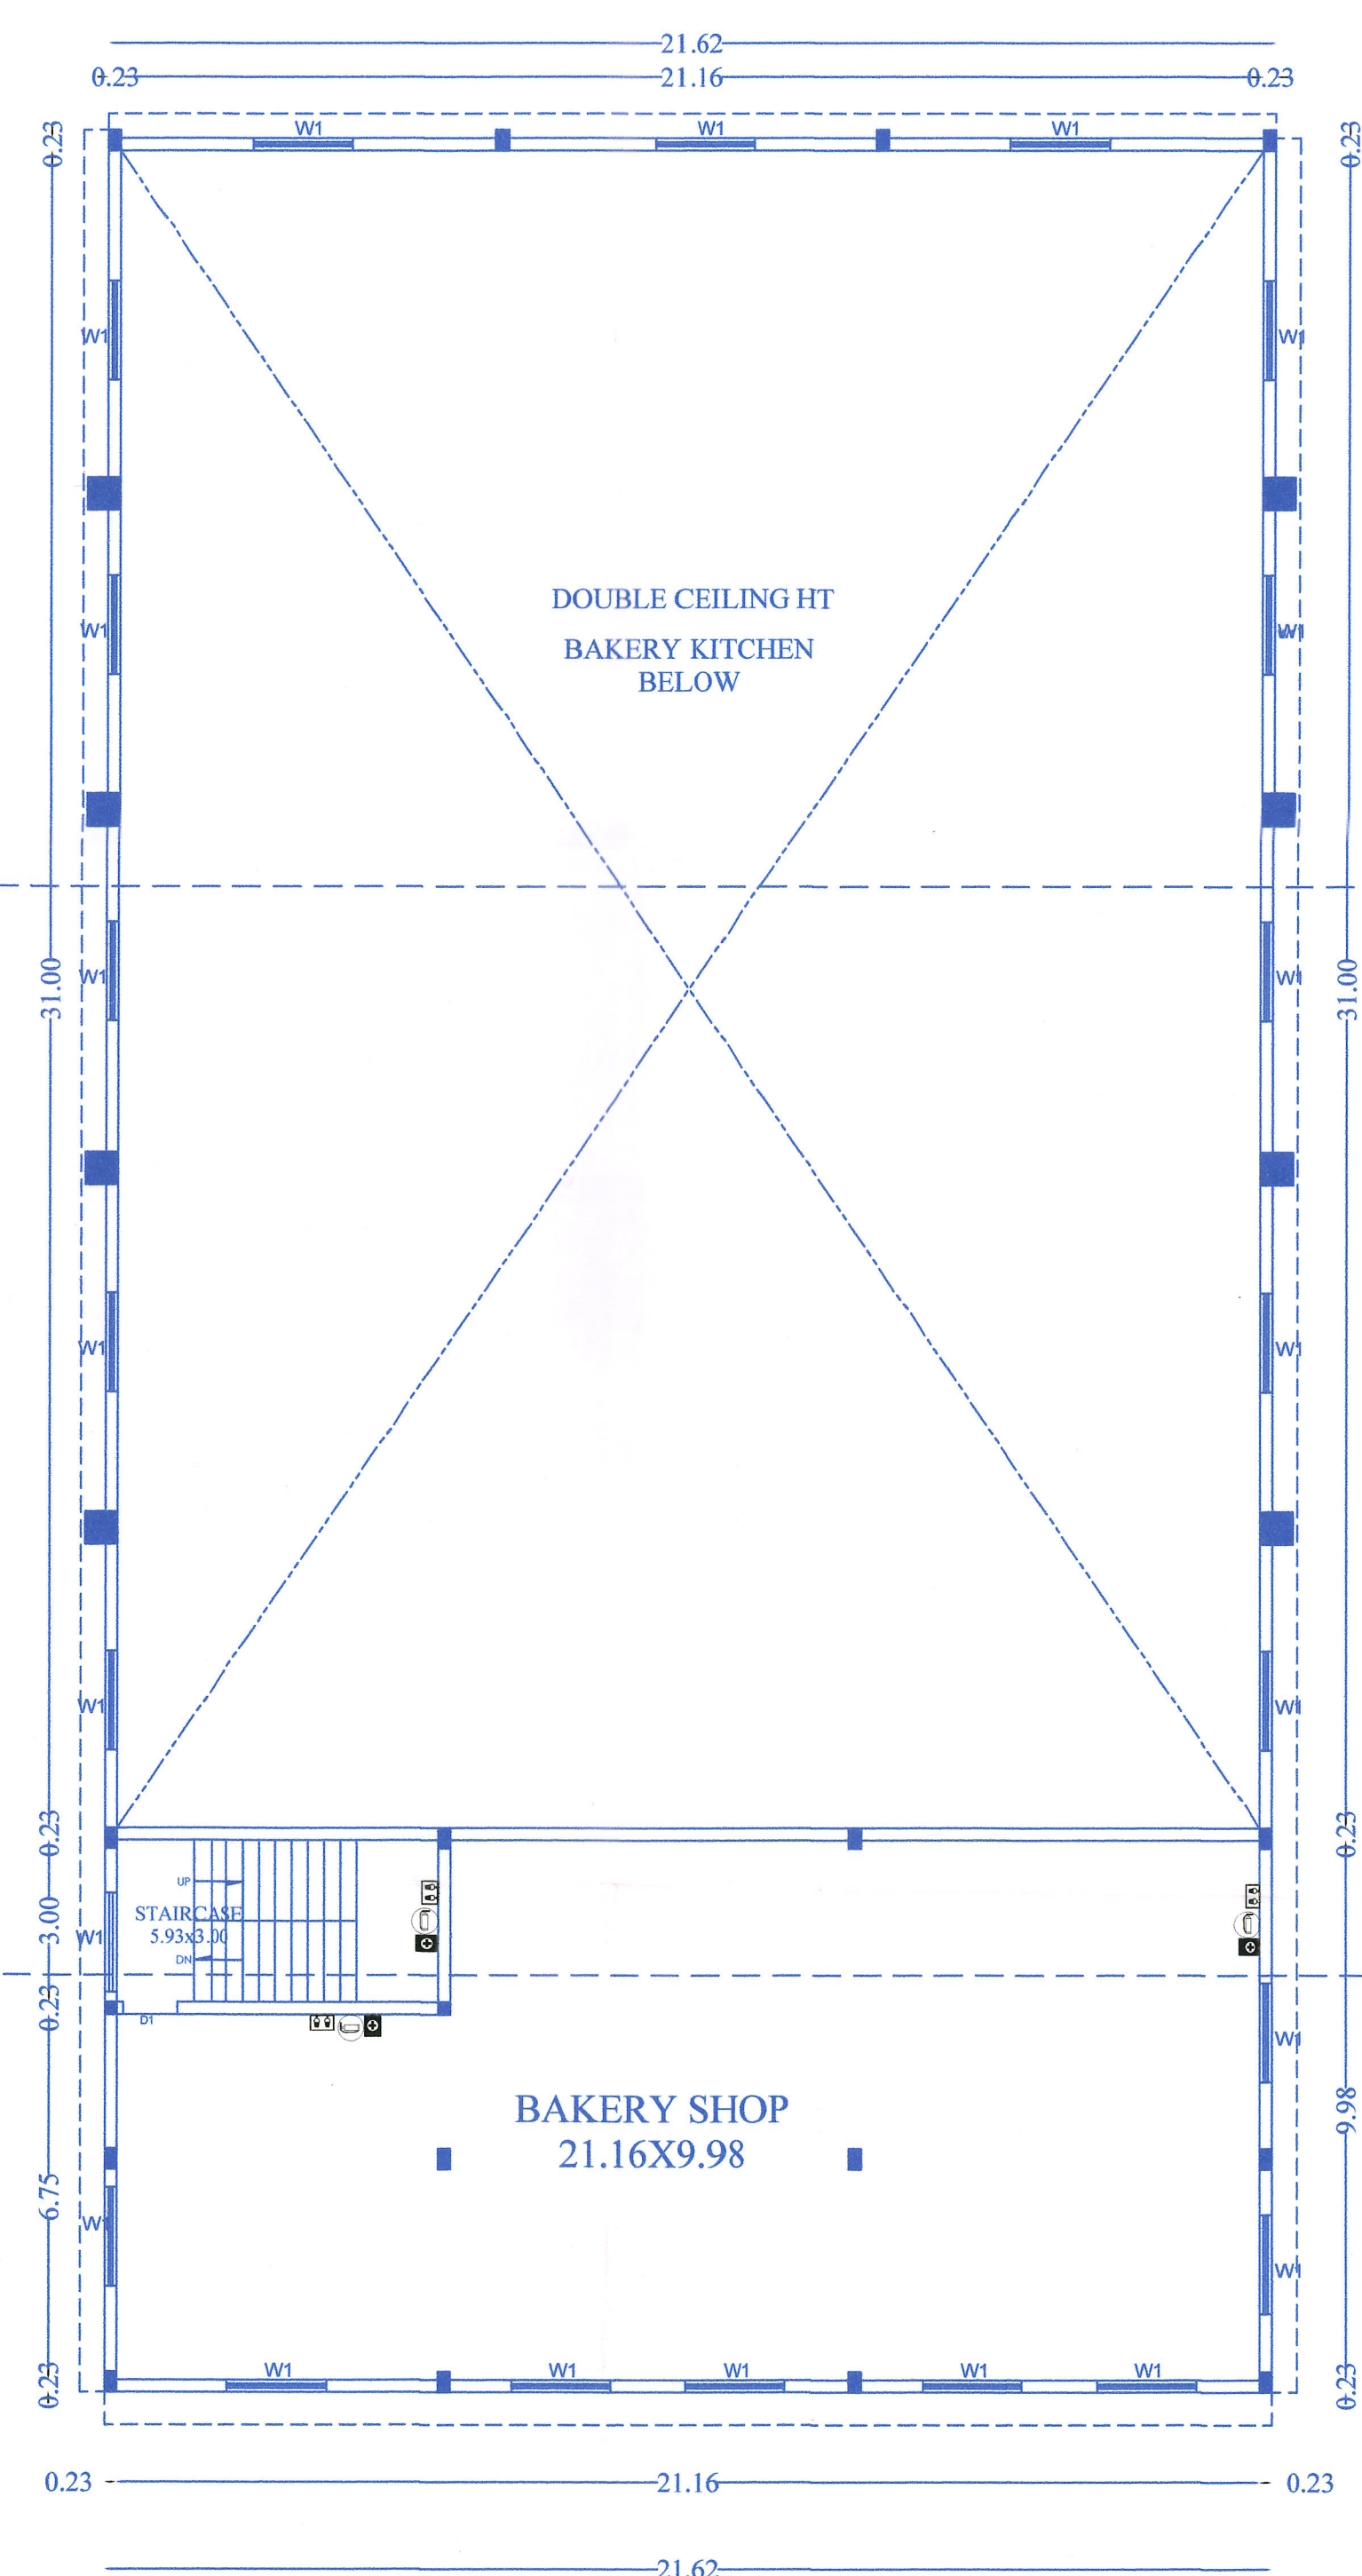
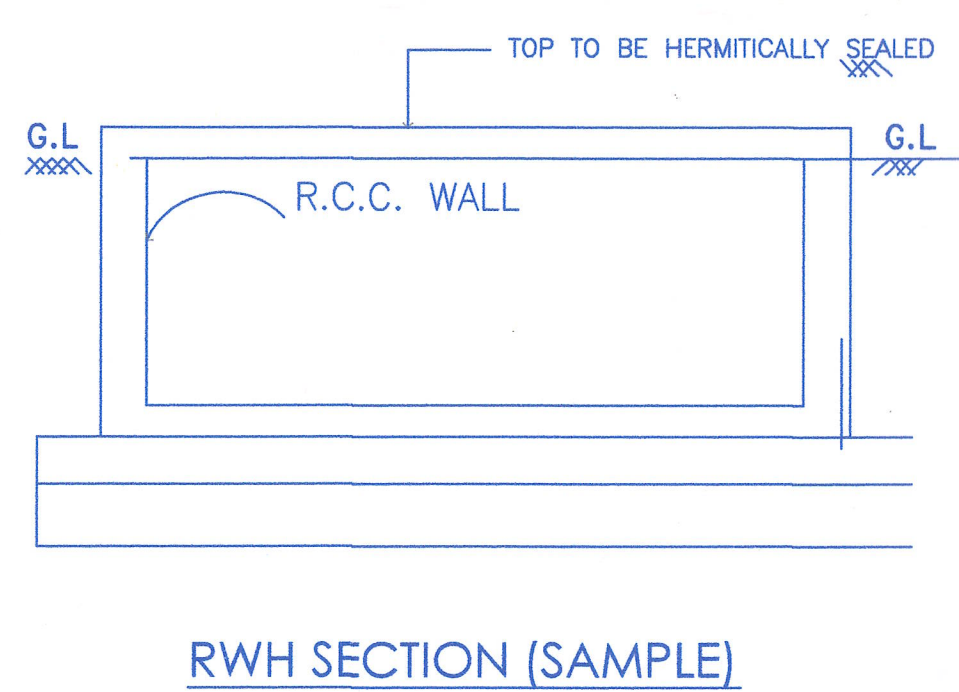
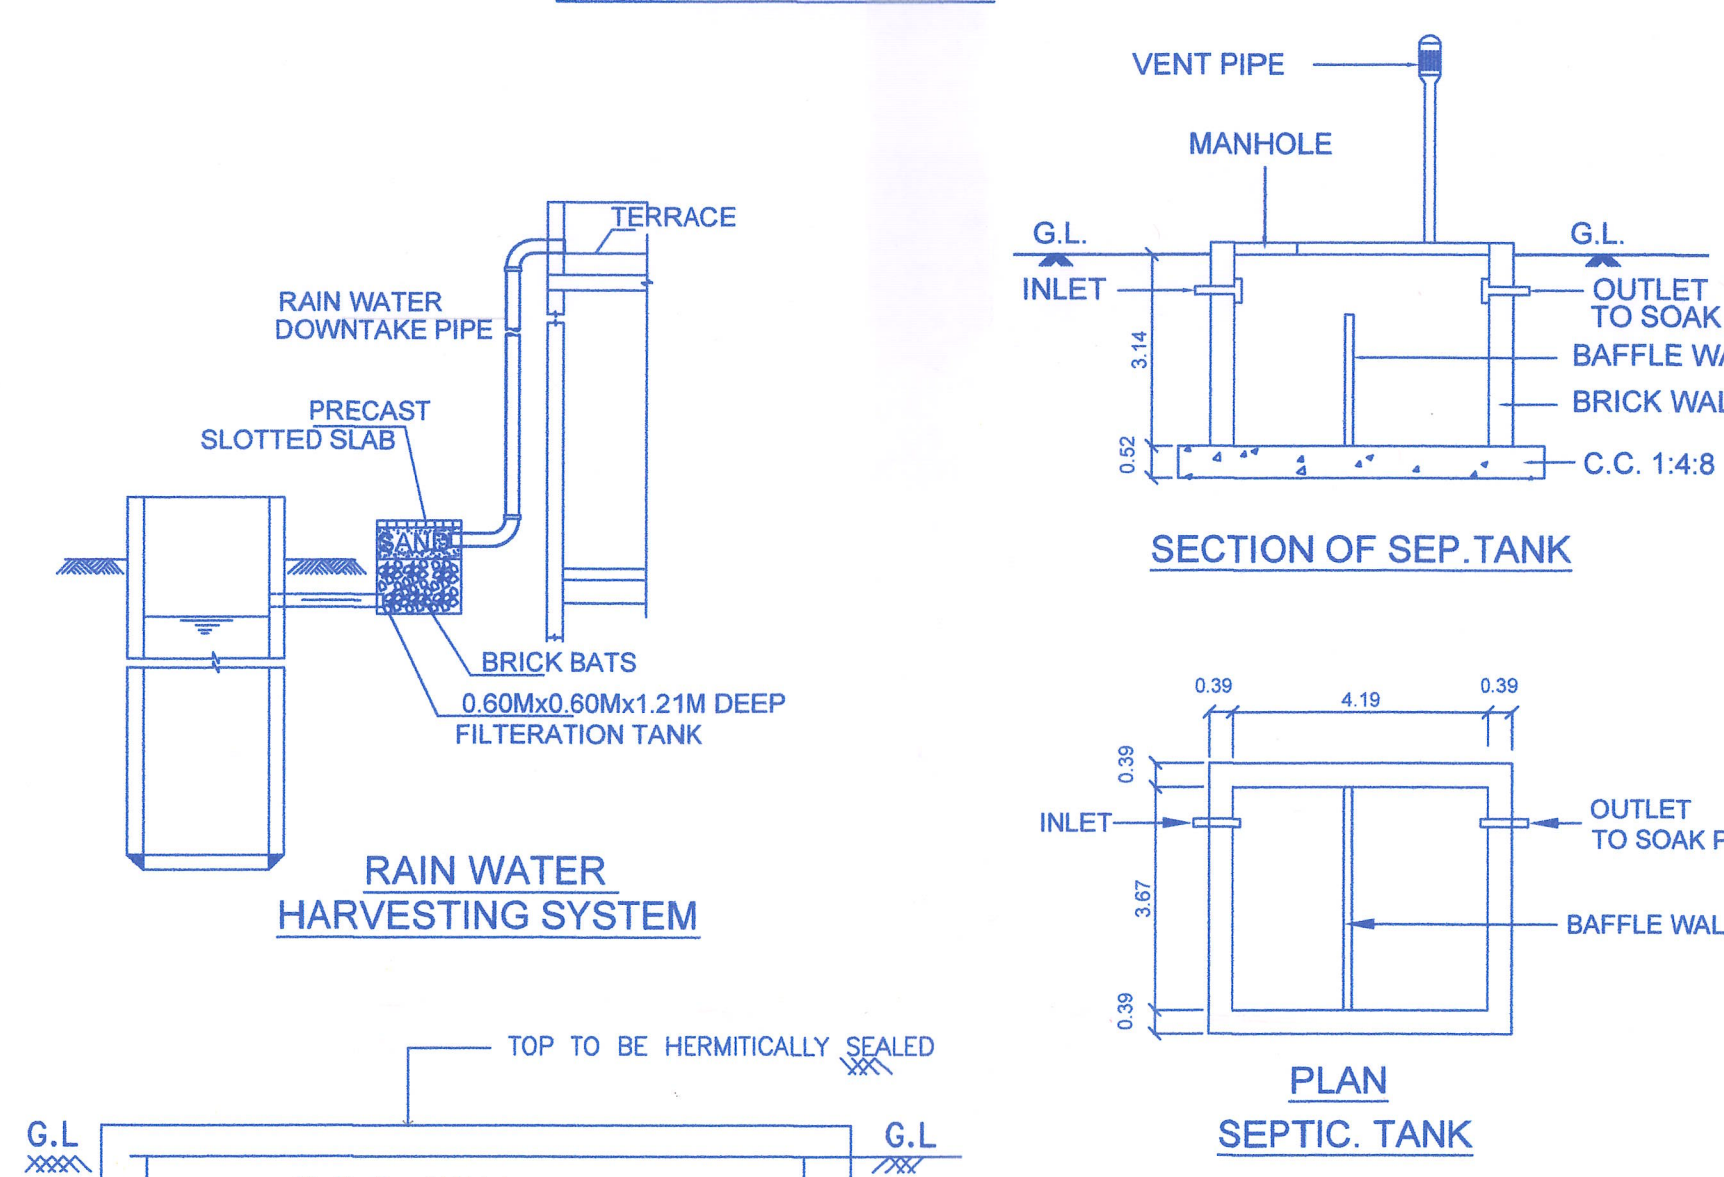
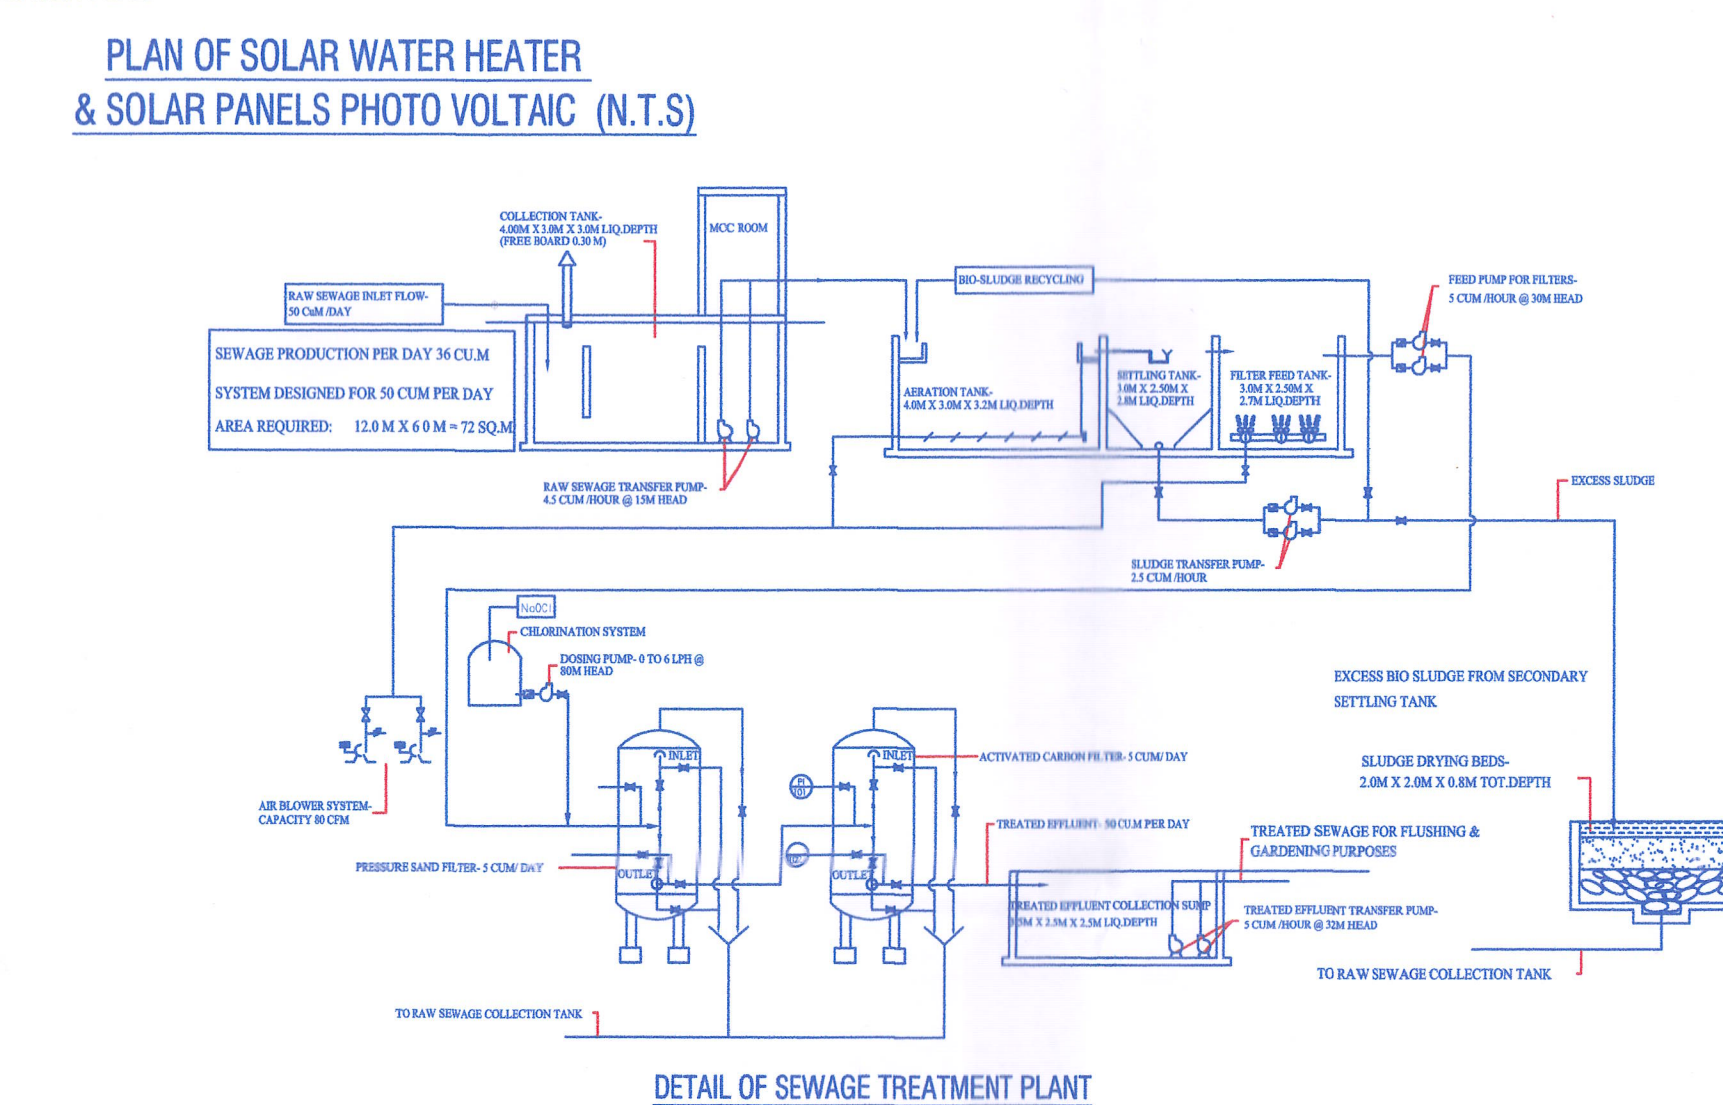
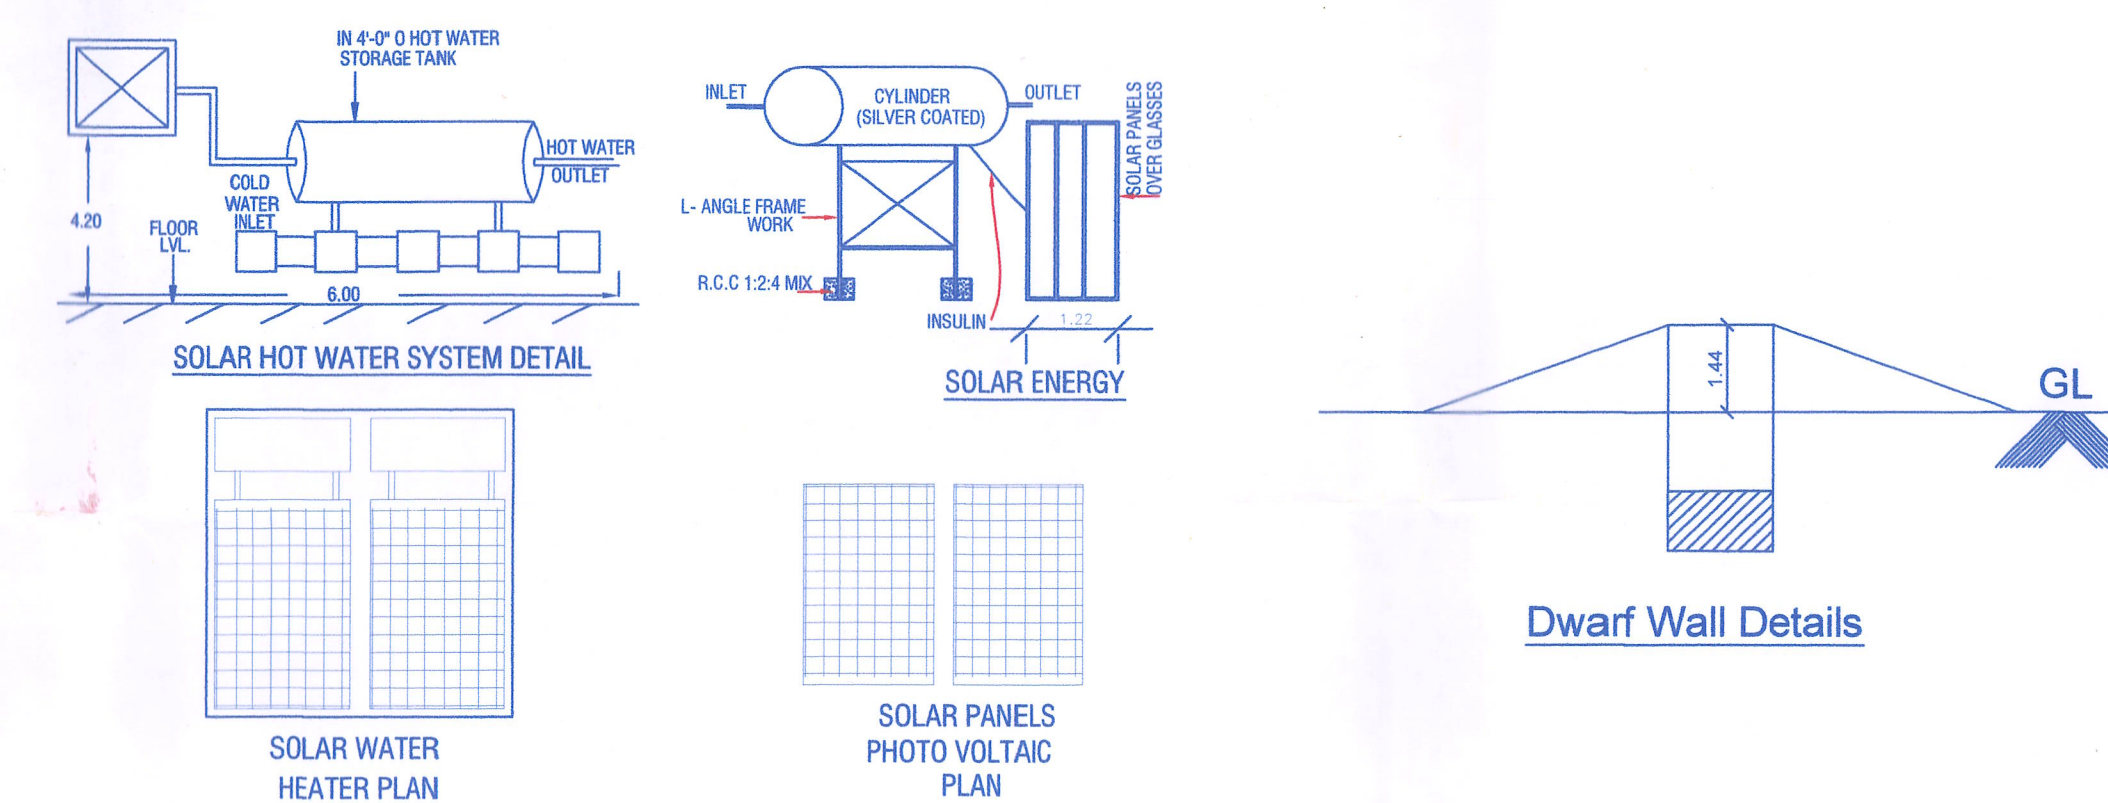
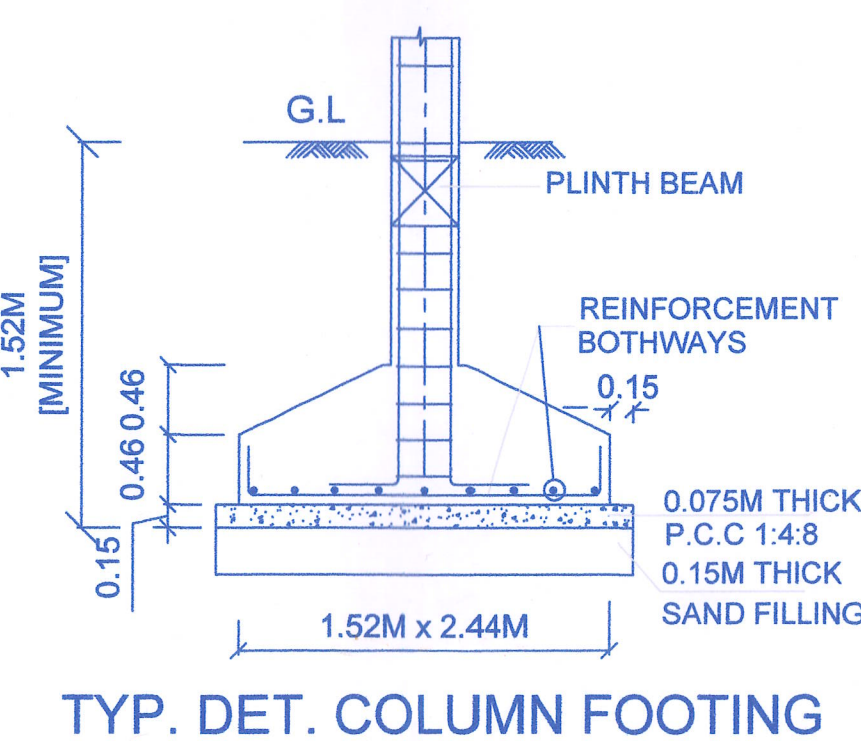


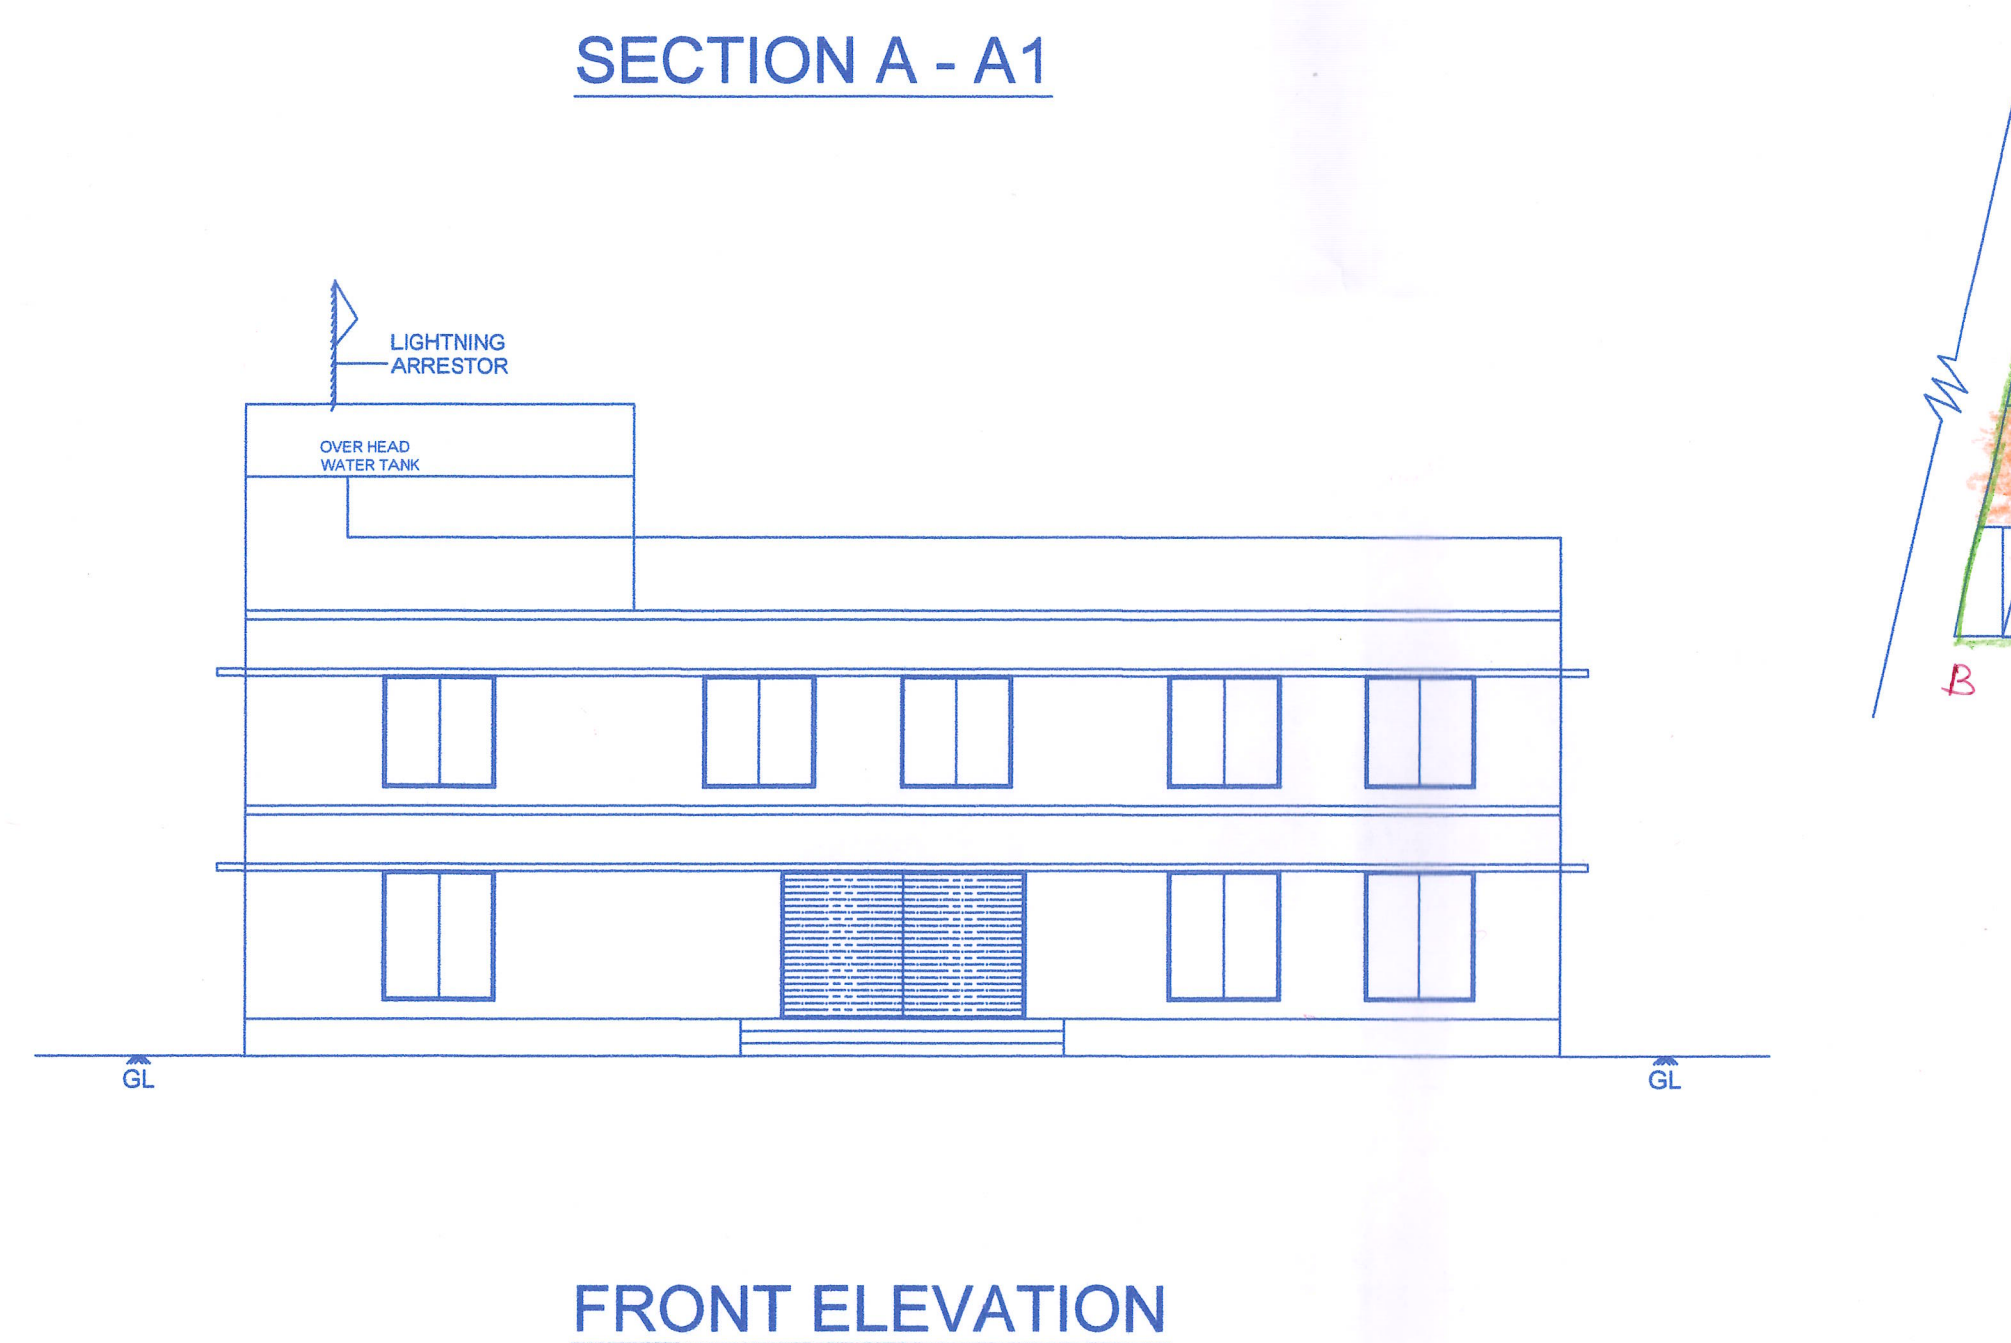

REGISTERED ENGINEER

R. M...
AR.R. SUBHARSANA PANDIYAN, B.Arch,
Registered Architect
Regd.No.CA/2018/103016
Faandriyan Architectural Design Studio
No.1, Muthuveli Sath South Street
Karaikudi - 630 001
Cell: 9698295810, 8248580958


Er. P.R. RETHNASAMI, B.E.,
 Registered Civil Engineer Grade-I
 Reg.No. RE/Gr-IVSG Region/001/2019
PAANDIYAN CONSTRUCTION
 No.1, Muthuoorani South Street
 Karaikudi - 630 001
 Cell : 9842436203,