

PP

APPROVAL RECORD

Planning Permission

Sivagangai

Sivagangai district, Tamil Nadu

APPROVAL TYPE

Building Plan

ISSUING AUTHORITY

Town Panchayat






The approval as the planning authority issued it, reproduced in full behind this page.

An approval speaks to what was sanctioned, not to what was built. Completion is a separate record.








PLAN SHOWING THE PROPOSED CONSTRUCTION OF R.C.C ROOF STILT, FIRST, SECOND & THIRD FLOOR OF PROFESSIONAL CONSULTING OFFICE BUILDING IN WARD NO:6, BLOCK NO: 13, T.S. NO: 792, 793/1 & 794/A, KAMARAJAR ROAD, RAILWAY STATION ROAD, KUMBAKONAM CORPORATION, KUMBAKONAM TALUK, THANJAVUR DISTRICT.

NAME OF THE OWNER- Mrs.S.EZHILARASI

SCALE 1:100
ALL DIMENSIONS ARE IN ' METRES '

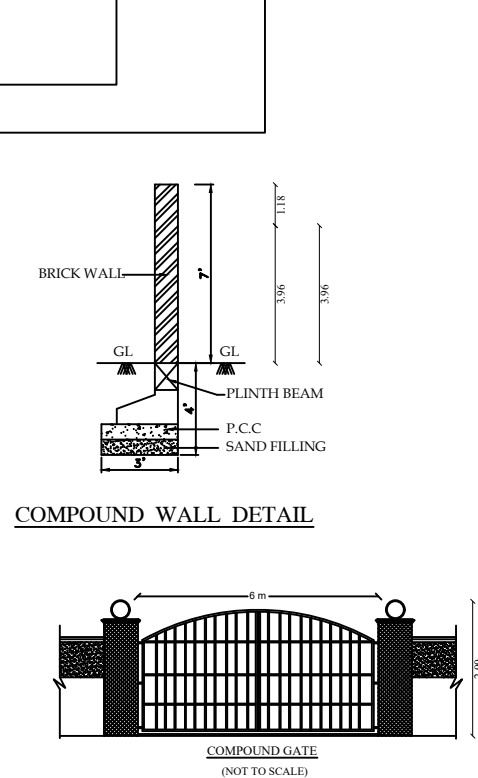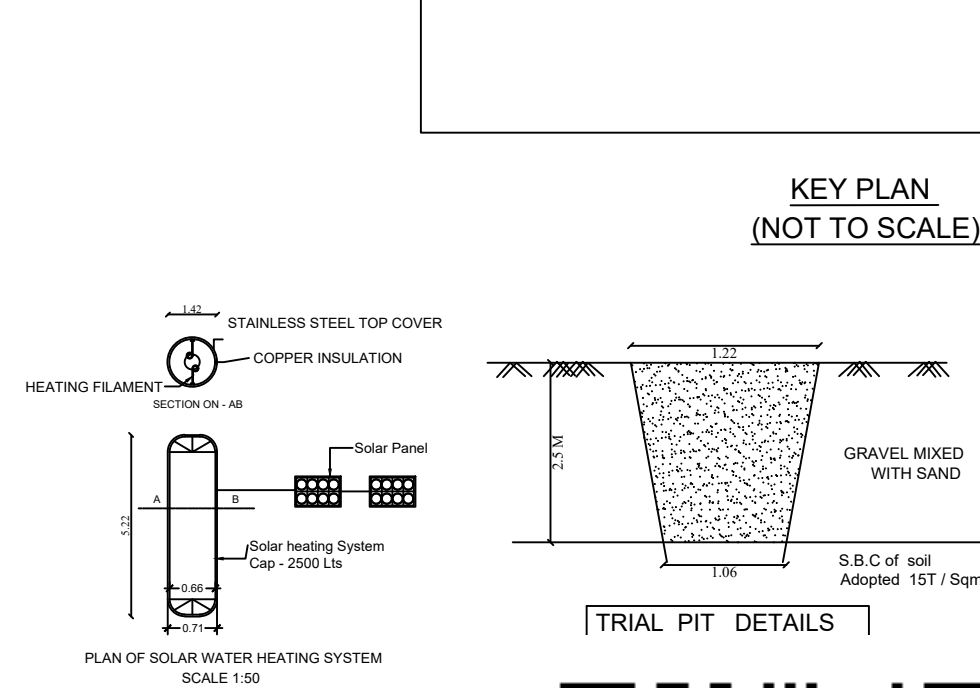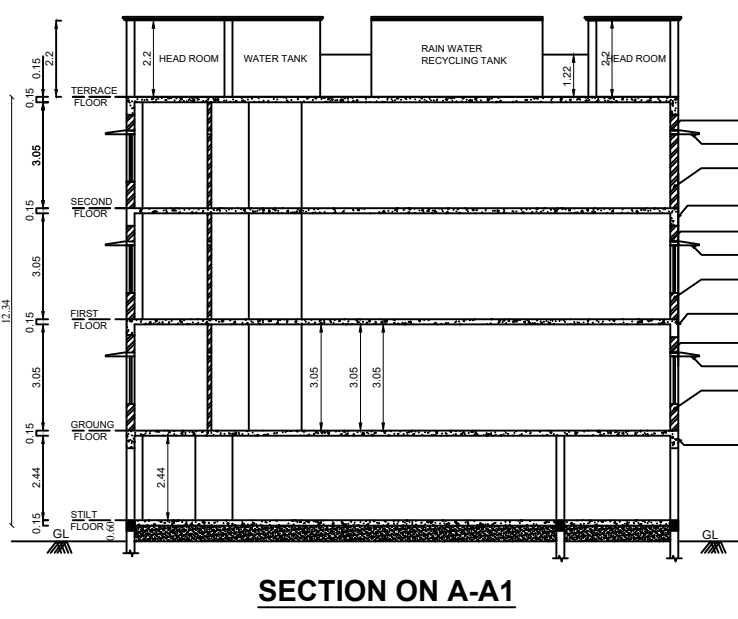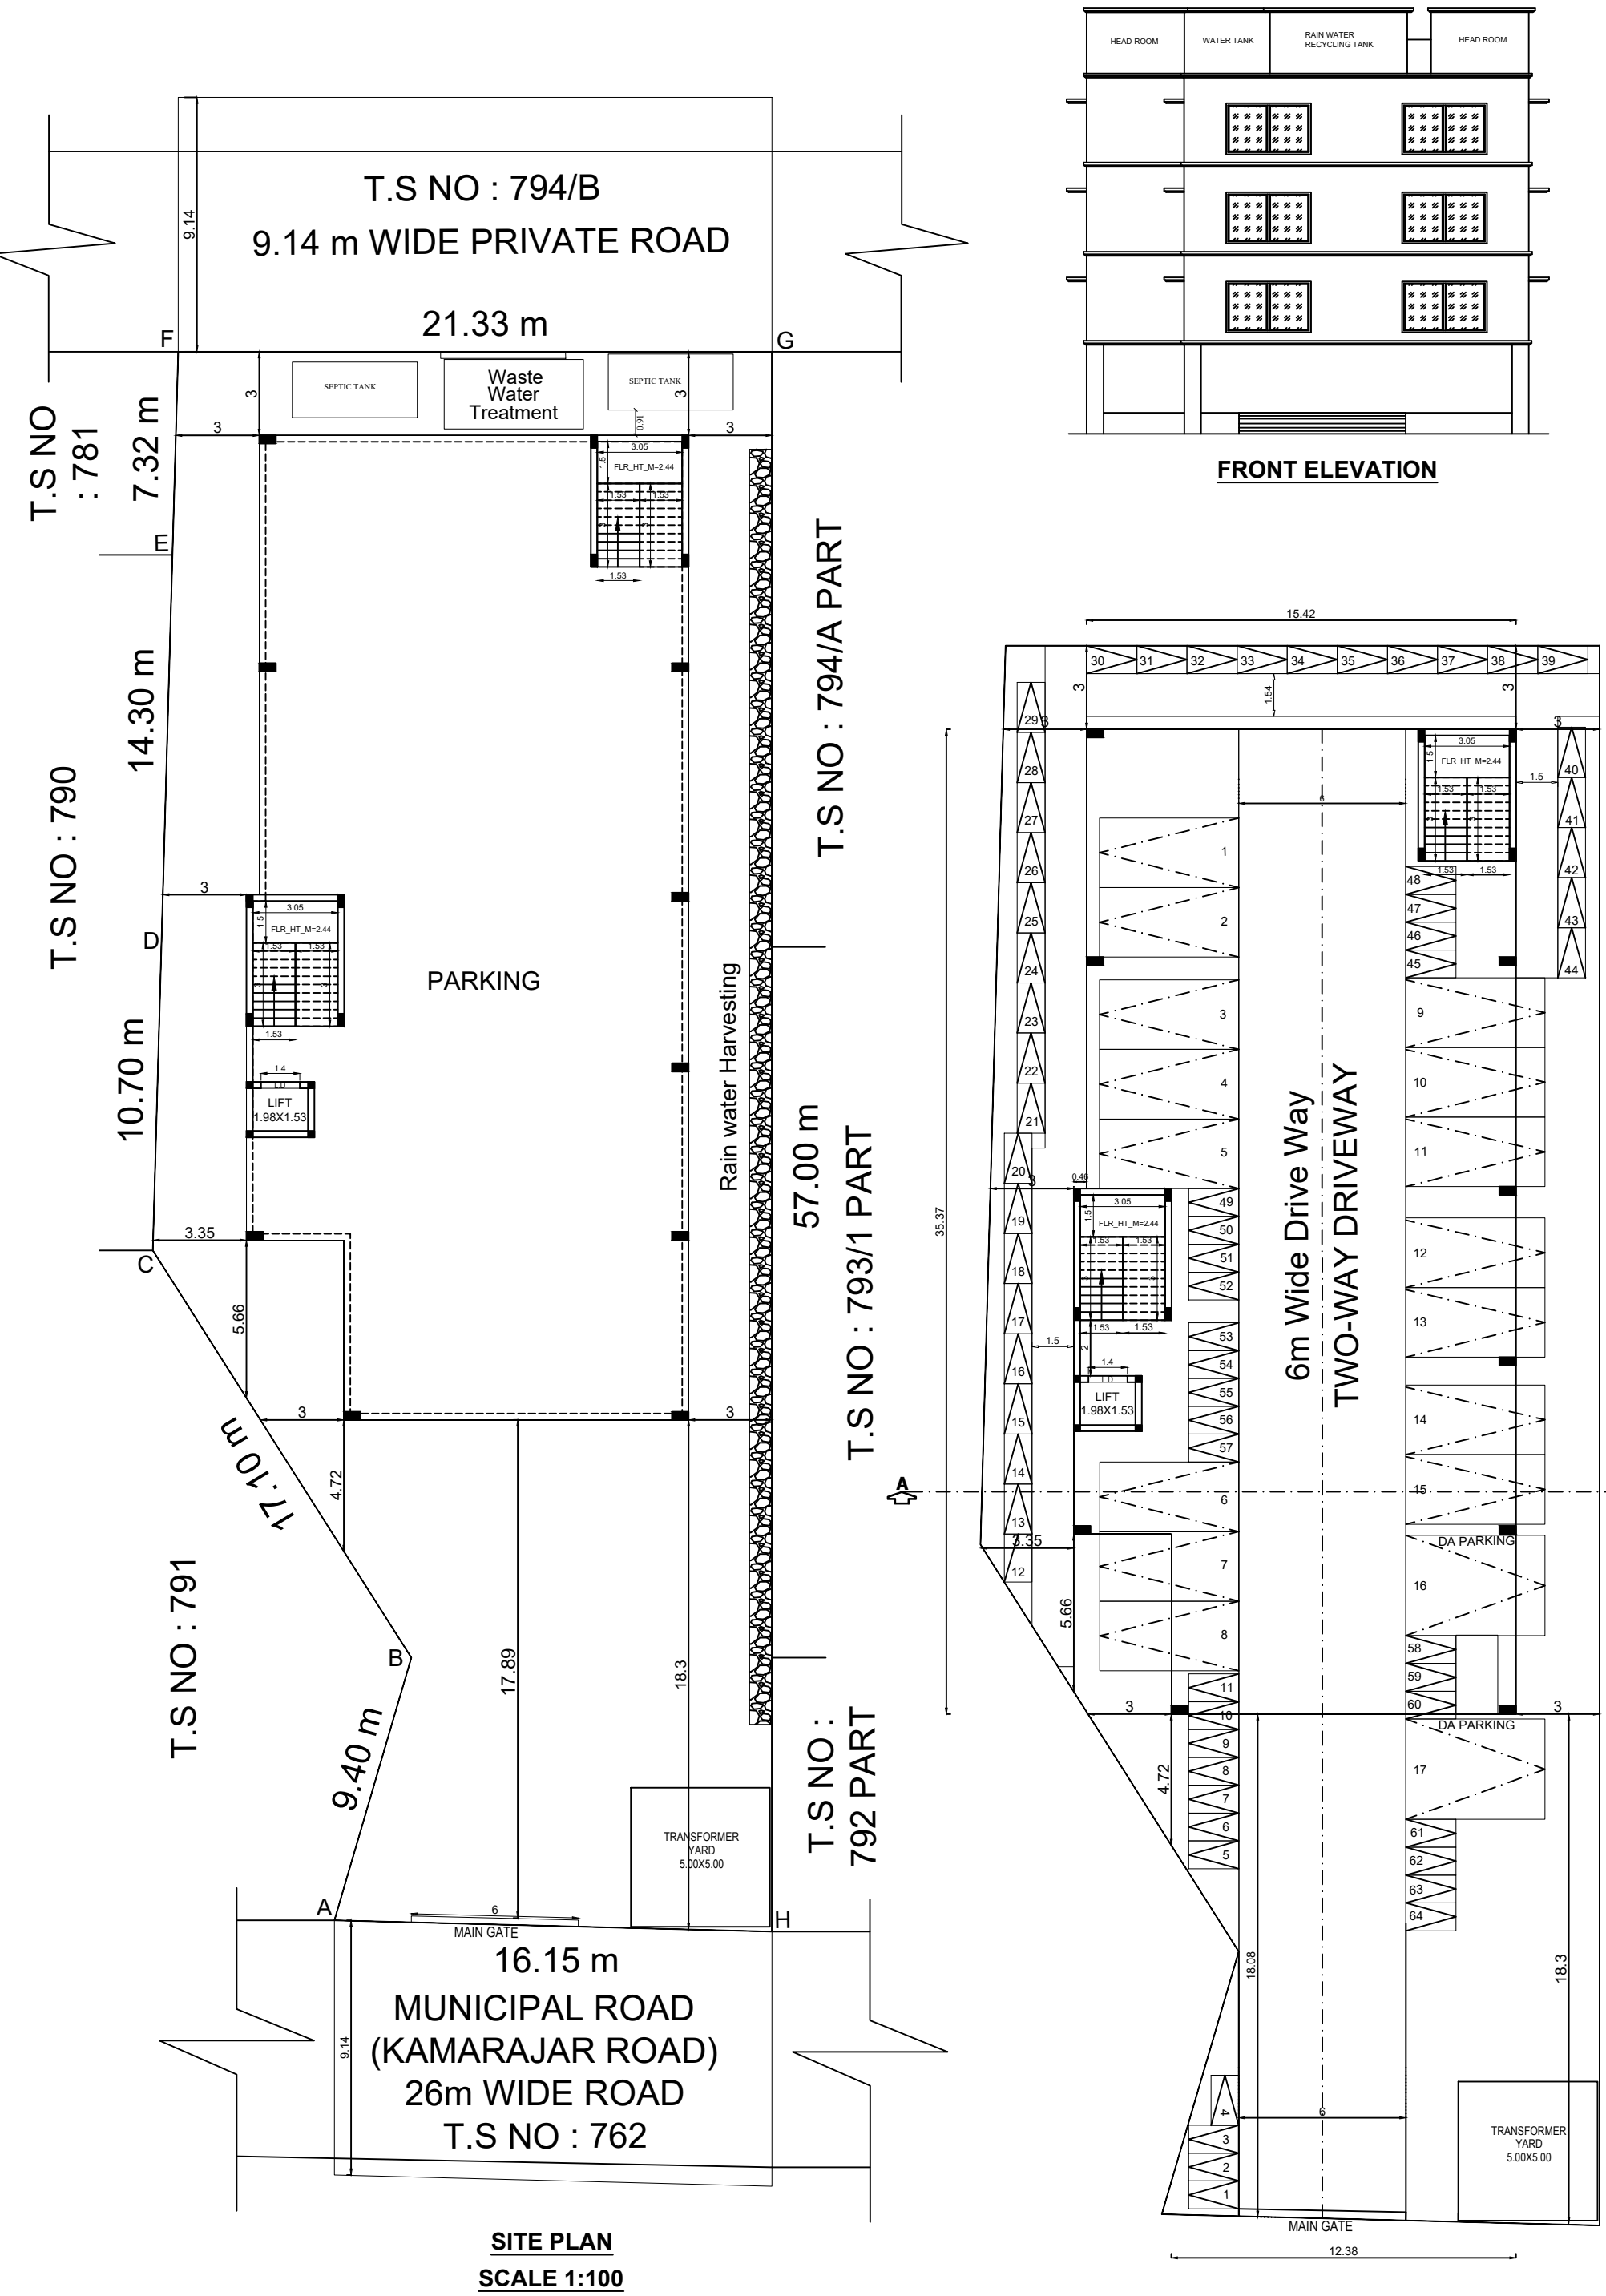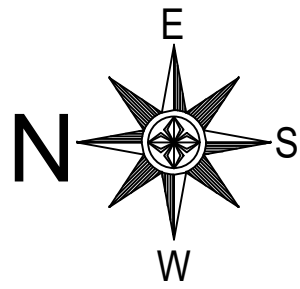

PLAN INFO
PLOT AREA M2=1090.95
AS PER DOCUMENT=1090.95
AS AT SITE=1099.17
FMB OR PLR=1090.95
SINGLE FAMILY_BLDG=NO
CRZ=NO
SECURITY_ZONE=NO
ACCESS_WIDTH_M=9.14
WHETHER_GOVT_OR_AIDED_SCHOOL=NO
ROAD_WIDTH=9.14
ROAD_LENGTH=550.00
AREA_TYPE=OTHERS
AVG_PLOT_DEPTH=56.75
AVG_PLOT_WIDTH=15.72
LAND_USE_ZONE=COMMERCIAL
BUILDING_NEAR_TO_RIVER=NO
BLOCK_1_B-PCO_MEMBER_COUNT=20
BLOCK_1_B-PCO_NON_RESIDENTIAL_MEMBER_COUNT=15
BLOCK_1_B-PCO_STAFF_MEMBER_COUNT=20
BLOCK_1_B-PCO_PUBLIC_MEMBER_COUNT=16
FIRE_PROTECTION_AND_FIRE_SAFETY_REQUIREMENTS= YES
SURVEY_NO=792, 793/1 & 794/A
DISTRICT= THANJAVUR
JURISDICTION_TYPE= MUNICIPALITY
TALUK=KUMBAKONAM
OSR_APPLICABLE= NO
PREMIUM_FSI_REQUIRED= NO
IS_APPROVED_LAYOUT= NO
RWH_DECLARED= YES
IS_SWIMMING_POOL_EXISTS= NO
PATTA_NO=1000
IF HERITAGE_TOWN_LESS THAN 1KM_RADIUS= NO

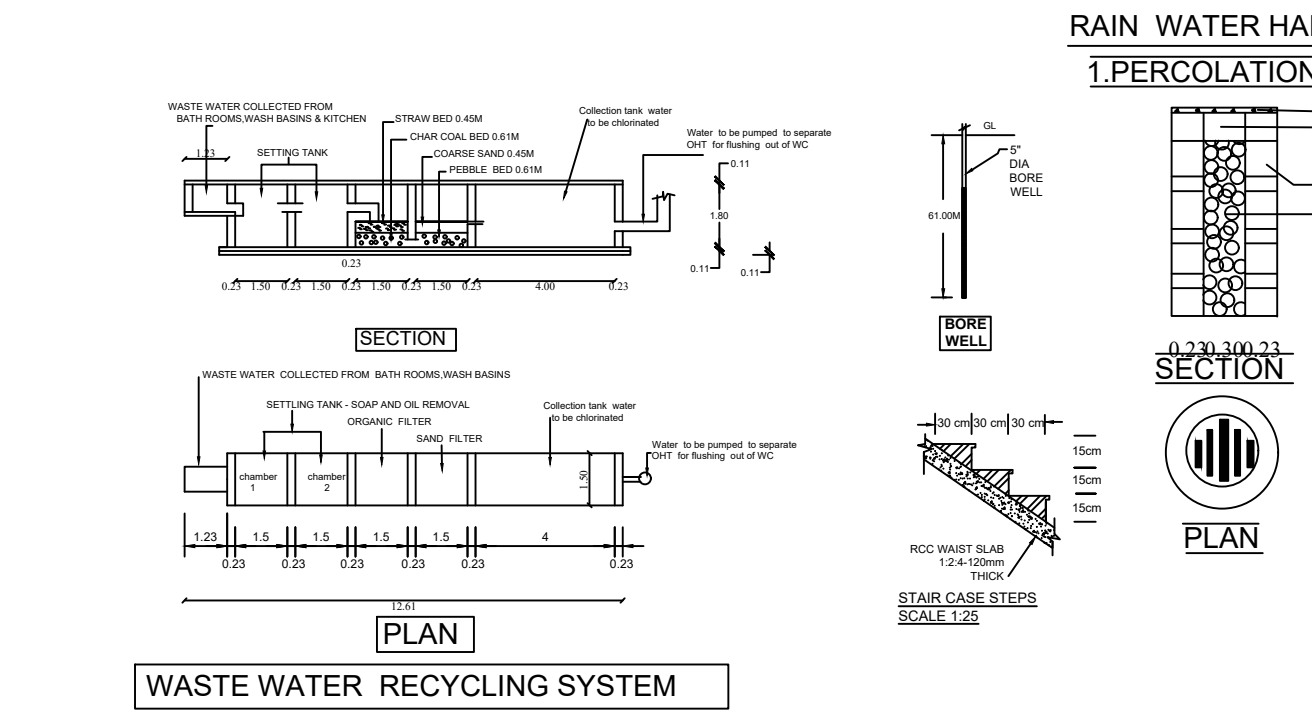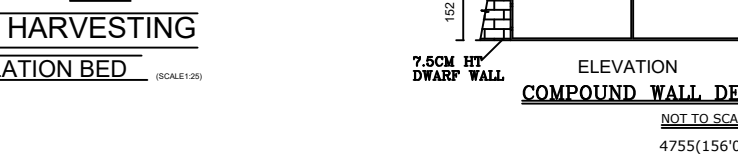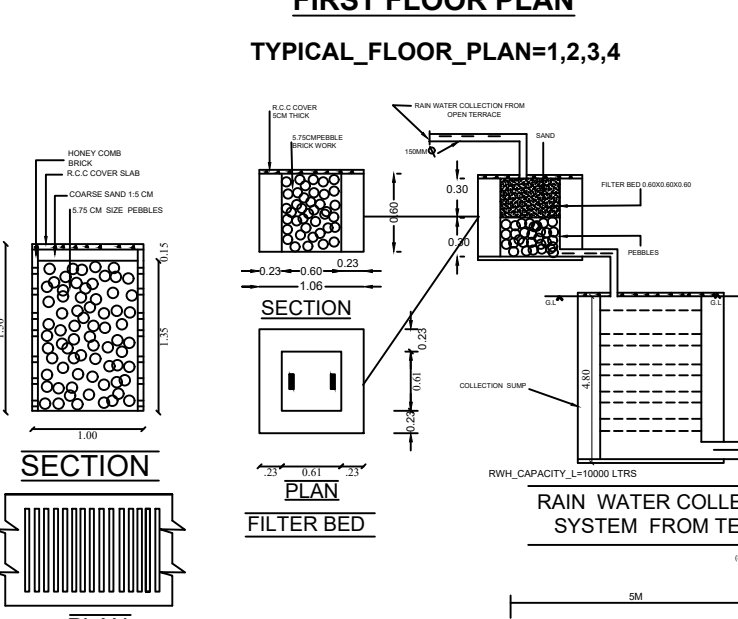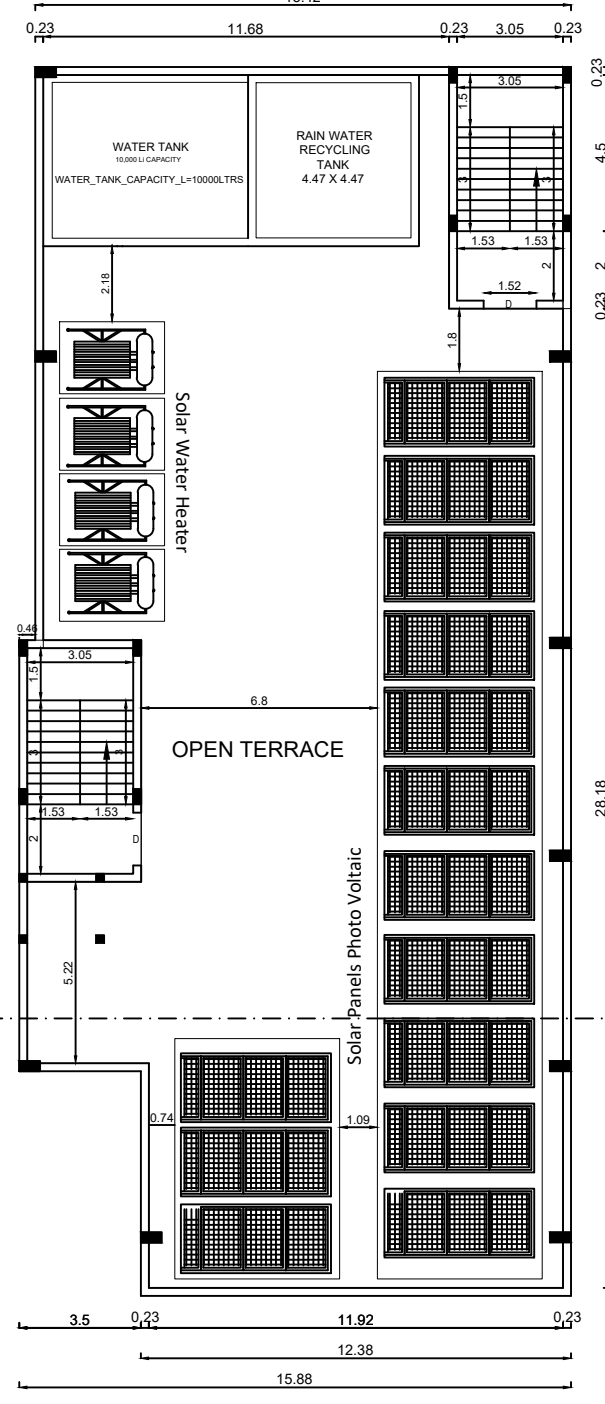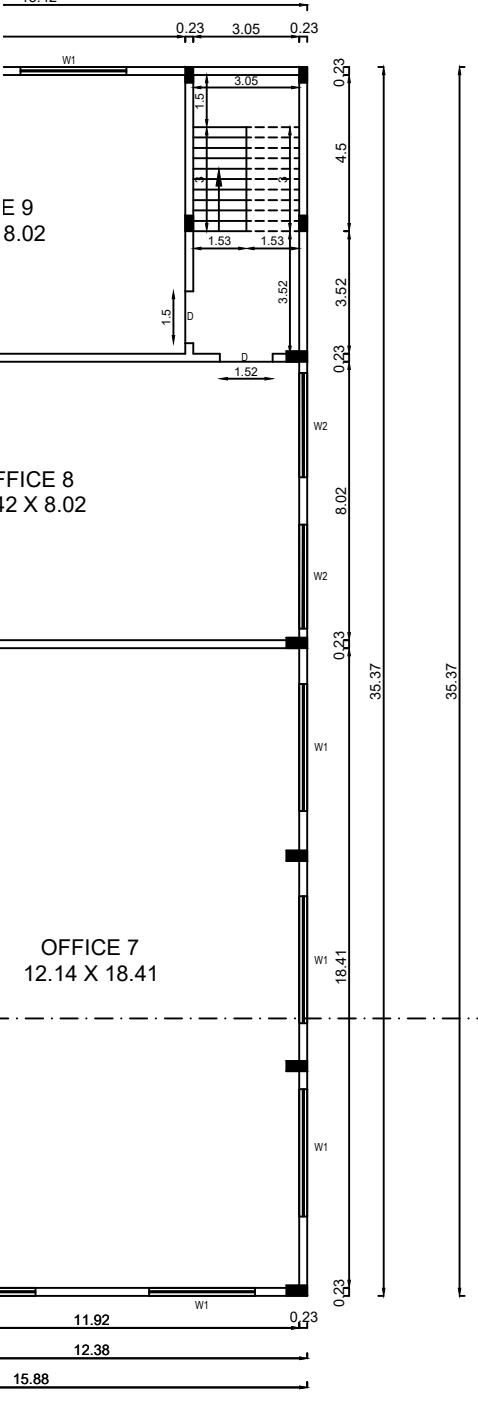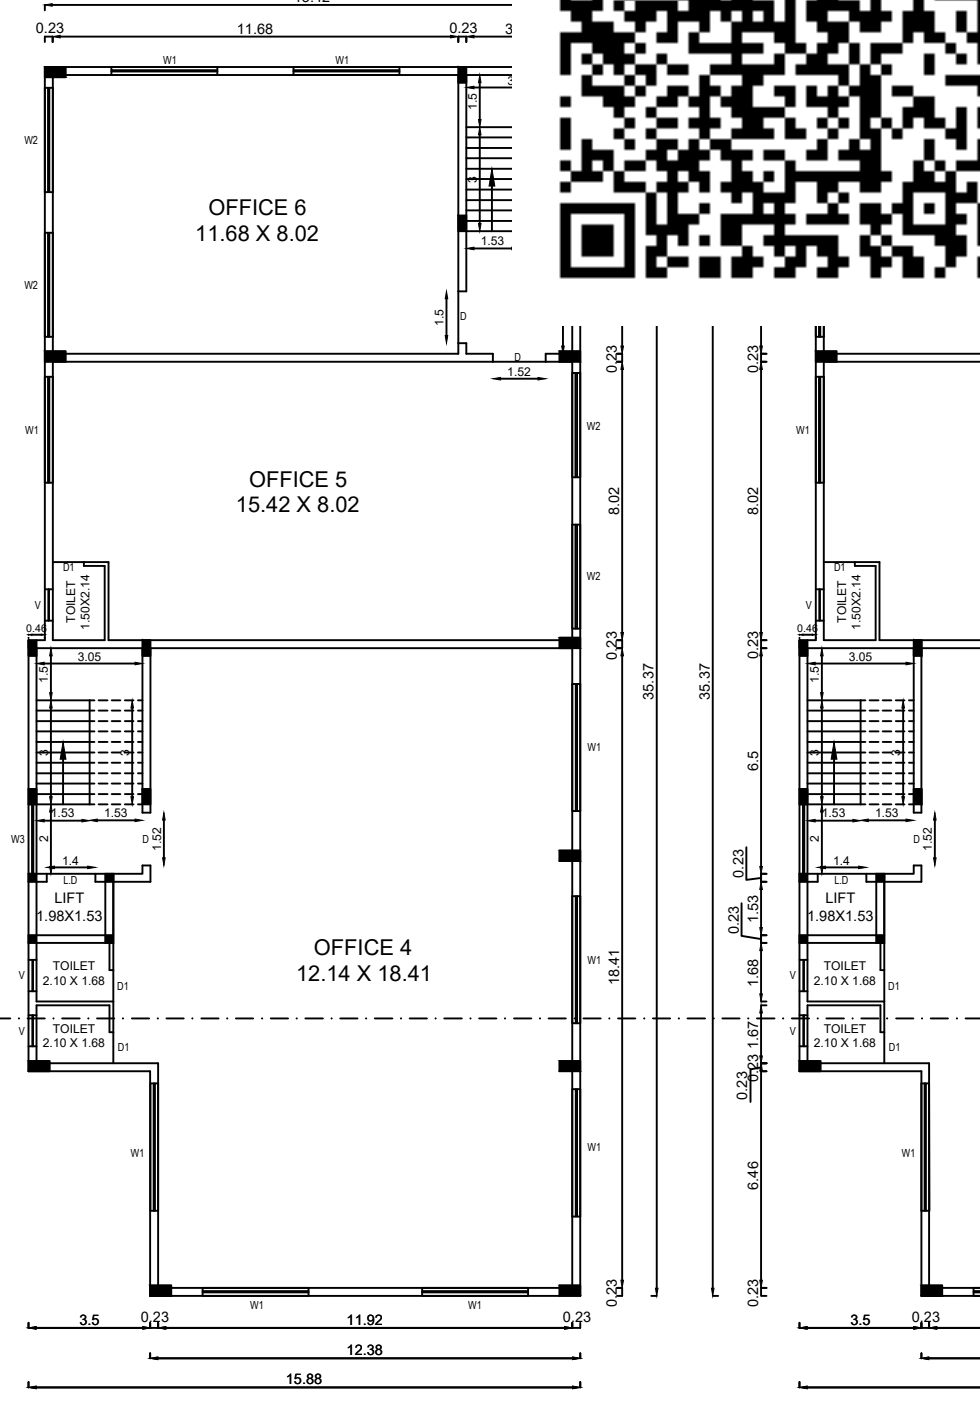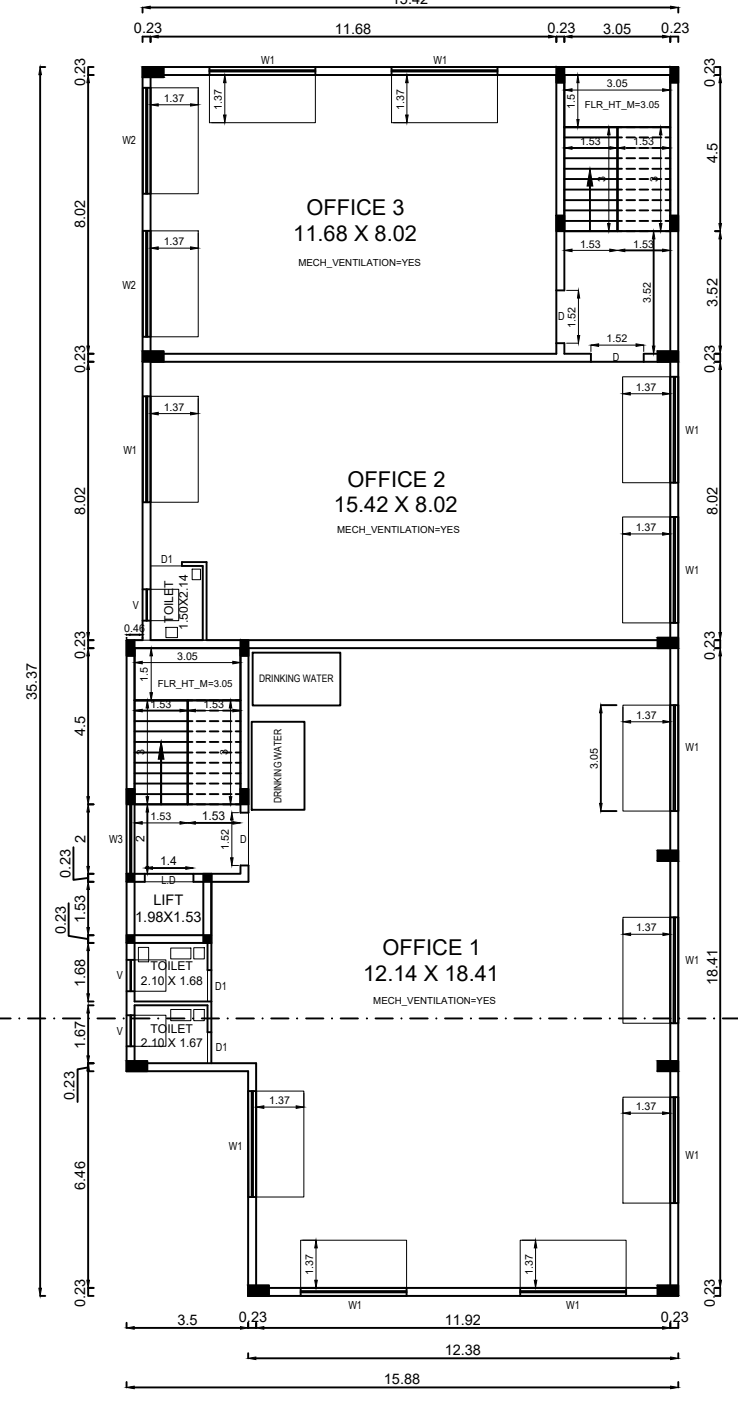

COLOUR INDEX:	
SITE BOUNDARY	
PROPOSED BUILDING	
EXISTING BUILDING TO BE DEMOLISHED	
EXISTING ROAD	
FIRE ALARM	
FIRE DUSTINGUISHER	
APPROACH ROAD	
NO OF CAR PARKING PROVIDED	= 15 NOS
NO OF DA CAR PARKING PROVIDED	= 2 NOS
NO OF TWO WHEELER PARKING PROVIDED	= 57 NOS
NO OF DA TWO WHEELER PARKING PROVIDED	= 7 NOS

APPROVAL AUTHORITY:
SWP/DTCP/TNJ/KLPA/BP No. 30/2024

REFERENCE	
D	DOOR 1.52 x 2.13
D1	DOOR1 0.91 x 2.13
L.D	LIFT DOOR 1.44 x 2.13
W.1	WINDOW 3.05 x 1.37
DESCRIPTION	
SITE EXTENT (AS PER DOC)	
SITE EXTENT (AS AT SITE)	
AREA IN sq.m	
AREA	FSI AREA IN SQ.M
PROPOSED STILT FLOOR	531.48
PROPOSED FIRST FLOOR	531.48
PROPOSED SECOND FLOOR	531.48
PROPOSED THIRD FLOOR	531.48
HEAD ROOM AREA	48.86
TOTAL AREA	1594.44
TOTAL OPEN SPACE	559.47
FLOOR SPACE INDEX (FSI) = 1594.44 / 1090.95 = 1.46	
PLOT COVERAGE (PC) = 48.72 %	
NOTE:	
1. ALL DIMENSIONS ARE IN METRES 2. WASTE WATER TO BE UTILISED FOR GARDENING PURPOSES 3. SEWAGE TO BE CONNECTED TO MAIN SEWAGE SYSTEM 4. SOLAR WATER HEATER IS PROVIDED	SPECIFICATION: SAND FILLING IN FOUNDATION PCC 1:4:8 IN FOUNDATION BRICK WORK IN 1:5 ROCC WORK IN 1:2:4 PLASTERING IN CM 1:4
CERTIFICATE : CERTIFIED THAT RAIN WATER HARVESTING AND WASTE WATER RECYCLING SYSTEMS SHALL BE PROVIDED AS PER GO MS NO.138, M.A.W.S. DEPT DT: 11.10.2022	
APPLICANT: S. Ezhilarasi	
ARCHITECT: P. G. SIVAKUMAR, B.Arch., M.T.P. Architect Regn. No: CA/84/8808 RA/Gr.1/19/08/351 23, The West, 3rd Floor, Pudukkottai Main Road, Trichy-20. Ph: (0431) 2319668, 2312668.	
STRUCTURAL ENGINEER : E.M. HEEMANTKUMAR, B.E.(Struct), C.E.I. Registered Structural Engineer Reg No:SE / Gr. / DTCP/TRICHY/JAN 2023/443 No.23, Third Floor, Pudukkottai Main Road Opp. Kallukuzhi Road, TVS Toigate, Trichy-620026 Ph: 9952153692	
GEO-TECH ENGINEER : D. Senthil Kumar, B.E. (CIVIL) Registered Geotechnical Engineer, (T.N. / RSE / 2019/359), Chartered Engineer, 703, Plot No. 19, O.M. Rajoo Nagar, Near New Bus Stand, THANJAVUR-613 005.	
SITE SUPERVISION ENGINEER: E. C. JEROME FELIX, B.E. Registered Engineer Grade-II (S.E.), Consulting Civil Engineer, Department of Town & Country Planning, (Reg. No. TSP / SE-2 / 2019 / 011), Licensed Building Surveyor (L. No. 428), C. J. CONSTRUCTION & PLOTTING 1st Floor, Tamil Complex, Vasanthapuri Nagar, Pudukottai Road, Thanjavur-613 005. Mob: 9942852006, 0431-227506	
REGISTERED PROFESSIONAL: A. Ashik Ahmed Reg. Engineer Grade II (R.E.) (Reg.No.019/RE/GR-II / 2023) Agaram Architects 3/5/2, Vairam Nagar, Pudukkottai Road, Thanjavur - 613 005. Cell: 9944582206	

Eight ways to know a piece of land before you pay for it.

This report covers one part of the picture. These cover the rest, drawn from the same government records, for any property in Tamil Nadu.

LandLens One

Ask anything about a property and get an answer grounded in live government records, with the sources shown.

[/landlens/one](#)



Verify My Land

Every record check run on one property and returned as a single report.

[/landlens/verify-my-land](#)



Legal Opinion

An advocate's written opinion on the title, built on the records we pull for it.

[/landlens](#)



One Map

Every layer on one map: the parcel, its boundary, zoning, water bodies and what sits around it.

[/landlens/one/map](#)



PriceMap

What land actually changed hands for around this plot, taken from the registered deeds.

[/landlens/pricemap](#)



Build Scope

What you are allowed to build here: floor space, height, coverage and setbacks.

[/landlens/build-scope](#)



Property Tracker

Watch a property and hear about it when something new is registered against it.

[/landlens/property-tracker](#)



Deal Room

Run the transaction in one place: documents, stamping, signatures and the parties.

[/landlens/deal-room](#)



Twenty-four checks you can run yourself, at no cost.

Records and verification

The registers themselves, read for you.

Encumbrance Certificate

Patta and Chitta

Field Measurement Sketch

EC Analyzer

Bank charge check

Court case search

Seller background check

Approval check by survey

Value and duty

What it is worth and what it costs to register.

Guideline value by street

Guideline value by survey

Stamp duty and registration fees

Capital gains

Floor space index

Area unit converter

Zoning and land use

What the plan says can happen on this land.

Land use zone finder

CMDA land use check

Coastal regulation zone

Master plan check

Water bodies finder

Airport height clearance

Registers and directories

Who holds it, and which office keeps the record.

Find your registering office

Temple property check

Waqf property check

RERA register



Every free tool
/tools



Services we run
for you
/services



The LandLens
suite
/landlens/one



Every claim in this document traces back to a government record.

Legal opinions, due diligence and title verification

Building plan, layout and sub-division approvals

Completion and occupancy certificates, regularisation

Escrow, negotiation and NRI property management

Land survey, soil testing, architecture and construction

Verified RealEstate
3/350/2 Mettukuppam,
OMR Thoraipakkam,
Chennai 600 097, India
hello@verified.realestate
+91 9996 12 9996

Prepared from the registers named on the page each finding sits on. Where a register could not be read, this document says so in its place rather than leaving the gap to be read as a clean result.

