

PP

APPROVAL RECORD

Planning Permission

Sivagangai

Sivagangai district, Tamil Nadu

APPROVAL TYPE

Building Plan

ISSUING AUTHORITY


Town Panchayat

The approval as the planning authority issued it, reproduced in full behind this page.

An approval speaks to what was sanctioned, not to what was built. Completion is a separate record.


PLAN SHOWING THE PROPOSED CONSTRUCTION OF R.C.C ROOF STILT ,FIRST,SECOND FLOOR PROFESSIONAL CONSULTING OFFICE BUILDING IN WARD NO.B, BLOCK NO.37, T.S.NO.16 (OLD R.S.NO.21B/10 PART), MUTHUPETTAI ROAD, PATTUKKOTTAI MUNICIPALITY & TALUK, THANJAVUR DISTRICT.

SCALE : 1:100

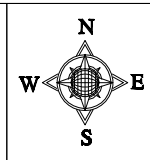


NAME OF THE OWNER : Mrs.S.KALA.


SCALE : 1:100

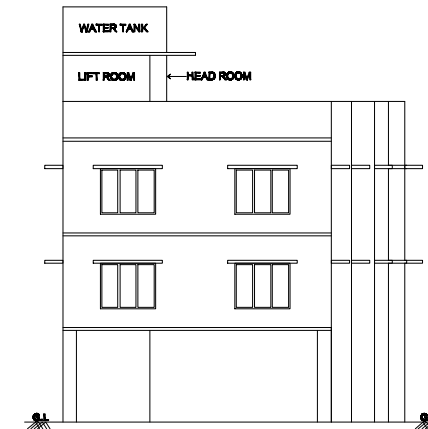

FRONT ELEVATION

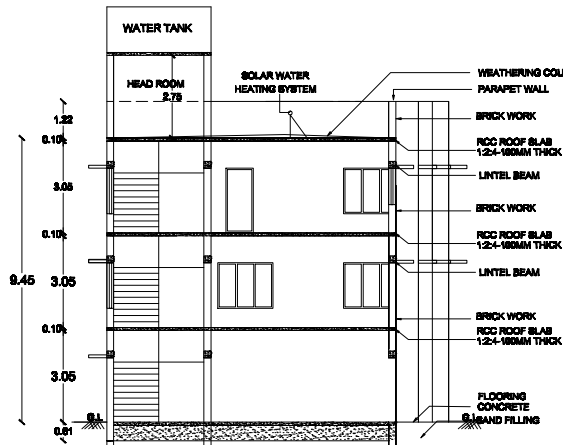


SECTION ON AB

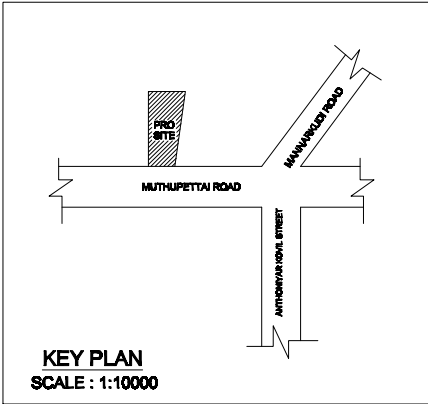


KEY PLAN
SCALE : 1:10000


- Note :-
1. Plan, Section, Elevation - Scale - 1:100
 2. All measurements are in Metres.
 3. Certified that the Rain Water Harvesting System shall be
 4. Solar water heater system will be provided
 5. Rain Water is connected to rain water pit
 6. 1/2 Trap will be provided in all the outlets

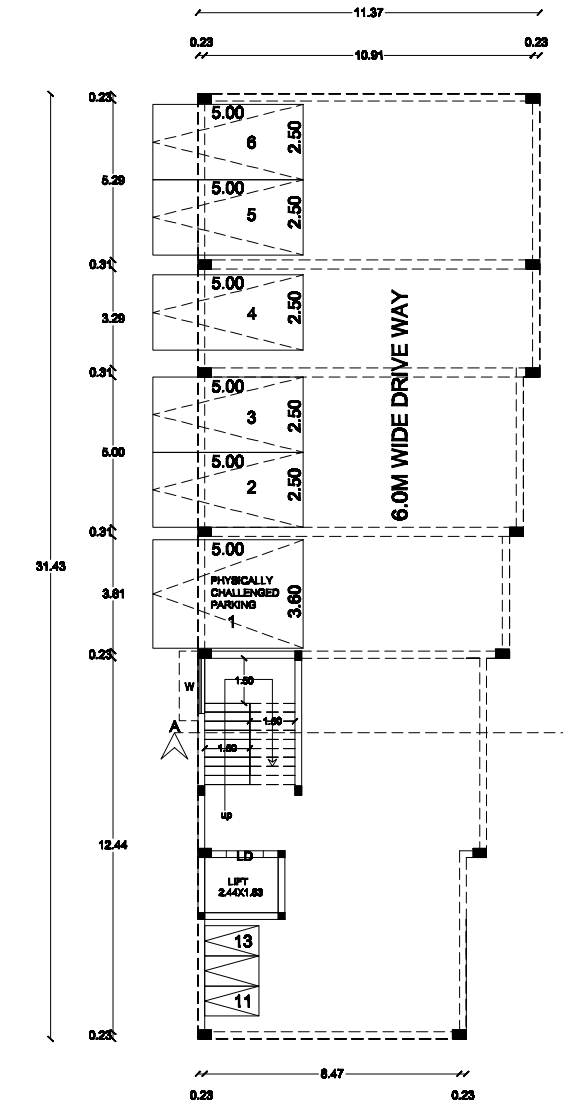


STILT FLOOR PLAN

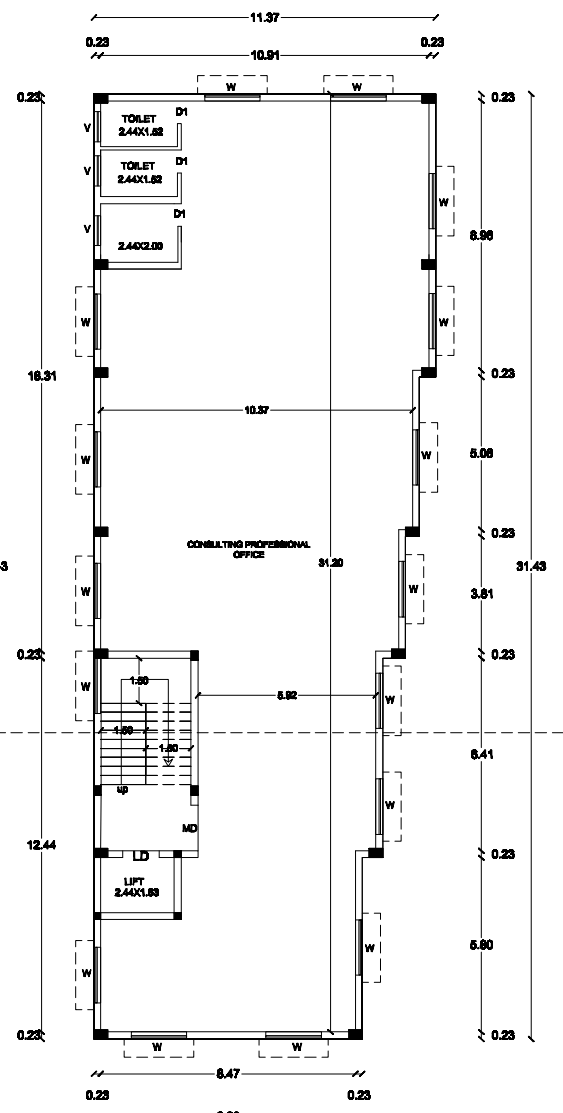


FIRST FLOOR PLAN

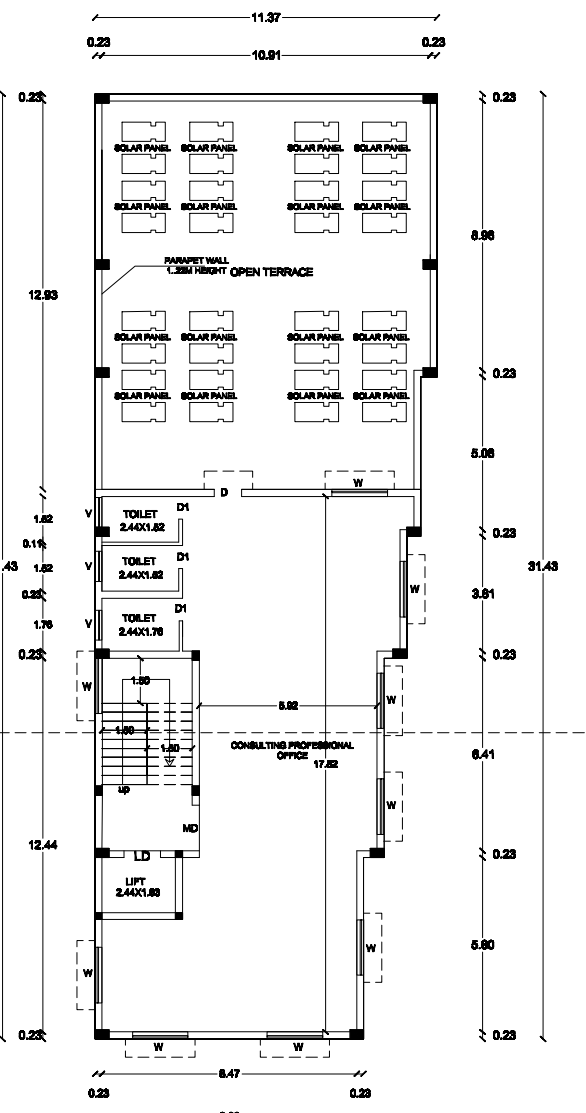

SECOND FLOOR PLAN

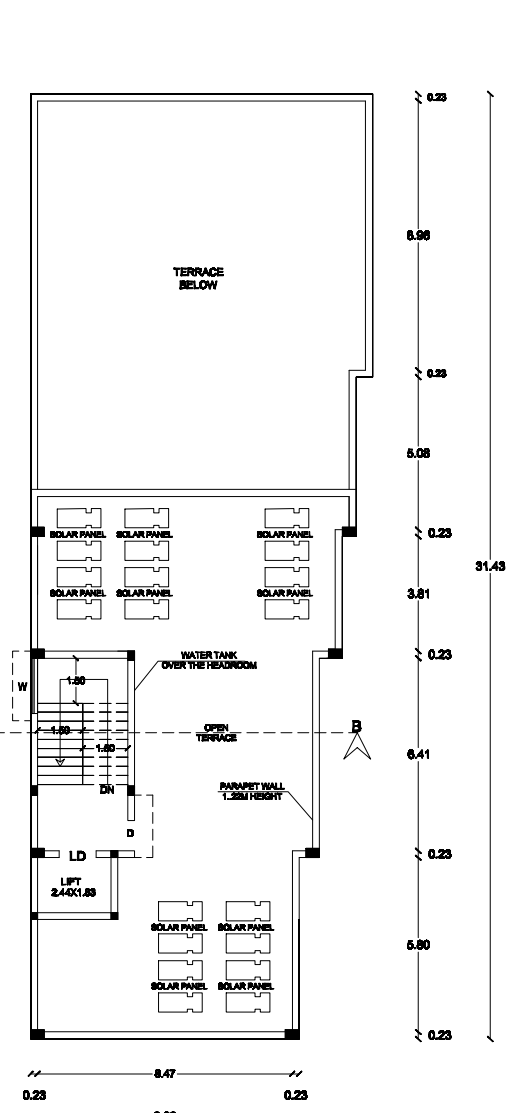

TERRACE FLOOR PLAN

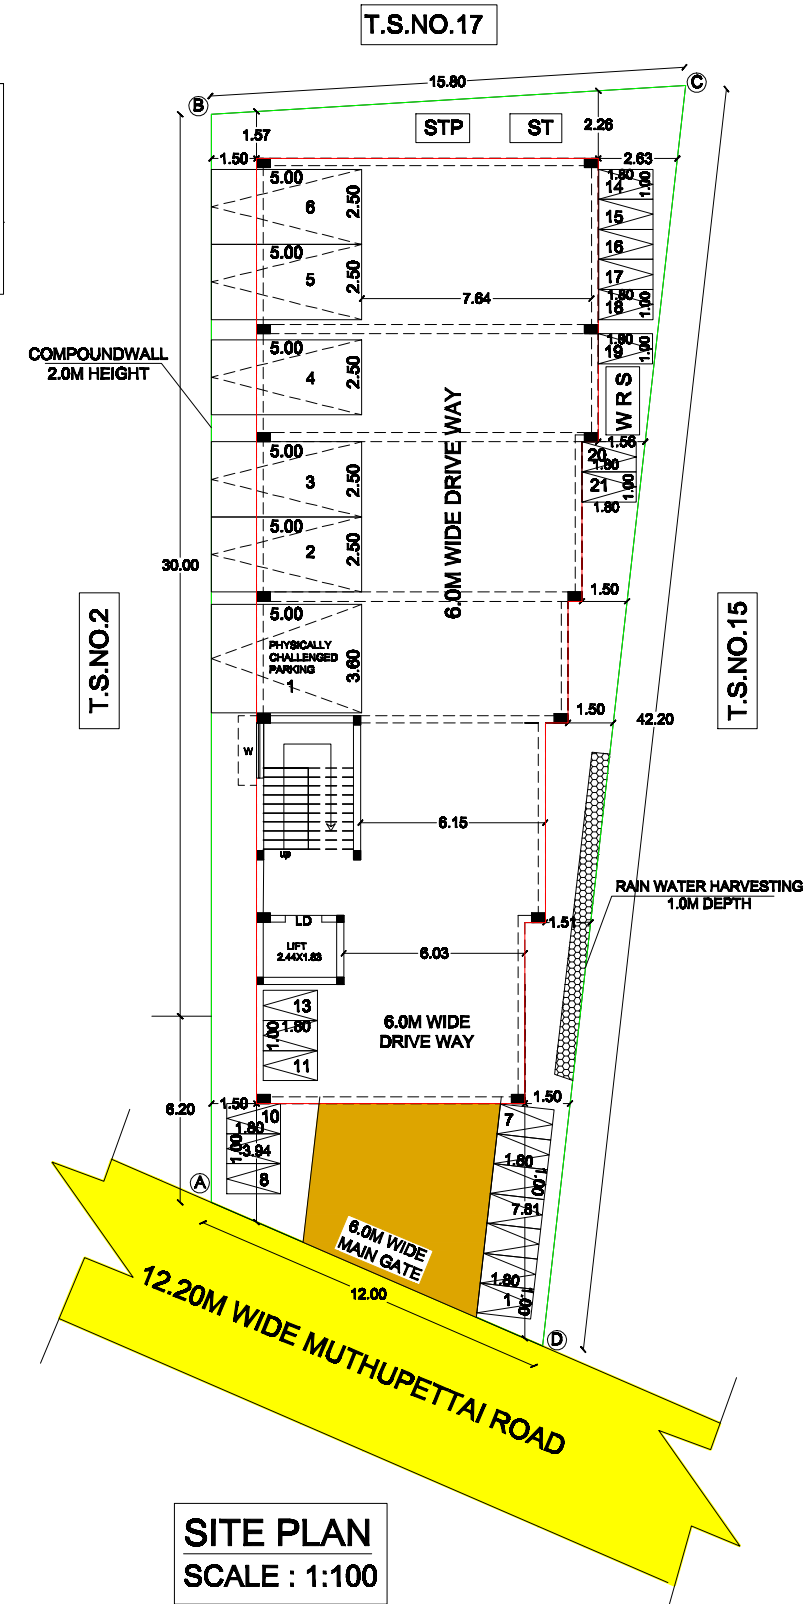

SITE PLAN
SCALE : 1:100

ALL DIMENSIONS ARE IN METER
SCALE - 1:100
ONLINE APPLICATION NO : LSWCRW0V(452896)/2025/TD-2

REFERENCE:

SITE BOUNDARY	
EXISTING ROAD	
DRIVE WAY	
PROSED BUILDING	

AREA DETAILS

AREA OF THE PATT	- 560.00 SQ.M
AREA OF THE DEED	- 560.00 SQ.M

PROPOSED BUILTUP AREA

SL NO.	DESCRIPTION	F.S.I AREA (SQM)	NON F.S.I AREA (SQM)	TOTAL AREA (SQM)
1)	BLOCK-1			
1	STILT FLOOR	-	324.00	324.00
2	FIRST FLOOR	324.00	-	324.00
3	SECOND FLOOR	176.46	-	176.46
4	HEAD ROOM	-	29.72	29.72
	TOTAL	500.46	353.72	854.18

F.S.I AREA = 500.46 / 560.00 - 0.89

PARKING DETAILS

SL.NO.	DISCRIPTION	PROVIDED
1	CAR PARKING SPACE	06 NOS
2	TWO WHEELER PARKING SPACE	21 NOS

PROFESSIONAL DETAILS BASED ON FORM-C

APPLICANT	Mrs.S.KALA	
REGISTERED ENGINEER	Mr.S.PONRAJA, Tech. M.Tech(Struc), Registered Engineer Grade-II Reg.No:URE-102250208 DTCP- Thanjavur Region, No.48, Shree Nagar,Oppalte, Rames Paradise, Thanjavur-613001. Cell:98437 33656, 9877228550	
STRUCTURAL ENGINEER	Mr.R.BASKARAN ME(Struc), Registered Structural Engineer Grade-I T.J.V RSE-1/2025/024 Thanjavur Region Directorate of Town and Country Planning call:9843000788	

JOINERIES DETAILS


SCHEDULE OF JOINERIES	METER
2.MAIN DOOR - MD	1.52 x 2.13
3.DOOR - D1	0.91 x 2.13
4.DOOR - D2	0.75 x 2.13
5.WINDOW - W	1.83 x 2.13
6.VENTILATOR - V	0.91 x 0.91

Special Condition:
The building must be use for same purpose for which the approval obtained. If used other than the approved use, the planning permission deemed to be canceled,action will be initiate under 56 and 57 of Town and Country Planning Act-1971 without prior notice, considered as unauthorized construction.

OFFICE USE :-



DISTRICT TOWN AND COUNTRY PLANNING
THANJAVUR
BUILDING PERMISSION NO.SWP/DTCP/TNJ/AD/R/BP.No: 04/ 2024

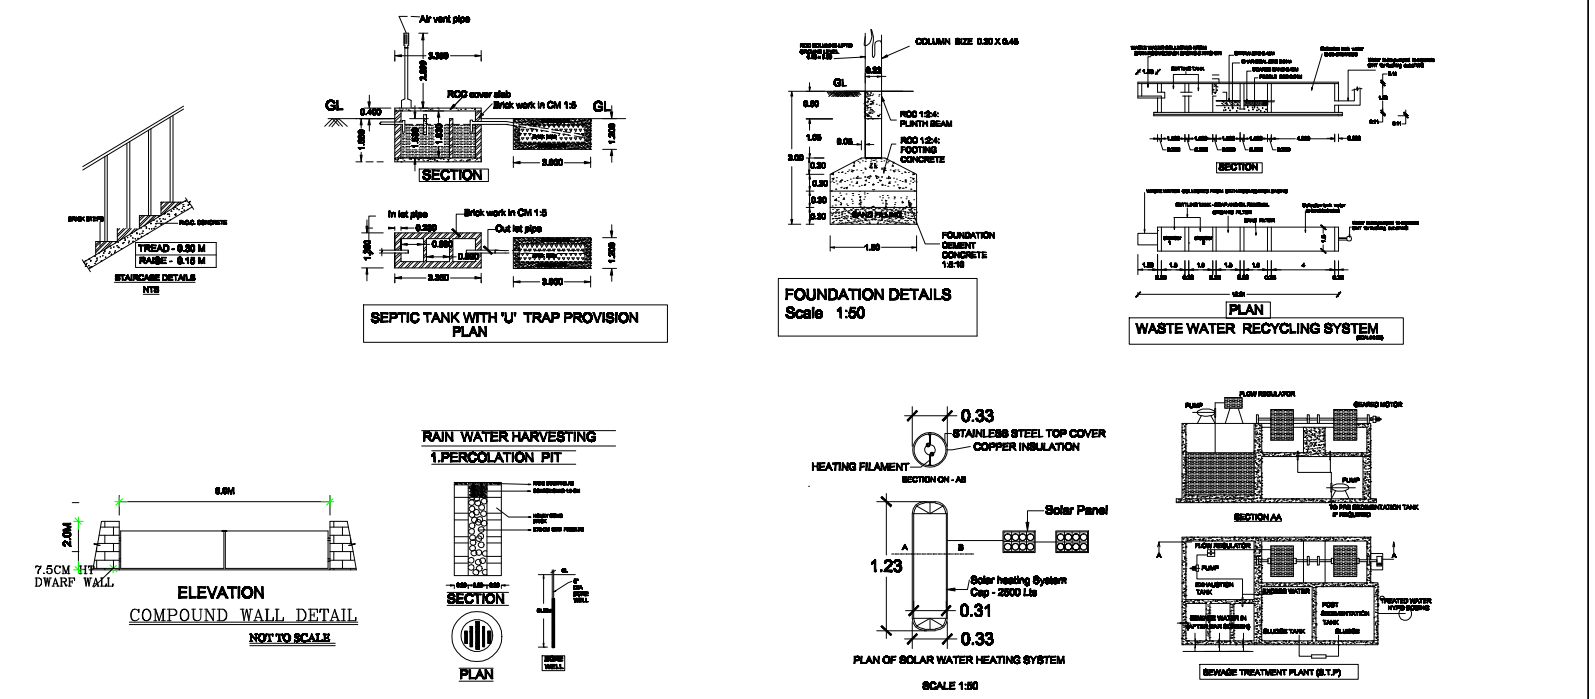

Eight ways to know a piece of land before you pay for it.

This report covers one part of the picture. These cover the rest, drawn from the same government records, for any property in Tamil Nadu.

LandLens One

Ask anything about a property and get an answer grounded in live government records, with the sources shown.

[/landlens/one](#)



Verify My Land

Every record check run on one property and returned as a single report.

[/landlens/verify-my-land](#)



Legal Opinion

An advocate's written opinion on the title, built on the records we pull for it.

[/landlens](#)



One Map

Every layer on one map: the parcel, its boundary, zoning, water bodies and what sits around it.

[/landlens/one/map](#)



PriceMap

What land actually changed hands for around this plot, taken from the registered deeds.

[/landlens/pricemap](#)



Build Scope

What you are allowed to build here: floor space, height, coverage and setbacks.

[/landlens/build-scope](#)



Property Tracker

Watch a property and hear about it when something new is registered against it.

[/landlens/property-tracker](#)



Deal Room

Run the transaction in one place: documents, stamping, signatures and the parties.

[/landlens/deal-room](#)



Twenty-four checks you can run yourself, at no cost.

Records and verification

The registers themselves, read for you.

Encumbrance Certificate

Patta and Chitta

Field Measurement Sketch

EC Analyzer

Bank charge check

Court case search

Seller background check

Approval check by survey

Value and duty

What it is worth and what it costs to register.

Guideline value by street

Guideline value by survey

Stamp duty and registration fees

Capital gains

Floor space index

Area unit converter

Zoning and land use

What the plan says can happen on this land.

Land use zone finder

CMDA land use check

Coastal regulation zone

Master plan check

Water bodies finder

Airport height clearance

Registers and directories

Who holds it, and which office keeps the record.

Find your registering office

Temple property check

Waqf property check

RERA register



Every free tool
/tools



Services we run
for you
/services



The LandLens
suite
/landlens/one



Every claim in this document traces back to a government record.

Legal opinions, due diligence and title verification

Building plan, layout and sub-division approvals

Completion and occupancy certificates, regularisation

Escrow, negotiation and NRI property management

Land survey, soil testing, architecture and construction

Verified RealEstate
3/350/2 Mettukuppam,
OMR Thoraipakkam,
Chennai 600 097, India
hello@verified.realestate
+91 9996 12 9996

Prepared from the registers named on the page each finding sits on. Where a register could not be read, this document says so in its place rather than leaving the gap to be read as a clean result.

