

PP

APPROVAL RECORD

Planning Permission

Sivagangai district, Tamil Nadu

APPROVAL TYPE

Building Plan

ISSUING AUTHORITY


Rural Panchayat

The approval as the planning authority issued it, reproduced in full behind this page.

An approval speaks to what was sanctioned, not to what was built. Completion is a separate record.

PLAN SHOWING THE PROPOSED CONSTRUCTION OF GROUND FLOOR R.C.C ROOF RESIDENTIAL BUILDING
IN SURVEY NO.199/111, THA.KI.NAGAR, RENDANGULAM VILLAGE , MANGULAM VILLAGE PANCHAYAT,
MANAMADURAI PANCHAYAT UNION, MANGULAM GROUP, MANAMADURAI TALUK, SIVAGANGAI
DISTRICT, TAMIL NADU

SITE PLAN
(A2 - Scale : 1:200)

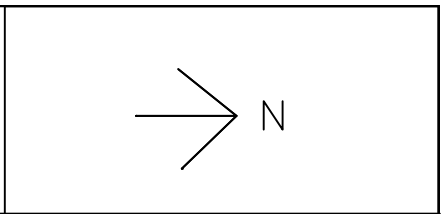

SURVEY NO. 199/110
KARUPPAIYA LAND

SURVEY NO. 199/113,
PANDI LAND

SURVEY NO. 199/8,
A. SEVUGAN LAND

10.00

10.00

10.00

8.41

8.10


PROPOSED
CONSTRUCTION

10.00

ROAD

SURVEY NO. 199/113,
PANDI JAND

The diagram illustrates a land survey plot with a proposed construction area. The plot is a square with dimensions 10.00m by 10.00m. A road, 10.00m wide, runs along the bottom edge. The proposed construction area is a rectangle with a width of 8.10m and a height of 8.41m, located within the plot. The construction area is shaded with diagonal lines and labeled 'PROPOSED CONSTRUCTION'. The plot is identified as 'SURVEY NO. 199/110 KARUPPAIYA LAND' and the road as 'SURVEY NO. 199/8, A.SEVUGAN LAND'.

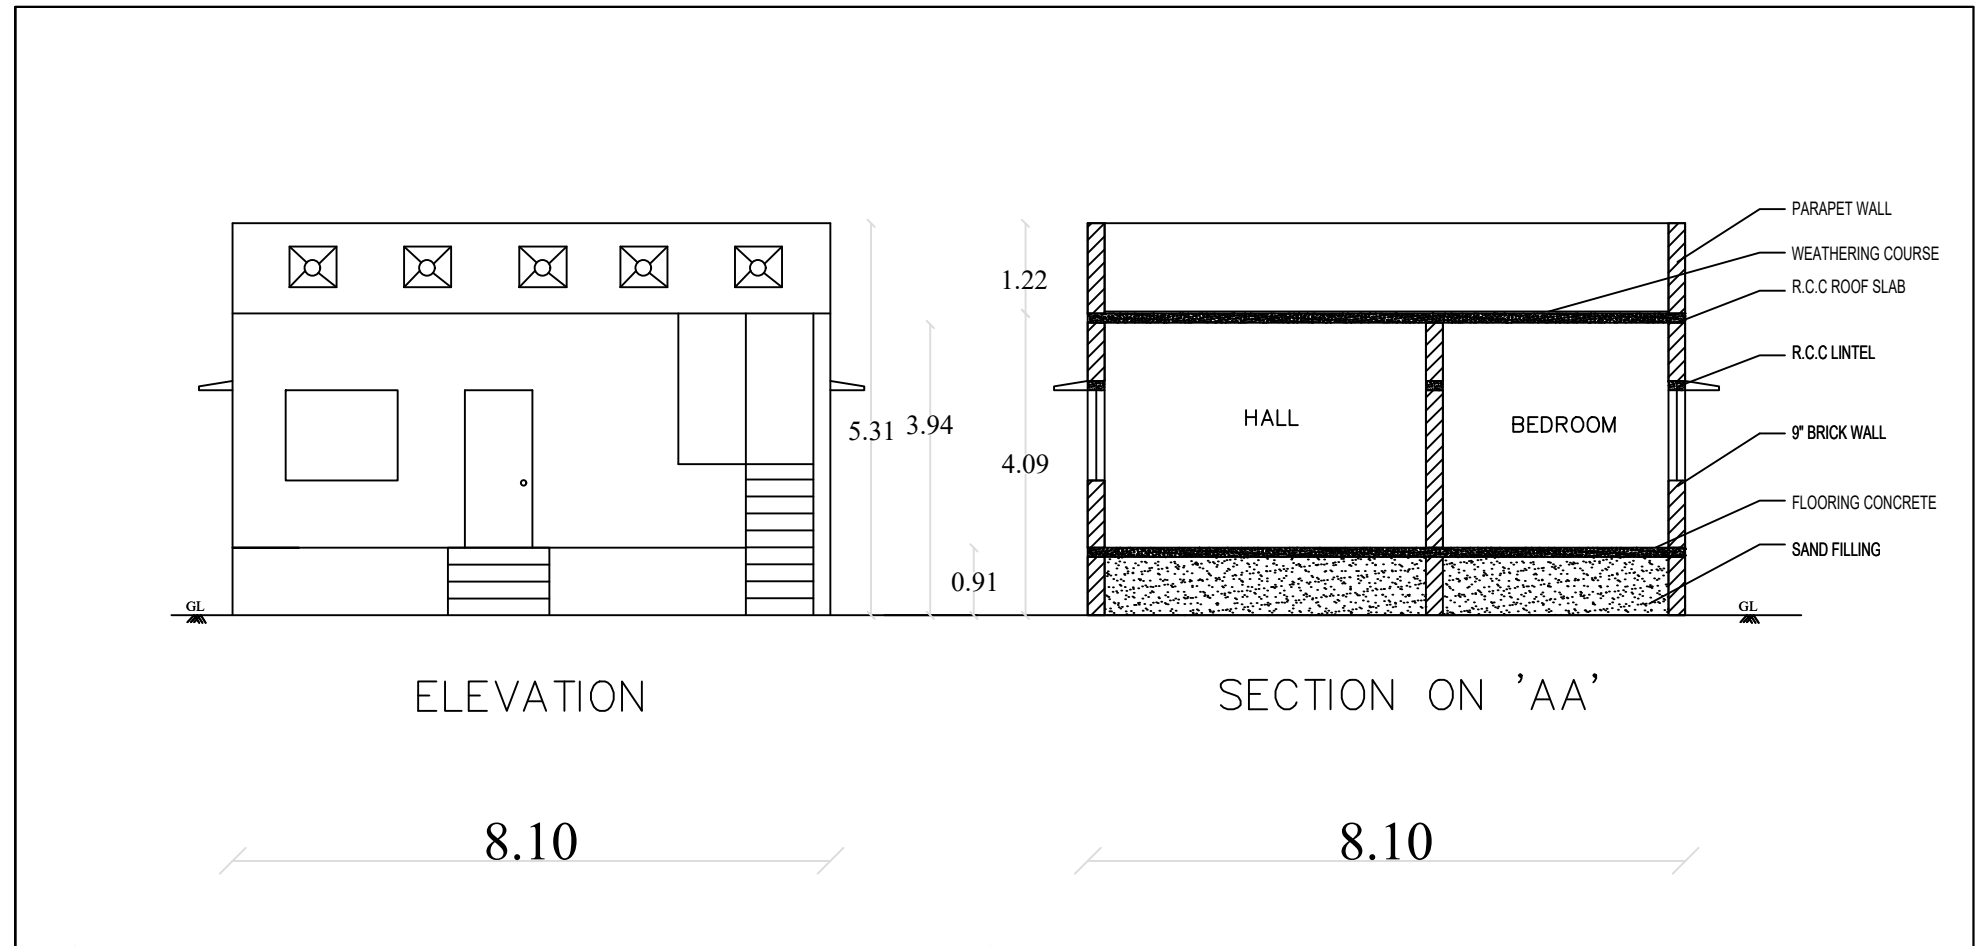


GROUND FLOOR PLAN


The plan shows a rectangular building with an overall width of 8.41m and a total depth of 5.13m (divided into 2.97m and 2.16m sections). The rooms and their dimensions are:

- BEDROOM**: 3.05 x 3.34
- HALL**: 4.36 x 4.67
- KITCHEN**: 2.51 x 3.05
- PORTICO**: 3.08 x 3.28
- TOILET**: 3.05 x 1.22

Other features include a staircase, and various doors and windows labeled with letters (A, D, D1, MD, O, V, W, W1).

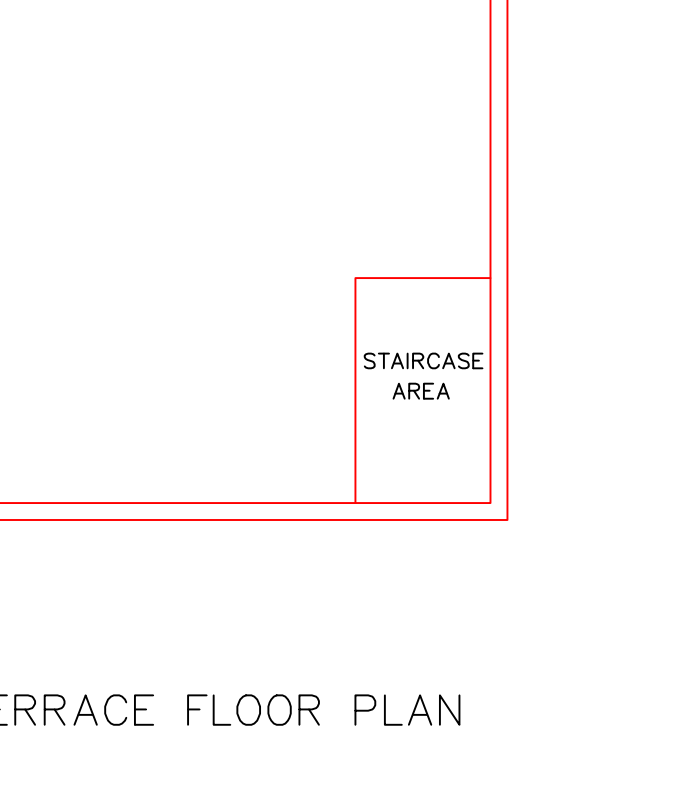

TERRACE FLOOR PLAN

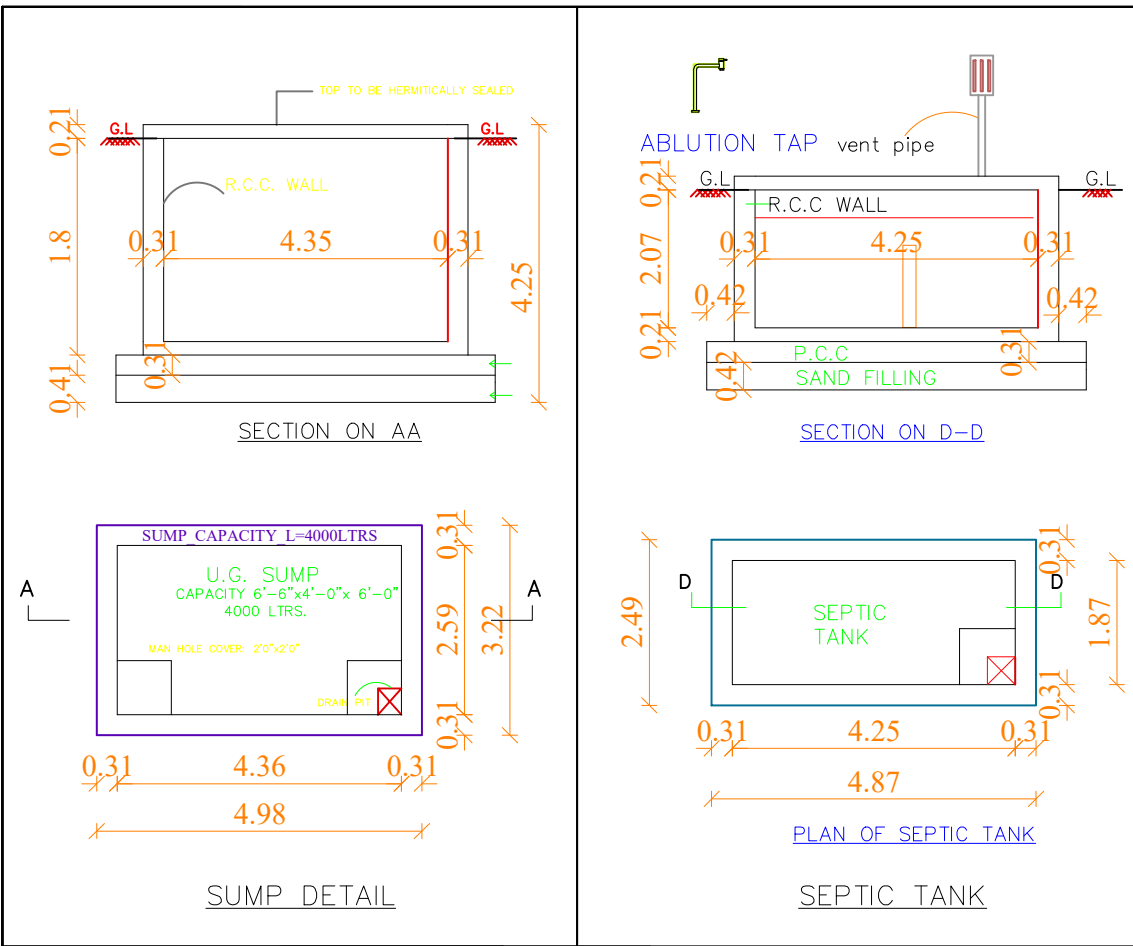


AREA STATEMENT	SQ.FT	SQ.M
As Per Document (Site)	1072.50	99.64
As Per Patta (Site)	1076.40	100.00
Proposed G.F Area	733.24	68.12
Proposed F.F Area	-	-
Open Space Area	339.26	31.52

APPLICANT DETAILS & SIGNATURE


Mr.A.PERUMAL S/O ALAGAN

REGISTERED ENGINEER

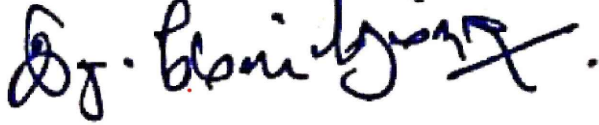

Er.R.MAJOR PREMNATH M.E.,
REGISTERED ENGINEER - GRADE II
MANAMADURAI MUNICIPALITY
REG. No. 185/LS/2023/00001

REGISTERED ENGINEER

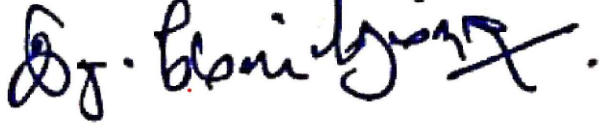

Er.R.MAJOR PREMNATH M.E.,
REGISTERED ENGINEER - GRADE II
MANAMADURAI MUNICIPALITY
REG. No. 185/LS/2023/00001





REGISTERED ENGINEER

Er.R.MAJOR PREMNATH M.E.,
REGISTERED ENGINEER - GRADE II
MANAMADURAI MUNICIPALITY
REG. No. 185/LS/2023/00001

ARAM BUILDING SERVICES
 Manamadurai, Sivagangai District, Tamil Nadu, IN.
 Cell: 99 52 58 58 69

ARAM BUILDING SERVICES
 Manamadurai, Sivagangai District, Tamil Nadu, IN.
 Cell: 99 52 58 58 69

ARAM BUILDING SERVICES
 Manamadurai, Sivagangai District, Tamil Nadu, IN.
 Cell: 99 52 58 58 69

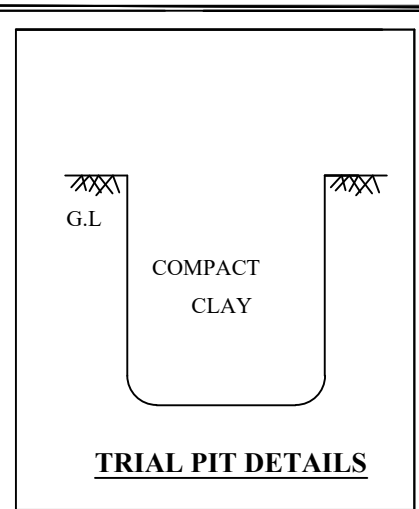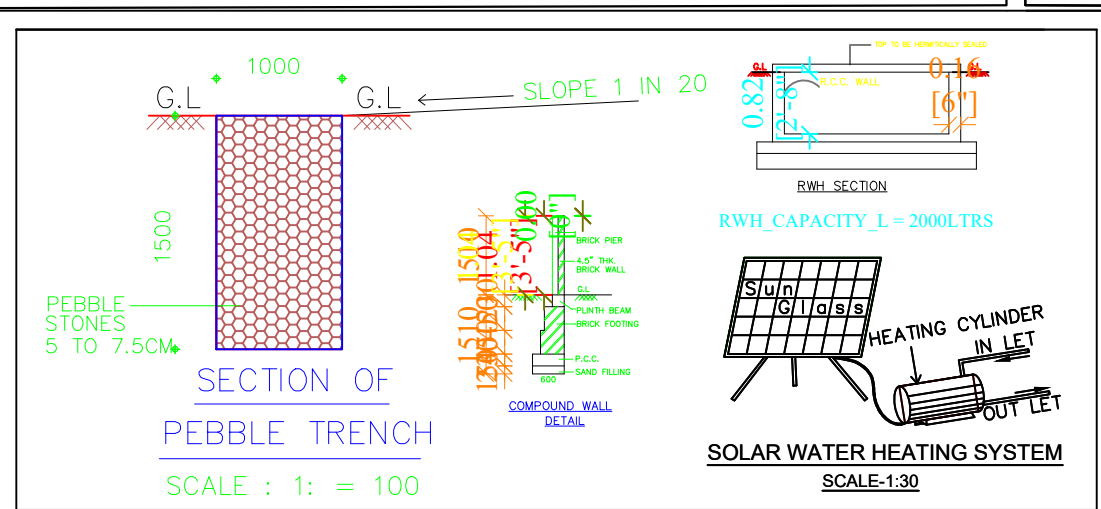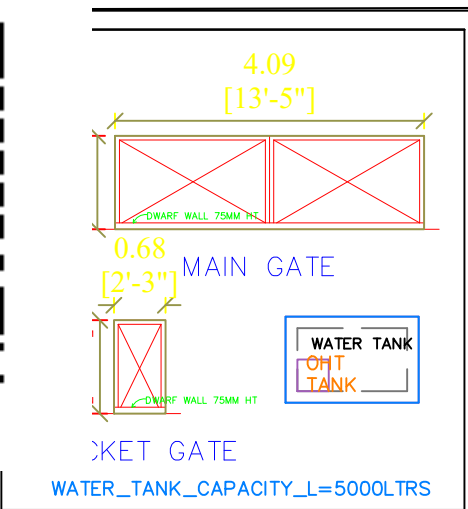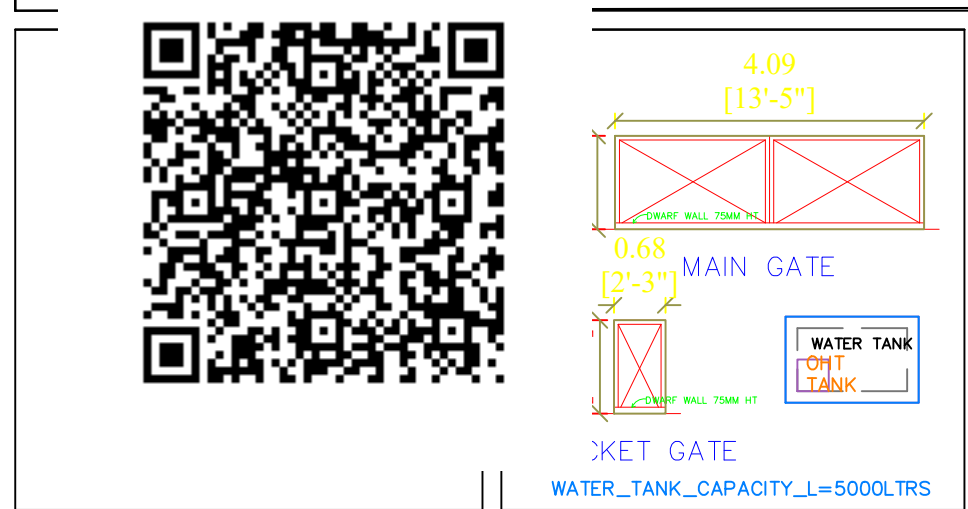

SCHEDULE OF JOINERY (IN cm)				
Description		Size	Sill	Top
M.D	Main Door	120 x 210	-	210
G.D	Grill Door	100 x 210	-	210
D1	Door	090 x 210	-	210
D2	Door	075 x 210	-	210
O	Opening	090 x 210	-	210
W1	Window	150 x 120	090	210
W2	Window	090 x 120	090	210
V	Ventilator	060 x 060	150	210

Eight ways to know a piece of land before you pay for it.

This report covers one part of the picture. These cover the rest, drawn from the same government records, for any property in Tamil Nadu.

LandLens One

Ask anything about a property and get an answer grounded in live government records, with the sources shown.

[/landlens/one](#)



Verify My Land

Every record check run on one property and returned as a single report.

[/landlens/verify-my-land](#)



Legal Opinion

An advocate's written opinion on the title, built on the records we pull for it.

[/landlens](#)



One Map

Every layer on one map: the parcel, its boundary, zoning, water bodies and what sits around it.

[/landlens/one/map](#)



PriceMap

What land actually changed hands for around this plot, taken from the registered deeds.

[/landlens/pricemap](#)



Build Scope

What you are allowed to build here: floor space, height, coverage and setbacks.

[/landlens/build-scope](#)



Property Tracker

Watch a property and hear about it when something new is registered against it.

[/landlens/property-tracker](#)



Deal Room

Run the transaction in one place: documents, stamping, signatures and the parties.

[/landlens/deal-room](#)



Twenty-four checks you can run yourself, at no cost.

Records and verification

The registers themselves, read for you.

Encumbrance Certificate

Patta and Chitta

Field Measurement Sketch

EC Analyzer

Bank charge check

Court case search

Seller background check

Approval check by survey

Value and duty

What it is worth and what it costs to register.

Guideline value by street

Guideline value by survey

Stamp duty and registration fees

Capital gains

Floor space index

Area unit converter

Zoning and land use

What the plan says can happen on this land.

Land use zone finder

CMDA land use check

Coastal regulation zone

Master plan check

Water bodies finder

Airport height clearance

Registers and directories

Who holds it, and which office keeps the record.

Find your registering office

Temple property check

Waqf property check

RERA register



Every free tool
/tools



Services we run
for you
/services



The LandLens
suite
/landlens/one



Every claim in this document traces back to a government record.

Legal opinions, due diligence and title verification

Building plan, layout and sub-division approvals

Completion and occupancy certificates, regularisation

Escrow, negotiation and NRI property management

Land survey, soil testing, architecture and construction

Verified RealEstate
3/350/2 Mettukuppam,
OMR Thoraipakkam,
Chennai 600 097, India
hello@verified.realestate
+91 9996 12 9996

Prepared from the registers named on the page each finding sits on. Where a register could not be read, this document says so in its place rather than leaving the gap to be read as a clean result.

