

PP

APPROVAL RECORD

Planning Permission

Sivagangai district, Tamil Nadu

APPROVAL TYPE

Building Plan

ISSUING AUTHORITY


Rural Panchayat

The approval as the planning authority issued it, reproduced in full behind this page.


An approval speaks to what was sanctioned, not to what was built. Completion is a separate record.

PLAN SHOWING THE PROPOSED CONSTRUCTION OF R.C.C ROOF RESIDENTIAL BUILDING AT SY.NO. 49/2M2A1, PATTA NO.899, IN MELAMANAKUDI VILLAGE , MELAMANAKUDI GROUP, SAKKAVAYAL PANCHAYAT, SAKKOTTAI UNION, KARAIKUDI TALUK, SIVAGANGAI DISTRICT, TAMILNADU.


SCALE : 1:100

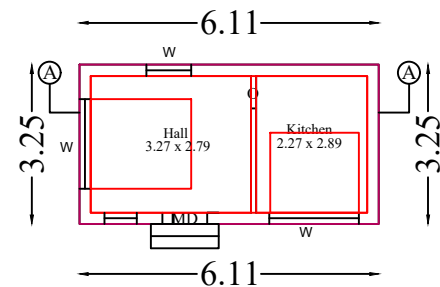


Ground Floor

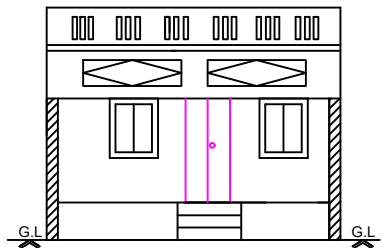


Front Elevation

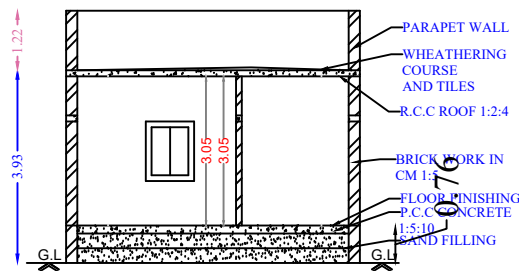


Section on-"AA"

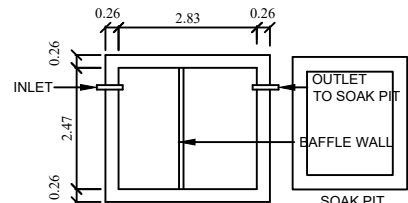


PLAN SEPTIC. TANK

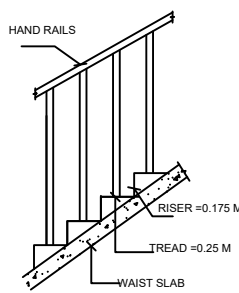


STAIR CASE DETAILS

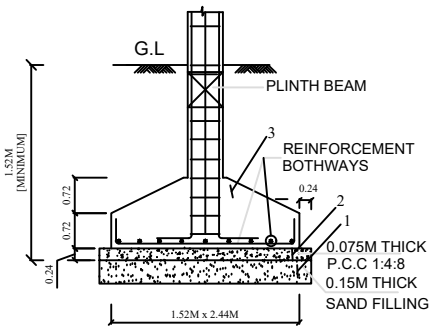


TYP. DET. COLUMN FOOTING

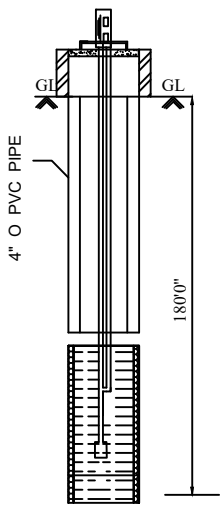

Bore Well Details

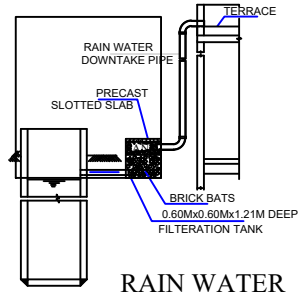

RAIN WATER

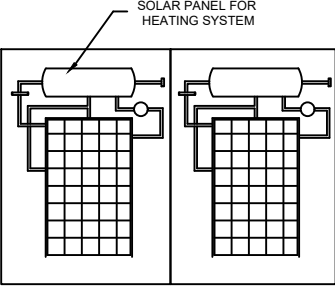


SOLAR HAETING SYSYTEM



K PIT
VALL
ALL
B


Site Plan
(Scale:1:100)

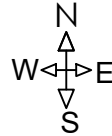

LEGEND	FEET	METRE
RD, D DOOR	3'0"x7'0"	0.92x2.13
MD MAIN DOOR	3'6"x7'0"	1.10x2.13
D1 DOOR	2'6"x7'0"	0.76x2.13
AO ARCH OPEN	3'0"x7'0"	0.92x2.13
W WINDOW	5'0"x4'6"	1.52x1.37
V VENTILATOR	3'0"x2'0"	0.91x0.60
AREA DETAILS	SQ.FT.	SQ.MT.
As Per Document	3799.66	353.00
As Per Patta	3799.66	353.00
As Per Site	3799.66	353.00
PLINTH AREA DETAILS		
Ground Floor Area	213.77	19.86
Open Space Area	3585.89	333.14
FSI DETAILS	PROPOSED	PERMISSIBLE
Total Plinth Area Plot Area 19.86 353.00	0.05	2
OWNER'S NAME & SIGN:-		
VR.		
Mr: V.KARUPPAIAH S/o : Mr.VEERAPPAN		
ENGINEER:-		
 Er. S. DINESH, B.E., M.E(Str), M.Sc(Val), Government Registered Engineer DTCP Sivagangai, Mun.Corporation Karaikudi Reg.No.RE.1/2023.SVG.20/23, Reg.No.111/LS/2022/00003 VIP CONSTRUCTION 100 Feet Road, L.M.Complex, 2nd Floor Near New Bus Stand, Karaikudi - 630 001 Phone : 9578204390, 7867967999		
PLANED BY:-		
 VIP CONSTRUCTION GOVT.REG.NO.TN-21-0035710 L.M Complex, 100 Feet Road Near New Bus Stand, Karaikudi Sivagangai District, Tamilnadu-630 001 Ph:9578204390, 7867987999		


PLAN SHOWING THE PROPOSED CONSTRUCTION OF R.C.C ROOF RESIDENTIAL BUILDING AT SY.NO. 49/2M2A1, PATTA NO.899, IN MELAMANAKUDI VILLAGE , MELAMANAKUDI GROUP, SAKKAVAYAL PANCHAYAT, SAKKOTTAI UNION, KARAUKUDI TALUK, SIVAGANGAI DISTRICT, TAMILNADU.

SCALE : 1:100

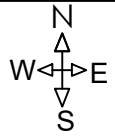

Karuppaiah Land

Vaithi Property

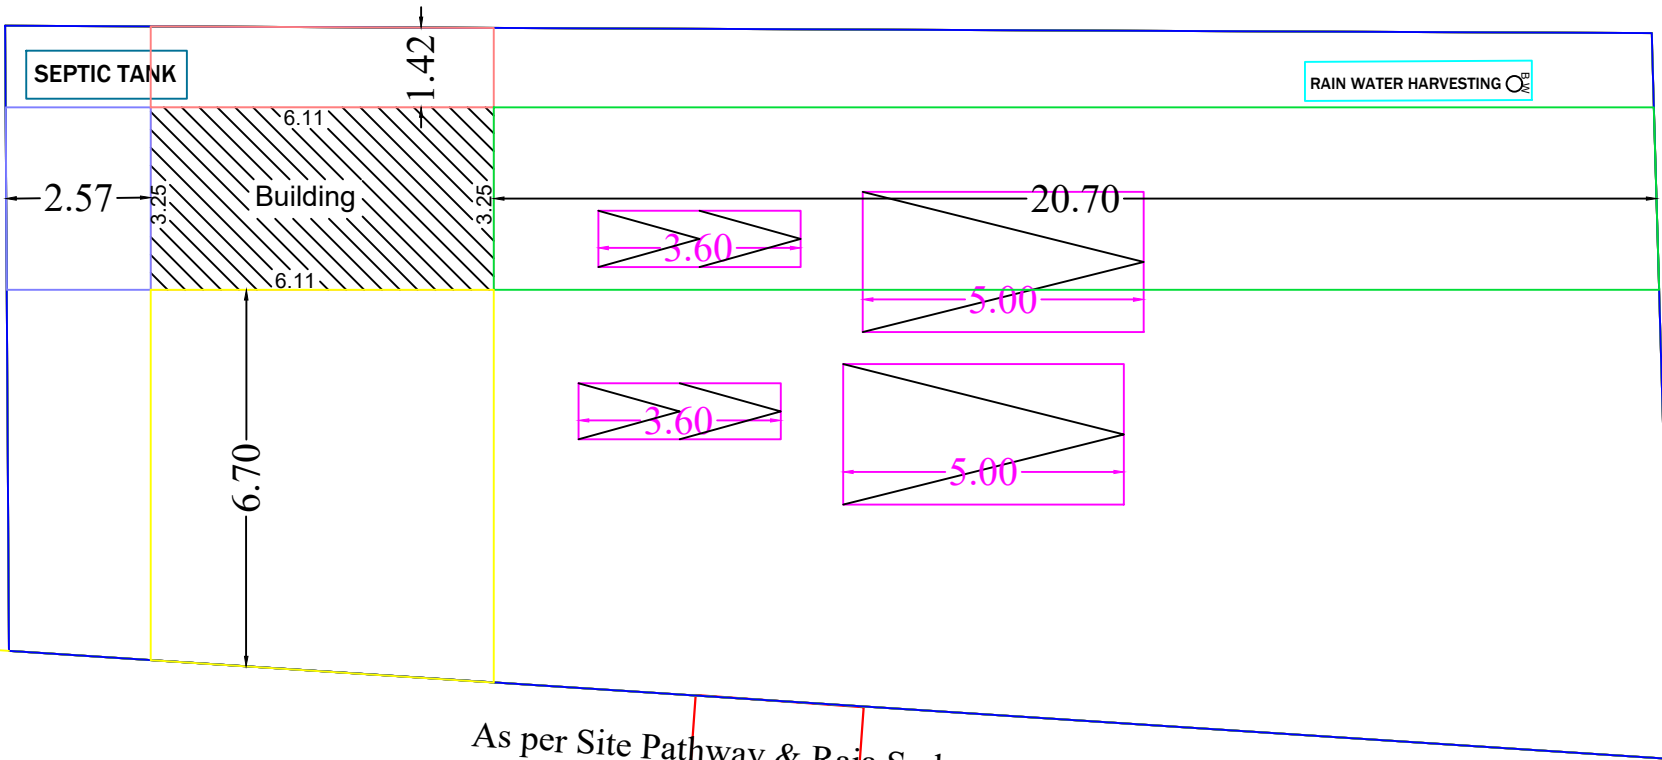

Site Plan
(Not to Scale)

LEGEND	FEET	METRE
RD, D DOOR	3'0"x7'0"	0.92x2.13
MD MAIN DOOR	3'6"x7'0"	1.10x2.13
D1 DOOR	2'6"x7'0"	0.76x2.13
AO ARCH OPEN	3'0"x7'0"	0.92x2.13
W WINDOW	5'0"x4'6"	1.52x1.37
V VENTILATOR	3'0"x2'0"	0.91x0.60

AREA DETAILS	SQ.FT.	SQ.MT.
As Per Document	3799.66	353.00
As Per Patta	3799.66	353.00
As Per Site	3799.66	353.00

PLINTH AREA DETAILS		
Ground Floor Area	213.77	19.86
Open Space Area	3585.89	333.14

FSI DETAILS	PROPOSED	PERMISSIBLE
Total Plinth Area Plot Area 19.86 353.00	0.05	2

OWNER'S NAME & SIGN:-


VR. 

Mr:V.KARUPPAIAH
S/o : Mr.VEERAPPAN

ENGINEER:-


Er. S. DINESH, B.E., M.E(Str), M.Sc(Val),
Government Registered Engineer
DTCP Sivagangai, Mun.Corporation Karaikudi
Reg.No.RE.1/2023.SVG.20/23, Reg.No.111/LS/2022/00003
VIP CONSTRUCTION
100 Feet Road, L.M.Complex, 2nd Floor
Near New Bus Stand, Karaikudi - 630 001
Phone : 9578204390, 7867987999

PLANED BY:-

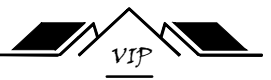
VIP CONSTRUCTION
GOVT.REG.NO.TN-21-0035710
L.M Complex, 100 Feet Road
Near New Bus Stand, Karaikudi
Sivagangai District, Tamilnadu-630 001
Ph:9578204390, 7867987999

Eight ways to know a piece of land before you pay for it.

This report covers one part of the picture. These cover the rest, drawn from the same government records, for any property in Tamil Nadu.

LandLens One

Ask anything about a property and get an answer grounded in live government records, with the sources shown.

[/landlens/one](#)



Verify My Land

Every record check run on one property and returned as a single report.

[/landlens/verify-my-land](#)



Legal Opinion

An advocate's written opinion on the title, built on the records we pull for it.

[/landlens](#)



One Map

Every layer on one map: the parcel, its boundary, zoning, water bodies and what sits around it.

[/landlens/one/map](#)



PriceMap

What land actually changed hands for around this plot, taken from the registered deeds.

[/landlens/pricemap](#)



Build Scope

What you are allowed to build here: floor space, height, coverage and setbacks.

[/landlens/build-scope](#)



Property Tracker

Watch a property and hear about it when something new is registered against it.

[/landlens/property-tracker](#)



Deal Room

Run the transaction in one place: documents, stamping, signatures and the parties.

[/landlens/deal-room](#)



Twenty-four checks you can run yourself, at no cost.

Records and verification

The registers themselves, read for you.

Encumbrance Certificate

Patta and Chitta

Field Measurement Sketch

EC Analyzer

Bank charge check

Court case search

Seller background check

Approval check by survey

Value and duty

What it is worth and what it costs to register.

Guideline value by street

Guideline value by survey

Stamp duty and registration fees

Capital gains

Floor space index

Area unit converter

Zoning and land use

What the plan says can happen on this land.

Land use zone finder

CMDA land use check

Coastal regulation zone

Master plan check

Water bodies finder

Airport height clearance

Registers and directories

Who holds it, and which office keeps the record.

Find your registering office

Temple property check

Waqf property check

RERA register



Every free tool
/tools



Services we run
for you
/services



The LandLens
suite
/landlens/one



Every claim in this document traces back to a government record.

Legal opinions, due diligence and title verification

Building plan, layout and sub-division approvals

Completion and occupancy certificates, regularisation

Escrow, negotiation and NRI property management

Land survey, soil testing, architecture and construction

Verified RealEstate
3/350/2 Mettukuppam,
OMR Thoraipakkam,
Chennai 600 097, India
hello@verified.realestate
+91 9996 12 9996

Prepared from the registers named on the page each finding sits on. Where a register could not be read, this document says so in its place rather than leaving the gap to be read as a clean result.

