PP APPROVAL RECORD

Planning Permission

Sivagangai district, Tamil Nadu

APPROVAL TYPE
Building Plan

ISSUING AUTHORITY
DTCP

The approval as the planning authority issued it, reproduced in full behind this page.


An approval speaks to what was sanctioned, not to what was built. Completion is a separate record.

Verified RealEstate™
3/350/2 Mettukuppam,
OMR Thoraipakkam,
Chennai 600 097, India

hello@verified.realestate
+91 9996 12 9996
verified.realestate

SITE PLAN SHOWING THE PROPOSED CONSTRUCTION OF G.I SHEET ROOF SUPER MARKET BUILDING IN WARD:3, BLOCK :40, T.S. NO:1456/2, PLOT NO:238,239,240,241, KARAIKUDI CITY MUNICIPAL CORPORATION, KARAIKUDI TALUK, SIVAGANGAI DISTRICT.

SCALE:- 1:100

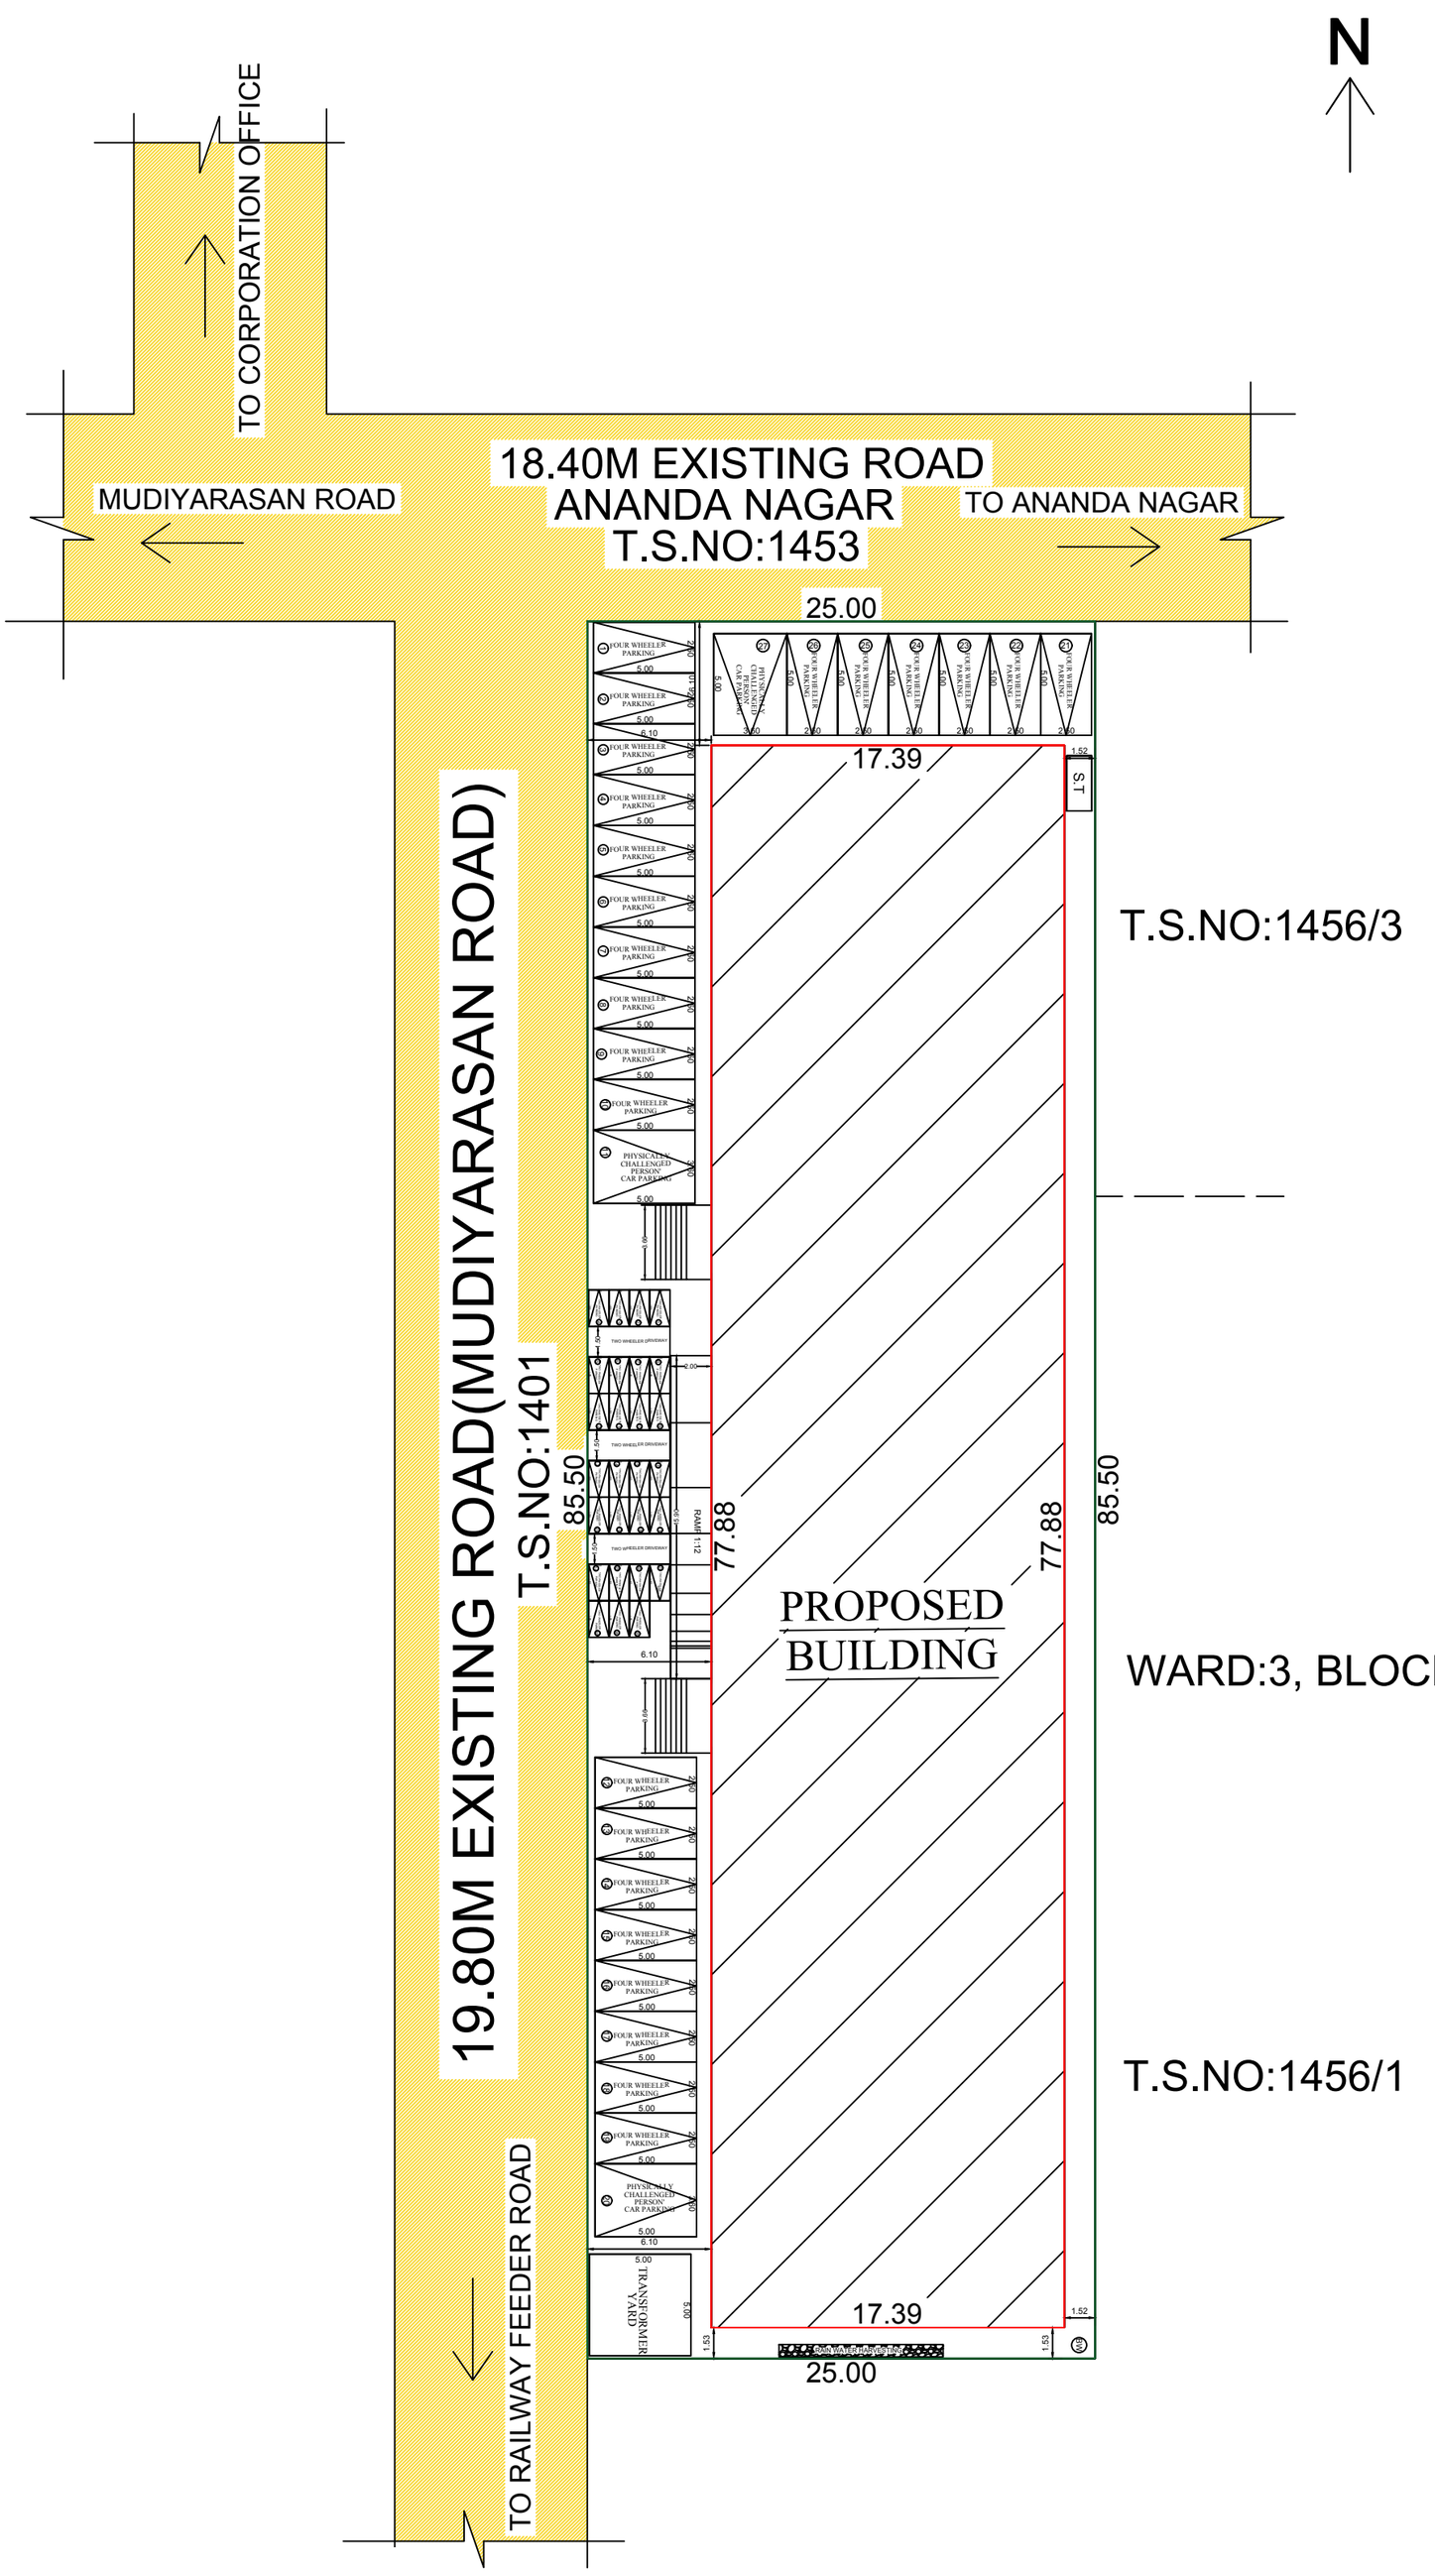

LEGEND		IN M
RS	ROLLING SHUTTER	2.44X2.44
D	DOOR	0.91X2.13
D1	DOOR	0.76X2.13
V	VENTILATOR	0.76X0.76

AREA DETAILS

SITE AREA	SQ.M
AS PER DOCUMENT	2135.45
AS PER PATTA	2135.50
AS PER SITE	2137.50

DESCRIPTIONS

BUILDING AREA DETAILS	FSI AREA IN SQ M	NON FSI AREA IN SQ M	TOTAL AREA IN SQ M
GROUND FLOOR	1353.86	--	1353.86
TOTAL BUILDING AREA	1353.86	--	1353.86

$$F.S.I = \frac{1353.86}{2135.45} = 0.63 > 2$$

PARKNG DETAILS	REQUIRED	PROVIDED
CAR PARKING(Including physically challenged person' parking)	27	27
TWO WHEELER PARKING	27	27

NOTE:

FA - FIRE ALARAM
FE - FIRE EXTINGUISHER
SB - SAND BUCKET

REFERENCE

- SITE BOUNDARY
- PROBOSED BUILDING
- EXISTING BUILDING
- EXISTING ROAD
- DRIVE WAY

APPLICANT :

Er. A. BINNY ABRAHAM, B.E.
Licenced Building Surveyor and Consulting Engineer
Registered Civil Engineer Grade-I (RE)
Registered Structural Engineer Grade-II (SE)
BINNY CONSTRUCTIONS
22, 100 Feet Road, Karaikudi - 630 001
Cell : 98421-85771,94433-34729
Ph : 04565-234729

REGISTERED ENGINEER

T PRABHAKAR, B.ARCH
ARCHITECTS & INTERIOR DESIGNER
COUNCIL OF ARCHITECTURE-CA/2012/58968
LICENSED SURVEYOR -ROC No:4388/2013/F
288,MAM COMPLEX, SEKKALAI ROAD
KARAIKUDI-630 001.
CELL: 94875 29335

ARCHITECT

Er. A. BINNY ABRAHAM, B.E.
Licenced Building Surveyor and Consulting Engineer
Registered Civil Engineer Grade-I (RE)
Registered Structural Engineer Grade-II (SE)
BINNY CONSTRUCTIONS
22, 100 Feet Road, Karaikudi - 630 001
Cell : 98421-85771,94433-34729
Ph : 04565-234729

REGISTERED STRUCTURAL ENGINEER


SITE PLAN

SCALE:- 1:200


ONLINE APPLICATION NO : SWP/BPA/0706817/2025 DATED ON : 19/11/2025
BP/DTCP (SIVAGANGAI DISTRICT) NO : 02/2026

PLAN SHOWING THE PROPOSED CONSTRUCTION OF G.I SHEET ROOF SUPER MARKET BUILDING IN WARD:3, BLOCK :40,T.S. NO:1456/2, PLOT NO:238,239,240,241, KARAIKUDI CITY MUNICIPAL CORPORATION, KARAIKUDI TALUK, SIVAGANGAI DISTRICT.


SCALE:- 1:100

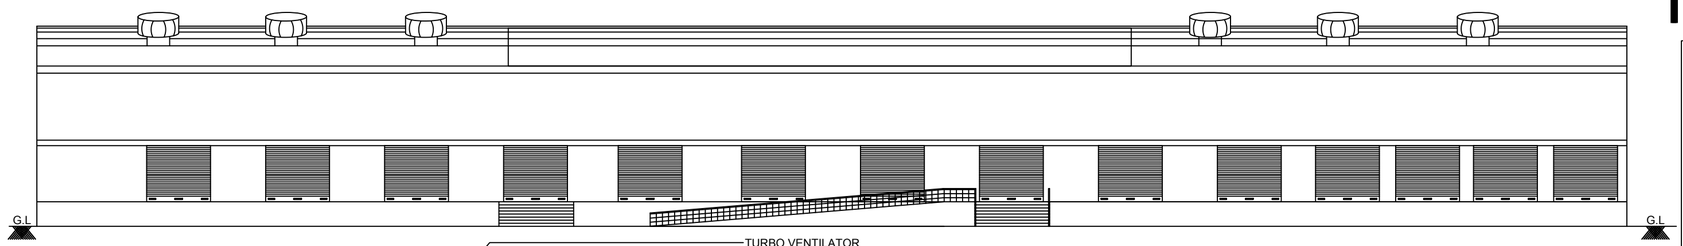


ELEVATION

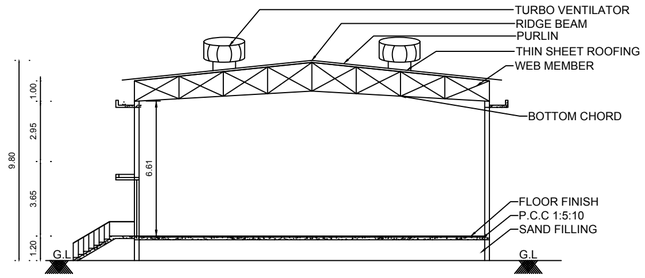

SECTION ON A-A'

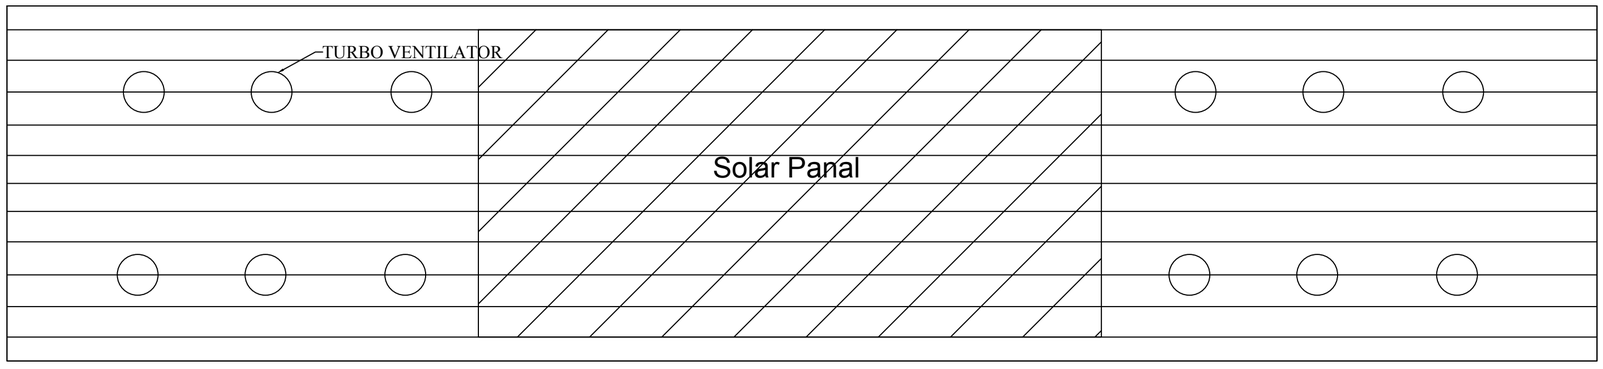


TERRACE FLOOR PLAN

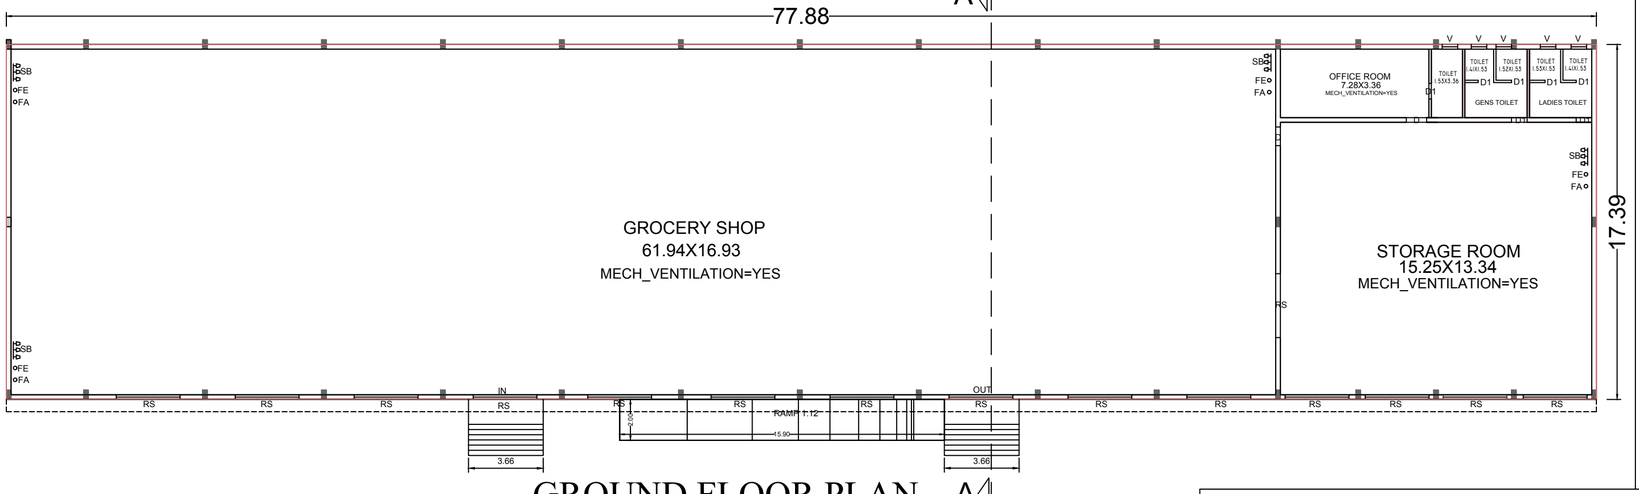

GROUND FLOOR PLAN


ONLINE APPLICATION NO : SWP/BPA/0706817/2025 DATED ON : 19/11/2025
BP/DTCP (SIVAGANGAI DISTRICT) NO : 02/2026

N

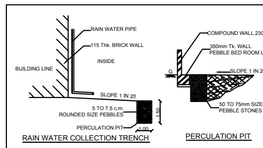


RAIN WATER COLLECTION TRENCH


PERCULATION PIT

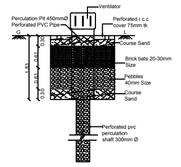


SECTION OF RAIN WATER HARVESTING/ PERCULATION PIT AND SHAFT AND RECHARGE TRENCH

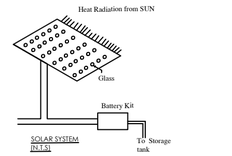

SOLAR SYSTEM (N.T.S)

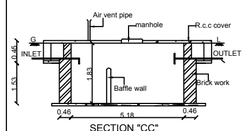


SECTION "CC"

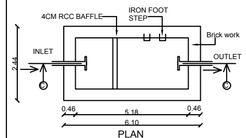


PLAN

SEPTIC TANK DETAILS

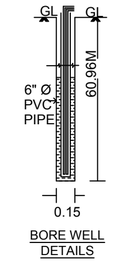

BORE WELL DETAILS

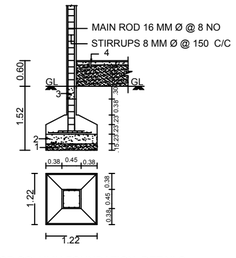

RCP COLUMN FOUNDATION DETAILS

LEGEND		IN M
RS	ROLLING SHUTTER	2.44X2.44
D	DOOR	0.91X2.13
D1	DOOR	0.76X2.13
V	VENTILATOR	0.76X0.76

AREA DETAILS	
SITE AREA	SQ.M
AS PER DOCUMENT	2135.45
AS PER PATTA	2135.50
AS PER SITE	2137.50

DESCRIPTIONS

BUILDING AREA DETAILS	FSI AREA IN SQ M	NON FSI AREA IN SQ M	TOTAL AREA IN SQ M
GROUND FLOOR	1353.86	--	1353.86
TOTAL BUILDING AREA	1353.86	--	1353.86

$$F.S.I = \frac{1353.86}{2135.45} = 0.63 > 2$$

PARKNG DETAILS	REQUIRED	PROVIDED
CAR PARKING(Including physically challenged person' parking)	27	27
TWO WHEELER PARKING	27	27

NOTE:

FA - FIRE ALARAM
FE - FIRE EXTINGUISHER
SB - SAND BUCKET

REFERENCE	
SITE BOUNDARY	
PROBOSED BUILDING	
EXISTING BUILDING	
EXISTING ROAD	
DRIVE WAY	

APPLICANT :

Er. A. BINNY ABRAHAM, B.E.
Licenced Building Surveyor and Consulting Engineer
Registered Civil Engineer Grade-I (RE)
Registered Structural Engineer Grade-II (SE)
BINNY CONSTRUCTIONS
22, 100 Feet Road, Karaikudi - 630 001
Cell : 98421-85771,94433-34729
Ph : 04565-234729

REGISTERED ENGINEER

T PRABHAKAR(B.ARCH
ARCHITECTS & INTERIOR DESIGNER
COUNCIL OF ARCHITECTURE-CA/2012/58063
LICENSED SURVEYOR -ROC No:4388/2013/F1
288,MAM COMPLEX, SEKKALAI ROAD
KARAIKUDI-630 001.
CELL: 94875 29335

ARCHITECT

Er. A. BINNY ABRAHAM, B.E.
Licenced Building Surveyor and Consulting Engineer
Registered Civil Engineer Grade-I (RE)
Registered Structural Engineer Grade-II (SE)
BINNY CONSTRUCTIONS
22, 100 Feet Road, Karaikudi - 630 001
Cell : 98421-85771,94433-34729
Ph : 04565-234729

REGISTERED STRUCTURAL ENGINEER

THE LANDLENS SUITE

Eight ways to know a piece of land before you pay for it.

This report covers one part of the picture. These cover the rest, drawn from the same government records, for any property in Tamil Nadu.

LandLens One
Ask anything about a property and get an answer grounded in live government records, with the sources shown.
/landlens/one

Verify My Land
Every record check run on one property and returned as a single report.
/landlens/verify-my-land

Legal Opinion
An advocate's written opinion on the title, built on the records we pull for it.
/landlens

One Map
Every layer on one map: the parcel, its boundary, zoning, water bodies and what sits around it.
/landlens/one/map

PriceMap
What land actually changed hands for around this plot, taken from the registered deeds.
/landlens/pricemap

Build Scope
What you are allowed to build here: floor space, height, coverage and setbacks.
/landlens/build-scope

Property Tracker
Watch a property and hear about it when something new is registered against it.
/landlens/property-tracker

Deal Room
Run the transaction in one place: documents, stamping, signatures and the parties.
/landlens/deal-room

FREE TOOLS · NO ACCOUNT NEEDED

Twenty-four checks you can run yourself, at no cost.

Records and verification

The registers themselves, read for you.

- Encumbrance Certificate
- Patta and Chitta
- Field Measurement Sketch
- EC Analyzer
- Bank charge check
- Court case search
- Seller background check
- Approval check by survey

Value and duty

What it is worth and what it costs to register.

- Guideline value by street
- Guideline value by survey
- Stamp duty and registration fees
- Capital gains
- Floor space index
- Area unit converter

Zoning and land use

What the plan says can happen on this land.

- Land use zone finder
- CMDA land use check
- Coastal regulation zone
- Master plan check
- Water bodies finder
- Airport height clearance

Registers and directories

Who holds it, and which office keeps the record.

- Find your registering office
- Temple property check
- Waqf property check
- RERA register

Every free tool
/tools

Services we run for you
/services

The LandLens suite
/landlens/one

Verified RealEstate™

Every claim in this document traces back to a government record.

- Legal opinions, due diligence and title verification
- Building plan, layout and sub-division approvals
- Completion and occupancy certificates, regularisation
- Escrow, negotiation and NRI property management
- Land survey, soil testing, architecture and construction

Verified RealEstate
3/350/2 Mettukuppam,
OMR Thoraipakkam,
Chennai 600 097, India
hello@verified.realestate
+91 9996 12 9996

Prepared from the registers named on the page each finding sits on. Where a register could not be read, this document says so in its place rather than leaving the gap to be read as a clean result.