

PP

APPROVAL RECORD

Planning Permission

Sivagangai district, Tamil Nadu

APPROVAL TYPE

Building Plan


ISSUING AUTHORITY

Town Panchayat


The approval as the planning authority issued it, reproduced in full behind this page.

An approval speaks to what was sanctioned, not to what was built. Completion is a separate record.

PLAN SHOWING THE PROPOSED CONSTRUCTION OF G.I. SHEET ROOF COMMERCIAL BUILDING AT OLD SY.NO.31/6, NEW SUB - DIVISION SY.NO.31/6B, OLD PATTA NO.3871, NEW PATTA NO.6939, WARD NO.1, PLOT NO.19, "SHIVANI NAGAR LAYOUT", IN T.PUDHUPATTI POLICE COLONY, THIRUPPATHUR TOWN PANCHAYAT, THIRUPPATHUR TALUK, SIVAGANGAI DISTRICT, TAMILNADU.

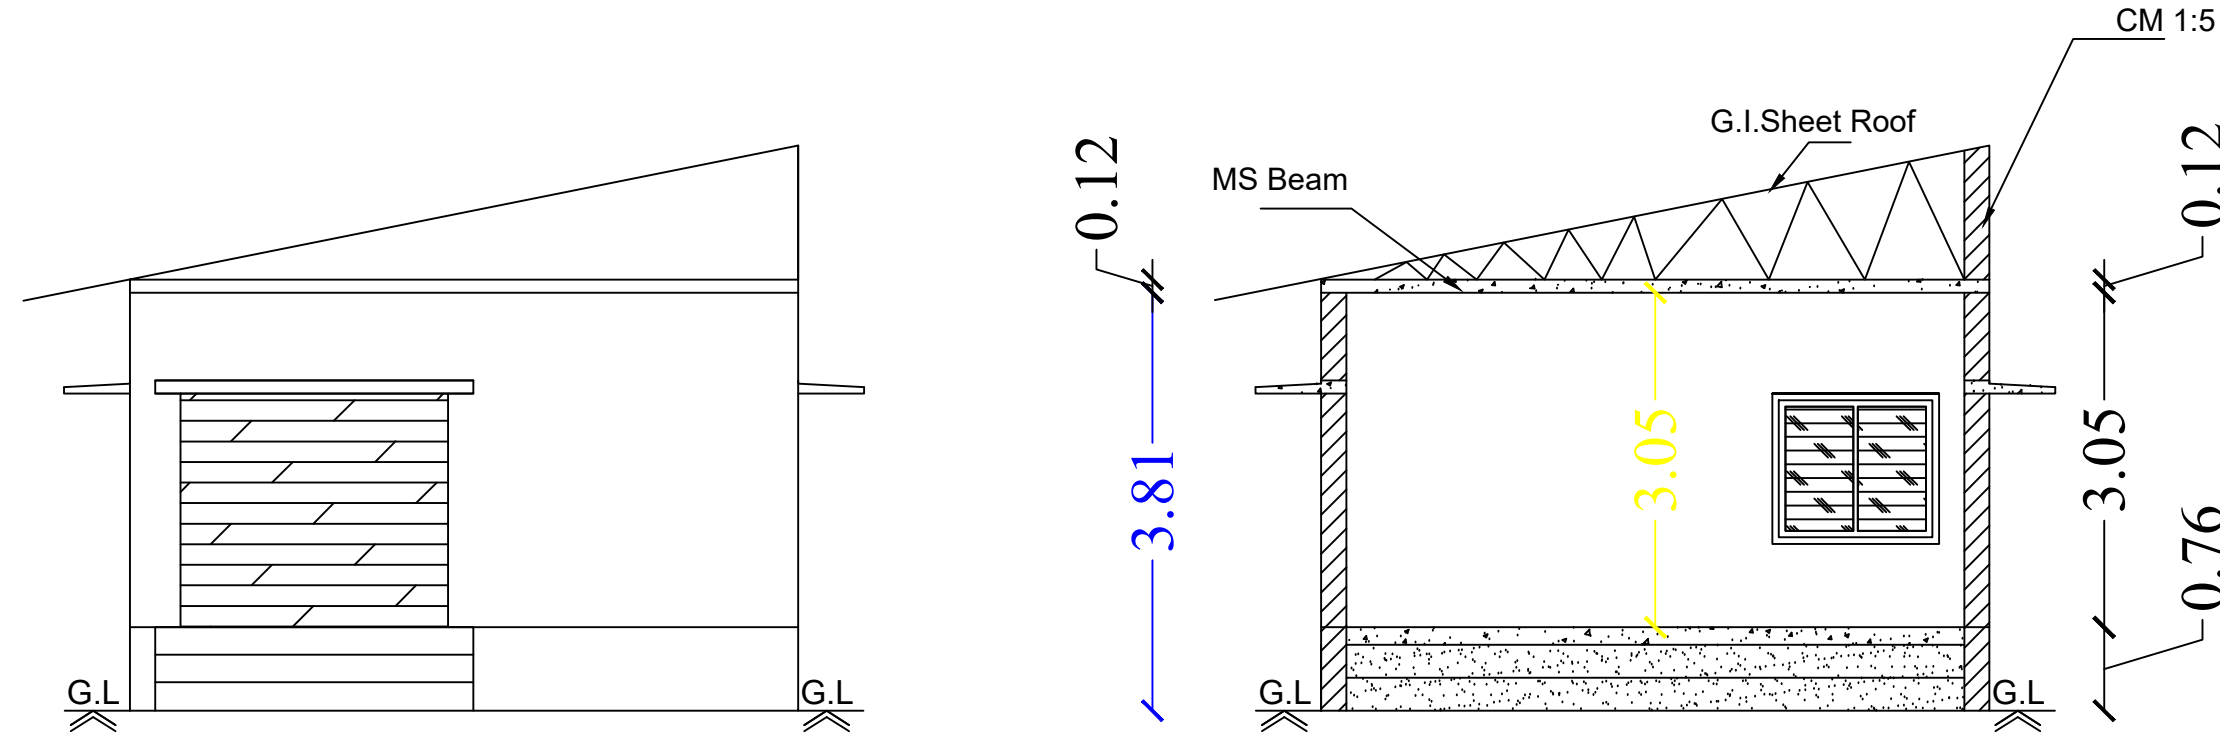

Section on-"AA"

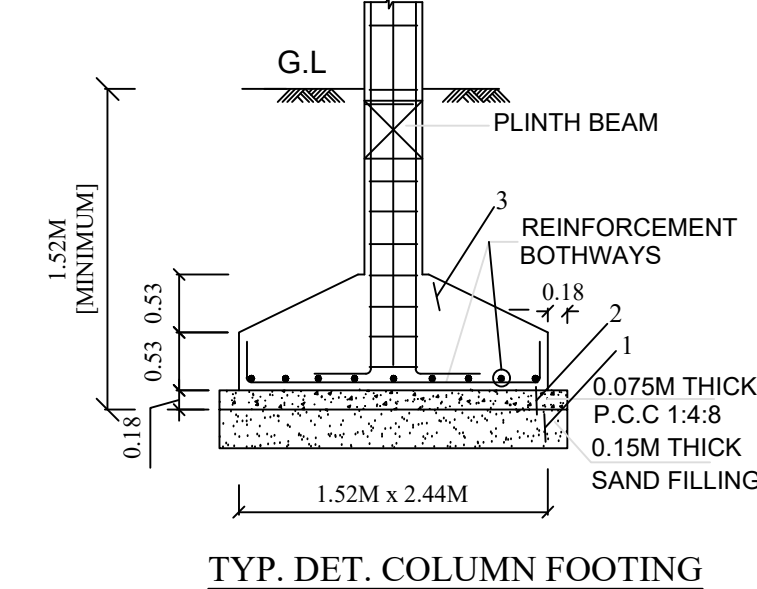

TYP. DET. COLUMN FOOTING



LEGEND	FEET	METRE
ROLLING SHUTTER	16'0"x8'0"	4.88x2.44
D1 DOOR	2'6"x7'0"	0.76x2.13
V VENTILATOR	3'0"x2'0"	0.92x0.60
AREA DETAILS	SQ.FT.	SQ.M.
As Per Document	2550.00	236.98
As Per Patta	2550.00	236.98
As Per Site	2550.00	236.98

Ground Floor Area	399.23	37.09
Open Space Area	2150.77	199.89


FSI DETAILS	PROPOSED	PERMISSIBLE
<u>Total Plinth Area</u> <u>Plot Area</u> <u>37.09</u> <u>236.98</u>	0.15	2

OWNER'S NAME & SIGN:-




Thiru.K.Raja
S/o. Thiru.Kattusamy

ENGINEER:-

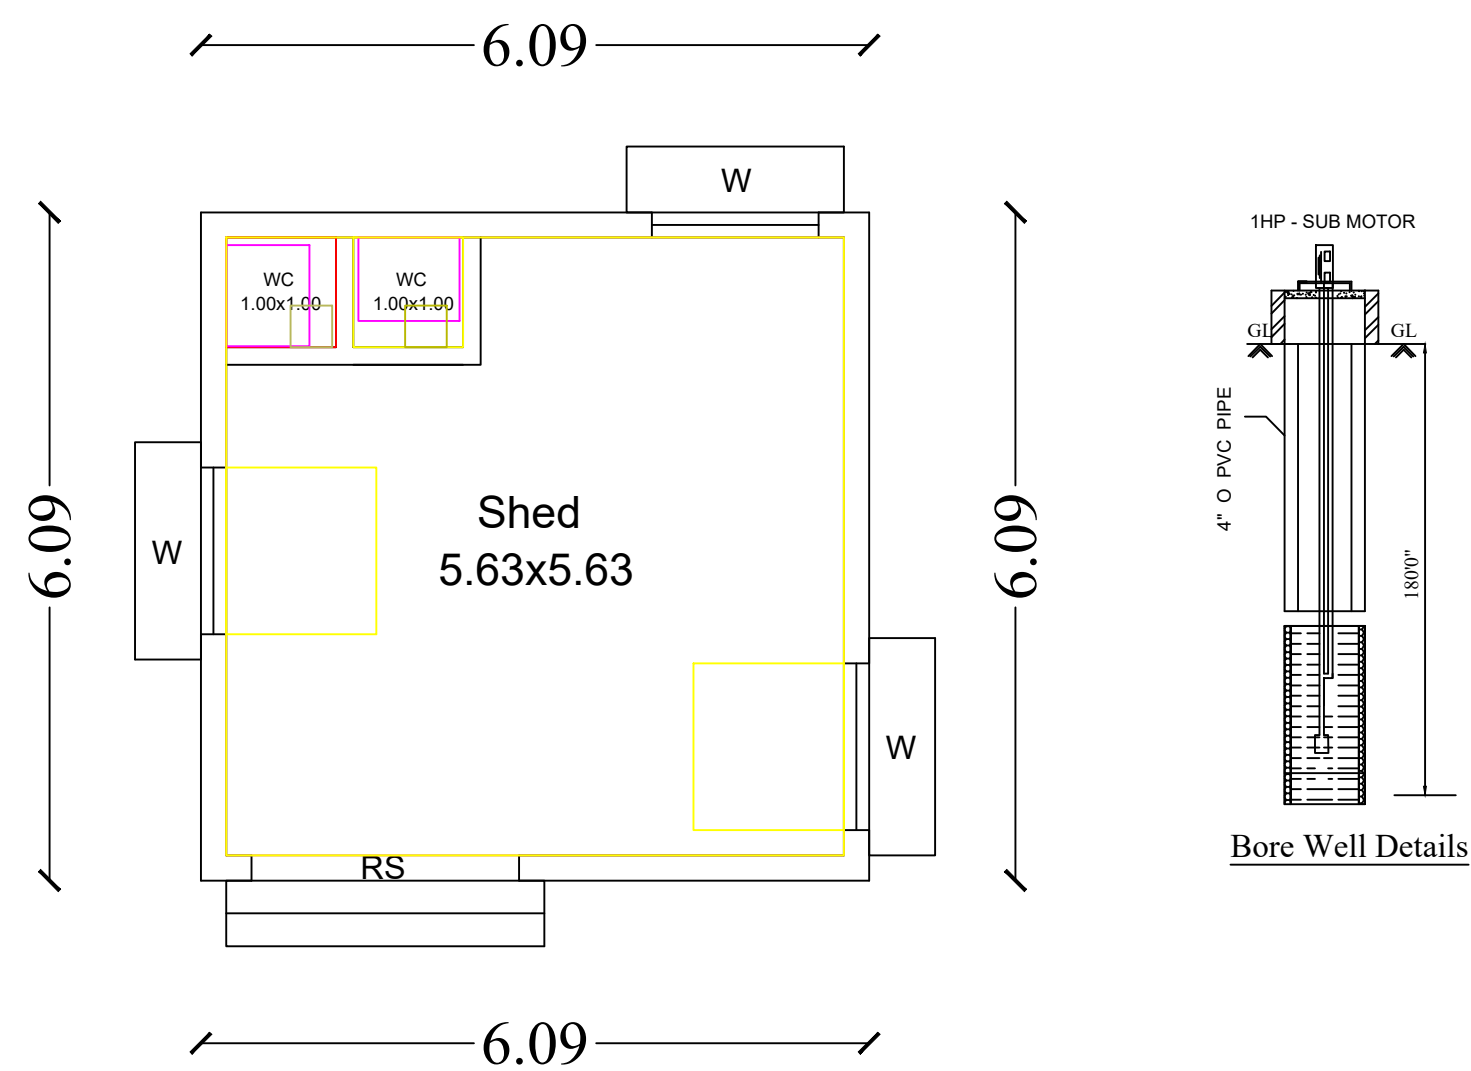


Bore Well Details

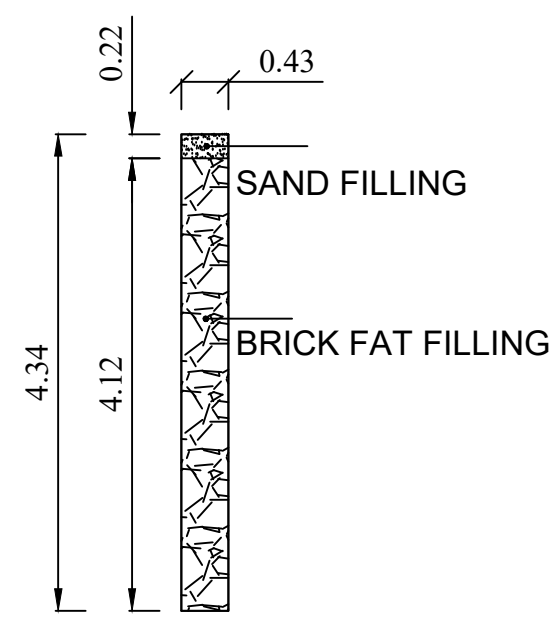

The diagram illustrates the design of a septic tank with two views: a Section view and a Plan view.

SECTION OF SEPT. TANK: This view shows the internal structure of the tank. It includes a VENT PIPE at the top, a MANHOLE, and a G.L. (Ground Level) INLET on the left. The inlet pipe has a diameter of 0.18. The tank is divided into two chambers by a vertical brick wall. The right chamber has a G.L. OUTLET TO SOAK PIT and a BRICK WALL. The bottom of the tank is at a depth of 0.3 from the ground level. The overall width of the tank is 1.8, and the length is 1.8. The bottom of the tank is at a depth of 0.3 from the ground level.

PLAN: This view shows the top of the tank. It includes an INLET on the left and an OUTLET TO SOAK PIT on the right. The tank is divided into two chambers by a vertical BRICK WALL. The overall width of the tank is 1.47, and the length is 1.47. The bottom of the tank is at a depth of 0.14 from the ground level. The overall width of the tank is 1.47, and the length is 1.47.

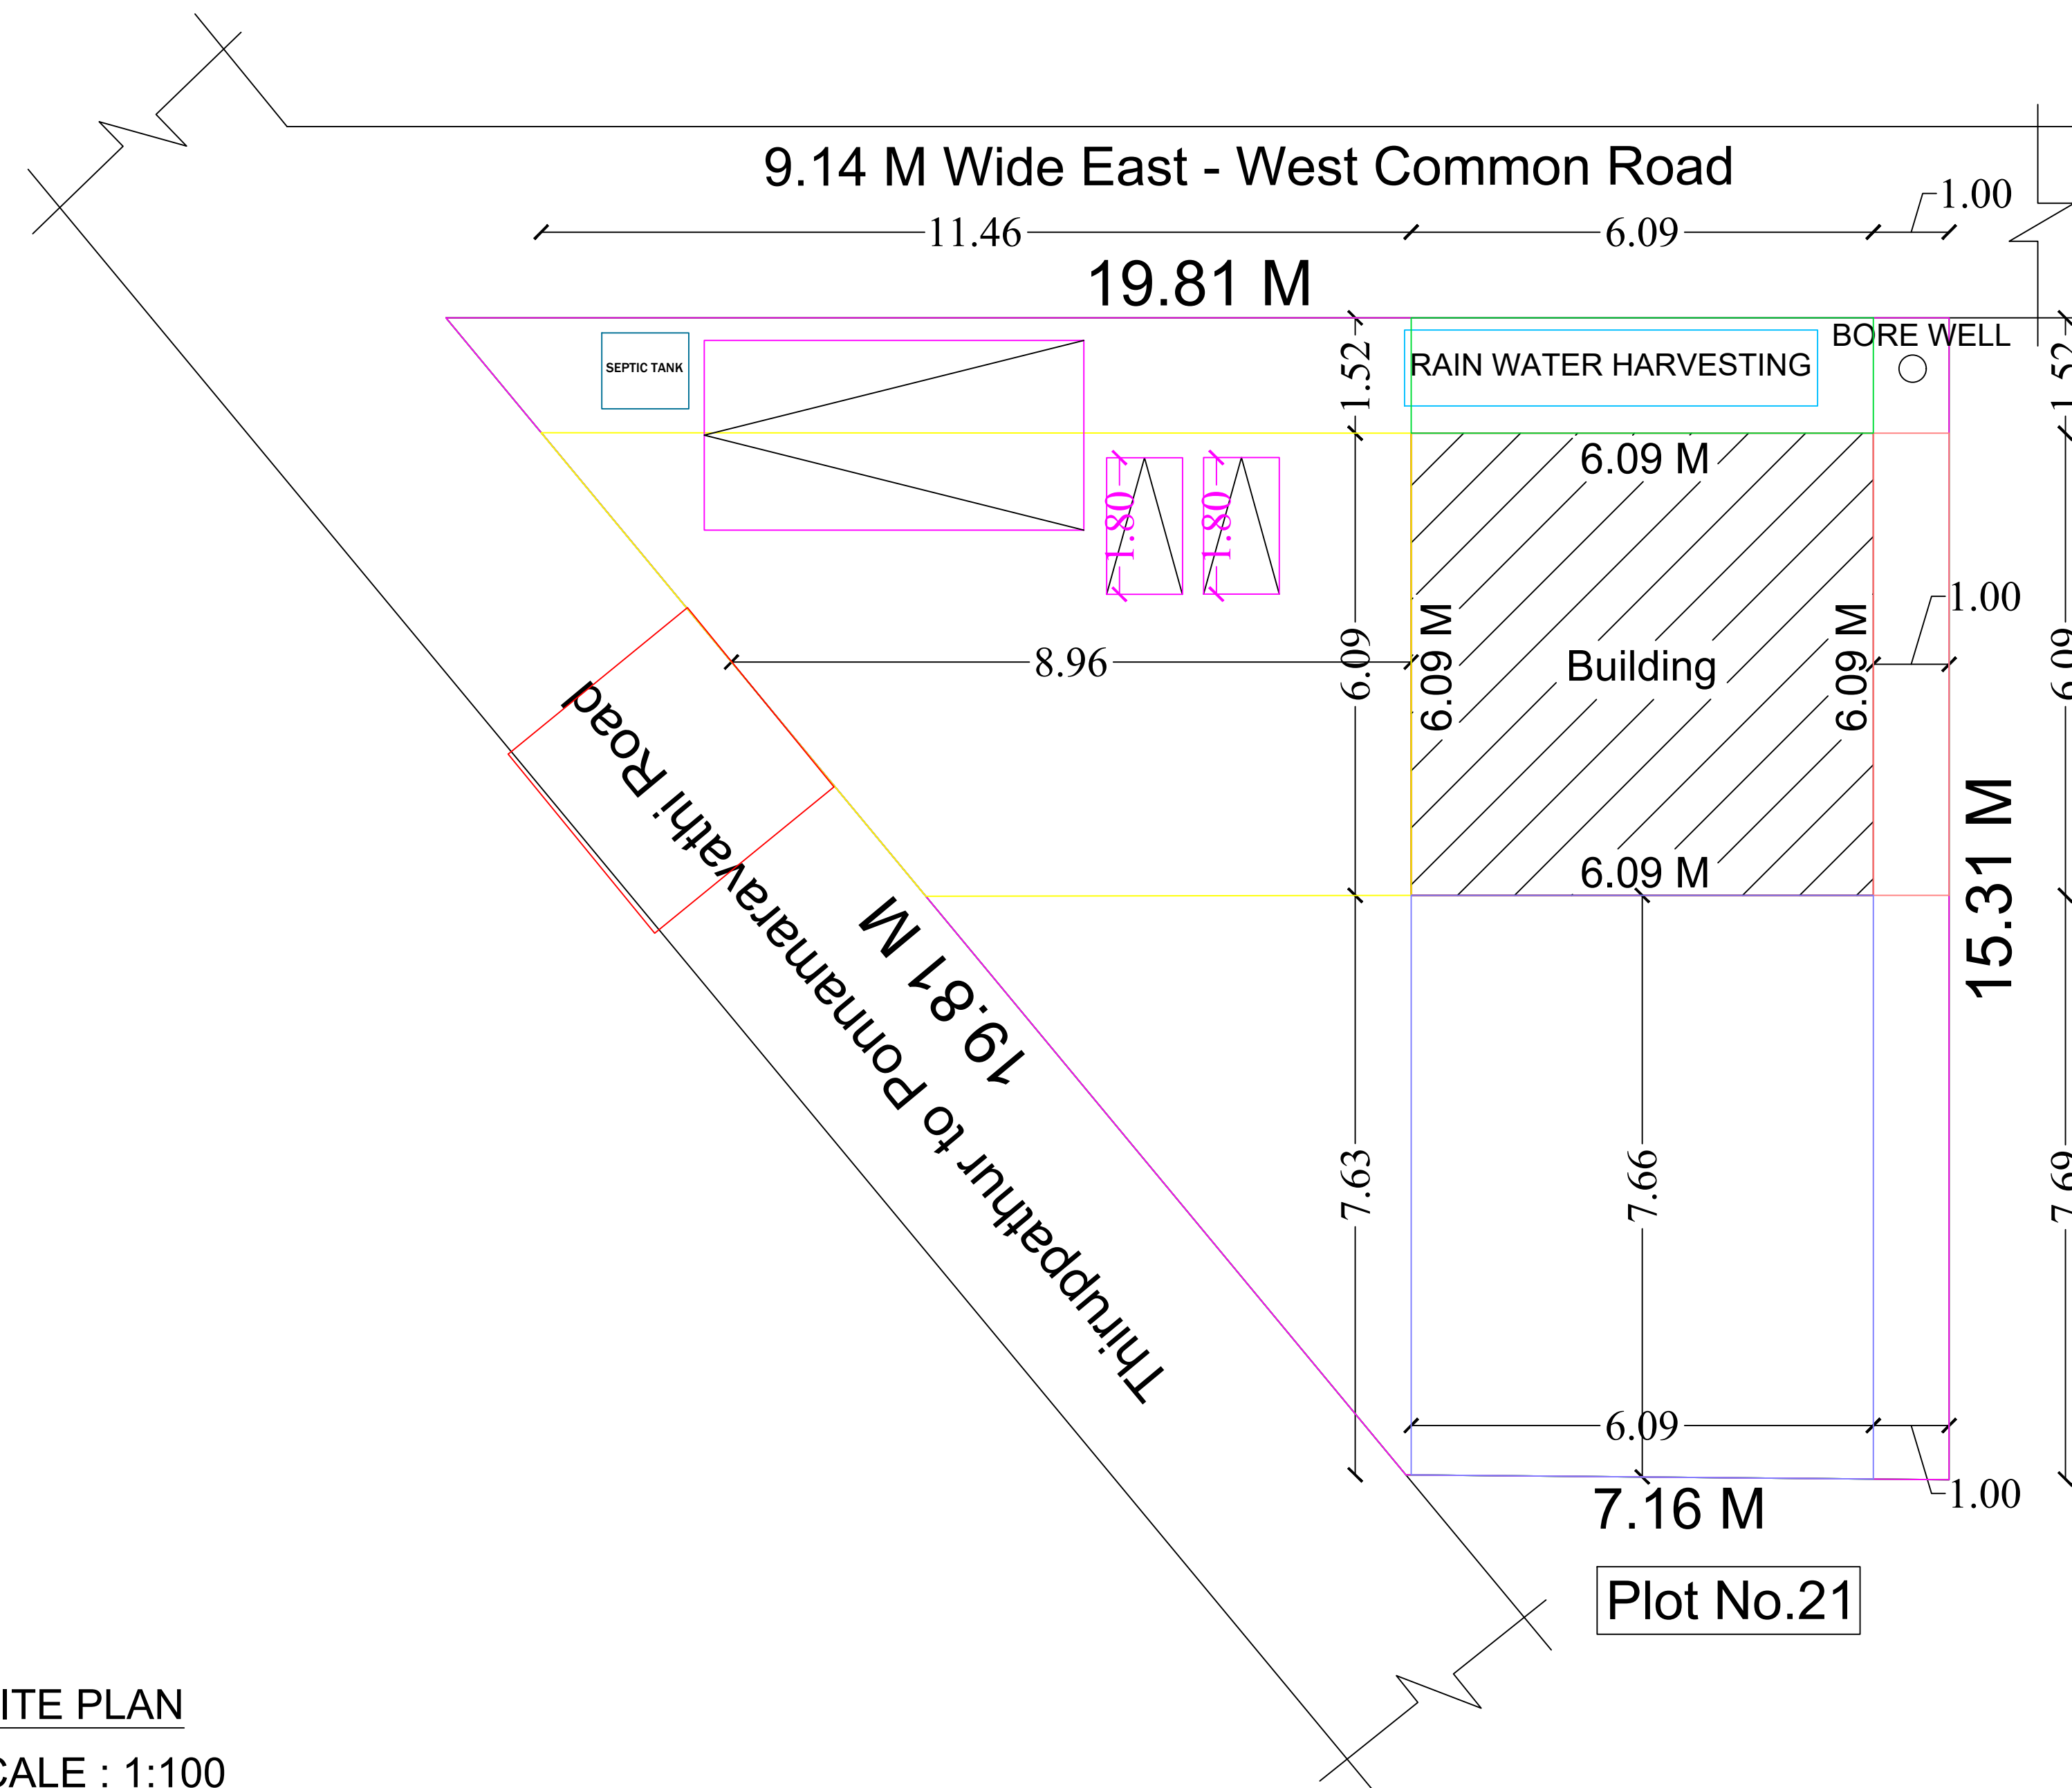

SCALE : 1:100

PLAN INFO
PLOT_AREA_M2=236.98
PLOT_NO=19
SINGLE_FAMILY_BLDG=YES
CRZ=NO
SECURITY_ZONE=NO
ACCESS_WIDTH_M=13.70
WHETHER_GOV'T_OR_AIDED_SCHOOL=NO
ROAD_WIDTH=12.19
ROAD_LENGTH=250
AVG_PLOT_DEPTH=25.00
AVG_PLOT_WIDTH=26.80
SURVEY_NO=31/6B
PATTA_NO=6939
TALUK=THIRUPPATHUR
LAND_USE_ZONE = COMMERCIAL
BUILDING_NEAR_TO_RIVER=NO
DISTRICT=SIVAGANGAI
RWH_DECLARED=YES
BUILDING_NEAR_TO_RIVER=NO
AREA_TYPE=OTHERS
OSR_APPLICABLE=NO
PREMIUM_FSI_REQUIRED=NO
IS_APPROVED_LAYOUT=NO
BUILDING_NEAR_MONUMENT=NO
BUILDING_NEAR_GOV'T_BLDG=NO
PROVISION_FOR_GREEN_BUILDINGS_
AND_SUSTAINABILITY=YES
NOC_FIRE_DEPT=NO
JURISDICTION_TYPE=PANCHAYAT
EXISTING_FLOOR_AREA_TO_BE_DEMOLISHED_M2=NO
IS_SWIMMING_POOL_EXISTS=NO
AS_AT_SITE=205.81
FMB_OR_PLR=205.81
AS_PER_DOCUMENT=236.98
IF_HERITAGE_TOWN_LESS_THAN_1KM_RADIUS=NO
BLOCK_1_B-SHOP_MEMBER_COUNT=1

Eight ways to know a piece of land before you pay for it.

This report covers one part of the picture. These cover the rest, drawn from the same government records, for any property in Tamil Nadu.

LandLens One

Ask anything about a property and get an answer grounded in live government records, with the sources shown.

[/landlens/one](#)



Verify My Land

Every record check run on one property and returned as a single report.

[/landlens/verify-my-land](#)



Legal Opinion

An advocate's written opinion on the title, built on the records we pull for it.

[/landlens](#)



One Map

Every layer on one map: the parcel, its boundary, zoning, water bodies and what sits around it.

[/landlens/one/map](#)



PriceMap

What land actually changed hands for around this plot, taken from the registered deeds.

[/landlens/pricemap](#)



Build Scope

What you are allowed to build here: floor space, height, coverage and setbacks.

[/landlens/build-scope](#)



Property Tracker

Watch a property and hear about it when something new is registered against it.

[/landlens/property-tracker](#)



Deal Room

Run the transaction in one place: documents, stamping, signatures and the parties.

[/landlens/deal-room](#)



Twenty-four checks you can run yourself, at no cost.

Records and verification

The registers themselves, read for you.

Encumbrance Certificate

Patta and Chitta

Field Measurement Sketch

EC Analyzer

Bank charge check

Court case search

Seller background check

Approval check by survey

Value and duty

What it is worth and what it costs to register.

Guideline value by street

Guideline value by survey

Stamp duty and registration fees

Capital gains

Floor space index

Area unit converter

Zoning and land use

What the plan says can happen on this land.

Land use zone finder

CMDA land use check

Coastal regulation zone

Master plan check

Water bodies finder

Airport height clearance

Registers and directories

Who holds it, and which office keeps the record.

Find your registering office

Temple property check

Waqf property check

RERA register



Every free tool
/tools



Services we run
for you
/services



The LandLens
suite
/landlens/one



Every claim in this document traces back to a government record.

Legal opinions, due diligence and title verification

Building plan, layout and sub-division approvals

Completion and occupancy certificates, regularisation

Escrow, negotiation and NRI property management

Land survey, soil testing, architecture and construction

Verified RealEstate
3/350/2 Mettukuppam,
OMR Thoraipakkam,
Chennai 600 097, India
hello@verified.realestate
+91 9996 12 9996

Prepared from the registers named on the page each finding sits on. Where a register could not be read, this document says so in its place rather than leaving the gap to be read as a clean result.

