PP APPROVAL RECORD

# Planning Permission

## Survey 94

Periyakottai

Sivagangai district, Tamil Nadu


APPROVAL TYPE
**Building Plan**

ISSUING AUTHORITY
**Rural Panchayat**


The approval as the planning authority issued it, reproduced in full behind this page.

An approval speaks to what was sanctioned, not to what was built. Completion is a separate record.


PLAN SHOWING THE PROPOSED CONSTRUCTION OF R.C.C. ROOF RESIDENTIAL BUILDING GROUND FLOOR AND FIRST FLOOR AT U.D.R.SY.NO.94/2A, OLD PATTA NO.838 NEW PATTA NO.1579, IN VELLIPATTI VILLAGE, PERIYAKOTTAI PANCHAYAT, SAKKOTTAI PANCHAYAT UNION, KARAIKUDI TALUK, SIVAGANGAI DISTRICT, TAMILNADU.

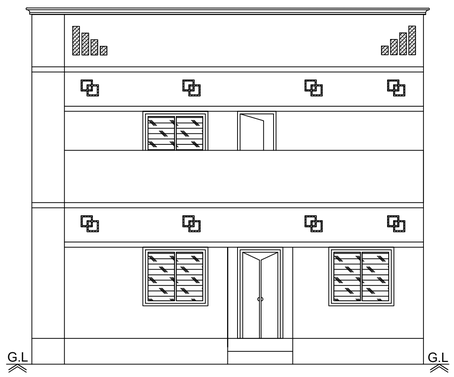



Front Elevation

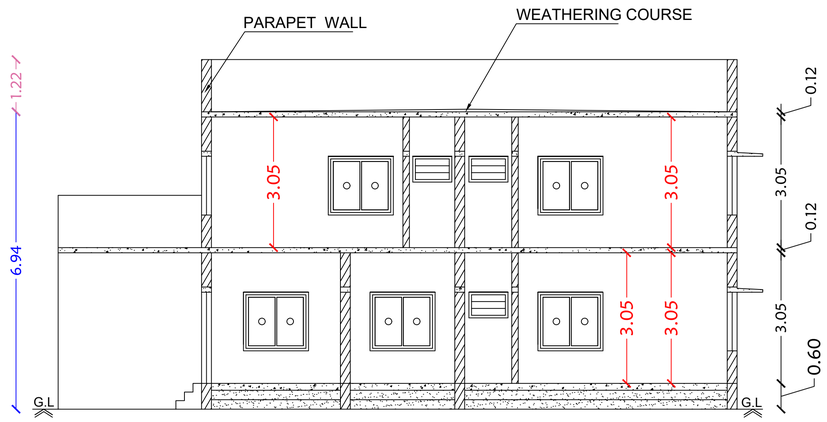



Section on-"AA"

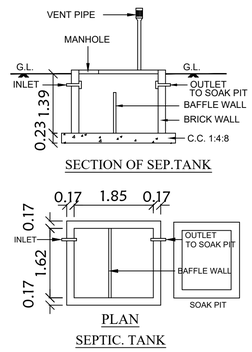


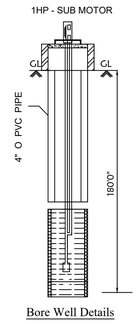

Bore Well Details

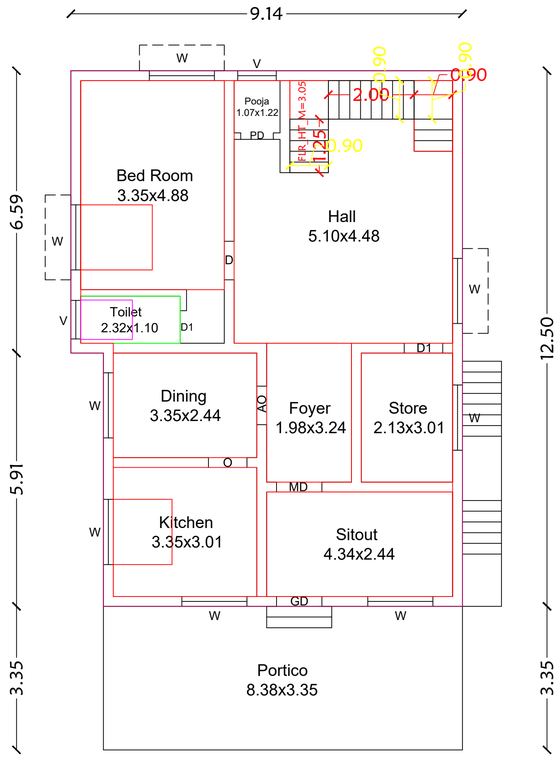



und Floor Plan

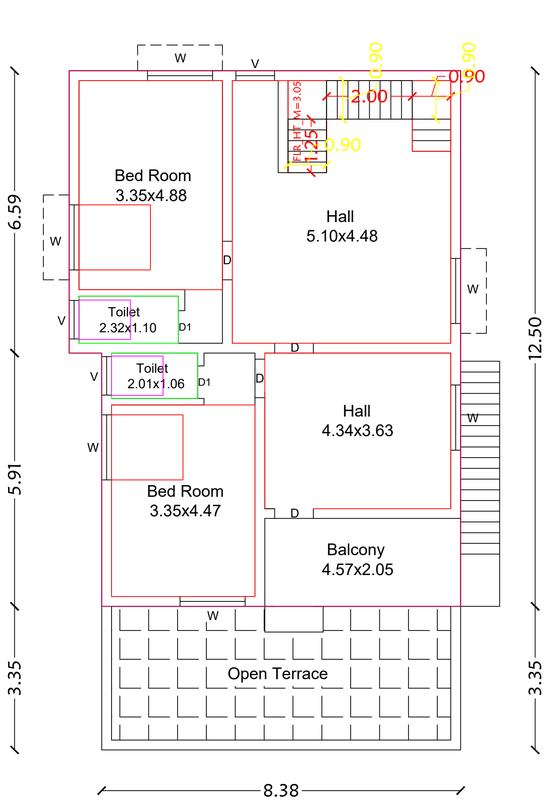



First Floor Plan

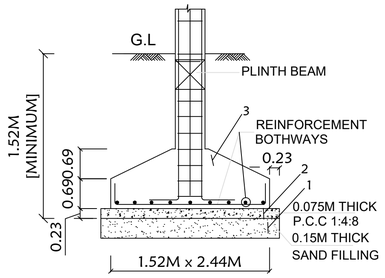



TYP. DET. COLUMN FOOTING

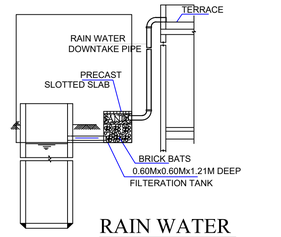



RAIN WATER HARVESTING SYSTEM

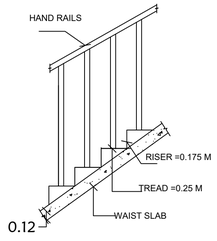


STAIR CASE DETAILS

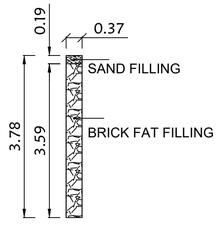


DETAILS OF PERCULATION PIT

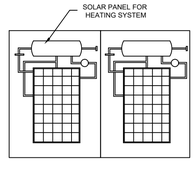


SOLAR HEATING SYSTEM

| LEGEND | FEET | METRE |
|---|---|---|
| RD, D DOOR | 3'0"x7'0" | 0.92x2.13 |
| MD MAIN DOOR | 3'6"x7'0" | 1.10x2.13 |
| D1 DOOR | 2'6"x7'0" | 0.76x2.13 |
| AO ARCH OPEN | 3'0"x7'0" | 0.92x2.13 |
| W WINDOW | 5'0"x4'6" | 1.52x1.37 |
| V VENTILATOR | 3'0"x2'0" | 0.91x0.60 |

| AREA DETAILS | SQ.FT. | SQ.M. |
|---|---|---|
| As Per Document | 8072.93 | 750.00 |
| As Per Patta | 8072.93 | 750.00 |
| As Per Site | 8072.93 | 750.00 |
| PLINTH AREA DETAILS | | |
| Ground Floor Area | 1483.58 | 137.83 |
| First Floor Area | 1181.45 | 109.76 |
| Open Space Area | 6589.35 | 612.17 |

| FSI DETAILS | PROPOSED | PERMISSIBLE |
|---|---|---|
| Total Plinth Area / Plot Area 247.59 / 750.00 | 0.33 | 2 |

OWNER'S NAME & SIGN:-


Thiru.P.Muthukumar
S/o : Thiru.Periyakaruppan

ENGINEER:-


Ln.Er.V.Muthu, B.E.,M.I.E.,F.I.V,M.Sc. (Valuation).,
Registered Valuer, (I.T.) Reg.No.07/2004-05 (Wealth Tax) / IBBI
Chartered Engineer, Structural Engineer,
Karaikudi Muncipality Registered Engineer Grade -I
D.T.C.P. & Collectorate Panel Engineer
M.R. CONSTRUCTIONS
No.25, " Ever Green Complex", College Road,
Karaikudi-2, Sivagangai District.
Cell:- 94432-26127 , 63798-91035

Ln.Er.V.Muthu B.E.,M.I.E.,F.I.V.,M.Sc., (RV)
MR CONSTRUCTIONS
No.25, Ever Green Complex, College Road
Karaikudi-630 002
Mob:94432 26127 ,6379891035

SITE PLAN SHOWING THE PROPOSED CONSTRUCTION OF R.C.C. ROOF RESIDENTIAL BUILDING GROUND FLOOR AND FIRST FLOOR AT U.D.R.SY.NO.94/2A, OLD PATTA NO.838 NEW PATTA NO.1579, IN VELLIPATTI VILLAGE, PERIYAKOTTAI PANCHAYAT, SAKKOTTAI PANCHAYAT UNION, KARAIKUDI TALUK, SIVAGANGAI DISTRICT, TAMILNADU.

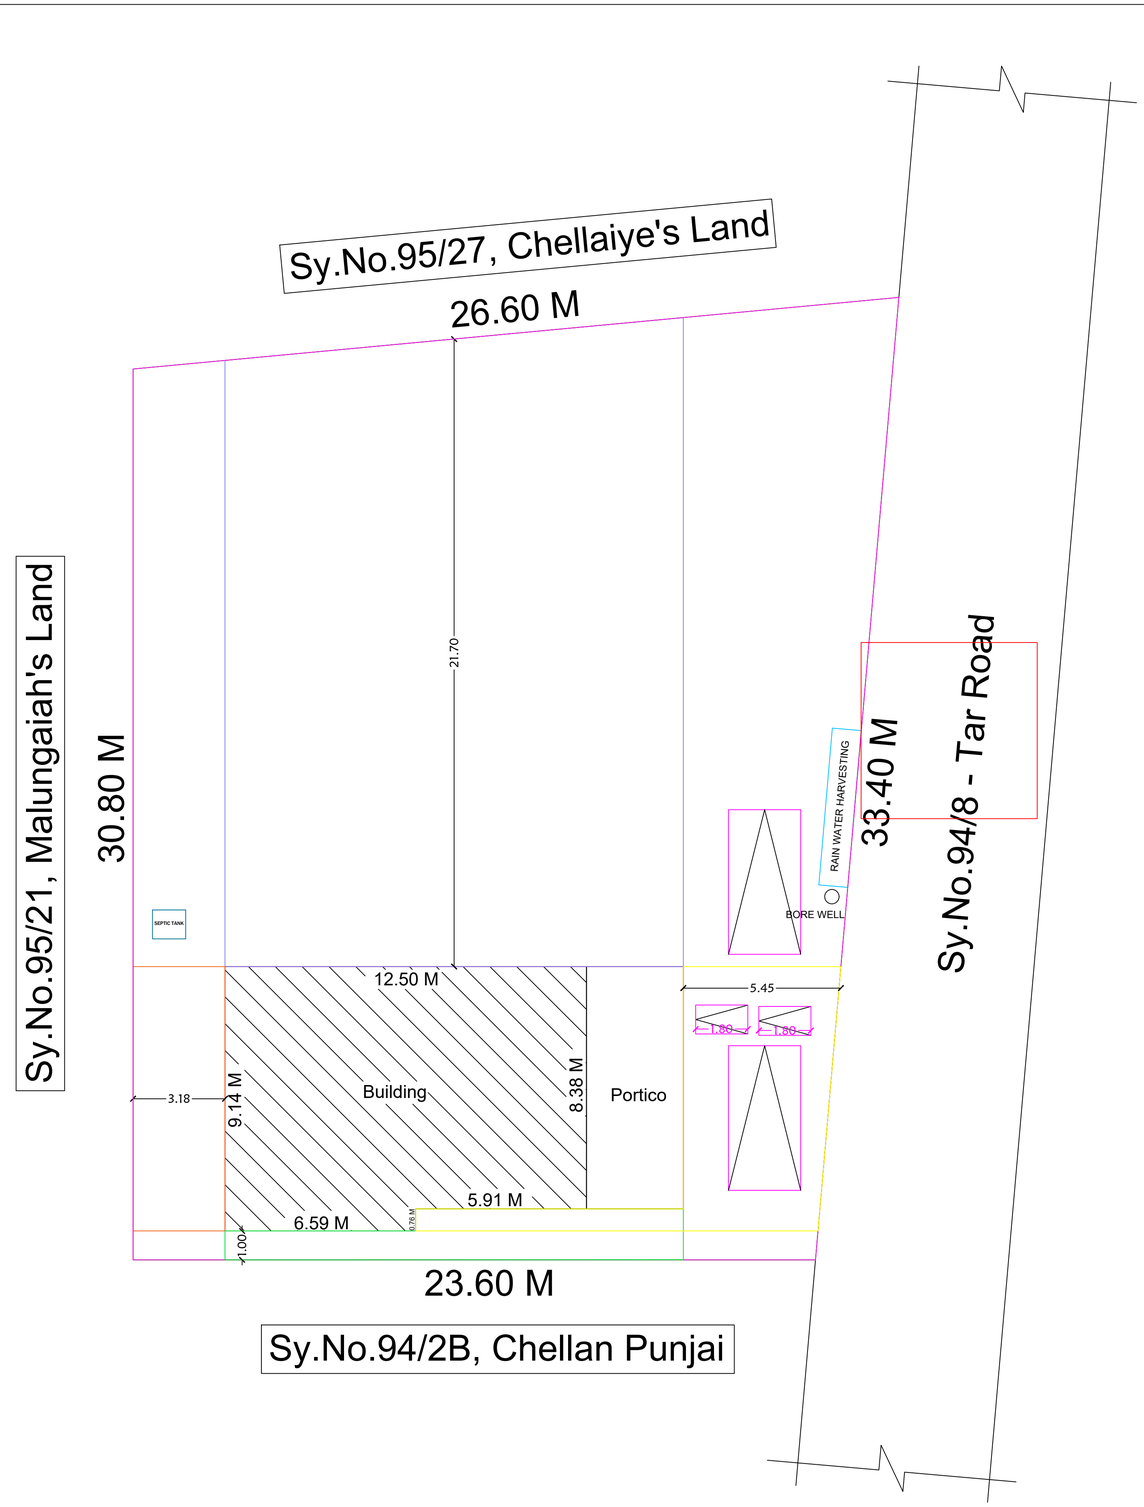


Site Plan
(Scale1:100)

| LEGEND | FEET | METRE |
|---|---|---|
| RD, D DOOR | 3'0"x7'0" | 0.92x2.13 |
| MD MAIN DOOR | 3'6"x7'0" | 1.10x2.13 |
| D1 DOOR | 2'6"x7'0" | 0.76x2.13 |
| AO ARCH OPEN | 3'0"x7'0" | 0.92x2.13 |
| W WINDOW | 5'0"x4'6" | 1.52x1.37 |
| V VENTILATOR | 3'0"x2'0" | 0.91x0.60 |

| AREA DETAILS | SQ.FT. | SQ.M. |
|---|---|---|
| As Per Document | 8072.93 | 750.00 |
| As Per Patta | 8072.93 | 750.00 |
| As Per Site | 8072.93 | 750.00 |
| PLINTH AREA DETAILS | | |
| Ground Floor Area | 1483.58 | 137.83 |
| First Floor Area | 1181.45 | 109.76 |
| Open Space Area | 6589.35 | 612.17 |

| FSI DETAILS | PROPOSED | PERMISSIBLE |
|---|---|---|
| Total Plinth Area / Plot Area 247.59 / 750.00 | 0.33 | 2 |

OWNER'S NAME & SIGN:-

Thiru.P.Muthukumar
S/o : Thiru.Periyakaruppan

ENGINEER:-


Ln.Er.V.Muthu, B.E.,M.I.E.,F.I.V,M.Sc. (Valuation).,
Registered Valuer, (I.T.) Reg.No.07/2004-05 (Wealth Tax) / IBBI
Chartered Engineer, Structural Engineer,
Karaikudi Muncipality Registered Engineer Grade -I
D.T.C.P. & Collectorate Panel Engineer
M.R. CONSTRUCTIONS
No.25, " Ever Green Complex", College Road,
Karaikudi-2, Sivagangai District.
Cell:- 94432-26127 , 63798-91035

Ln.Er.V.Muthu B.E.,M.I.E.,F.I.V.,M.Sc., (RV)
MR CONSTRUCTIONS
No.25, Ever Green Complex, College Road
Karaikudi-630 002
Mob:94432 26127 ,6379891035

THE LANDLENS SUITE

# Eight ways to know a piece of land before you pay for it.

This report covers one part of the picture. These cover the rest, drawn from the same government records, for any property in Tamil Nadu.

### LandLens One
Ask anything about a property and get an answer grounded in live government records, with the sources shown.
**/landlens/one**

### Verify My Land
Every record check run on one property and returned as a single report.
**/landlens/verify-my-land**

### Legal Opinion
An advocate's written opinion on the title, built on the records we pull for it.
**/landlens**

### One Map
Every layer on one map: the parcel, its boundary, zoning, water bodies and what sits around it.
**/landlens/one/map**

### PriceMap
What land actually changed hands for around this plot, taken from the registered deeds.
**/landlens/pricemap**

### Build Scope
What you are allowed to build here: floor space, height, coverage and setbacks.
**/landlens/build-scope**

### Property Tracker
Watch a property and hear about it when something new is registered against it.
**/landlens/property-tracker**

### Deal Room
Run the transaction in one place: documents, stamping, signatures and the parties.
**/landlens/deal-room**

FREE TOOLS · NO ACCOUNT NEEDED

# Twenty-four checks you can run yourself, at no cost.

## Records and verification

The registers themselves, read for you.

- Encumbrance Certificate
- Patta and Chitta
- Field Measurement Sketch
- EC Analyzer
- Bank charge check
- Court case search
- Seller background check
- Approval check by survey

## Value and duty

What it is worth and what it costs to register.

- Guideline value by street
- Guideline value by survey
- Stamp duty and registration fees
- Capital gains
- Floor space index
- Area unit converter

## Zoning and land use

What the plan says can happen on this land.

- Land use zone finder
- CMDA land use check
- Coastal regulation zone
- Master plan check
- Water bodies finder
- Airport height clearance

## Registers and directories

Who holds it, and which office keeps the record.

- Find your registering office
- Temple property check
- Waqf property check
- RERA register

**Every free tool**
/tools

**Services we run for you**
/services

**The LandLens suite**
/landlens/one

Verified RealEstate™

# Every claim in this document traces back to a government record.

- Legal opinions, due diligence and title verification
- Building plan, layout and sub-division approvals
- Completion and occupancy certificates, regularisation
- Escrow, negotiation and NRI property management
- Land survey, soil testing, architecture and construction

**Verified RealEstate**
3/350/2 Mettukuppam,
OMR Thoraipakkam,
Chennai 600 097, India
**hello@verified.realestate**
+91 9996 12 9996

Prepared from the registers named on the page each finding sits on. Where a register could not be read, this document says so in its place rather than leaving the gap to be read as a clean result.