PP

APPROVAL RECORD

# Planning Permission

Sivagangai district, Tamil Nadu

APPROVAL TYPE
**Layout Approval**

ISSUING AUTHORITY
**Rural Panchayat**

The approval as the planning authority issued it, reproduced in full behind this page.

An approval speaks to what was sanctioned, not to what was built. Completion is a separate record.

Verified RealEstate™
3/350/2 Mettukuppam,
OMR Thoraipakkam,
Chennai 600 097, India

hello@verified.realestate
+91 9996 12 9996
verified.realestate

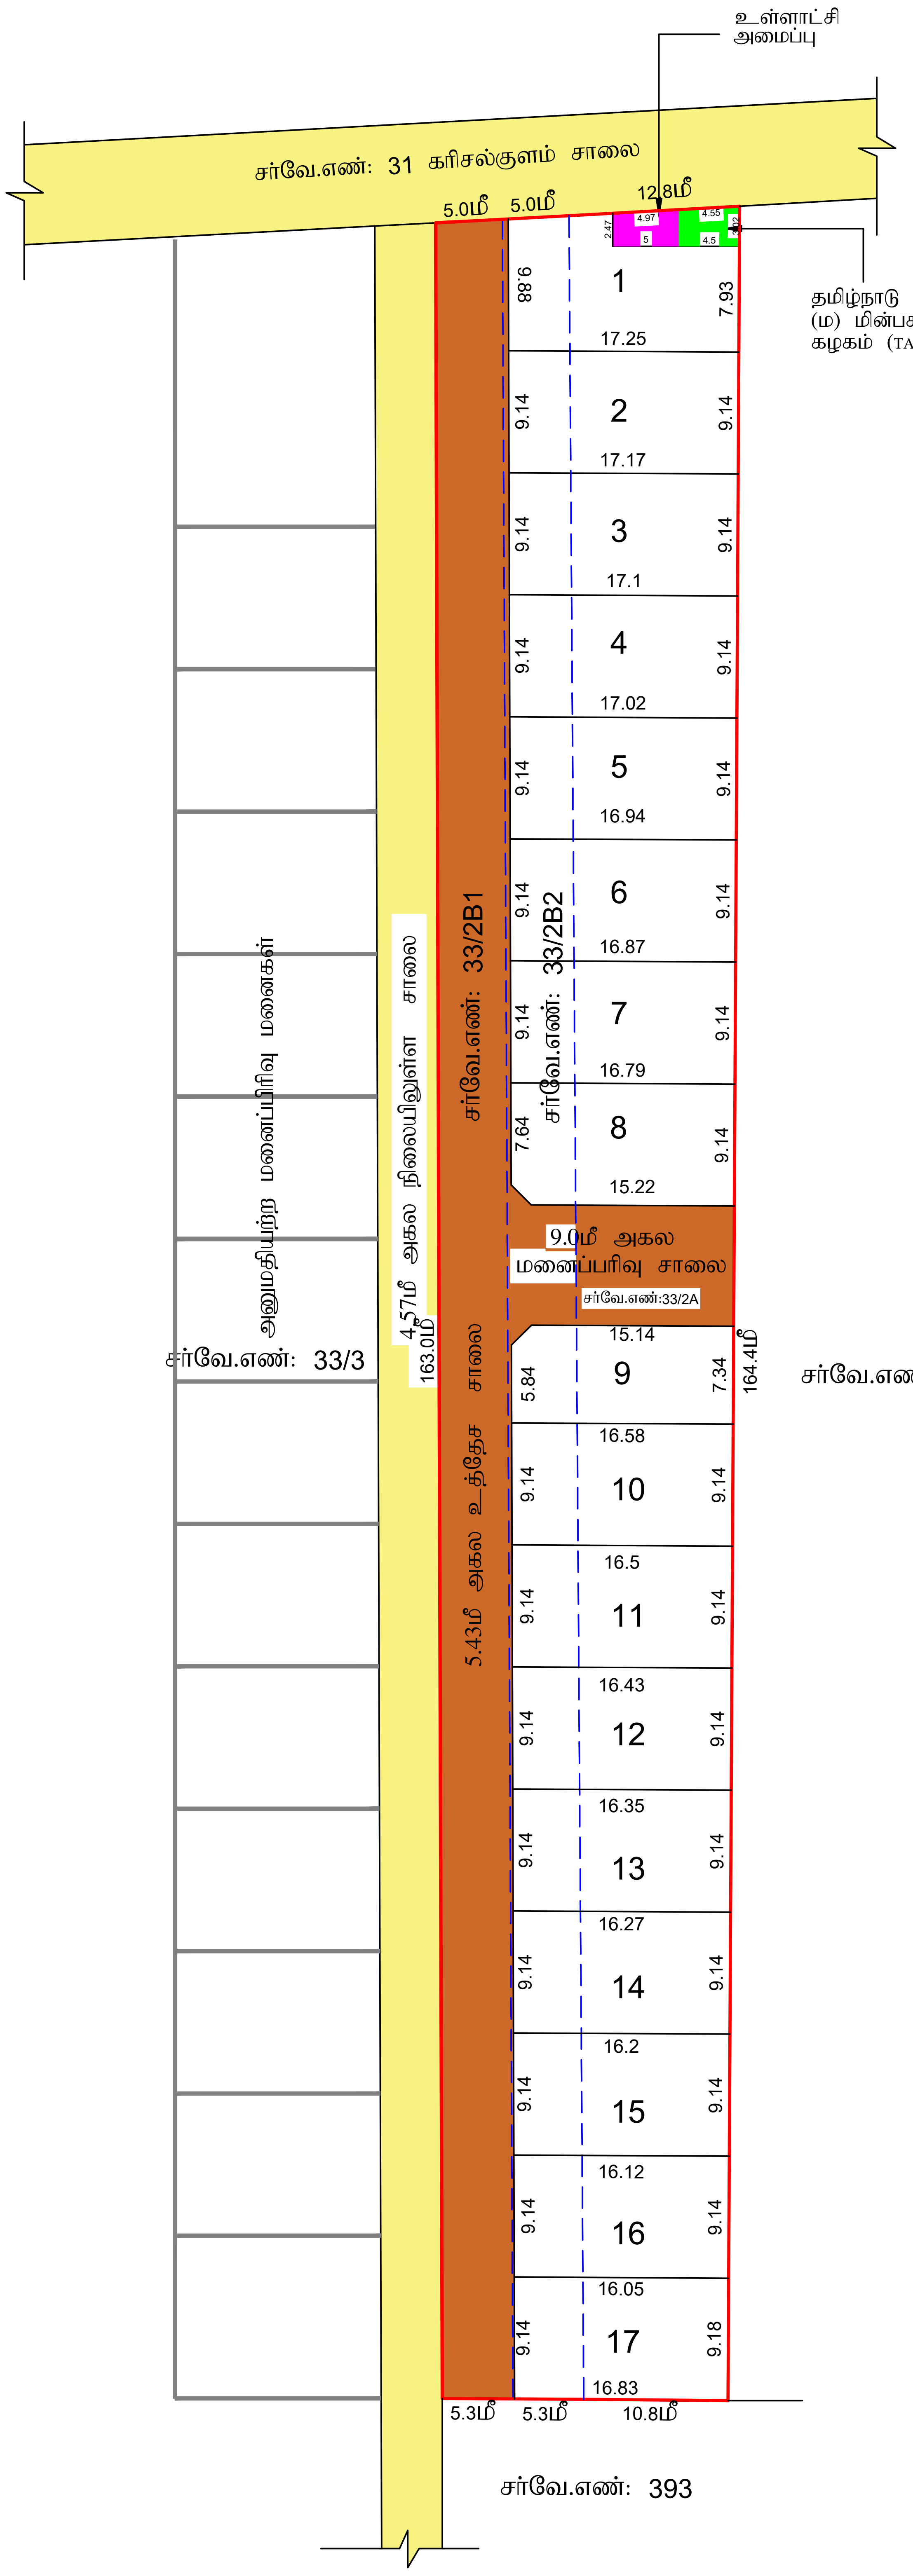


# நகர் ஊரமைப்பு - சிவகங்கை மாவட்டம்

சிவகங்கை மாவட்டம், திருப்புவனம் வட்டம் / ஊராட்சி ஒன்றியம், டி.கரிசல்குளம் ஊராட்சி மற்றும் கிராமம், சர்வே எண்-33/2A,2B1,2B2 -ல் அமையும் உத்தேச குடியிருப்பு மனைப்பிரிவிற்கான தொழிலநுட்ப ஒப்புதல் வரைபடம்.
(திட்டமில்லாத பகுதி)

இணையதள கோப்பு எண் : WOMABR8J/2026/TCP

அளவுத்திட்டம் : 1 : 400

வ

| | |
|---|---|
| மனைப்பிரிவு இடத்தின் எல்லை | - |
| நிலையிலுள்ள சாலை | - |
| மனைப்பிரிவு உத்தேச சாலை | - |

கோரப்பட்ட மனைகள் - 17
ஒதுக்கப்பட்ட மனைகள் - 17

## பரப்பளவு விபரம்

| | |
|---|---|
| மனைப்பிரிவின் மொத்தபரப்பளவு | - 3600.00 ச.மீ |
| மனைப்பிரிவு உத்தேச சாலையின் பரப்பளவு (மனைப்பிரிவு மூலை முடக்கு உட்பட) | - 1039.70 ச.மீ |
| எஞ்சிய மனையிடங்களின் மொத்தபரப்பளவு | - 2560.30 ச.மீ |

## பொது ஒதுக்கீடுகள்:

(உள்ளாட்சி உபயோக தான ஆவணம் எண்.2052/2026 மூலம் உள்ளாட்சிக்கு தானமாக ஒப்படைப்பு செய்யப்பட்டுள்ளது.)

உள்ளாட்சி உபயோகத்திற்கு - 12.96ச.மீ (0.50%)

மின் வாரிய உபயோக மனை ஆவண எண் : 2051/2026 மூலம் மின் வாரியத்திற்கு தானமாக ஒப்படைப்பு செய்யப்பட்டுள்ளவை.

தமிழ்நாடு மின்உற்பத்தி (ம) மின்பகிர்மான கழக (TANGEDCO) உபயோகத்திற்கு } -13.03 ச.மீ (0.51%)

அரசாணை எண்:18, ந.நி.(ம)கு.வ(ந.ப.1)துறை நாள்:04.02.2019, விதி-47(6)-ன்படியும் மற்றும் நகர் ஊரமைப்பு இயக்குநர்,சென்னை அவர்களது சுற்றறிக்கை ந.க.எண்: 4367/2019-பிஏ2, நாள்: 05.02.2020, CASE-V-ன்படி பூங்கா பரப்பளவு 590.00ச.மீ ஒதுக்கீடு செய்யப்பட வேண்டும். மேற்கண்ட பூங்கா ஒதுக்கீடு பரப்பிற்கான வழிக்காட்டி மதிப்பீடு தொகையினை மனுதாரரால் செலுத்தப்பட்டுள்ளது.

## மூலை முடக்கு

சாலையின் அகலம் 12.00மீ வரை 1.50மீ X 1.5மீ

## நிபந்தனைகள்

1. அரசாணை நிலை எண்:71, ஊரகவளர்ச்சி மற்றும் உள்ளாட்சி நிர்வாகத் துறை, நாள்:16.08.2003-ன்படி நில உரிமம் குறித்து உள்ளாட்சி நிர்வாகம் உறுதி செய்து கொள்ள வேண்டும்.மேலும் சாலைகள், திறவிடம் மற்றும் பொது உபயோகம் ஆகியவற்றின் நிலப்பரப்பினை உள்ளாட்சிக்கு தானபத்திரம் மூலம் மனுதாரரால் ஒப்படைப்பு செய்யப்பட வேண்டும்.
2. இம்மனைப்பிரிவிற்கு இறுதி ஒப்புதல் வழங்கும் முன் நில ஆர்ஜிதம் ஏதும் இல்லை எனவும், எந்தத் துறையாலும் நில ஆர்ஜித நடவடிக்கை எடுக்கப்படவில்லை என்றும் (ம) நிலஆர்ஜிதம் செய்துதரக்கோரி மாவட்ட வருவாய் அலுவலரிடமிருந்து உத்தேசங்கள் ஏதும் பெறப்படவில்லை என்றும் இறுதி ஒப்புதல் அளிக்கும்முன் நில உரிமம் குறித்தும் உள்ளாட்சி உறுதி செய்து கொள்ள வேண்டும்.
3. நில உரிமம் குறித்து சமர்ப்பிகப்பட்ட சான்றுகள் மற்றும் பரிசீலனைக்கு வழங்கப்பட்ட ஆவணங்கள் சரியானவையல்ல என்று அறியப்பட்டாலோ அல்லது மனைப்பிரிவிற்கு தொழில்நுட்ப ஒப்புதல் வழங்கியதால் பாதிப்பு ஏற்படக்கூடிய சூழ்நிலை ஏற்படின் இம்மனைப்பிரிவிற்கு வழங்கப்பட்ட தொழில்நுட்ப ஒப்புதல் எவ்விதமுன்னறிவிப்பும் இன்றி இரத்து செய்யப்படும்.
4. விற்பனைக்குண்டான மனைகளை விற்பனை செய்யும் போது இவ்வாணையின் நகலோடு நகர் ஊரமைப்புத்துறையில் ஒப்புதல் அளிக்கப்பட்ட வரைபட நகல் மனை வாங்குபவர்களுக்கு கட்டாயம் வழங்கப்பட வேண்டும்.
5. ஒப்புதல் அளிக்கப்பட்ட மனைப்பிரிவு வரைபடத்தை எந்த வித மாற்றம் விடுதலின்றி மனைப்பிரிவு நுழைவுவாயிலில் 4' x 6' அளவிலான நிரந்தர தகவல் பலகை மூலம் பொதுமக்கள் பார்வைக்கு நிரந்தரமாக பிரசுரிக்கப்பட வேண்டும்.
6. **The Tamilnadu Government in G.O.Ms.No.112, Housing and Urban Development Department dated: 22.06.2017 have approved the Tamilnadu Real Estate (Regulation & Development) Act 2016. The promoter has to advertise, market book, sell or offer for sale, or invite persons to purchase in any manner any plot, apartment or building, as the case may be, in any Real Estate Project or part of it only after registering the Real Estate Project with the Real Estate Authority .**
7. அரசாணை எண். 18 ந.நி(ம)கு.வ துறை நாள் 04.02.2019-ன் விதிகள் அனைத்தும் பொருந்தும் மற்றும் அரசாணை எண். 16 ந.நி(ம)கு.வ துறை நாள் 31.01.2020 -ன் விதிகள் அனைத்தும் பொருந்தும்.
8. இம்மனைபிரிவில் அமையும் சாலையின் போக்கினை தடுக்கும் வகையில் தடுப்பு சுவர் எழுப்பக் கூடாது.

**L.P (SWP)/DTCP/SIVAGANGAI - NO: 61/2026**

உதவி இயக்குநர்
மாவட்ட நகர் ஊரமைப்பு அலுவலகம்
சிவகங்கை.

THE LANDLENS SUITE

# Eight ways to know a piece of land before you pay for it.

This report covers one part of the picture. These cover the rest, drawn from the same government records, for any property in Tamil Nadu.

### LandLens One
Ask anything about a property and get an answer grounded in live government records, with the sources shown.
/landlens/one

### Verify My Land
Every record check run on one property and returned as a single report.
/landlens/verify-my-land

### Legal Opinion
An advocate's written opinion on the title, built on the records we pull for it.
/landlens

### One Map
Every layer on one map: the parcel, its boundary, zoning, water bodies and what sits around it.
/landlens/one/map

### PriceMap
What land actually changed hands for around this plot, taken from the registered deeds.
/landlens/pricemap

### Build Scope
What you are allowed to build here: floor space, height, coverage and setbacks.
/landlens/build-scope

### Property Tracker
Watch a property and hear about it when something new is registered against it.
/landlens/property-tracker

### Deal Room
Run the transaction in one place: documents, stamping, signatures and the parties.
/landlens/deal-room


hello@verified.realestate · +91 9996 12 9996

FREE TOOLS · NO ACCOUNT NEEDED

# Twenty-four checks you can run yourself, at no cost.

## Records and verification

The registers themselves, read for you.

- Encumbrance Certificate
- Patta and Chitta
- Field Measurement Sketch
- EC Analyzer
- Bank charge check
- Court case search
- Seller background check
- Approval check by survey

## Value and duty

What it is worth and what it costs to register.

- Guideline value by street
- Guideline value by survey
- Stamp duty and registration fees
- Capital gains
- Floor space index
- Area unit converter

## Zoning and land use

What the plan says can happen on this land.

- Land use zone finder
- CMDA land use check
- Coastal regulation zone
- Master plan check
- Water bodies finder
- Airport height clearance

## Registers and directories

Who holds it, and which office keeps the record.

- Find your registering office
- Temple property check
- Waqf property check
- RERA register

**Every free tool**
/tools

**Services we run for you**
/services

**The LandLens suite**
/landlens/one



hello@verified.realestate · +91 9996 12 9996

Verified RealEstate™

# Every claim in this document traces back to a government record.

- Legal opinions, due diligence and title verification
- Building plan, layout and sub-division approvals
- Completion and occupancy certificates, regularisation
- Escrow, negotiation and NRI property management
- Land survey, soil testing, architecture and construction

**Verified RealEstate**
3/350/2 Mettukuppam,
OMR Thoraipakkam,
Chennai 600 097, India
**hello@verified.realestate**
+91 9996 12 9996

Prepared from the registers named on the page each finding sits on. Where a register could not be read, this document says so in its place rather than leaving the gap to be read as a clean result.