


PLAN SHOWING THE PROPOSED CONSTRUCTION OF A DWELLING HOUSE IN GROUND & FIRST FLOOR AFTER DISMANTLING THE EXISTING GROUND FLOOR BUILDING BEARING D.NO:59,IN SURVEY NO:687/3,688/7,IN M.K STREET , IN WARD:12, IN PANPOLI TOWN PANCHAYAT AND SHENKOTTAI TALK, TENKASI DISTRICT. (ALL DIMENSIONS ARE IN METER,SCALE - 1:100)

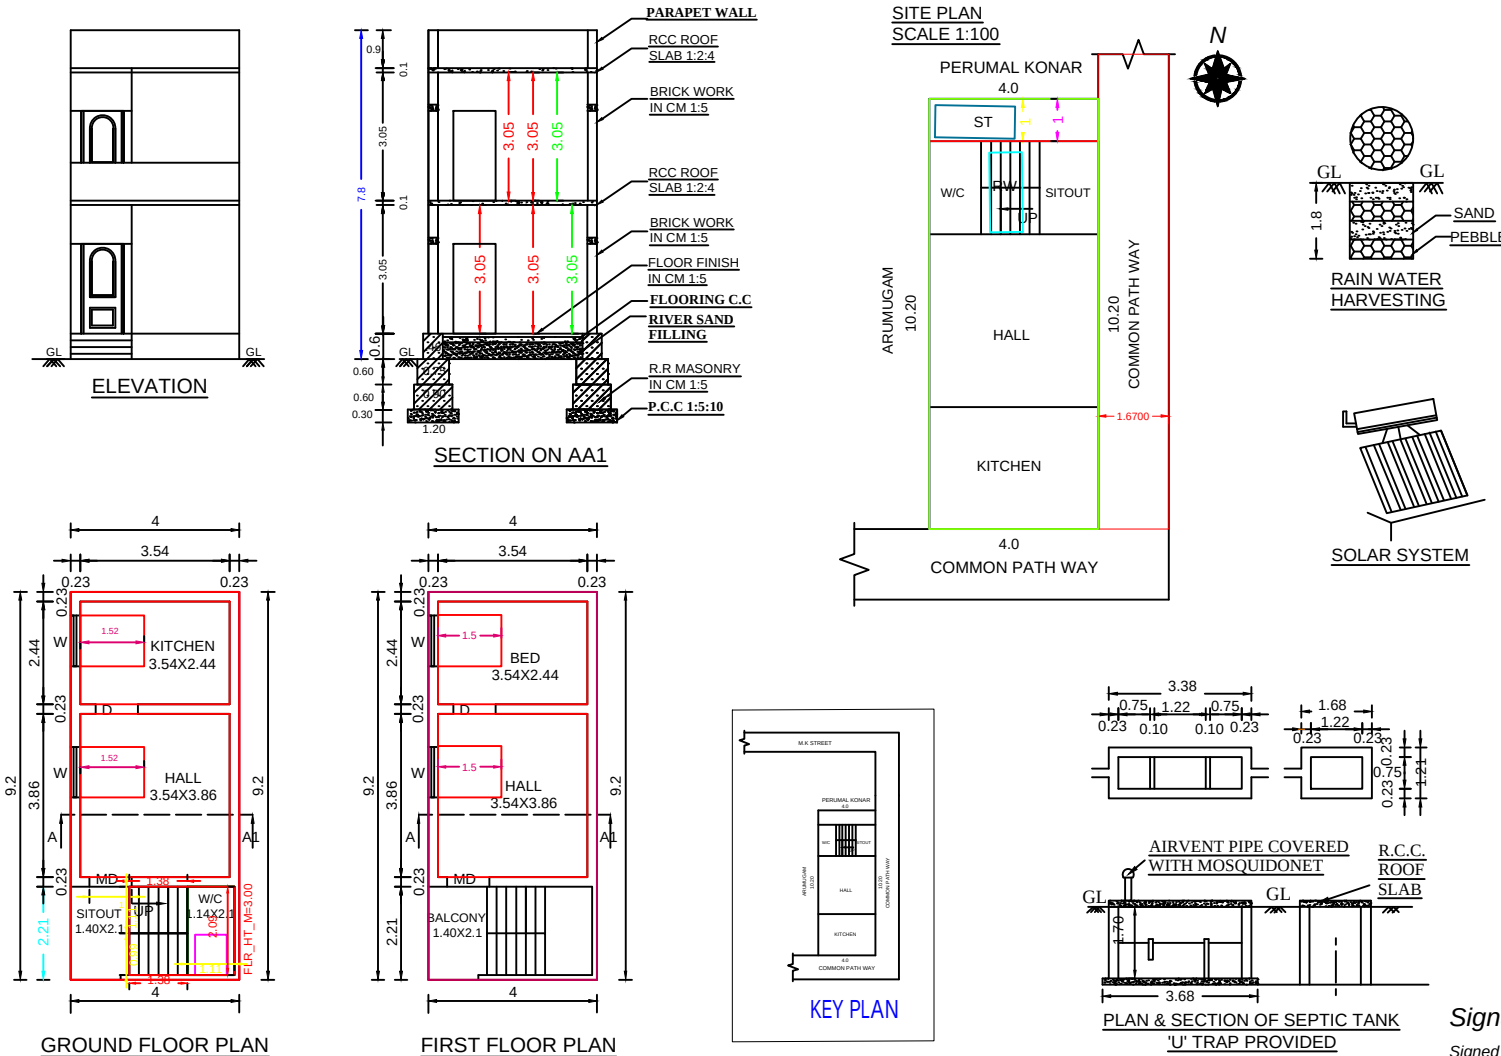

REFERENCE		SQM	SQFT
☐	AREA OF SITE	40.80	439.17
☐	PRO.PLINTH AREA IN G.F	36.80	396.11
☐	PRO.PLINTH AREA IN F.F	36.80	396.11
☐	TOTAL PLINTH AREA	73.60	792.23
☐	TOTAL FLOOR AREA	50.74	546.16
☐	OPEN SPACE AREA	04.00	43.05
☐	ROAD	-	-

D	- DOOR	-	1.00	X	2.10	- 3'3"	X	7'
D1	- DOOR	-	0.75	X	2.1	- 2'6"	X	7'
W	- WINDOW	-	1.50	X	1.50	- 5'	X	5'
W1	- WINDOW	-	1.20	X	1.50	- 3'3"	X	5'
V	- VENTILATOR	-	0.90	X	0.60	- 3'	X	2'0"

APPLICANT :- Mr.K.RAJAGOPAL, S/O.KARUPPAIAH. SIGNATURE OF APPLICANT

Er.E.MARIYAPPAN, DCE.
REGISTERED ENGINEER - GRADE -III
DHARANI CONSTRUCTION
LICENSED NO:- 144/LS/2022/00001.
NO:15,MANALUR SALAI,PANPOLI
SHENKOTTAI- 627807.
CELL:-9840966104.

Signature Not Verified

Signed by: Executive Officer
Location: Tenkasi
Date: 2023.09.19 15:28:09

OFFICE USE