



**PLAN SHOWING THE PROPOSED CONSTRUCTION OF A DWELLING HOUSE IN S.NO:60/13C8,
(OLD S.NO:60/13C),PLOT NO:19,PATTA NO:3363,ILANJI TO VALLAM ROAD AT
VALLAM VILLAGE & SUMAITHEERNTHIRAPURAM PANCHAYAT.**

APPROVED LAYOUT NO :TNRERA/255/2022,NO:TN/26/Layout/1146/2022.Date:11/03/2022.

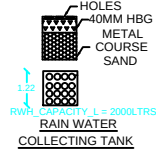







JOINERY DETAILS

D	D00R	1.00 X 2.10
D1	D00R	0.75 X 2.10
W	WINDOW	1.20 X 1.35
V	VENTILATER	0.60 X 0.90

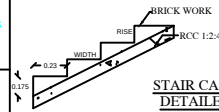


AREA DETAILS&COLOUR INDEX

	SQ.MT	SQ.FT
SITE AREA	166.00	1786.16
G.FLOOR AREA	74.14	797.74
CARPET AREA	59.31	638.19
F.FLOOR AREA	66.17	711.98
CARPET AREA	52.93	569.59
OPEN AREA	91.86	988.42
ROAD OR STREET		
RAIN WATER PIT		

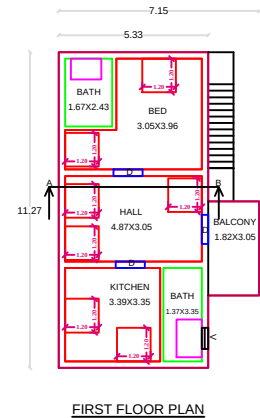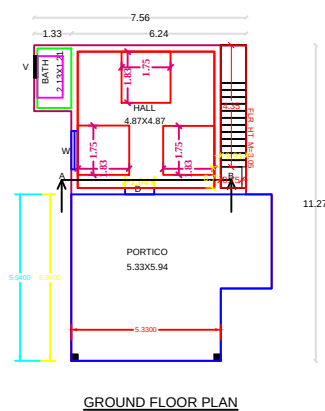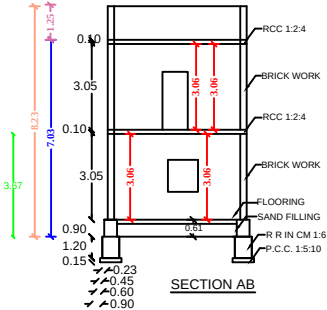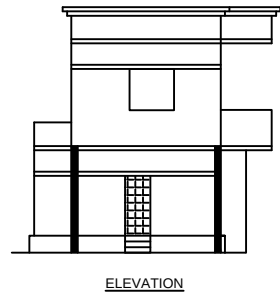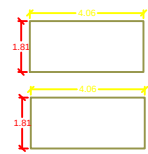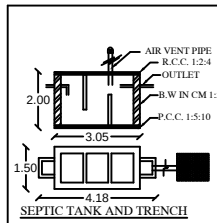


ALL DIMENSION ARE METRE SCALE 1:100

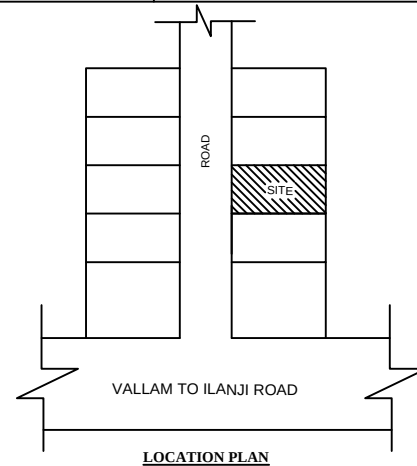

LOCATION PLAN

Not to scale

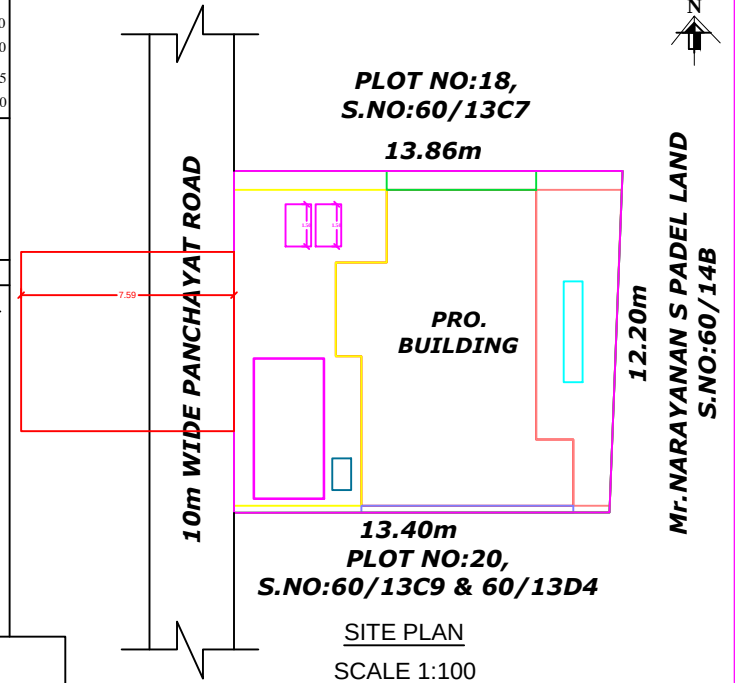

APPLICANT

Mr.P.SURESHRAJ,
S/o.Mr.PALUDURAI.

ENGINEER

Er.A.MUTHUKUMAR
A.D-(P) TSI REG NO:17/2022
GRADE III-RE
SRI SANKAR BUILDERS
OLD BUS STAND ROAD
TENKASI-627811
CELL : 8903572111

DRAWN BY:SRI SANKAR BUILDERS

Signature Not Verified

Signed by Village Panchayat President
Location:Tenkasi
Date:2023.12.21 11:15:29