

PP

APPROVAL RECORD

Planning Permission

Tenkasi district, Tamil Nadu

APPROVAL TYPE

Building Plan


ISSUING AUTHORITY

Rural Panchayat


The approval as the planning authority issued it, reproduced in full behind this page.

An approval speaks to what was sanctioned, not to what was built. Completion is a separate record.


**PLAN SHOWING THE PROPOSED CONSTRUCTION OF A DWELLING HOUSE IN
GROUND FLOOR WARD NO:10, SURVEY NO:173/4,AMMAIYAPURAM VILLAGE
KULAIYANERI VILLAGE PANCHAYAT, KADAYANALLUR PANCHAYAT UNION,
V.K.PUDUR TALUK ,TENKASI DISTRICT.**

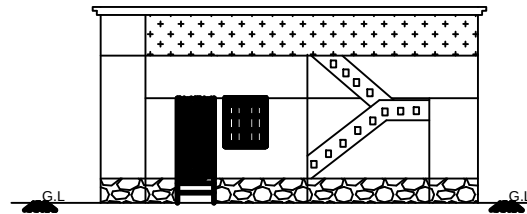


ELEVATION

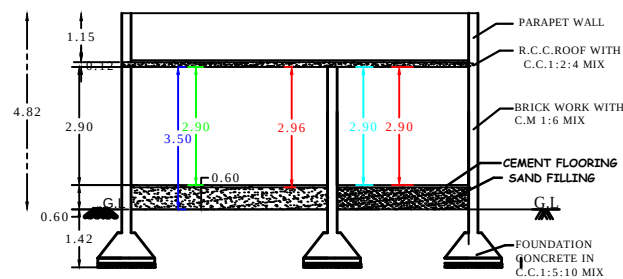

SECTION ON "AB"

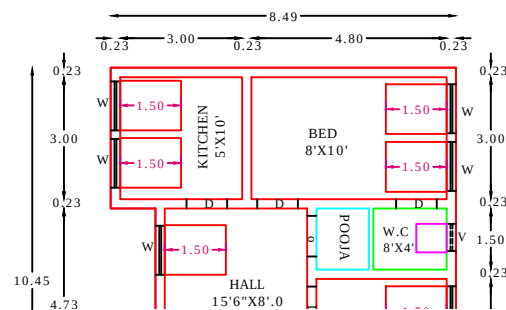

ALL DIMENSIONS ARE IN METRE

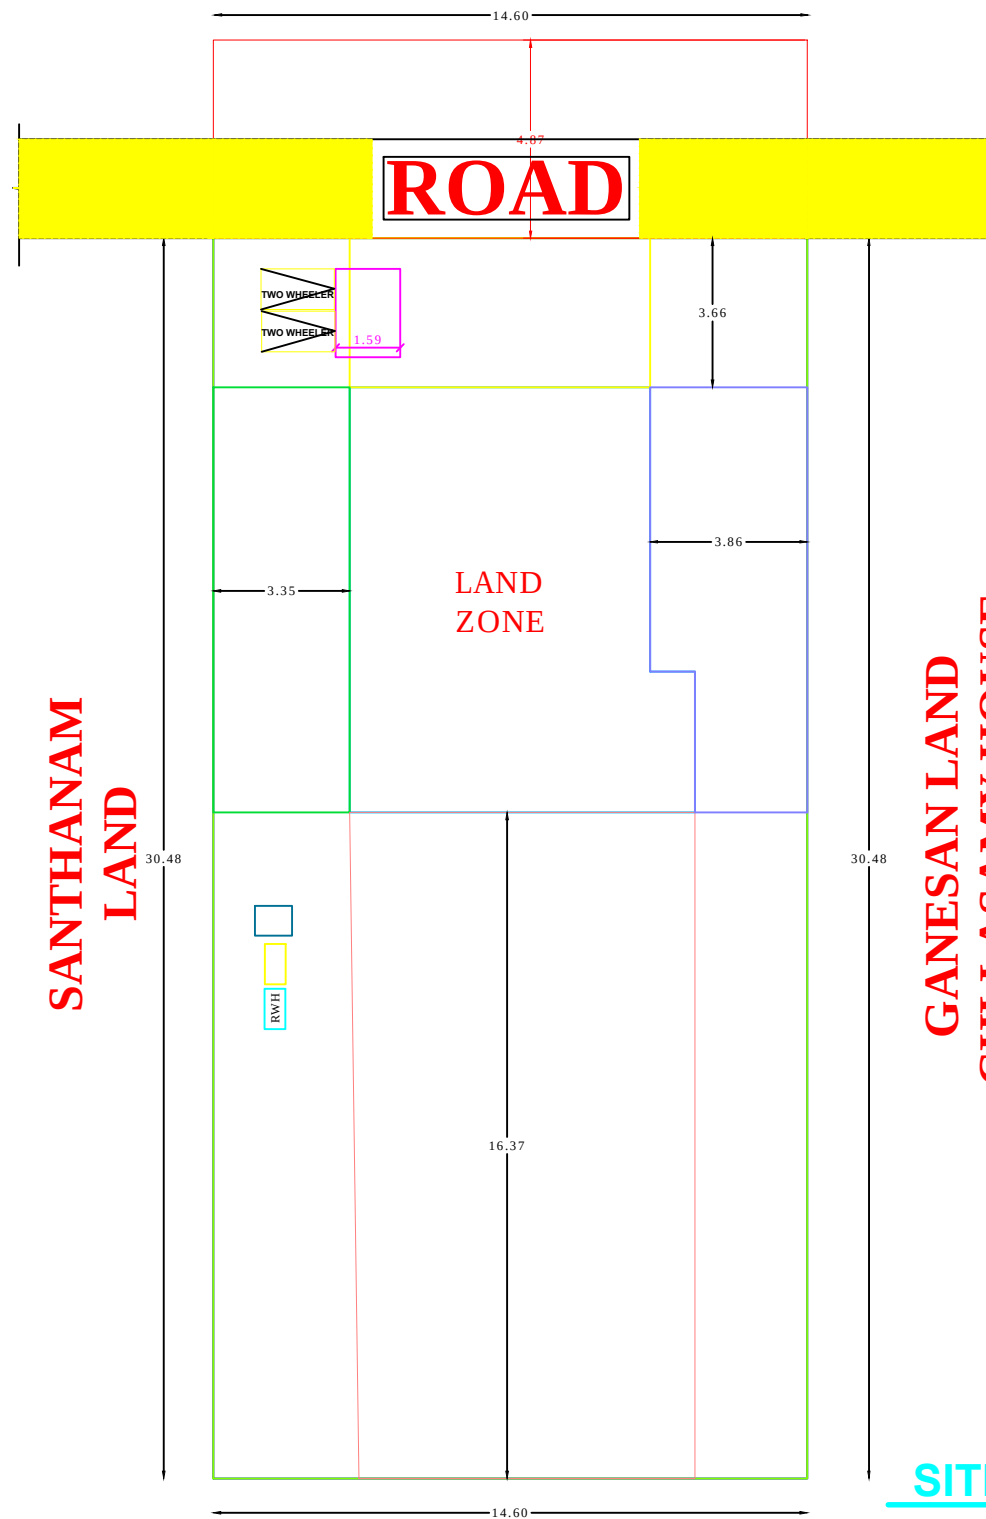

SANTHANAM LAND

**GANESAN LAND
CHILLASAMY HOUSE**

RAJA LAND




SITE PLAN
SCALE 1 : 100

LICENSED SURVEYOR :



APPLICANT NAME:-

Mr.S.MURUGESAN
S/O.SAKTHIVEL.

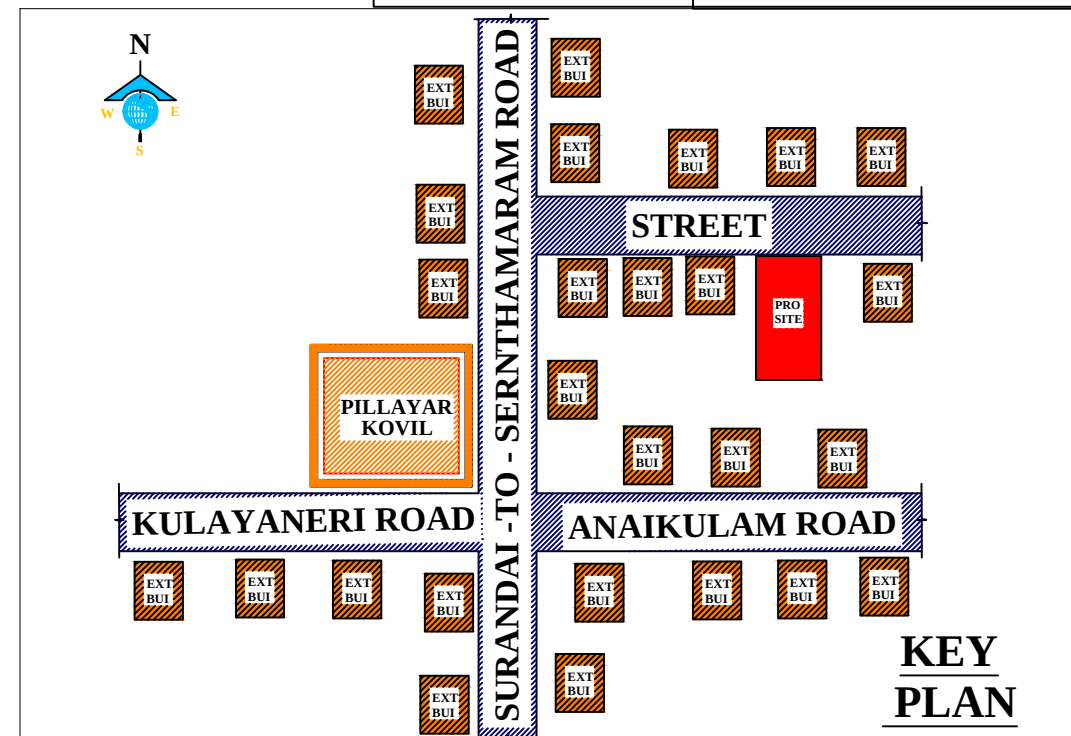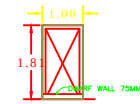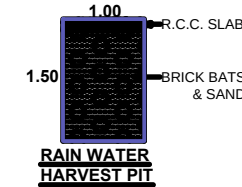

KEY PLAN

AREA DETAILS	SQ.M	SQ.FT
AS PER (DOCUMENT)	445.00	4791.00
PRO PLINTH AREA G.F	81.03	871.88
CARPET AREA	60.77	653.91
OPEN AREA	363.97	3916.31

FOUNDATION DETAILS

Diagram illustrating the foundation details of the structure. The foundation is labeled "FOUNDATION DETAILS". The diagram shows a cross-section of the foundation and the column above it. The column is labeled "COLUMN (Ø 220x 450 mm)". The foundation is labeled "FOUNDATION DETAILS". The diagram also shows "COLUMN TIES", "RADIAL", "POURING REINFORCEMENTS", and "P.C.C. (1:4:8) (Ø 10mm) SAND FILLING (1:3:6)". The foundation width is indicated as 1.50 m.

The diagram consists of two parts. The left part shows a cross-section of a staircase with a handrail. The vertical height of the staircase is labeled as 1.66. The rise of the stairs is labeled as 0.175 M. The structure is supported by an R.C.C. SLAB. The right part shows a cross-section of a septic tank. It includes an AIR VENT PIPE, R.C.C. SLAB, MAN HOLE, G.L. (Ground Level), OUT LET PIPE, BRICK WALL, BAFFLE WALL, and P.C.C 1:5:10.

HOT WATER TANK
(STAINLESS STEEL)

● SOLAR ENERGY
STAND

● ALUMINIUM
ANGLE

2.00

1.20

PLAN ON SEPTIC TANK

MM JT

DETAILS OF SOLAR WATER HEATER

COLOUR INDEX

○ SITE BOUNDARY ○ STREET

○ PRO. BUILDING

Eight ways to know a piece of land before you pay for it.

This report covers one part of the picture. These cover the rest, drawn from the same government records, for any property in Tamil Nadu.

LandLens One

Ask anything about a property and get an answer grounded in live government records, with the sources shown.

[/landlens/one](#)



Verify My Land

Every record check run on one property and returned as a single report.

[/landlens/verify-my-land](#)



Legal Opinion

An advocate's written opinion on the title, built on the records we pull for it.

[/landlens](#)



One Map

Every layer on one map: the parcel, its boundary, zoning, water bodies and what sits around it.

[/landlens/one/map](#)



PriceMap

What land actually changed hands for around this plot, taken from the registered deeds.

[/landlens/pricemap](#)



Build Scope

What you are allowed to build here: floor space, height, coverage and setbacks.

[/landlens/build-scope](#)



Property Tracker

Watch a property and hear about it when something new is registered against it.

[/landlens/property-tracker](#)



Deal Room

Run the transaction in one place: documents, stamping, signatures and the parties.

[/landlens/deal-room](#)



Twenty-four checks you can run yourself, at no cost.

Records and verification

The registers themselves, read for you.

Encumbrance Certificate

Patta and Chitta

Field Measurement Sketch

EC Analyzer

Bank charge check

Court case search

Seller background check

Approval check by survey

Zoning and land use

What the plan says can happen on this land.

Land use zone finder

CMDA land use check

Coastal regulation zone

Master plan check

Water bodies finder

Airport height clearance

Value and duty

What it is worth and what it costs to register.

Guideline value by street

Guideline value by survey

Stamp duty and registration fees

Capital gains

Floor space index

Area unit converter

Registers and directories

Who holds it, and which office keeps the record.

Find your registering office

Temple property check

Waqf property check

RERA register



Every free tool
/tools



Services we run
for you
/services



The LandLens
suite
/landlens/one



Every claim in this document traces back to a government record.

Legal opinions, due diligence and title verification

Building plan, layout and sub-division approvals

Completion and occupancy certificates, regularisation

Escrow, negotiation and NRI property management

Land survey, soil testing, architecture and construction

Verified RealEstate
3/350/2 Mettukuppam,
OMR Thoraipakkam,
Chennai 600 097, India
hello@verified.realestate
+91 9996 12 9996

Prepared from the registers named on the page each finding sits on. Where a register could not be read, this document says so in its place rather than leaving the gap to be read as a clean result.

