

APPLICANT NAME : S.NATARAJAN S/O SUDAR OLIVU

JOINERY DETAILED		
MAIN DOOR	MD	1.00 X 2.10
DOOR	D	0.90 X 2.10
DOOR	D1	0.75 X 2.10
WINDOW	W	0.90 X 1.20
VENTILATOR	V	0.90 X 0.90

AREA STATEMENT	Sq.m	Sq.ft
SITE AREA	252.94	2722.65
PLINTH AREA (G.F)	78.91	849.39
PLINTH AREA (F.F)	68.54	737.76
CARPET AREA	113.57	1222.47

COLOUR INDEX	
PROPOSED	
ROAD	
BOUNDARY	
EXISTING	

APPLICANT SIGNATURE


S. നൂലിനാഥൻ

LICENSED ENGINEER




by

ER.K.RAM KUMAR B.E.,
LICENSED ENGINEER
TS (Reg.No:23/2022,23.03.2022)
KPM CONSTRUCTION
Thippanampatty-627 808
MOBILE : 9944308988

FOR OFFICE USE ONLY

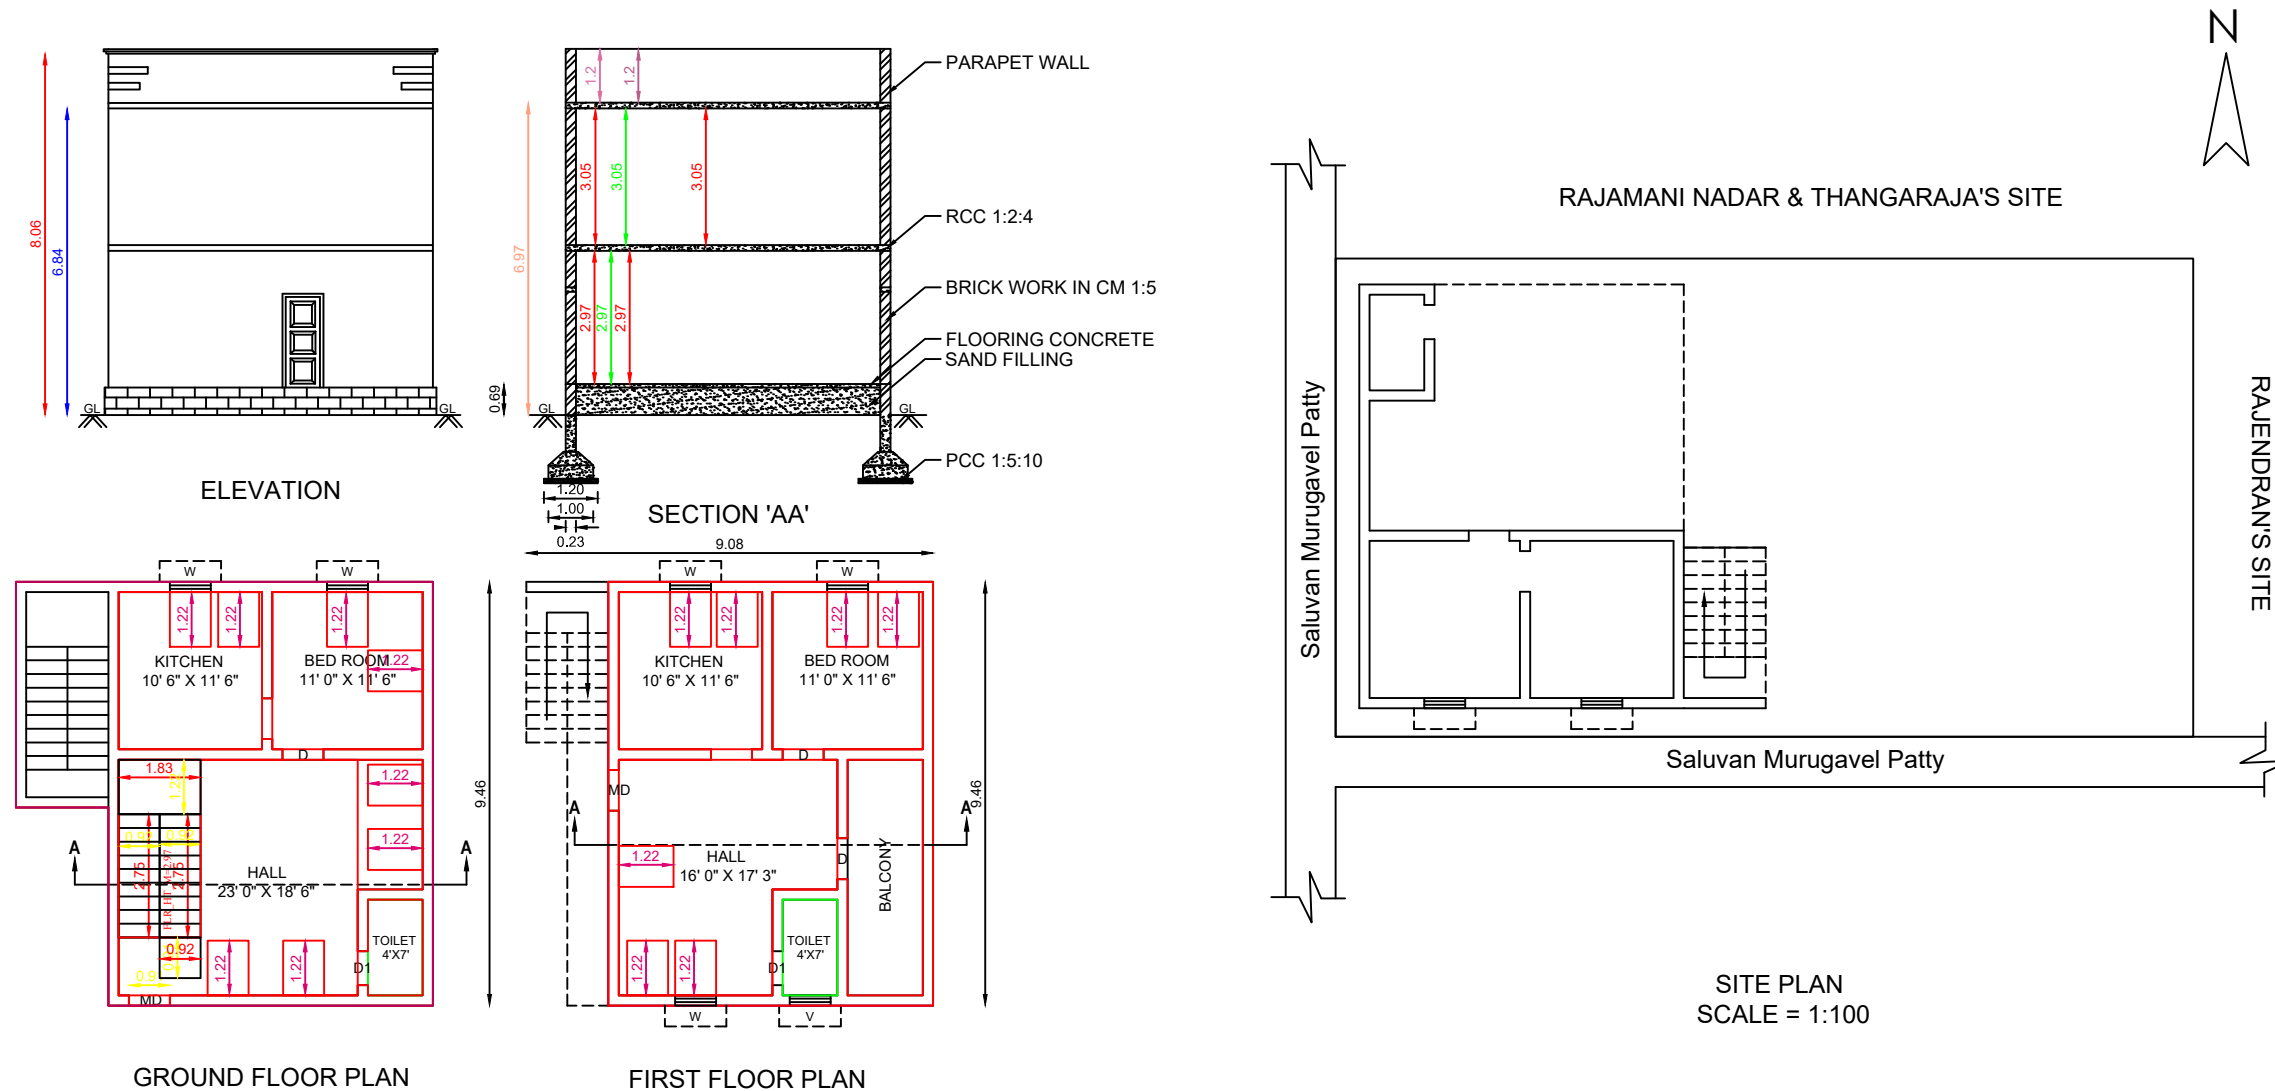

ALL DIMENSIONS IN 'M'

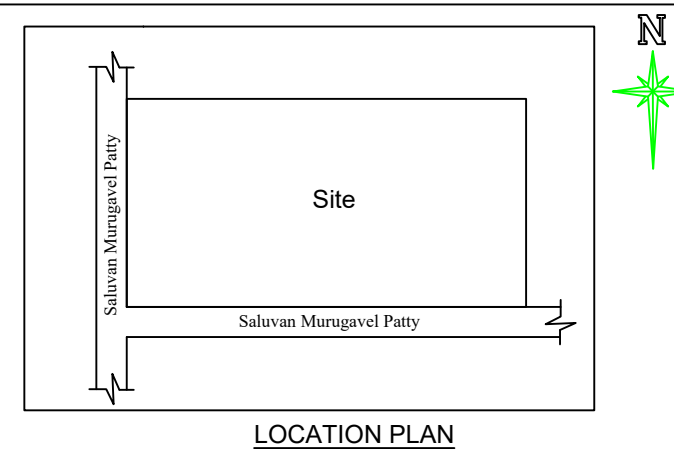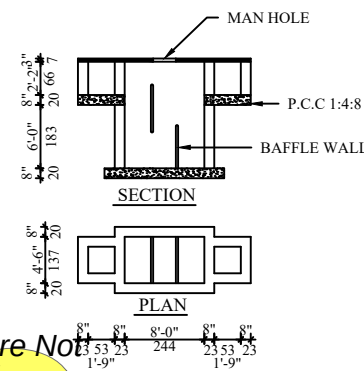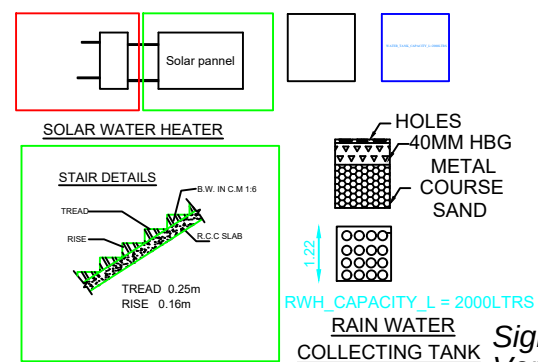

Signature Not
Verified

Signed by: Village Panchayat
President

Location: Tenkasi

Date: 2024.02.09 12:19:56