

PP

APPROVAL RECORD

Planning Permission

Tenkasi

Tenkasi district, Tamil Nadu

APPROVAL TYPE


Building Plan

ISSUING AUTHORITY


Town Panchayat

The approval as the planning authority issued it, reproduced in full behind this page.


An approval speaks to what was sanctioned, not to what was built. Completion is a separate record.

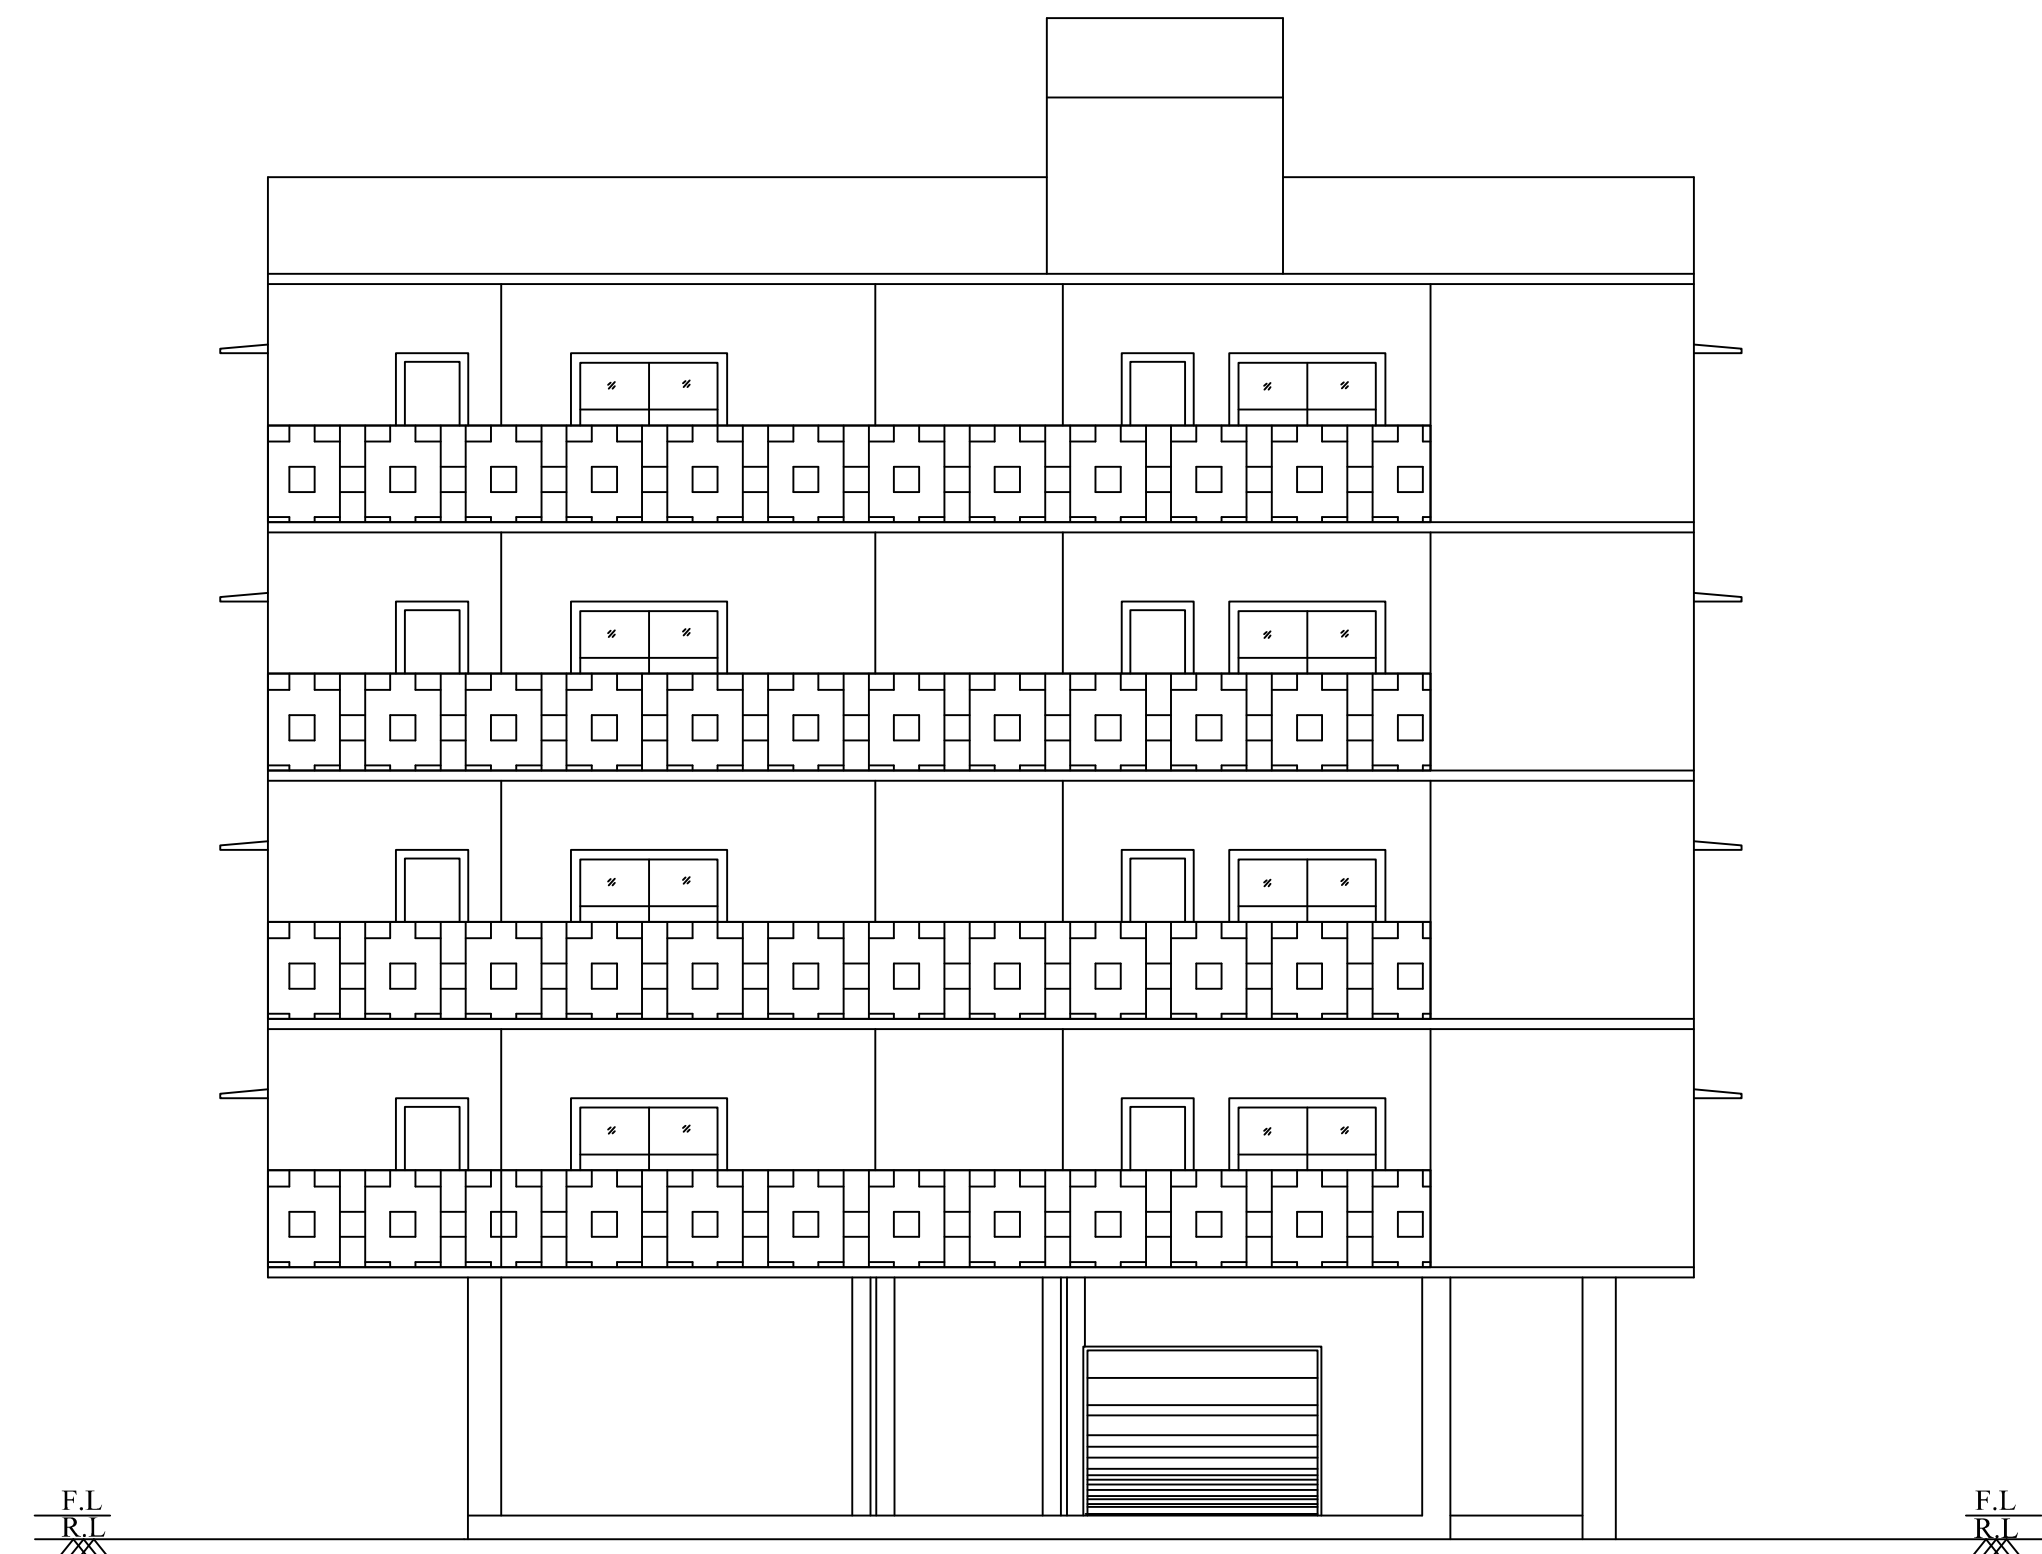


ELEVATION

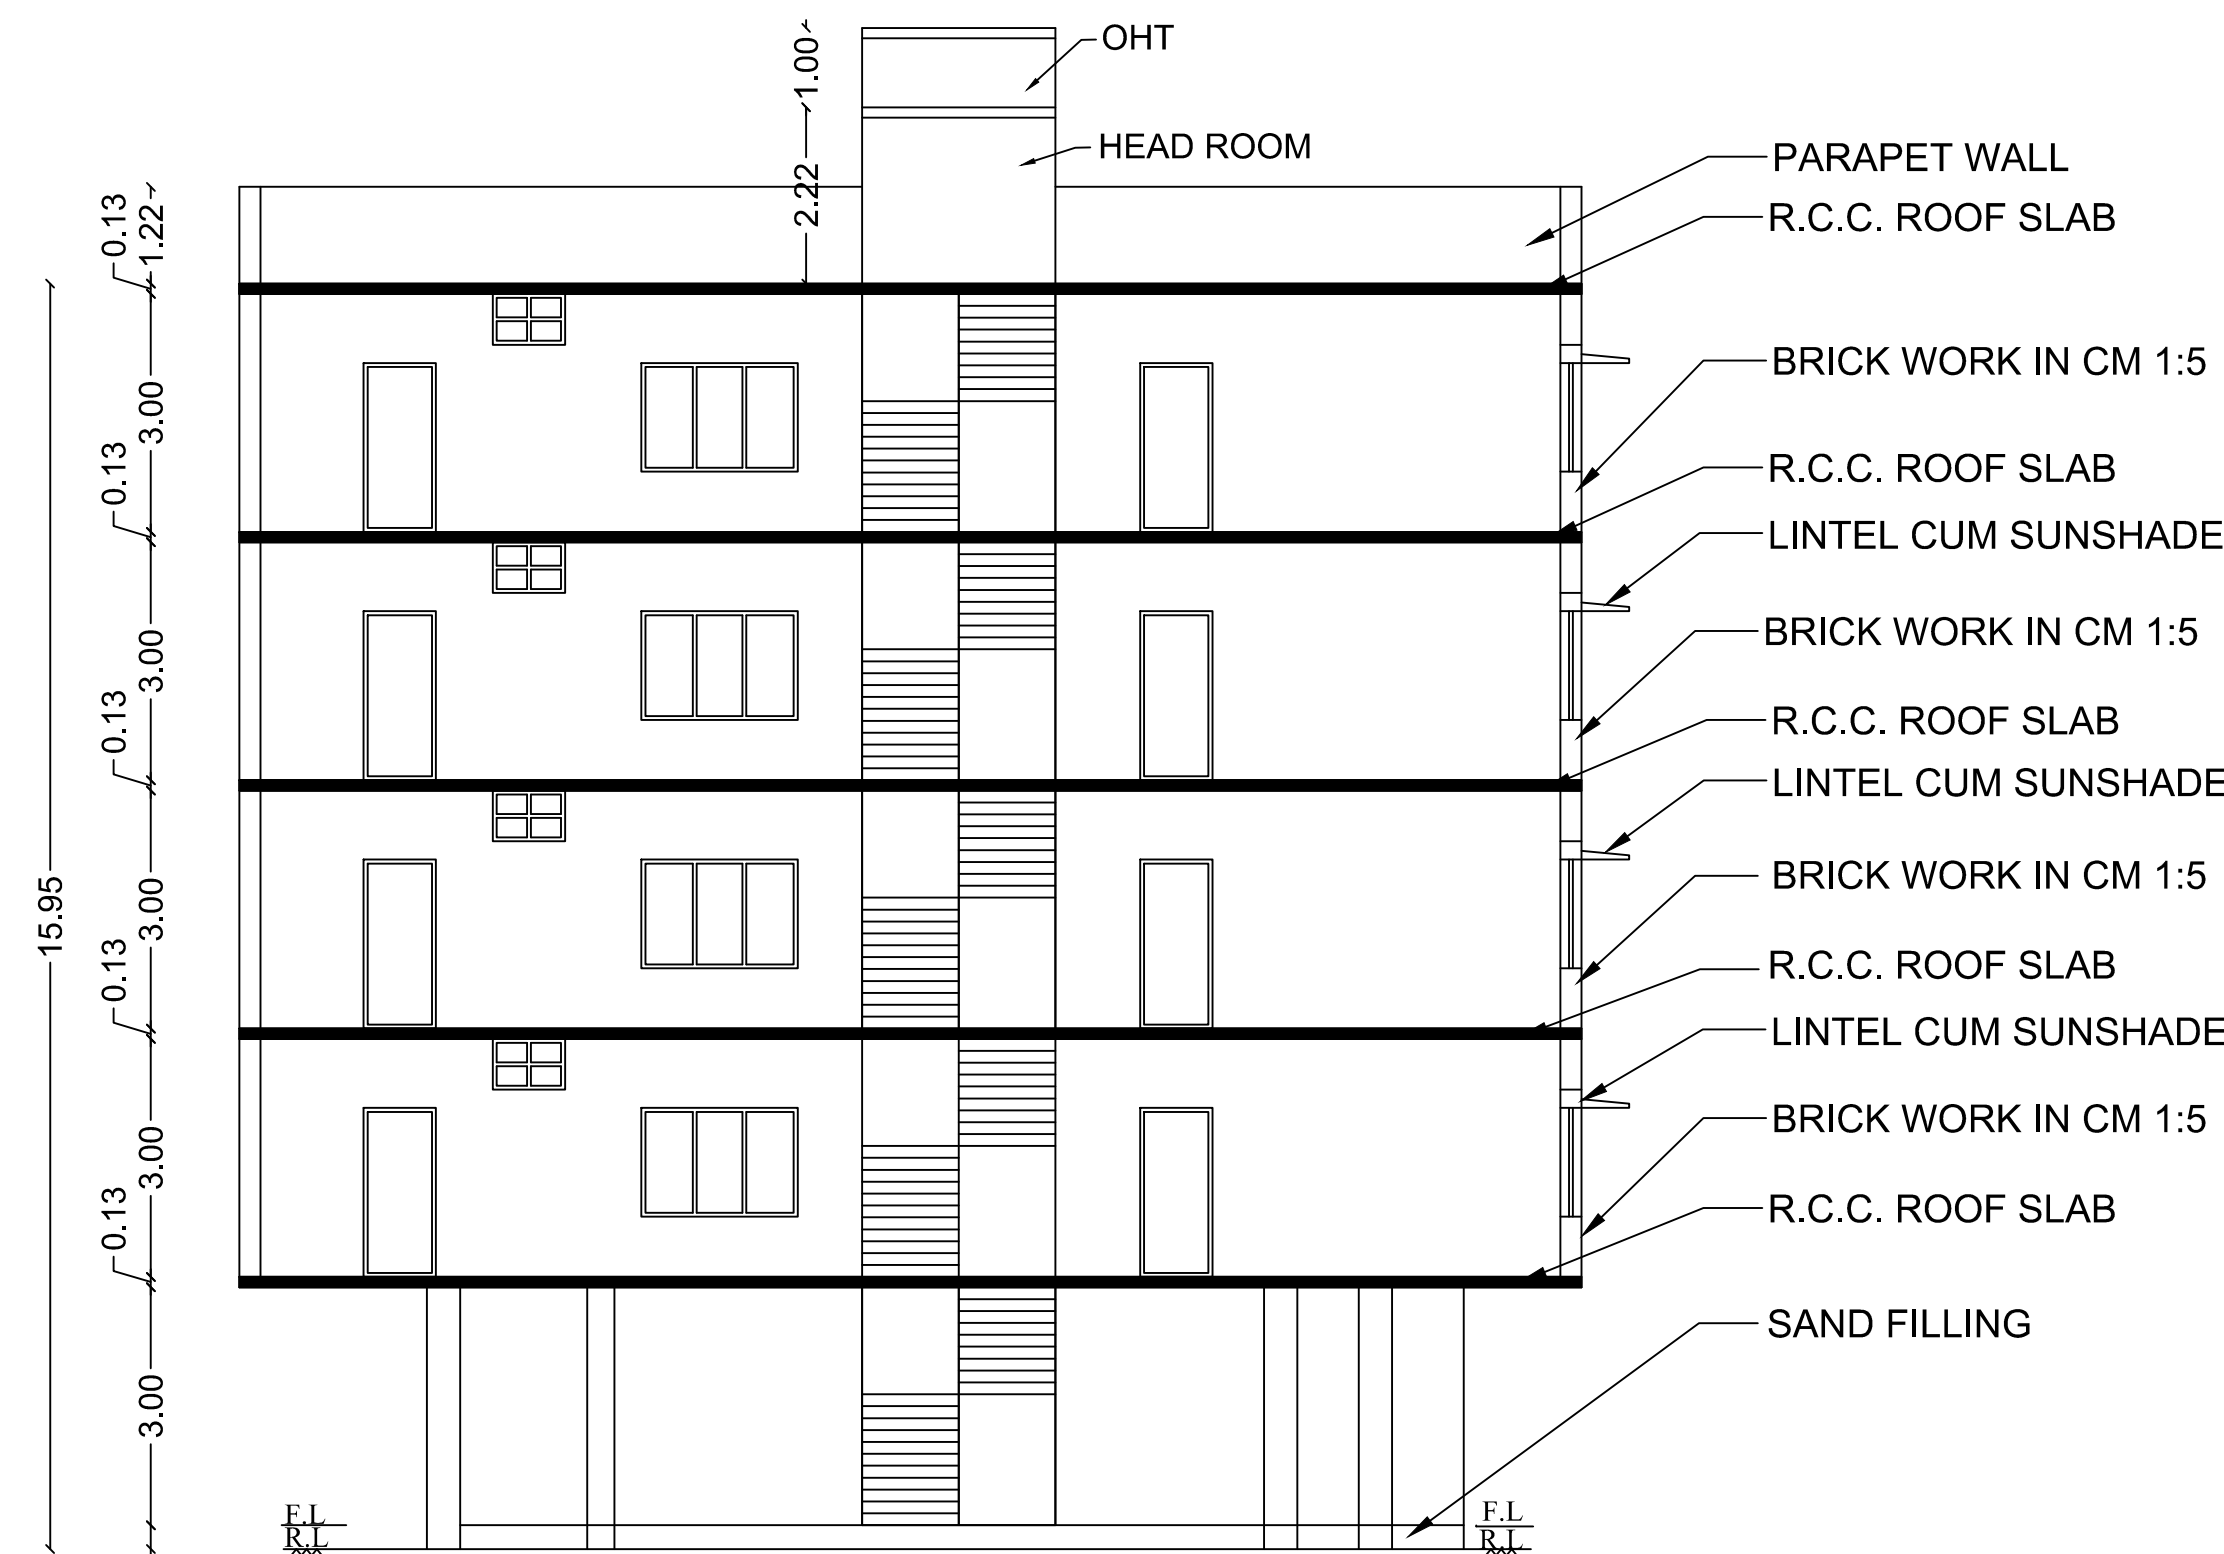

SECTION ON A-A

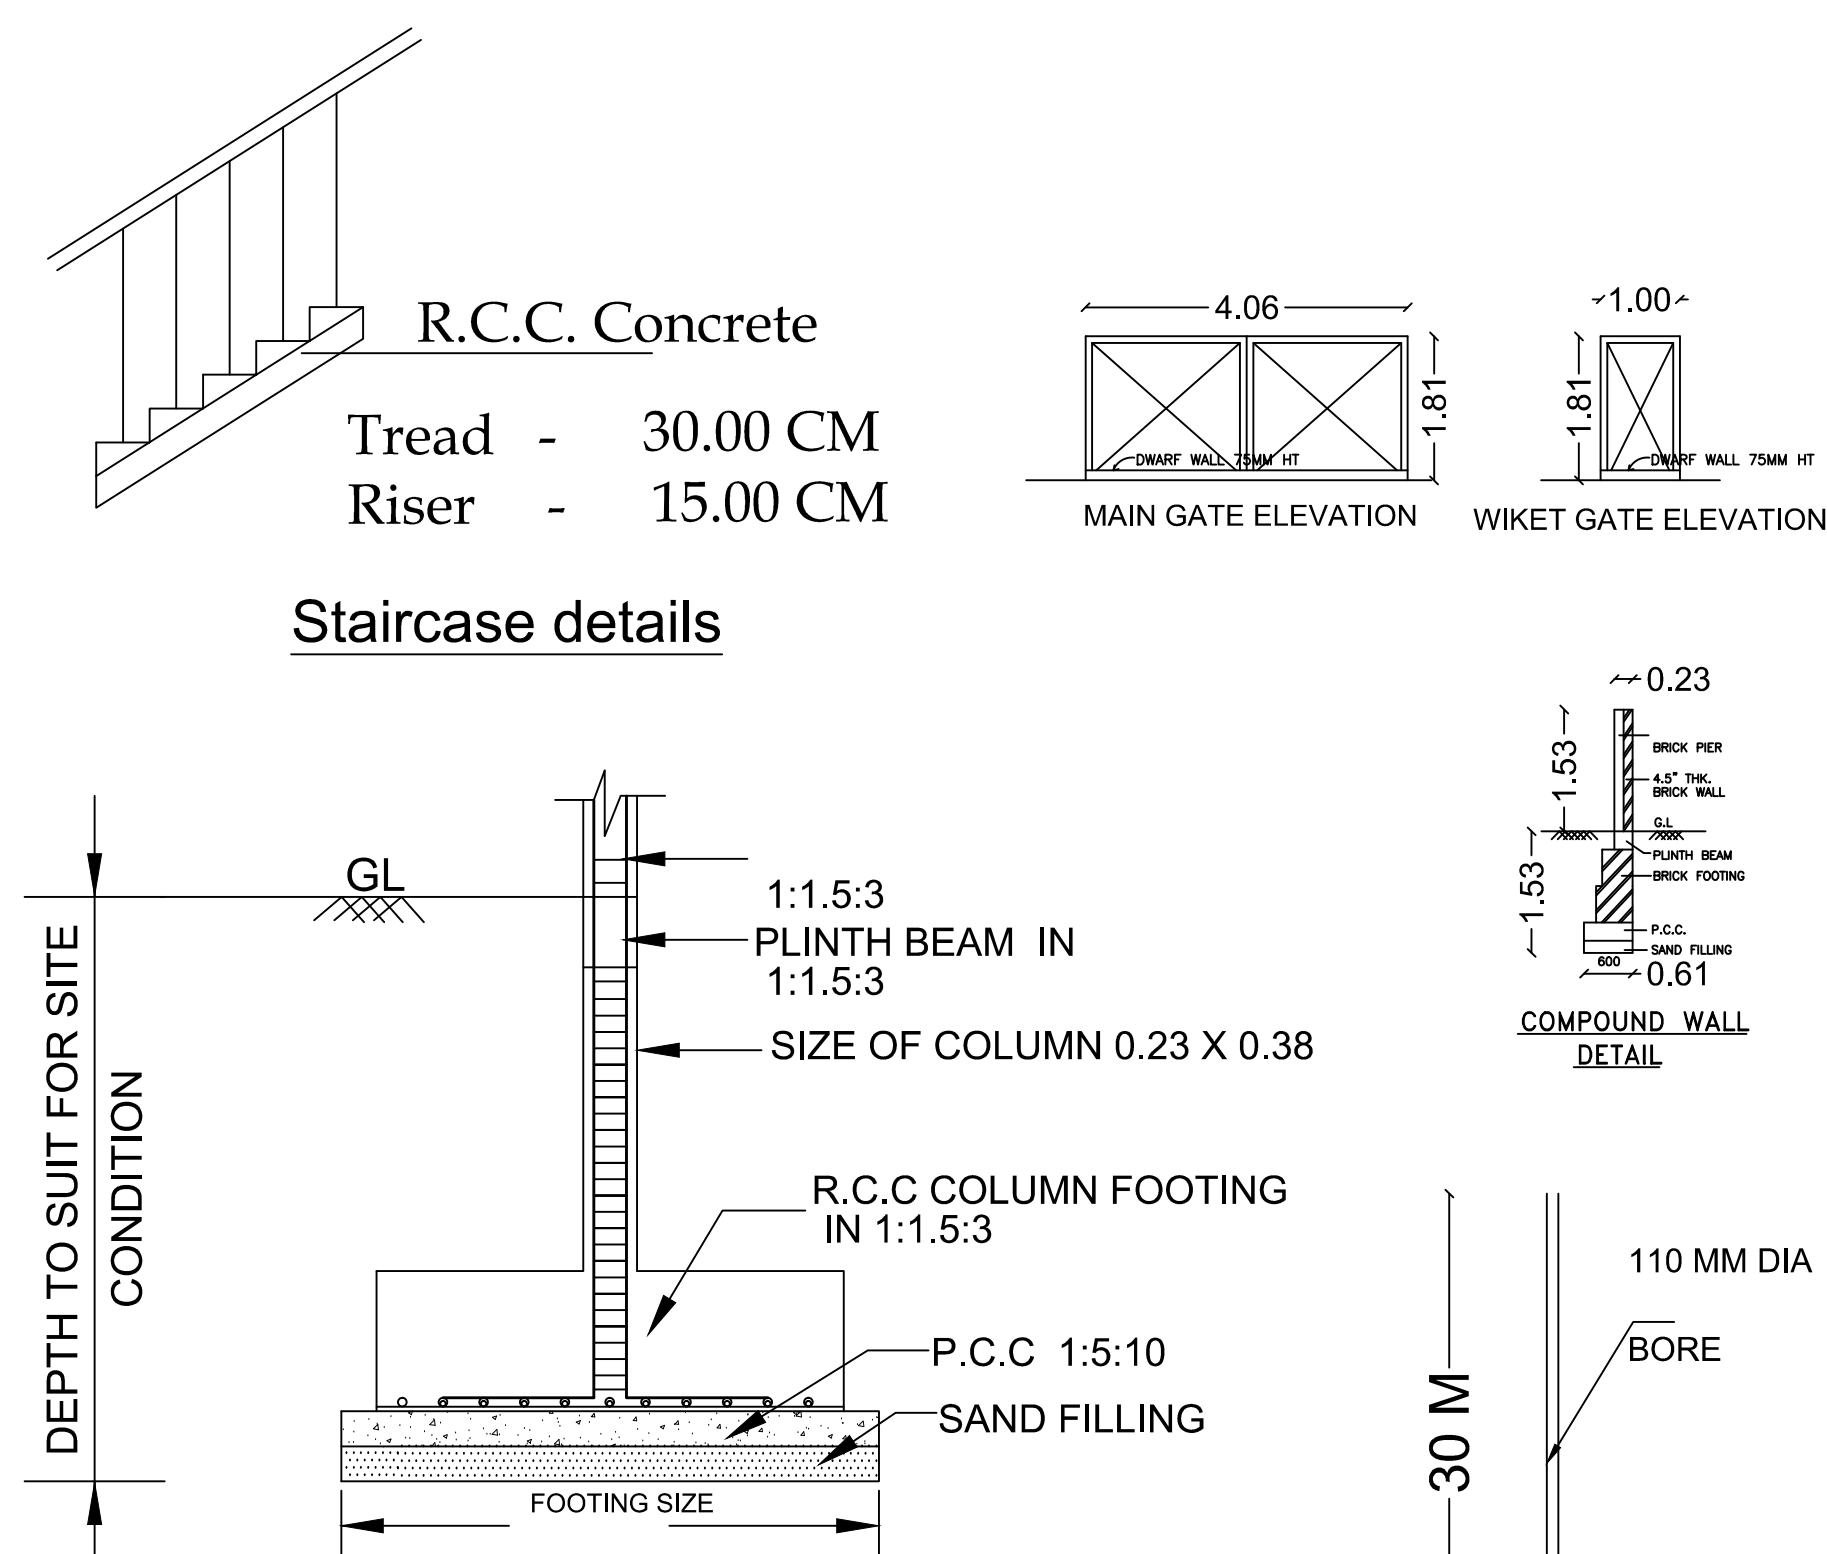


FOUNDATION DETAILS

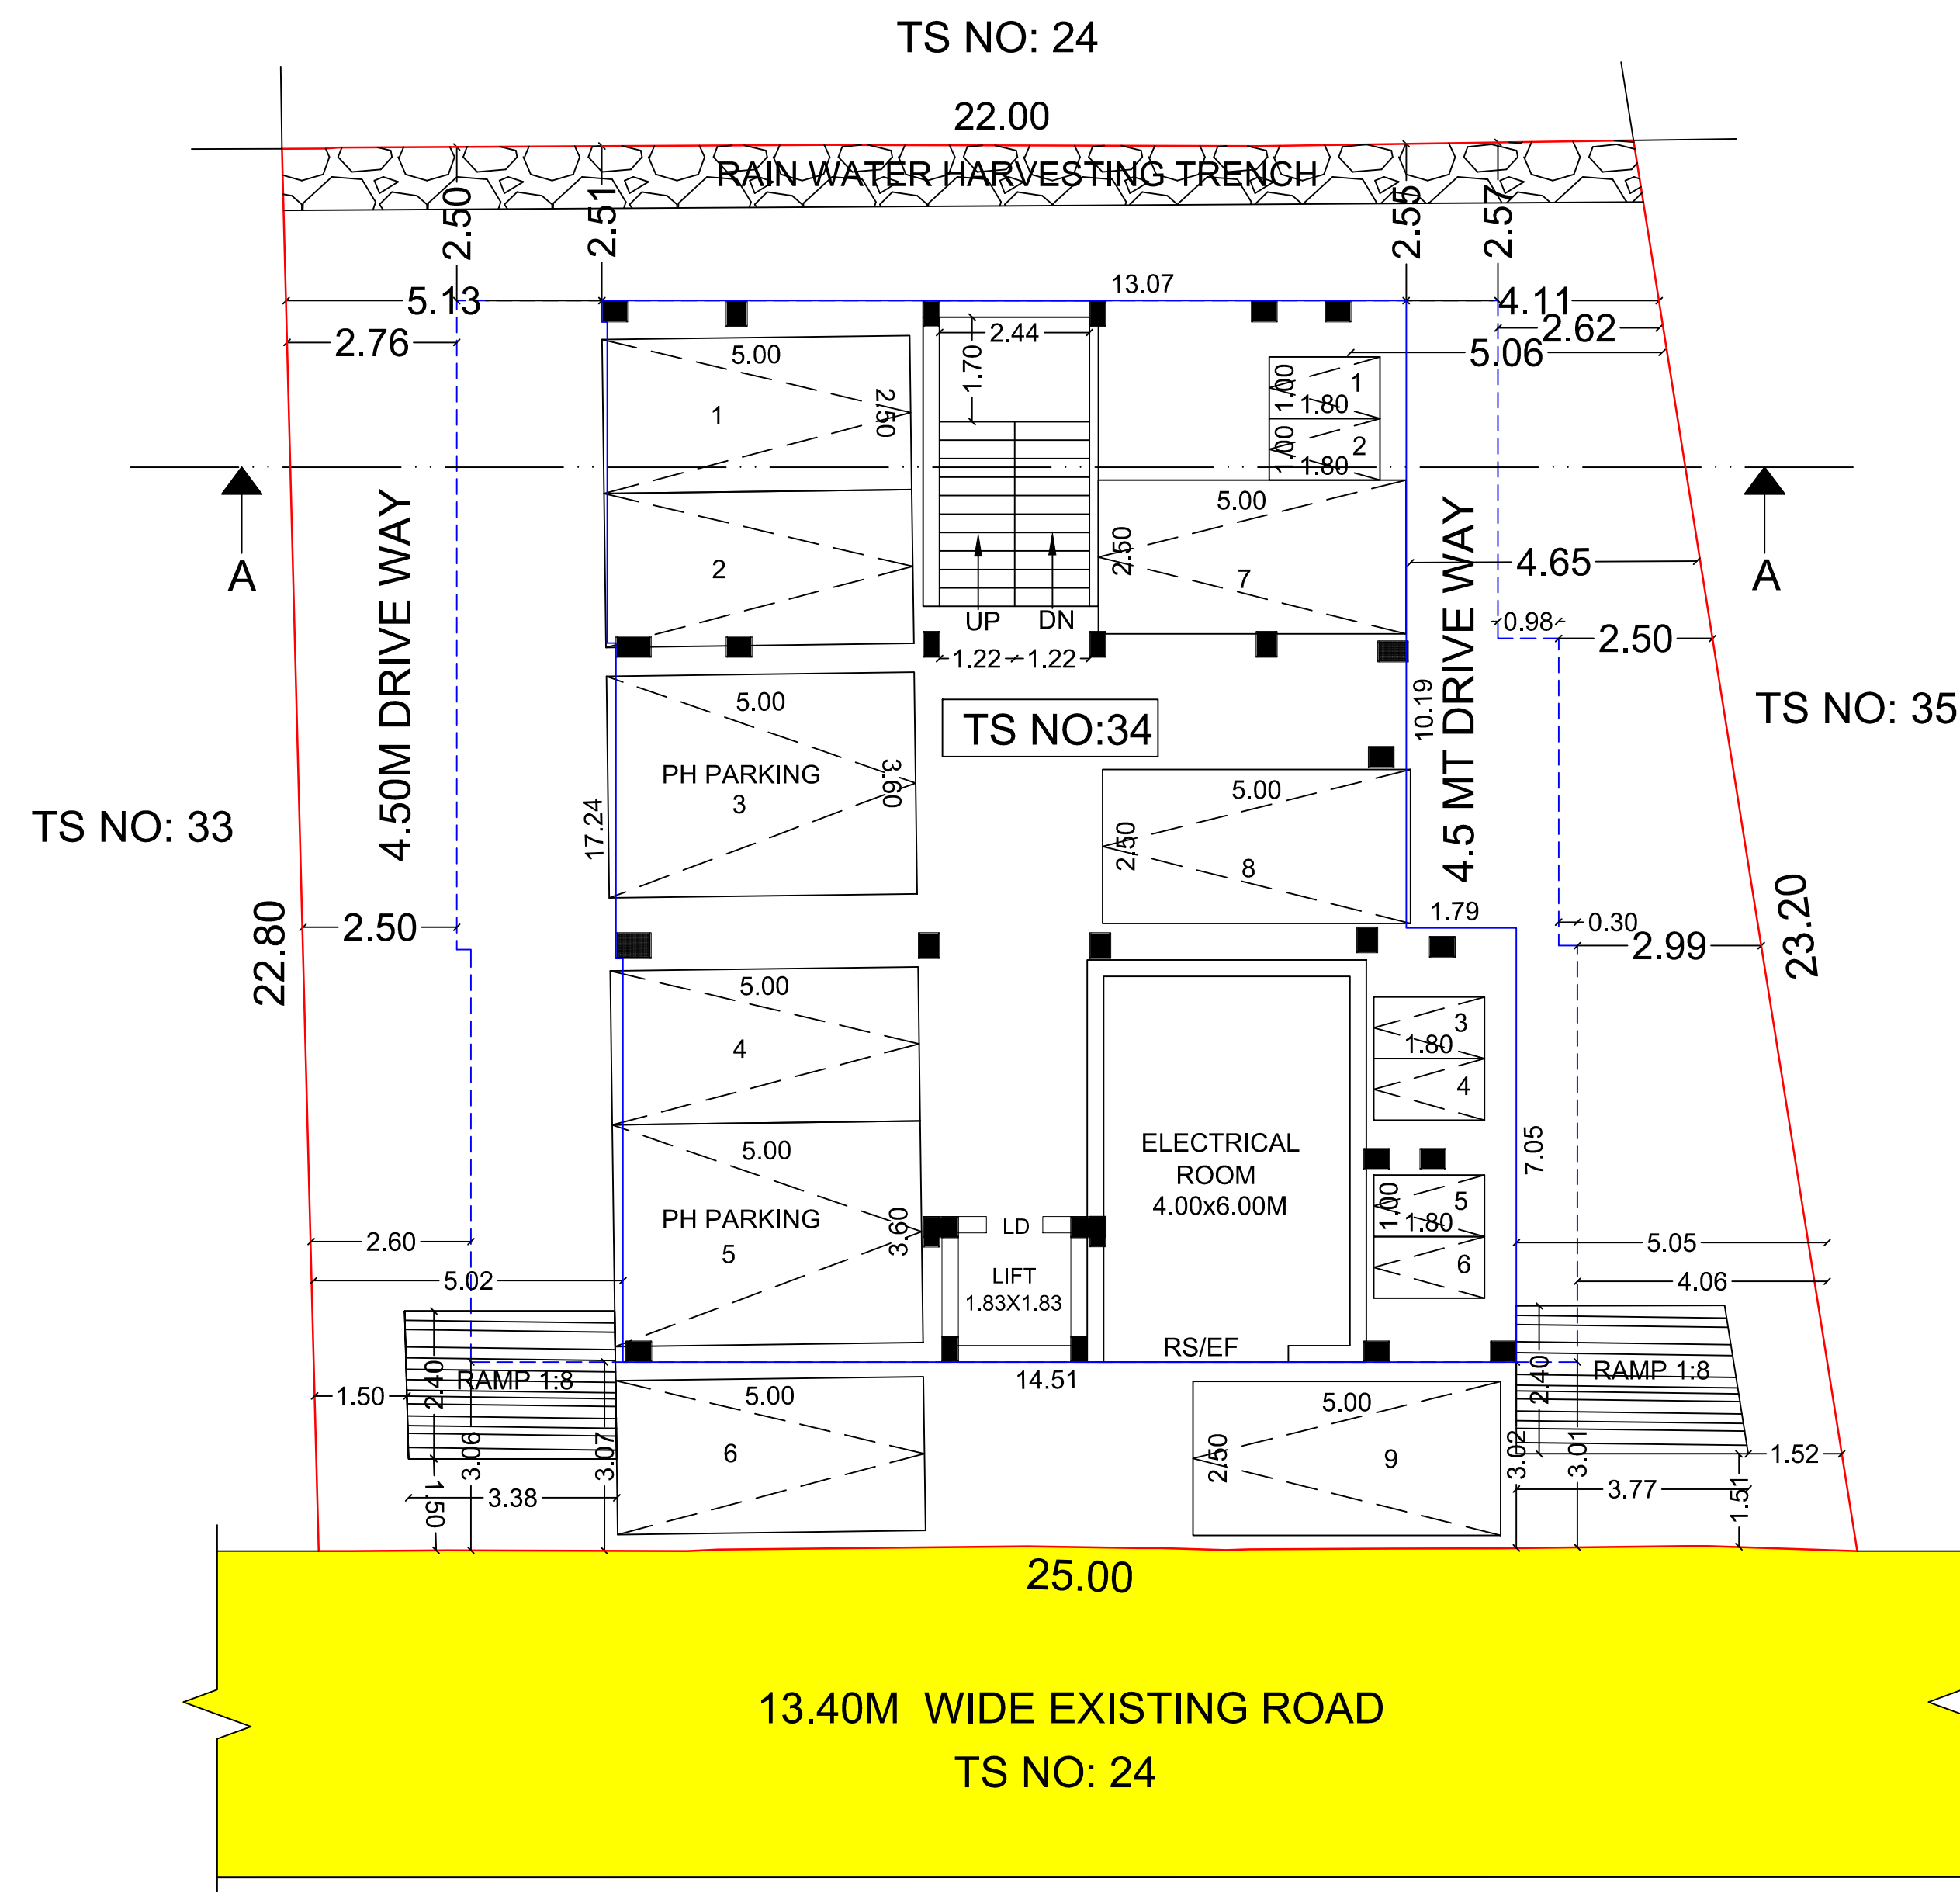


SITE PLAN CUM STILT FLOOR PLAN

S.NO	BLOCK	FLOOR	NO OF UNITS	CARPET AREA		PLINTH AREA	
				UNIT - 1 AREA SQ.M	UNIT - 2 AREA SQ.M	UNIT - 1 AREA SQ.M	UNIT - 2 AREA SQ.M
1	SINGLE BLOCK	STILT	0	-	-	-	-
2		FIRST FLOOR	2	109.73	105.72	127.06	122.03
3		SECOND FLOOR	2	109.73	105.72	127.06	122.03
4		THIRD FLOOR	2	109.73	105.72	127.06	122.03
5		FOURTH FLOOR	2	109.73	105.72	127.06	122.03

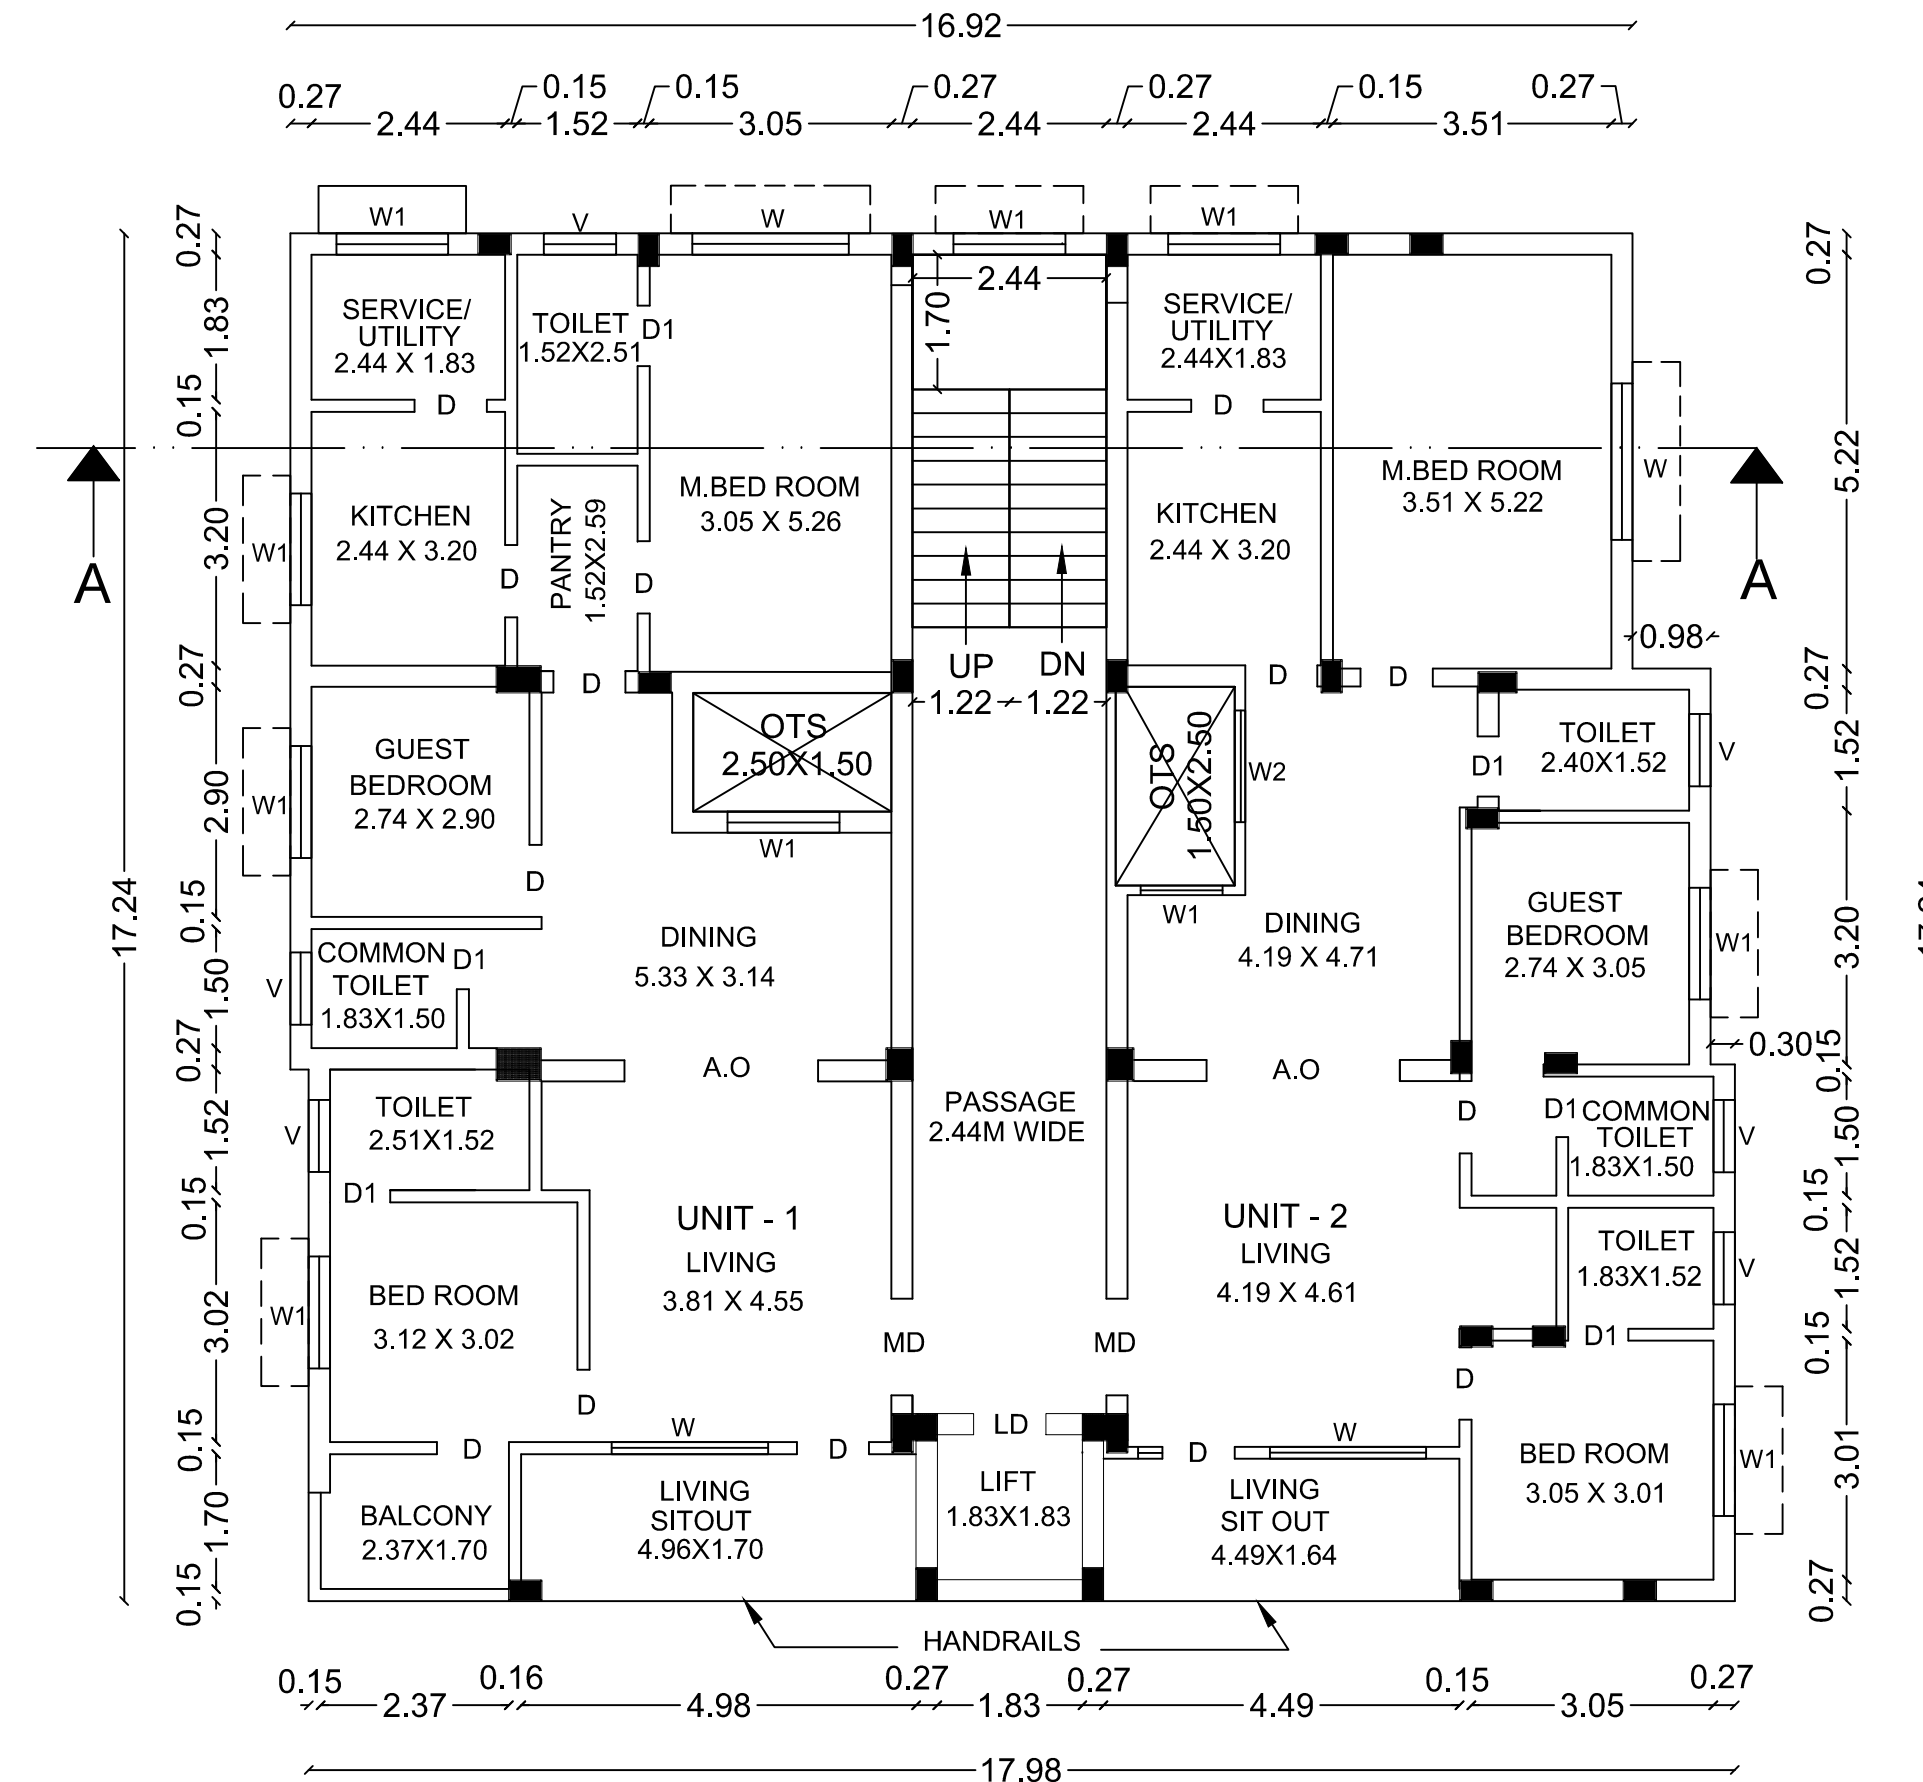

TYPICAL FLOOR PLAN


(FIRST, SECOND, THIRD & FOURTH FLOOR)

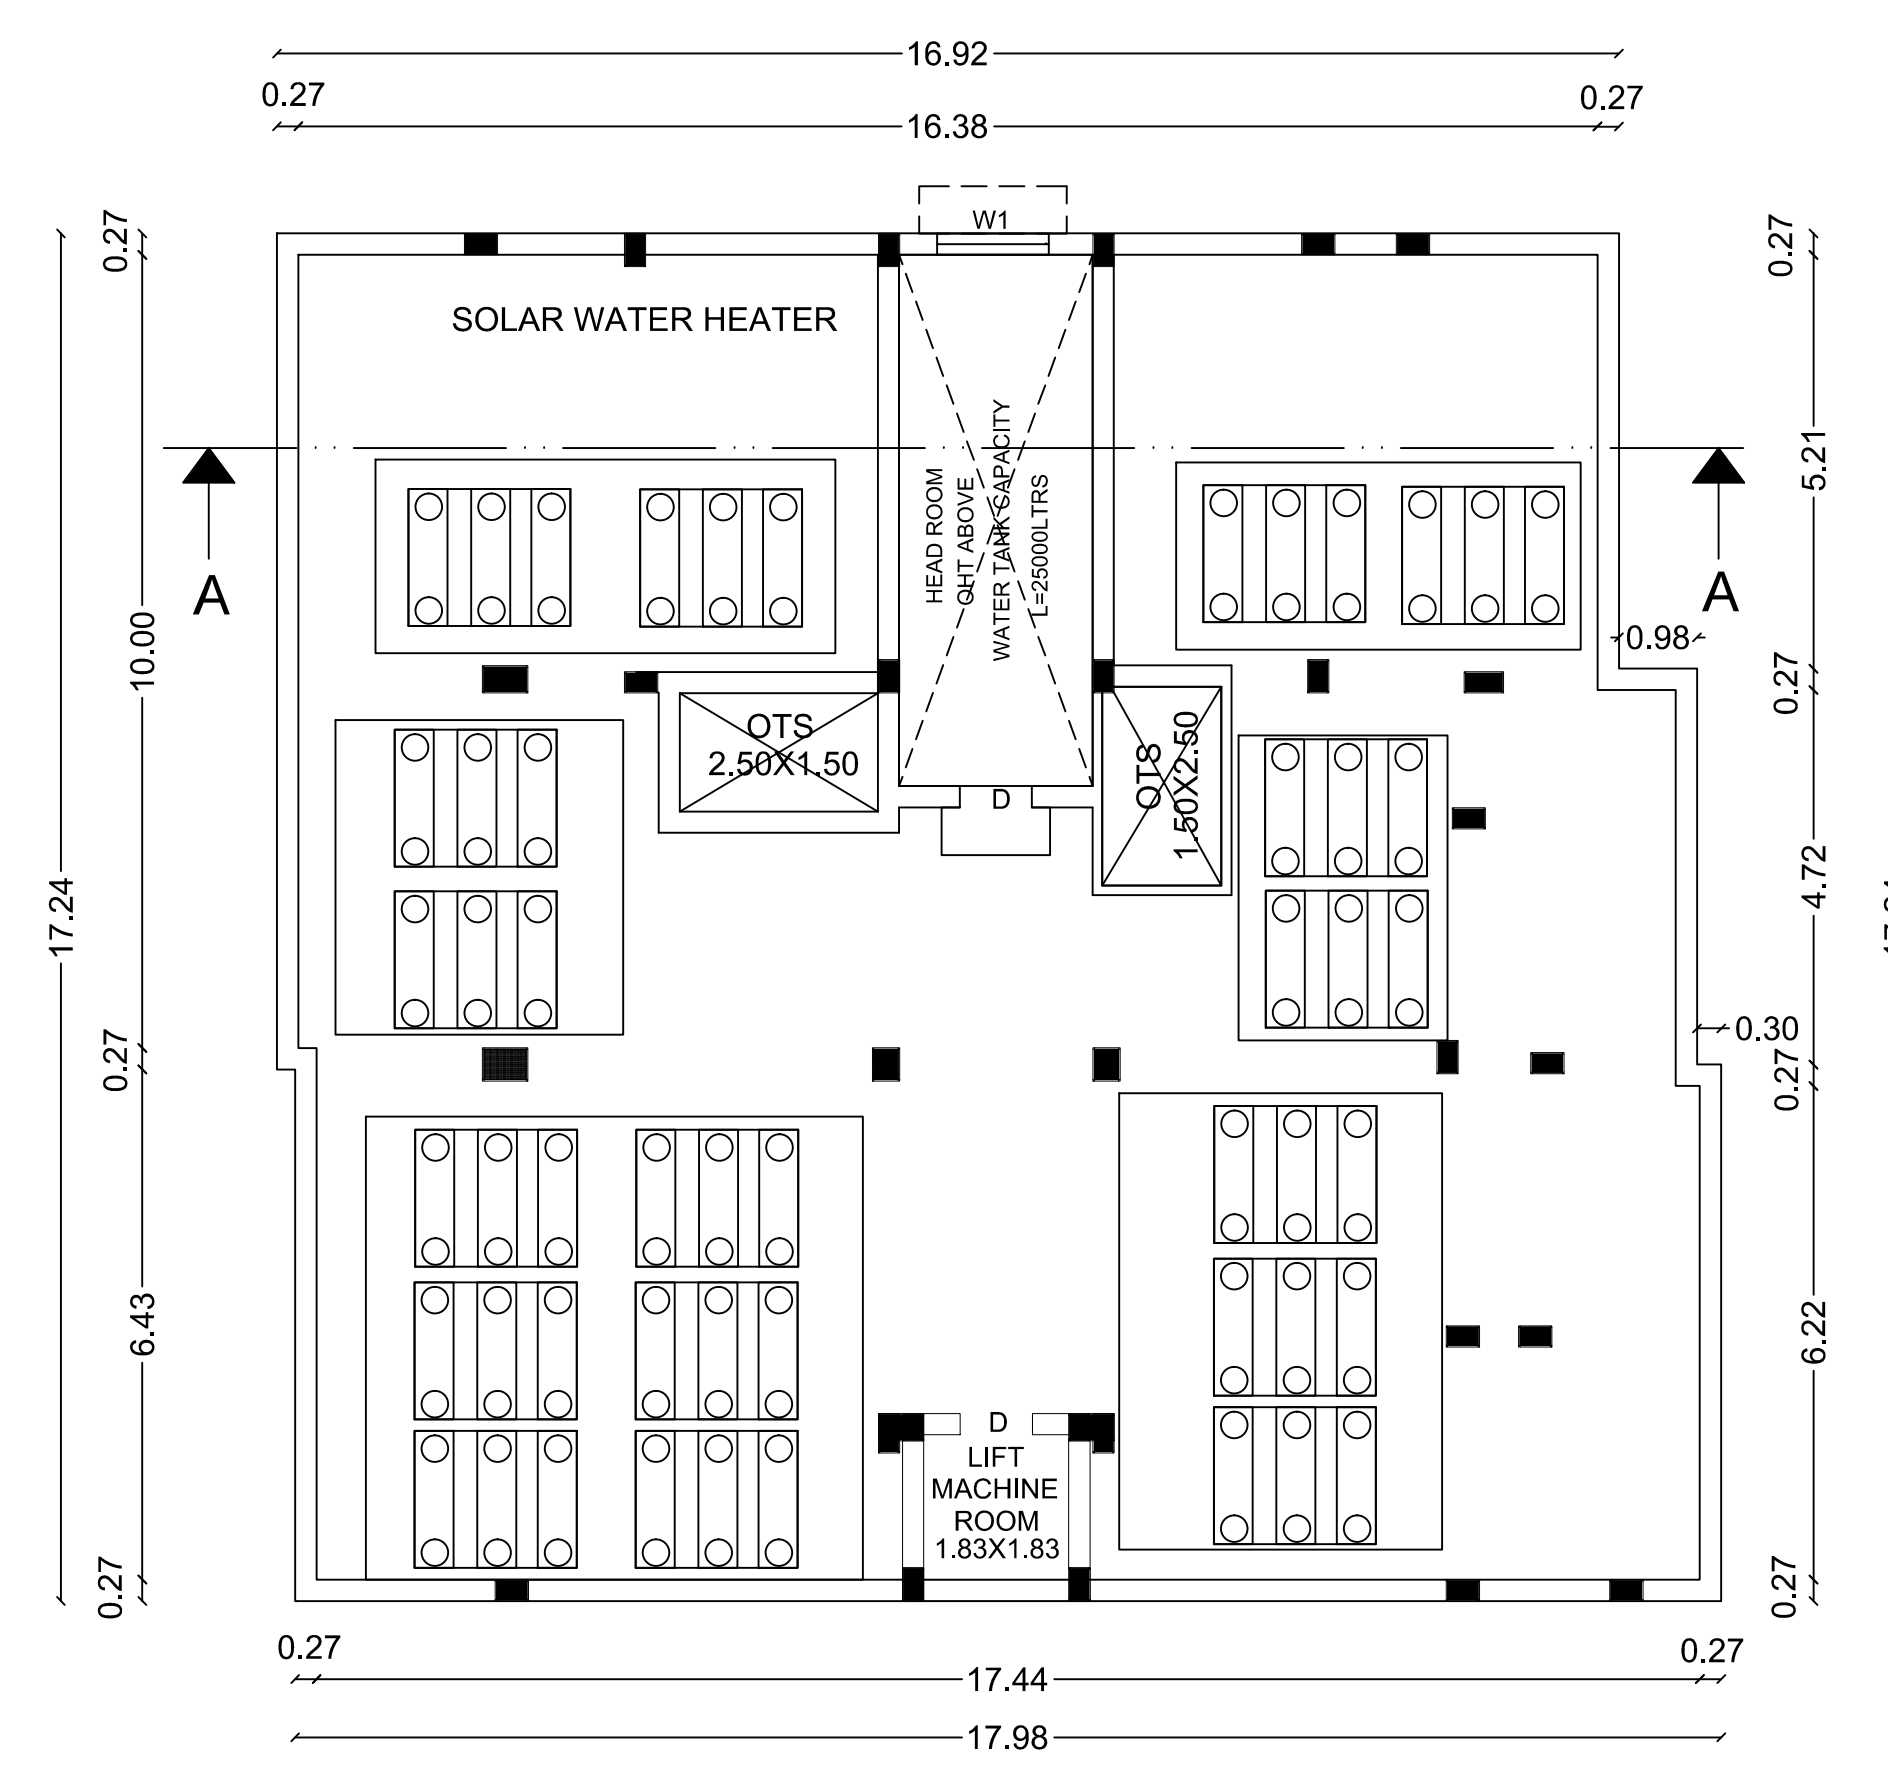

TERRACE FLOOR

JOINERIES DETAILS:-

SCHEDULE OF JOINERIES	METER
1.ROLLING SHUTTER - RS	3.00x 2.13
3.MAIN DOOR - MD	1.22 x 2.13
4.DOOR - D	0.91 x 2.13
5.DOOR - D1	0.76 x 2.13
6.OPENING - A.O	2.44 x 2.13
7.WINDOW - W	1.97 x 1.45
8.LIFT - LD	1.41 x 1.45
9.WINDOW - W1	1.41 x 1.45
10.WINDOW - W2	1.41 x 1.50
11.VENTILATOR - V	0.91 x 0.91

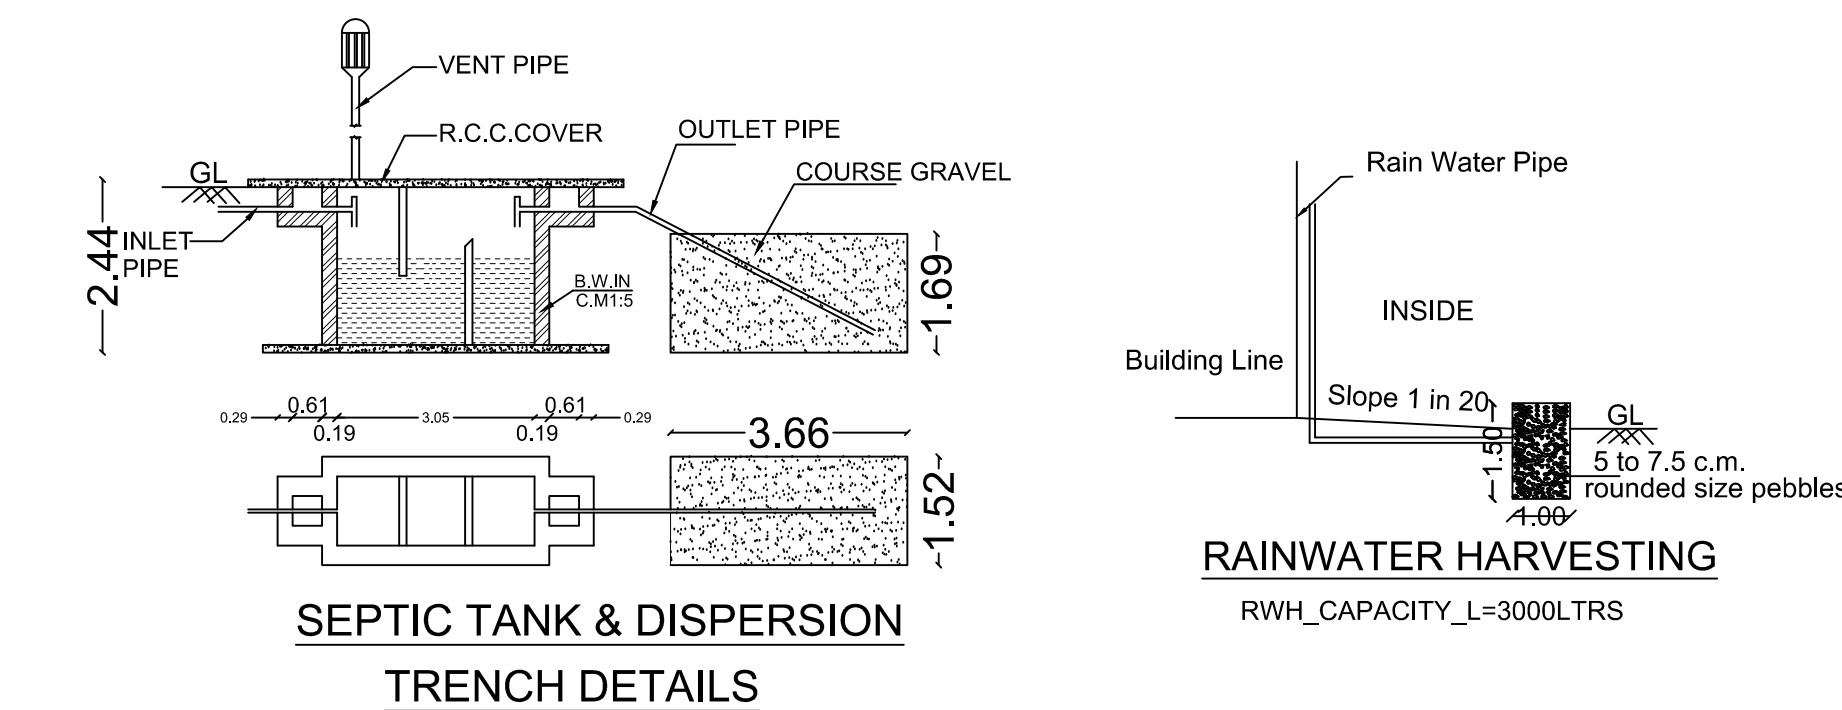

ONLINE APPLICATION NO: SWP/BPA/118740/2024

SURVEYOR/ASST.DRAUGHTS MAN

ARCHITECTURAL/PLANNING ASSISTANT

DISTRICT TOWN AND COUNTRY PLANNING OFFICE

TIRUCHIRAPPALLI DISTRICT

PLAN SHOWS THE PROPOSED CONSTRUCTION OF RESIDENTIAL APARTMENT BUILDING IN PLOT NO.C-41 (S), WARD : M. BLOCK : 18, T.S.NO.34 AT THILLAI NAGAR 11-A CROSS, K.ABISHEKAPURAM ZONE, TIRUCHIRAPPALLI WEST TALUK, TIRUCHIRAPPALLI CORPORATION .

ALL DIMENSIONS ARE IN METER

SCALE - 1:100

ONLINE APPLICATION NO : SWP/BPA/118740/2024

REFERENCE:

SITE BOUNDARY

EXISTING ROAD

PROSED BUILDING

AREA DETAILS

AREA OF THE FMB & TSLR - 533.00 SQ.M

AREA OF THE DEED - 547.00 SQ.M

AREA OF THE SUPER IMPOSED - 533.00 SQ.M

MINIMUM OF THE ABOVE SHALL BE TAKEN INTO ACCOUNT

PROPOSED BUILDING AREA DETAILS

AREA DETAILS	FSI AREA	NON FSI AREA	TOTAL AREA
STILT FLOOR AREA	29.60	204.40	234.00
FIRST FLOOR AREA	296.19	7.50	303.69
SECOND FLOOR AREA	296.19	7.50	303.69
THIRD FLOOR AREA	296.19	7.50	303.69
FOURTH FLOOR AREA	296.19	7.50	303.69
HEAD ROOM AREA	-	20.72	20.72
TOTAL AREA	1214.36	255.12	1469.48

FLOOR SPACE INDEX (F.S.I) = 1214.36 / 533.00 - 2.278

NO. OF DWELLING UNITS = 08 NOS.

PARKING DETAILS

SL.NO.	DESCRIPTION	PROVIDED
1)	CAR PARKING SPACE	09 NOS.
2)	TWO WHEELER PARKING SPACE	06 NOS.

PROFESSIONAL DETAILS BASED ON FORM - C

APPLICANT	Mr.T.V.MURALI	
REGISTERED ENGINEER	S.RAMALINGAM (RE/GR-1/TLPA/NOV2019/155)	
STRUCTURAL ENGINEER	R.GANESAN (RE/Gr/TLPA/MAY2019/029)	
SITE SUPERVISION ENGINEER	P.BALACHANDRU (CE/TLPA/FEB2020/236)	

BUILDING PERMISSION NO : BP/JD/DTCP (TD) No.76/2024

PLANNING PERMISSION NO : PP/JD/DTCP (TD) No.113/2024

(This Planning Permission is valid for a period of 8 years from e-Sign)

e-signed
Joint Director / Member Secretary (FAC)
District Town and Country Planning office
Tiruchirappalli District

Eight ways to know a piece of land before you pay for it.

This report covers one part of the picture. These cover the rest, drawn from the same government records, for any property in Tamil Nadu.

LandLens One

Ask anything about a property and get an answer grounded in live government records, with the sources shown.

[/landlens/one](#)



Verify My Land

Every record check run on one property and returned as a single report.

[/landlens/verify-my-land](#)



Legal Opinion

An advocate's written opinion on the title, built on the records we pull for it.

[/landlens](#)



One Map

Every layer on one map: the parcel, its boundary, zoning, water bodies and what sits around it.

[/landlens/one/map](#)



PriceMap

What land actually changed hands for around this plot, taken from the registered deeds.

[/landlens/pricemap](#)



Build Scope

What you are allowed to build here: floor space, height, coverage and setbacks.

[/landlens/build-scope](#)



Property Tracker

Watch a property and hear about it when something new is registered against it.

[/landlens/property-tracker](#)



Deal Room

Run the transaction in one place: documents, stamping, signatures and the parties.

[/landlens/deal-room](#)



Twenty-four checks you can run yourself, at no cost.

Records and verification

The registers themselves, read for you.

Encumbrance Certificate

Patta and Chitta

Field Measurement Sketch

EC Analyzer

Bank charge check

Court case search

Seller background check

Approval check by survey

Value and duty

What it is worth and what it costs to register.

Guideline value by street

Guideline value by survey

Stamp duty and registration fees

Capital gains

Floor space index

Area unit converter

Zoning and land use

What the plan says can happen on this land.

Land use zone finder

CMDA land use check

Coastal regulation zone

Master plan check

Water bodies finder

Airport height clearance

Registers and directories

Who holds it, and which office keeps the record.

Find your registering office

Temple property check

Waqf property check

RERA register



Every free tool
/tools



Services we run
for you
/services



The LandLens
suite
/landlens/one



Every claim in this document traces back to a government record.

Legal opinions, due diligence and title verification

Building plan, layout and sub-division approvals

Completion and occupancy certificates, regularisation

Escrow, negotiation and NRI property management

Land survey, soil testing, architecture and construction

Verified RealEstate
3/350/2 Mettukuppam,
OMR Thoraipakkam,
Chennai 600 097, India
hello@verified.realestate
+91 9996 12 9996

Prepared from the registers named on the page each finding sits on. Where a register could not be read, this document says so in its place rather than leaving the gap to be read as a clean result.

