



PLAN SHOWING THE PROPOSED NEW CONSTRUCTION OF GROUND FLOOR RESIDENTIAL BUILDING
R.C.C ROOF PUNJAI SURVEY NO : 95/1, WARD ; 2, VEERIRUPPU PANCHAYAT, SANKARANKOVIL
PANCHAYAT UNION, TENKASI DISTRICT.


APPLICANT :- Mr.THANGAVEL SAMY, Mrs. SHANMUGATHAI

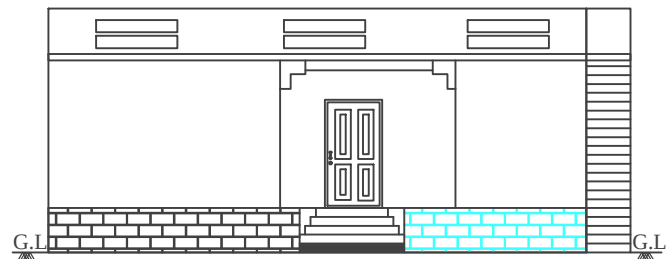


ELEVATION

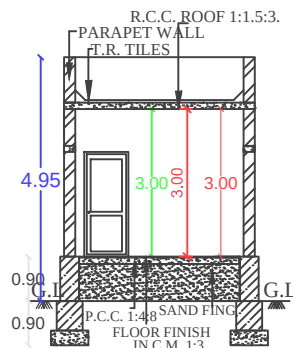


SECTION ON 'AA'

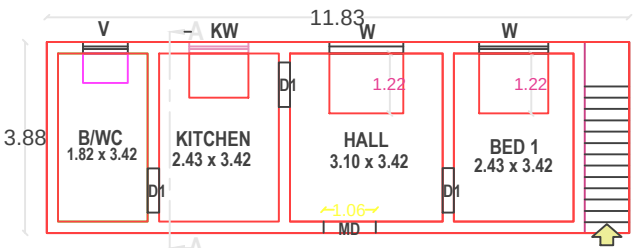


PLAN - GROUND FLOOR
(PROPOSED)

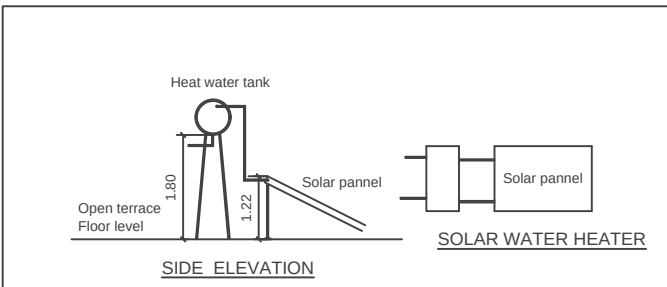


SIDE ELEVATION

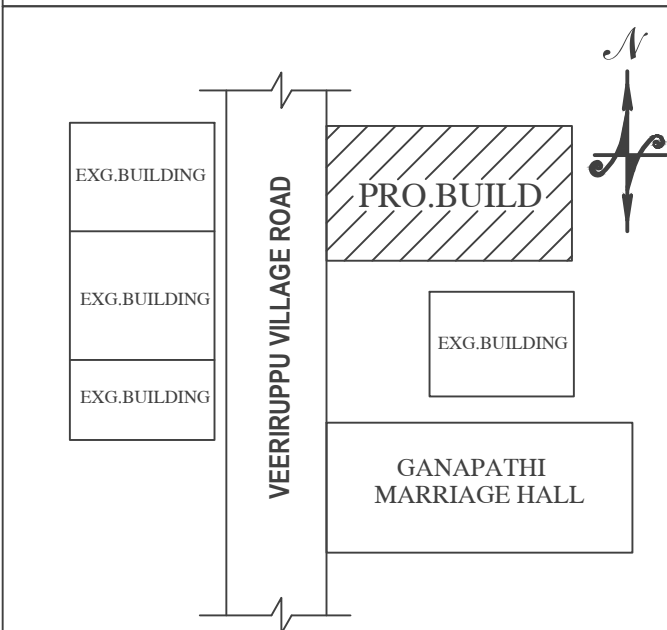


LOCATION PLAN

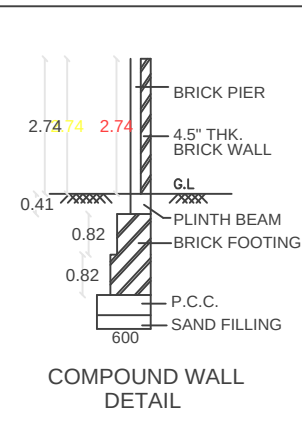

COMPOUND WALL
DETAIL

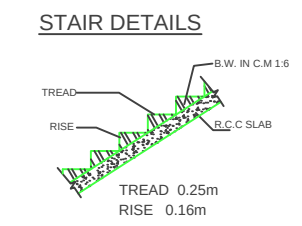


STAIR DETAILS

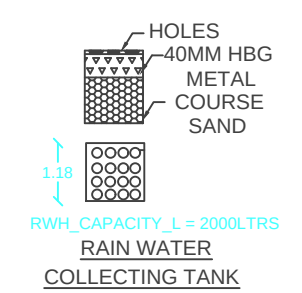


HOLES
40MM HBG
METAL
COURSE
SAND

RAIN WATER
COLLECTING TANK

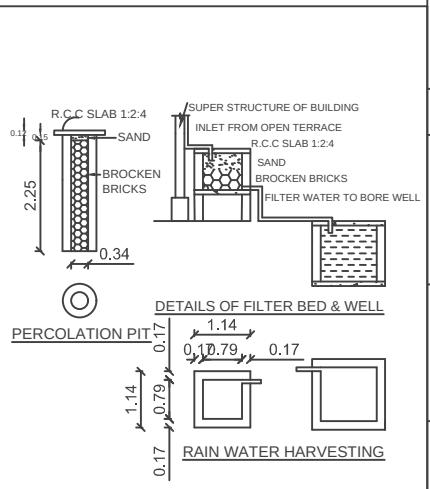

DETAILS OF FILTER BED & WELL
PERCOLATION PIT
RAIN WATER HARVESTING

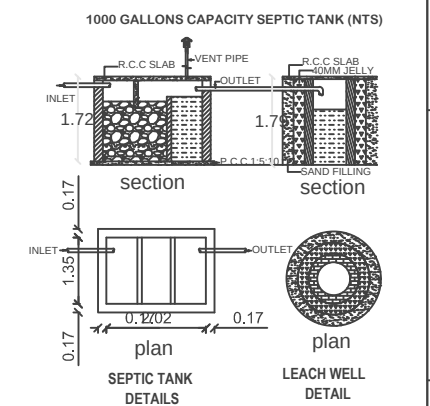

1000 GALLONS CAPACITY SEPTIC TANK (NTS)
section
plan
SEPTIC TANK
DETAILS
LEACH WELL
DETAIL

DETAILS OF JOINERIES:-

Sl.No.	Type	Description	Size
1	D	Door	1.00 x 2.10
2	D1	Door	0.90 x 2.10
3	D2	Door	0.75 x 2.10
4	W	Window	1.40 x 1.22
5	KW	Kit. Window	1.40 x 1.11
6	V	Ventilator	0.90 x 0.60

AREA STATEMENT:-	SQ.MT.	SQ.FT.
SITE AREA	203.17	2187.00
G.F PROPOSED PLINTH AREA	45.87	493.74
OPEN SPACE AREA	157.30	1693.26

PLOT COVERAGE = $\frac{45.87}{203.17} \times 100.00 = 22.58 \%$
F.S.I = $\frac{45.87}{203.17} = 0.23 \%$

COLOUR CODE REFERENCE:-

SITE BOUNDARY :- ○ PROPOSED BUILDING :- ○
EXISTING BUILDING :- ○ EXISTING ROAD :- ○


APPLICANT:-

Signature
Stamp

LICENSED SURVEYOR:-

Signature
Er.V.PONRAJ., D.C.E.,(Civil),
Registered Engineer & Builders
R.No : 143/LS/2022/00028
Sankarankovil - Municipality
Mobile : +91 7667679076

FOR OFFICE USE ONLY:-

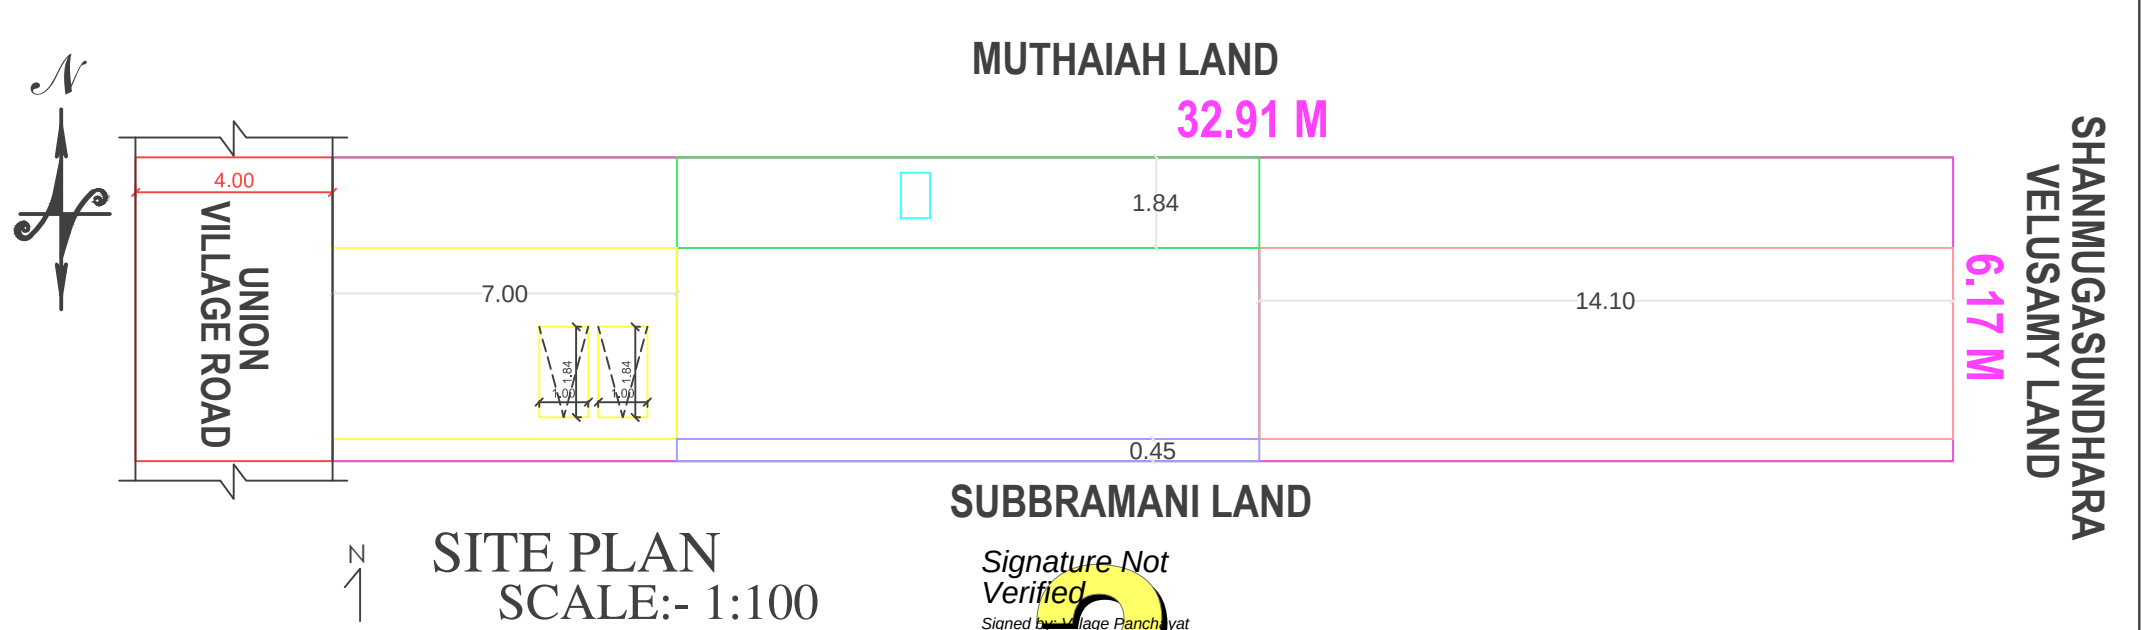

SITE PLAN
SCALE:- 1:100

Signature Not
Verified
Signed by Village Panchayat
President
Location: Tenkasi
Date: 2024.02.15 13:12:57