PP APPROVAL RECORD

Planning Permission

Survey 90/6

Vallampudur, Thanjavur taluk

Thanjavur district, Tamil Nadu

APPROVAL TYPE
Layout Approval

ISSUING AUTHORITY
DTCP

EXTENT APPROVED
29320 Sq.m

PURPOSE
Residential

The approval as the planning authority issued it, reproduced in full behind this page.

An approval speaks to what was sanctioned, not to what was built. Completion is a separate record.

மாவட்ட நகர் ஊரமைப்பு அலுவலகம்(DTCP)தஞ்சாவூர் மாவட்டம்

மொன்னையம்பட்டி ஊராட்சி

தஞ்சாவூர் மாவட்டம், தஞ்சாவூர் வட்டம், மொன்னையம்பட்டி ஊராட்சி, வல்லம் புதூர் கிராமம், நி. அ. எண்கள்:

90/6A1B, 99/1, 100/1,2B,2C,3A,3B-ல் அமையும் குடியிருப்பு மனைப்பிரிவிற்கான மனைகள் அமைப்பு

தொழில்நுட்ப ஒப்புதல் வரைபடம்.

Online Application No: A 2 A E R 8 G R (6 8 8 7) / 2 0 2 2 - T D 2

அளவு : 1.அளவுகோல் = 33.அடி (1:400)

குறிப்பு:

மனைப்பிரிவின் பரப்பு **2-93.20** ஹெக்டேர் (அ) **315600.48** ச.அடி

மனைப்பிரிவின் எல்லை

நிலையிலுள்ள சாலை

கோரிய மனைகள் : 188

ஒதுக்கிய மனைகள் : 188

பொதுஒதுக்கீடு:

உள்ளாட்சிக்கு தானமாக ஒப்படைப்பு செய்யப்பட்டவைகள்:

பூங்கா **: 22163.00** ச.அடி **(10.12%)**

A. TANGEDCO : 1156.00 ச.அடி **(0.53%)**

B. Local Body : 1130.00 ச.அடி **(0.51 %)**

உத்தேச சாலைகள் மற்றும் மூலைமுடக்குகளின் பரப்பளவு **: 96645.00** ச.அடி

ஒதுக்கீடு (விற்பனைக்குரியது)

EWSமனைகள் **: 22960.50** ச.அடி **(10.48 %) (152-188)**


	கட்டட வரம்பு	மூலைமுடக்கு
7.20மீ அகல சாலை	1.50 மீட்டர்	1.50மீ x 1.50மீ
9.00மீ அகல சாலை	1.50 மீட்டர்	1.50மீ x 1.50மீ
10.00மீ அகல சாலை	1.50 மீட்டர்	1.50மீ x 1.50மீ

நிபந்தனைகள்:

1. இம்மனைப்பிரிவிற்கு உள்ளாட்சியால் இறுதி ஒப்புதல் வழங்கும் முன் இடத்தில் எல்லித, நில ஆற்றிதம் செய்யப்படவில்லை என்றும், எந்த துறைக்காகவும் நில ஆற்றிதப்படியல் மாவட்ட வருவாய் அலுவலருக்கு பொறுப்பவில்லை என்றும், உள்ளாட்சி உறுதி செய்து கொள்ள வேண்டும்..
2. நில உரிமம் குறித்து வழங்கப்பட்ட சான்றுகள் மற்றும் பரிசீலனைக்கு சமர்ப்பிக்கப்பட்ட ஆவணங்கள் சரியானவையல்ல என்ற அறியப்பட்டால் அல்லது மனைப்பிரிவுக்கு தொழிற்நுட்ப ஒப்புதல் வழங்கியதால் பாதிப்பு ஏற்படக்கூடிய சூழ்நிலை ஏற்படின் மனைப்பிரிவுக்கு வழங்கப்பட்ட தொழிற்நுட்ப ஒப்புதல் எல்லித முன்னறிவிப்பும் இன்றி நகர் ஊரமைப்பு இயக்குநர் அவர்களால் ரத்து செய்யப்படும்.
3. குறைந்த வருவாய் பிரிவினர்களுக்கான **EWS**மனைகள் 154 முதல் 190 வரையிலான மனைகளை மனை உட்பிரிவு/மனை ஒருங்கிணைப்பு/மனை உபயோக மாற்றம் செய்தல் கூடாது.
4. விற்பனைக்குண்டான மனைகளை விற்பனை செய்யும் போது இவ்வனையின் நகரமைப்புத்துறையில் ஒப்புதல் அளிக்கப்பட்ட வரைபட நகல் மனை வாங்குபவர்களுக்கு கட்டாயம் வழங்கப்பட வேண்டும்.
ஒப்புதல் அளிக்கப்பட்ட மனைப்பிரிவு வரைபடத்தை எந்த விற்ற மாற்றம் விற்றலீன்றி மனைப்பிரிவு நுழைவாயிலில் **ஏ x ஏ**
5. அனலினான நிரந்தர நகவல் பலகை மூலம் பொதுமக்கள் பார்வைக்கு நிரந்தரமாக பிரகரிக்கப்பட வேண்டும்
6. The Tamil nadu Government in G.O.Ms.No.112, Housing and Urban Development Department dated: 22.06.2017 have approved the tamil Nadu Real Estate (Regulation & Development) Act 2016. The promoter has to advertise, market, book, sell or offer for sale, or invite persons to purchase in any manner any plot, apartment or building, as the case may be, in any Real Estate Project or part of it only after registering the Real Estate Project with the Real Estate Authority.
7. அரசாணை எண். 18 மற்றும் 16 ந. நி(மு)ரு, வ துறை நாள். 04. 02. 2019 மற்றும் 31.01.2020-ன் விதிகள் அனைத்தும் பொருந்தும்
8. அரசாணை எண்.181 வீ.டி வாரி (அ) நகர்ப்பு வளர்ச்சி **(UD4(1))** துறை நாள்:09.12.2020-ன் படி உள்ளாட்சிக்கான சாலை, பூங்கா பொது உபயோக ஒதுக்கீடு மற்றும் தமிழ்நாடு மின்சார வாரியத்திற்கான பொது உபயோக ஒதுக்கீடு ஆகியன நாளதுதிறம் ஆணை எண்.380/2022 (அ) 3810/2022 நாள்:14.12.2022 -ன் மூலம் ஒப்படைக்கப்பட்டுள்ளது.
9. அரசாணை எண்.141 வீ.டி வாரி மற்றும் நகர்ப்ப வளர்ச்சி **(UD4(1))** துறை நாள்:16.07.2022
10. வாய்க்கால் (வாரி) அருகாமையில் உள்ள உத்தேச மனையிடங்கள் கரையினை ஒட்டி 3.0மீ அகலத்திற்கு எல்லித அமைத்துக்கொள்ள மேற்கொள்ளக் கூடாது.

ம.வ/ந. ஊ. உ. இ(த.மா)எண்:SWP/54/2022

Jiz ,af;Feh; /cjtp ,af;Feh;(ngh)>
jQ;rhT+ Hkht;l efh; Cuikg;G mYtyfk;

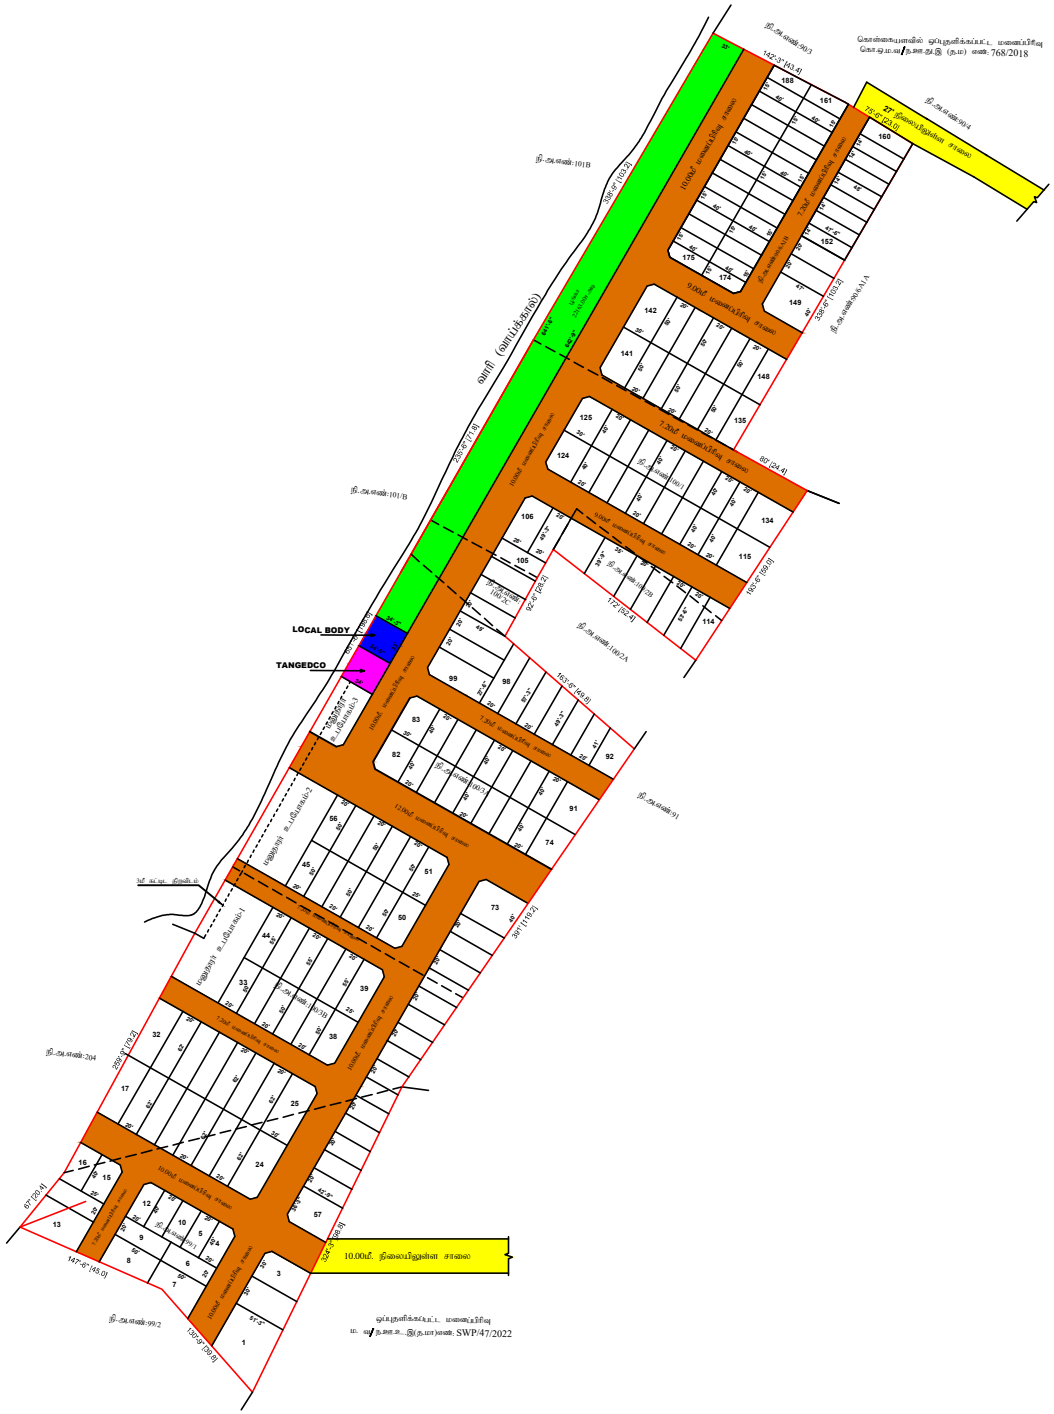

matuz ;cjtp tiuthnz tiuthnz epiy - III Nkw;ghu;itahsh;

THE LANDLENS SUITE

Eight ways to know a piece of land before you pay for it.

This report covers one part of the picture. These cover the rest, drawn from the same government records, for any property in Tamil Nadu.

LandLens One
Ask anything about a property and get an answer grounded in live government records, with the sources shown.
/landlens/one

Verify My Land
Every record check run on one property and returned as a single report.
/landlens/verify-my-land

Legal Opinion
An advocate's written opinion on the title, built on the records we pull for it.
/landlens

One Map
Every layer on one map: the parcel, its boundary, zoning, water bodies and what sits around it.
/landlens/one/map

PriceMap
What land actually changed hands for around this plot, taken from the registered deeds.
/landlens/pricemap

Build Scope
What you are allowed to build here: floor space, height, coverage and setbacks.
/landlens/build-scope

Property Tracker
Watch a property and hear about it when something new is registered against it.
/landlens/property-tracker

Deal Room
Run the transaction in one place: documents, stamping, signatures and the parties.
/landlens/deal-room

FREE TOOLS · NO ACCOUNT NEEDED

Twenty-four checks you can run yourself, at no cost.

Records and verification

The registers themselves, read for you.

- Encumbrance Certificate
- Patta and Chitta
- Field Measurement Sketch
- EC Analyzer
- Bank charge check
- Court case search
- Seller background check
- Approval check by survey

Value and duty

What it is worth and what it costs to register.

- Guideline value by street
- Guideline value by survey
- Stamp duty and registration fees
- Capital gains
- Floor space index
- Area unit converter

Zoning and land use

What the plan says can happen on this land.

- Land use zone finder
- CMDA land use check
- Coastal regulation zone
- Master plan check
- Water bodies finder
- Airport height clearance

Registers and directories

Who holds it, and which office keeps the record.

- Find your registering office
- Temple property check
- Waqf property check
- RERA register

Every free tool
/tools

Services we run for you
/services

The LandLens suite
/landlens/one

Verified RealEstate™

Every claim in this document traces back to a government record.

- Legal opinions, due diligence and title verification
- Building plan, layout and sub-division approvals
- Completion and occupancy certificates, regularisation
- Escrow, negotiation and NRI property management
- Land survey, soil testing, architecture and construction

Verified RealEstate
3/350/2 Mettukuppam,
OMR Thoraipakkam,
Chennai 600 097, India
hello@verified.realestate
+91 9996 12 9996

Prepared from the registers named on the page each finding sits on. Where a register could not be read, this document says so in its place rather than leaving the gap to be read as a clean result.