
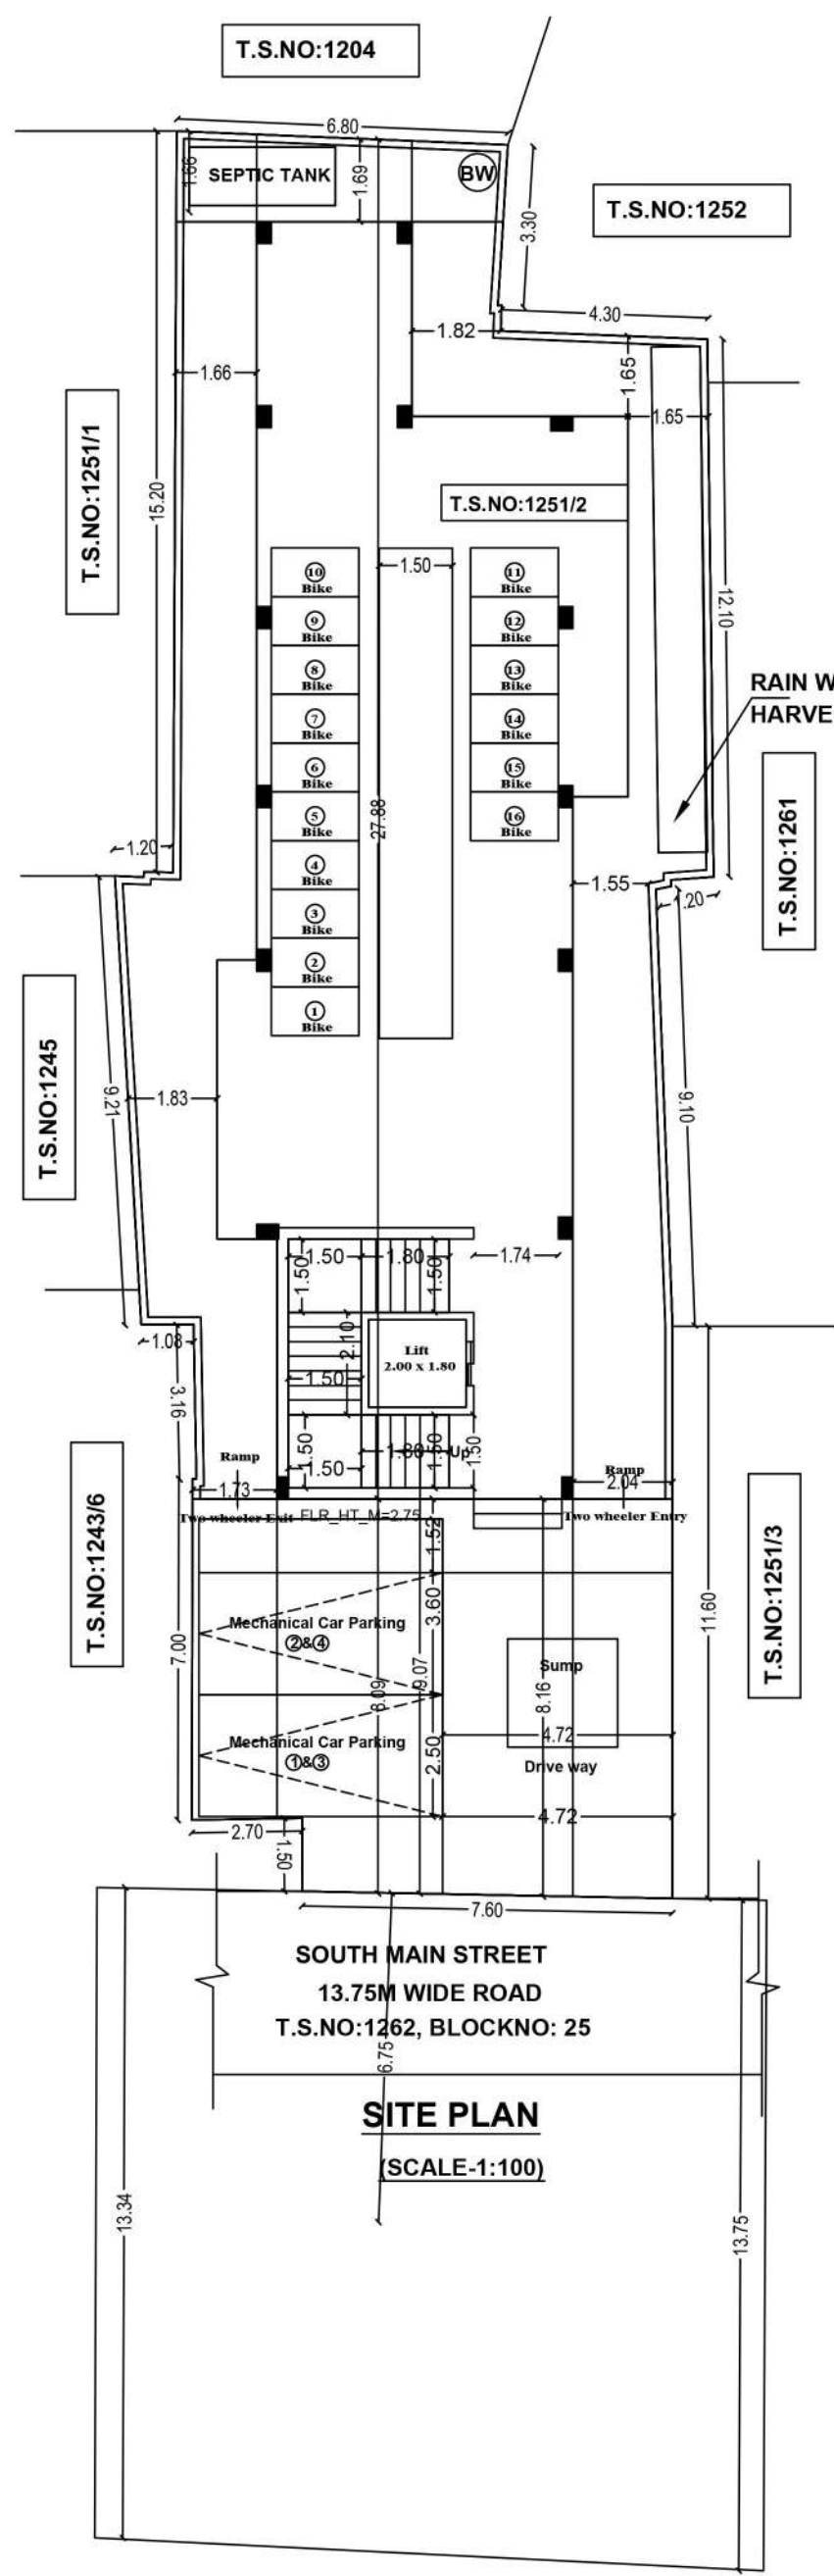
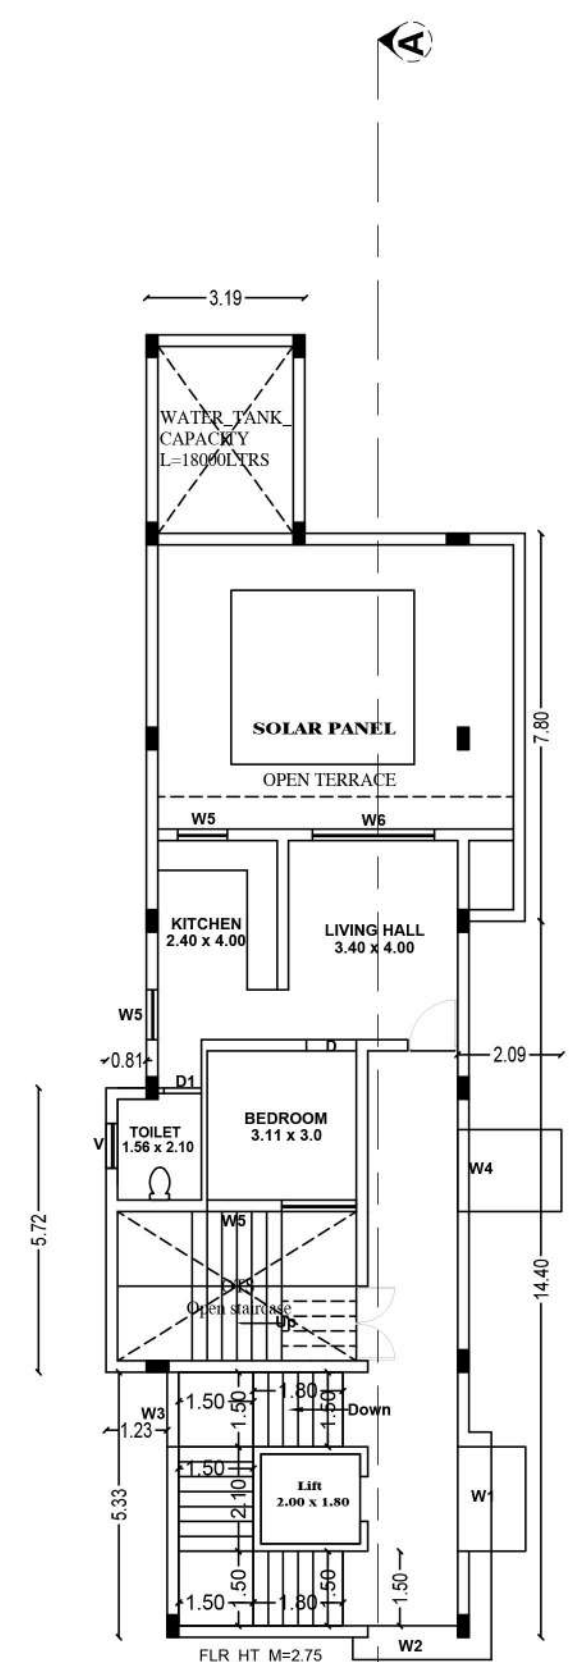
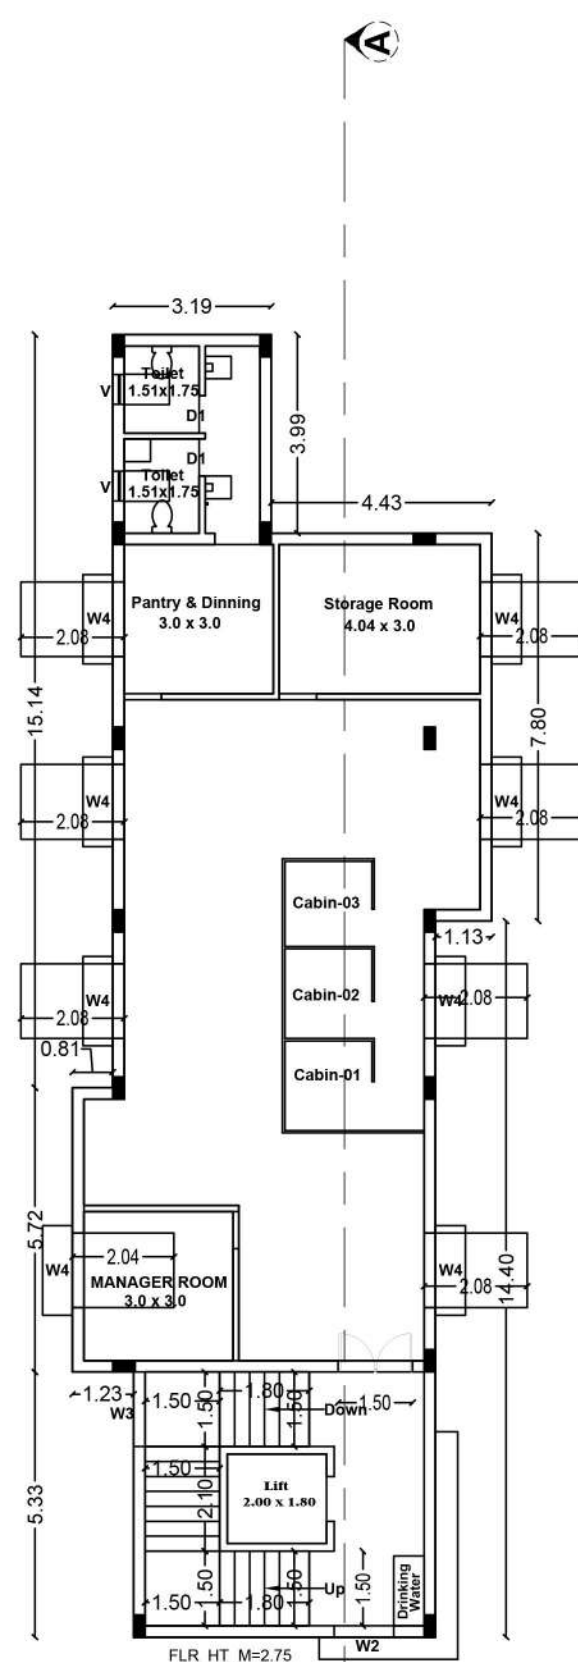
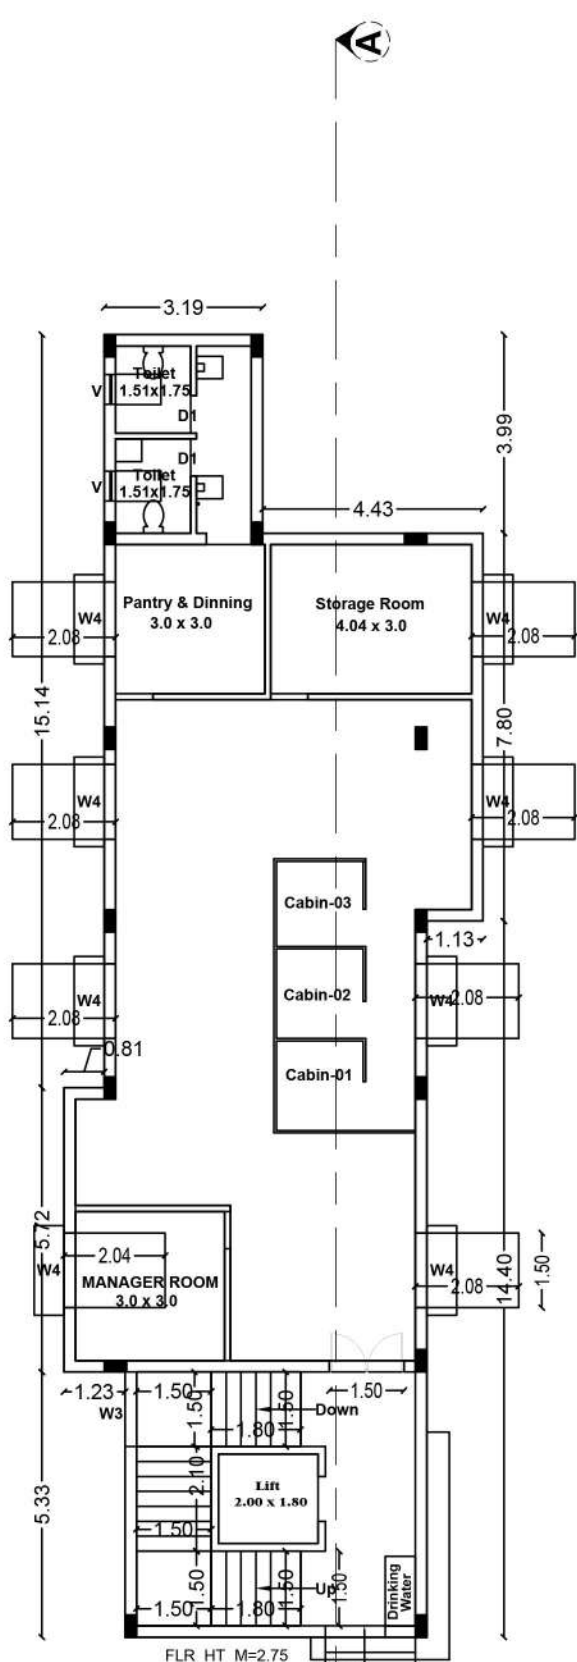
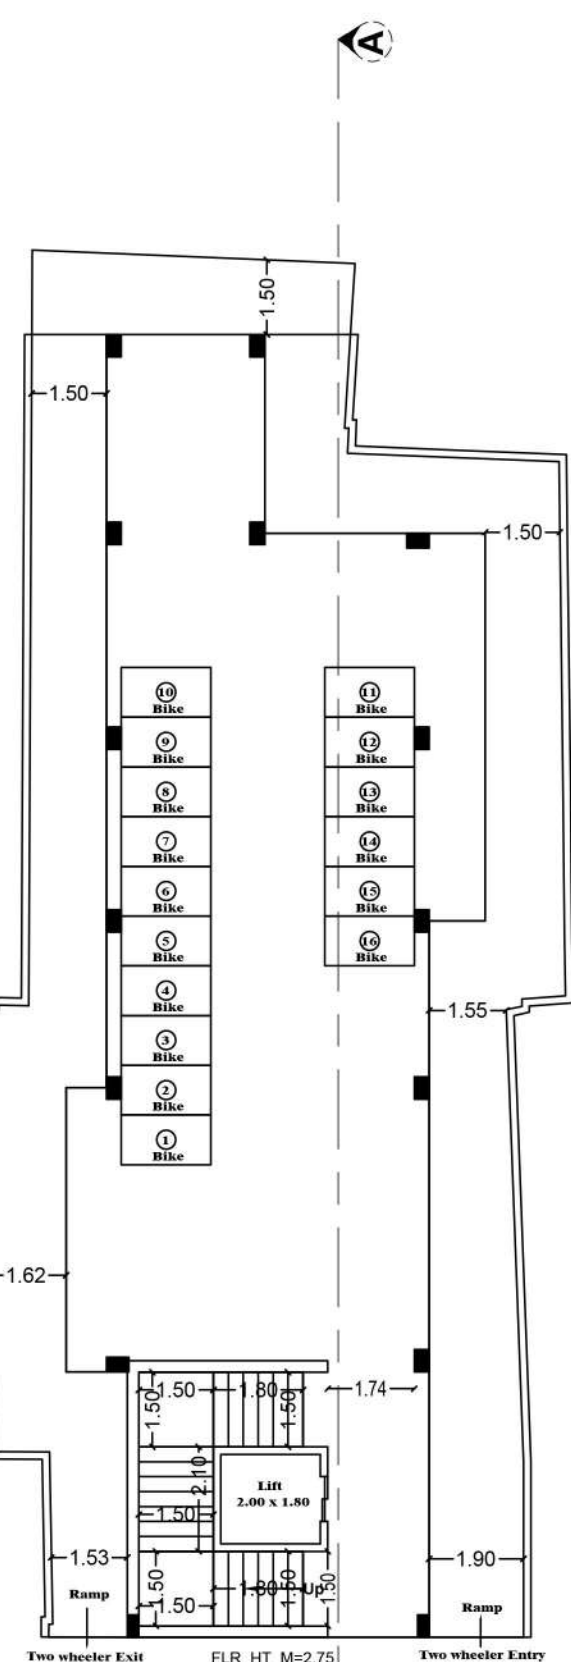
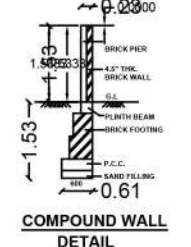
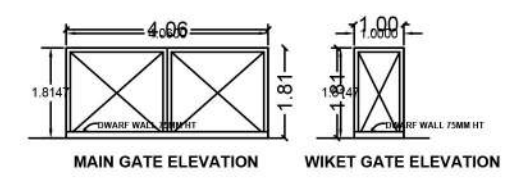
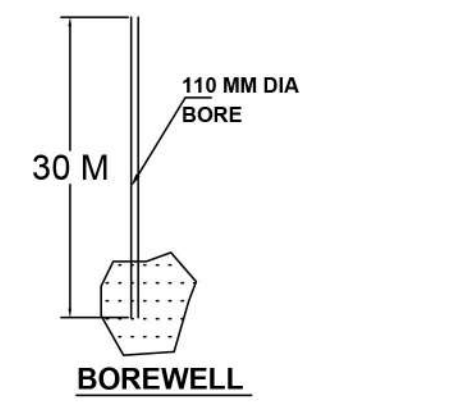
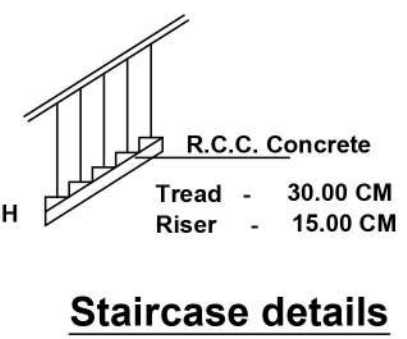
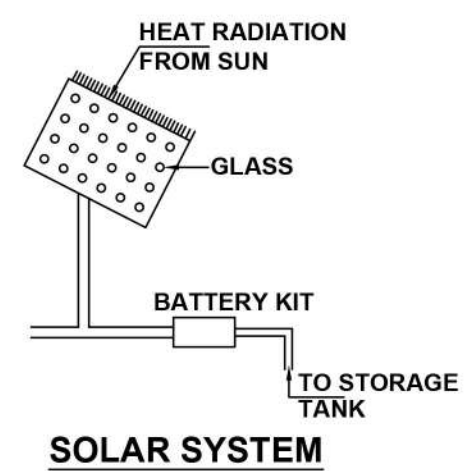
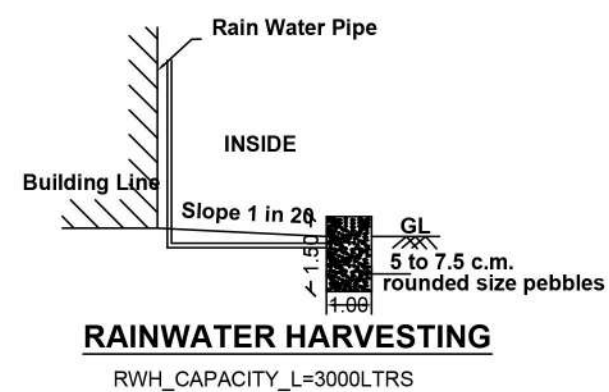
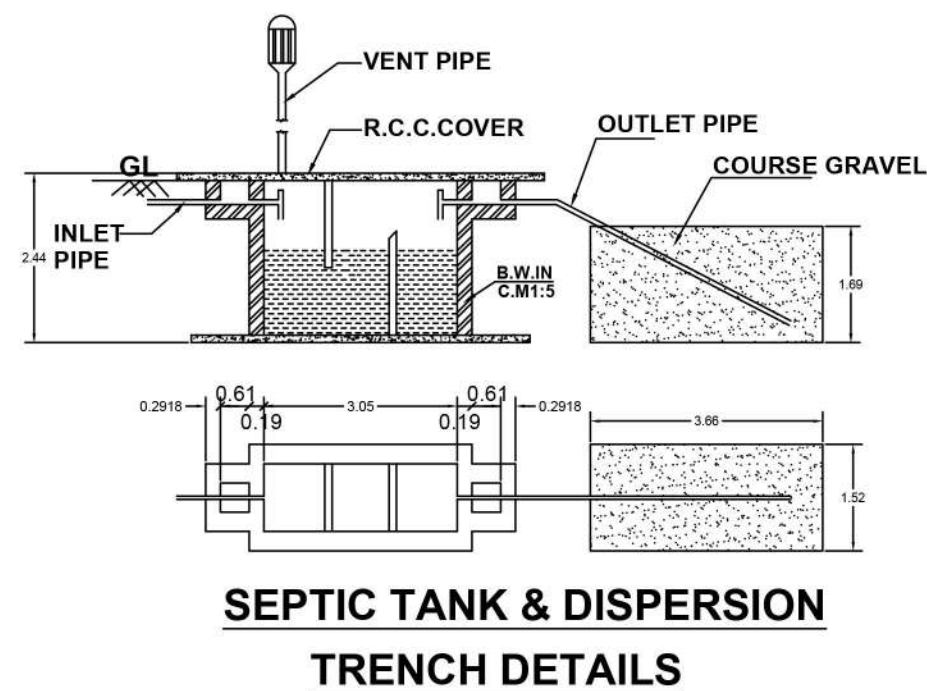


SURVEYOR - RAMAR
D3 - SENTHAMILSELVI
SUPERVISOR-SHANTH

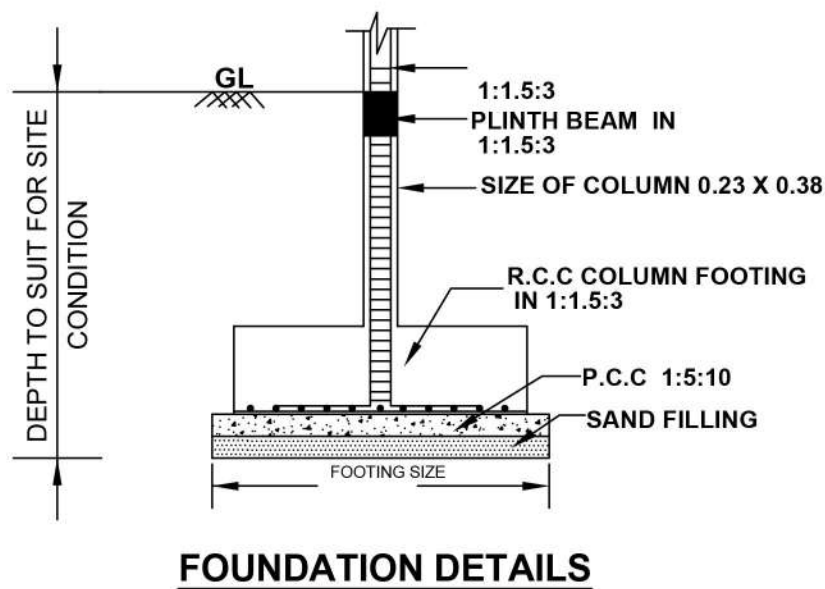

AREA DETAILS	FSI AREA SQ.M	NON FSI AREA SQ.M	TOTAL AREA SQ.M	TOTAL AREA SQ.FT
AREA OF THE FMB&TSLR	-	-	397.40	4278.00
AREA OF THE DEED	-	-	409.05	4403.00
AREA OF THE SUPER IMPOSED	-	-	362.01	3897.00

MINIMUM OF THE ABOVE SHALL BE TAKEN INTO ACCOUNT				
<u>AREA DETAILS</u>	<u>FSI AREA</u> SQ.M	<u>NON FSI AREA</u> SQ.M	<u>TOTAL AREA</u> SQ.M	<u>TOTAL AREA</u> SQ.FT
BASEMENT FLOOR AREA	-	274.96	274.96	2959.64
GROUND FLOOR AREA-OFFICE	167.97	-	167.97	1808.01
FIRST FLOOR AREA-OFFICE	167.97	-	167.97	1808.01
SECOND FLOOR AREA-RESIDENTIAL	87.71	-	87.71	944.10
TOTAL AREA	423.65	274.96	698.61	7519.76
FLOOR SPACE INDEX (F.S.I)	(423.65 / 362.01)			1.17 > 2.00

CAR PARKING(Mechanical) - REQUIRED = 4 NOS - PROVIDED = 4 NOS
TWO WHEELER PARKING - REQUIRED = 16 NOS - PROVIDED = 16 NOS

SCHEDULE OF JOINERIES		METER
1.MAIN DOOR - MD		1.20 x 2.13
2.MAIN DOOR - MD1		1.00 x 2.13
3.DOOR - D		0.91 x 2.13
4.DOOR - D1		0.76 x 2.13
5.WINDOW - W		1.00 x 1.37
6.WINDOW - W1		1.20 x 1.37
7.WINDOW - W2		2.00 x 1.37
8.WINDOW - W3		1.60 x 1.37
9.WINDOW - W4		1.50 x 1.37
10.WINDOW - W5		0.74 x 2.44
10.VENTILATOR - V		0.60 x 0.60

NOTES

- 1.SOLAR SYSTEM WILL BE PROVIDED .
- 2.RAIN WATER HARVESTING SYSTEM WILL BE PROVIDED.
3. SEPTIC TANK SYSTEM WILL BE PROVIDED.
4. MECHANICAL VENTILATOR WILL BE PROVIDED.
5. ALL DIMENSION ARE IN METER.

<u>SITE BOUNDARY DETAILS</u>	
1. SITE BOUNDARY AREA SHOWN IN	
2. PROPOSED BUILTUP AREA SHOWN IN	
3. EXISTING ROAD AREA SHOWN IN	

APPLICANT

ARCHITECT

V.N.2.
8/8/2022
(V.R. Rengachari)


Ar.A.DIVYA BHARATHI, B.Arch., AIIA.,
REGISTERED ARCHITECT
COA No: CA/2019 / 111806
No:12, 2nd Floor, 6th Cross West Extn.,
Thillai Nagar, Trichy- 620 018.
Mobile: 80128 79021

Signature Not Verified
Signed by: Assistant Director
Location: Tharjapur
Date: 2023.08.23 14:24:40