

PP

APPROVAL RECORD

Planning Permission

Thanjavur

Thanjavur district, Tamil Nadu

APPROVAL TYPE


Building Plan

ISSUING AUTHORITY


DTCP

The approval as the planning authority issued it, reproduced in full behind this page.


An approval speaks to what was sanctioned, not to what was built. Completion is a separate record.

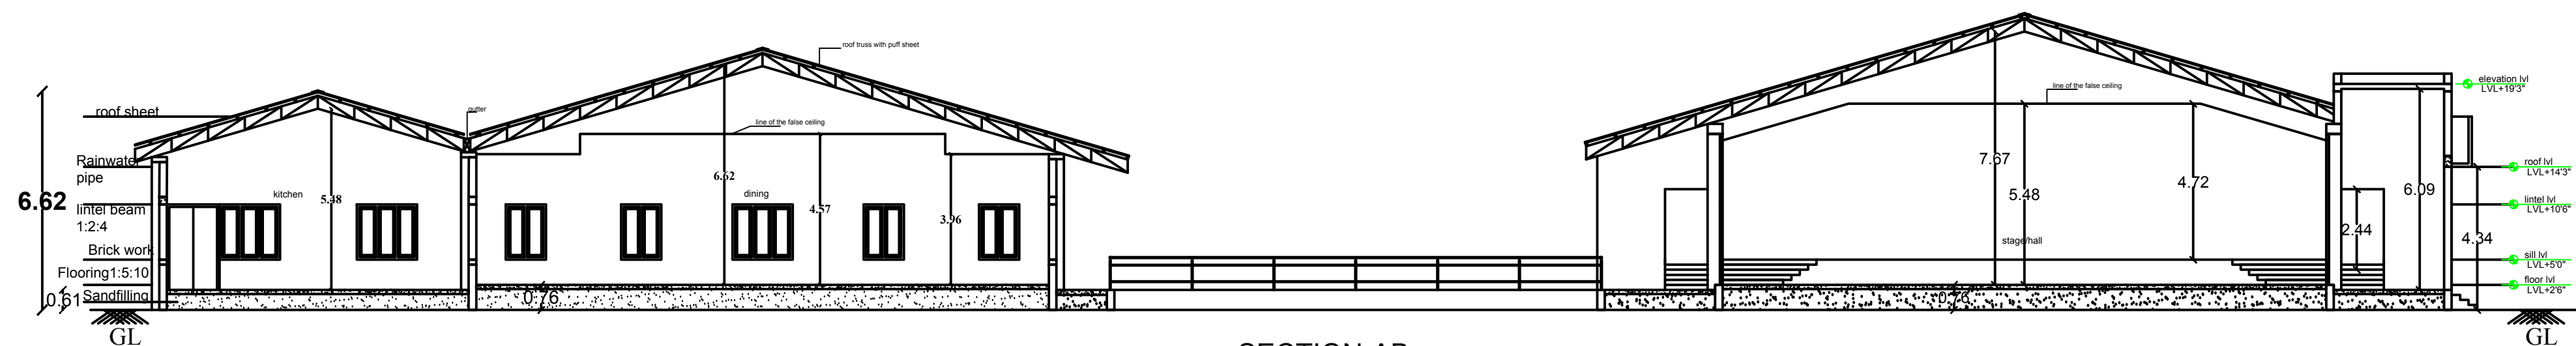



SECTION-AB

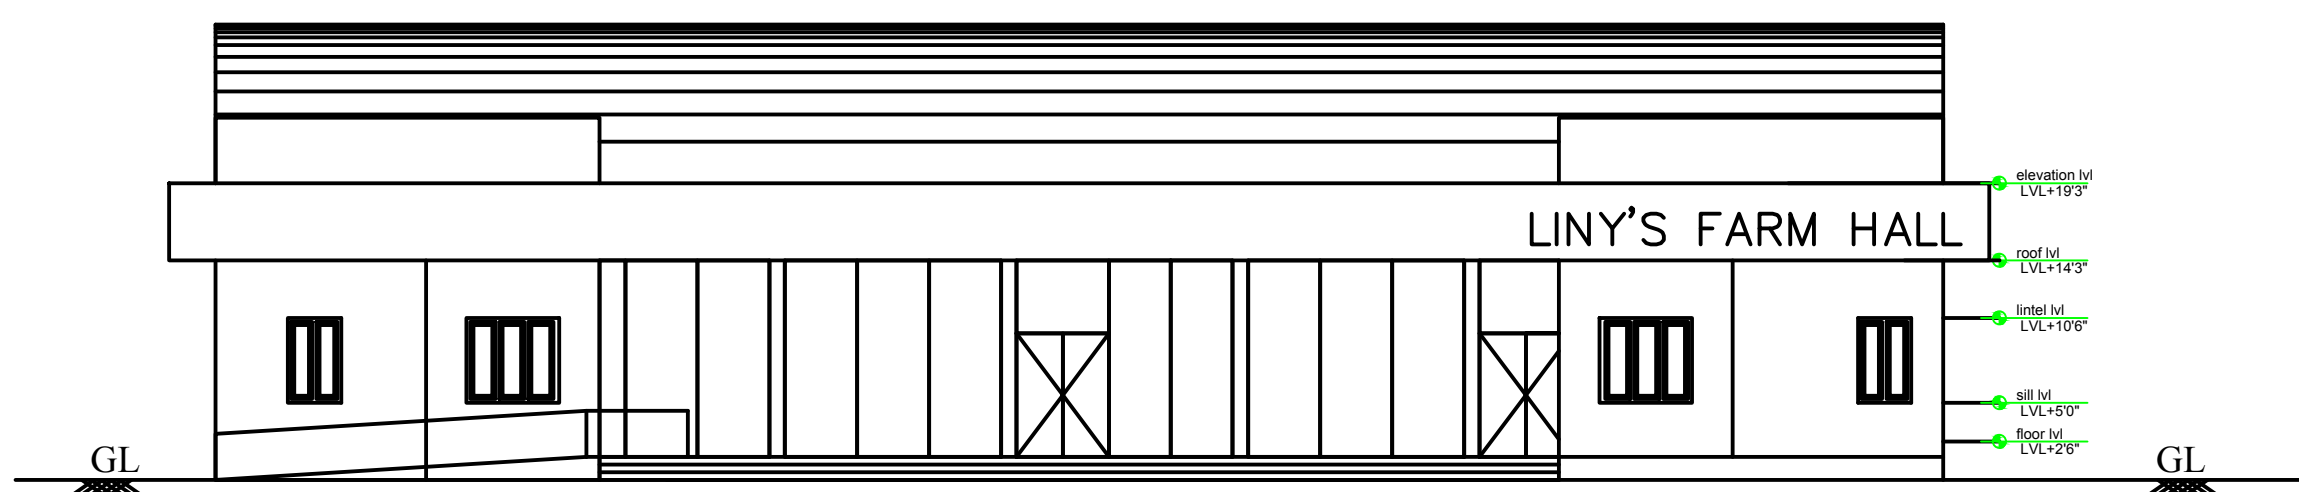

ELEVATION

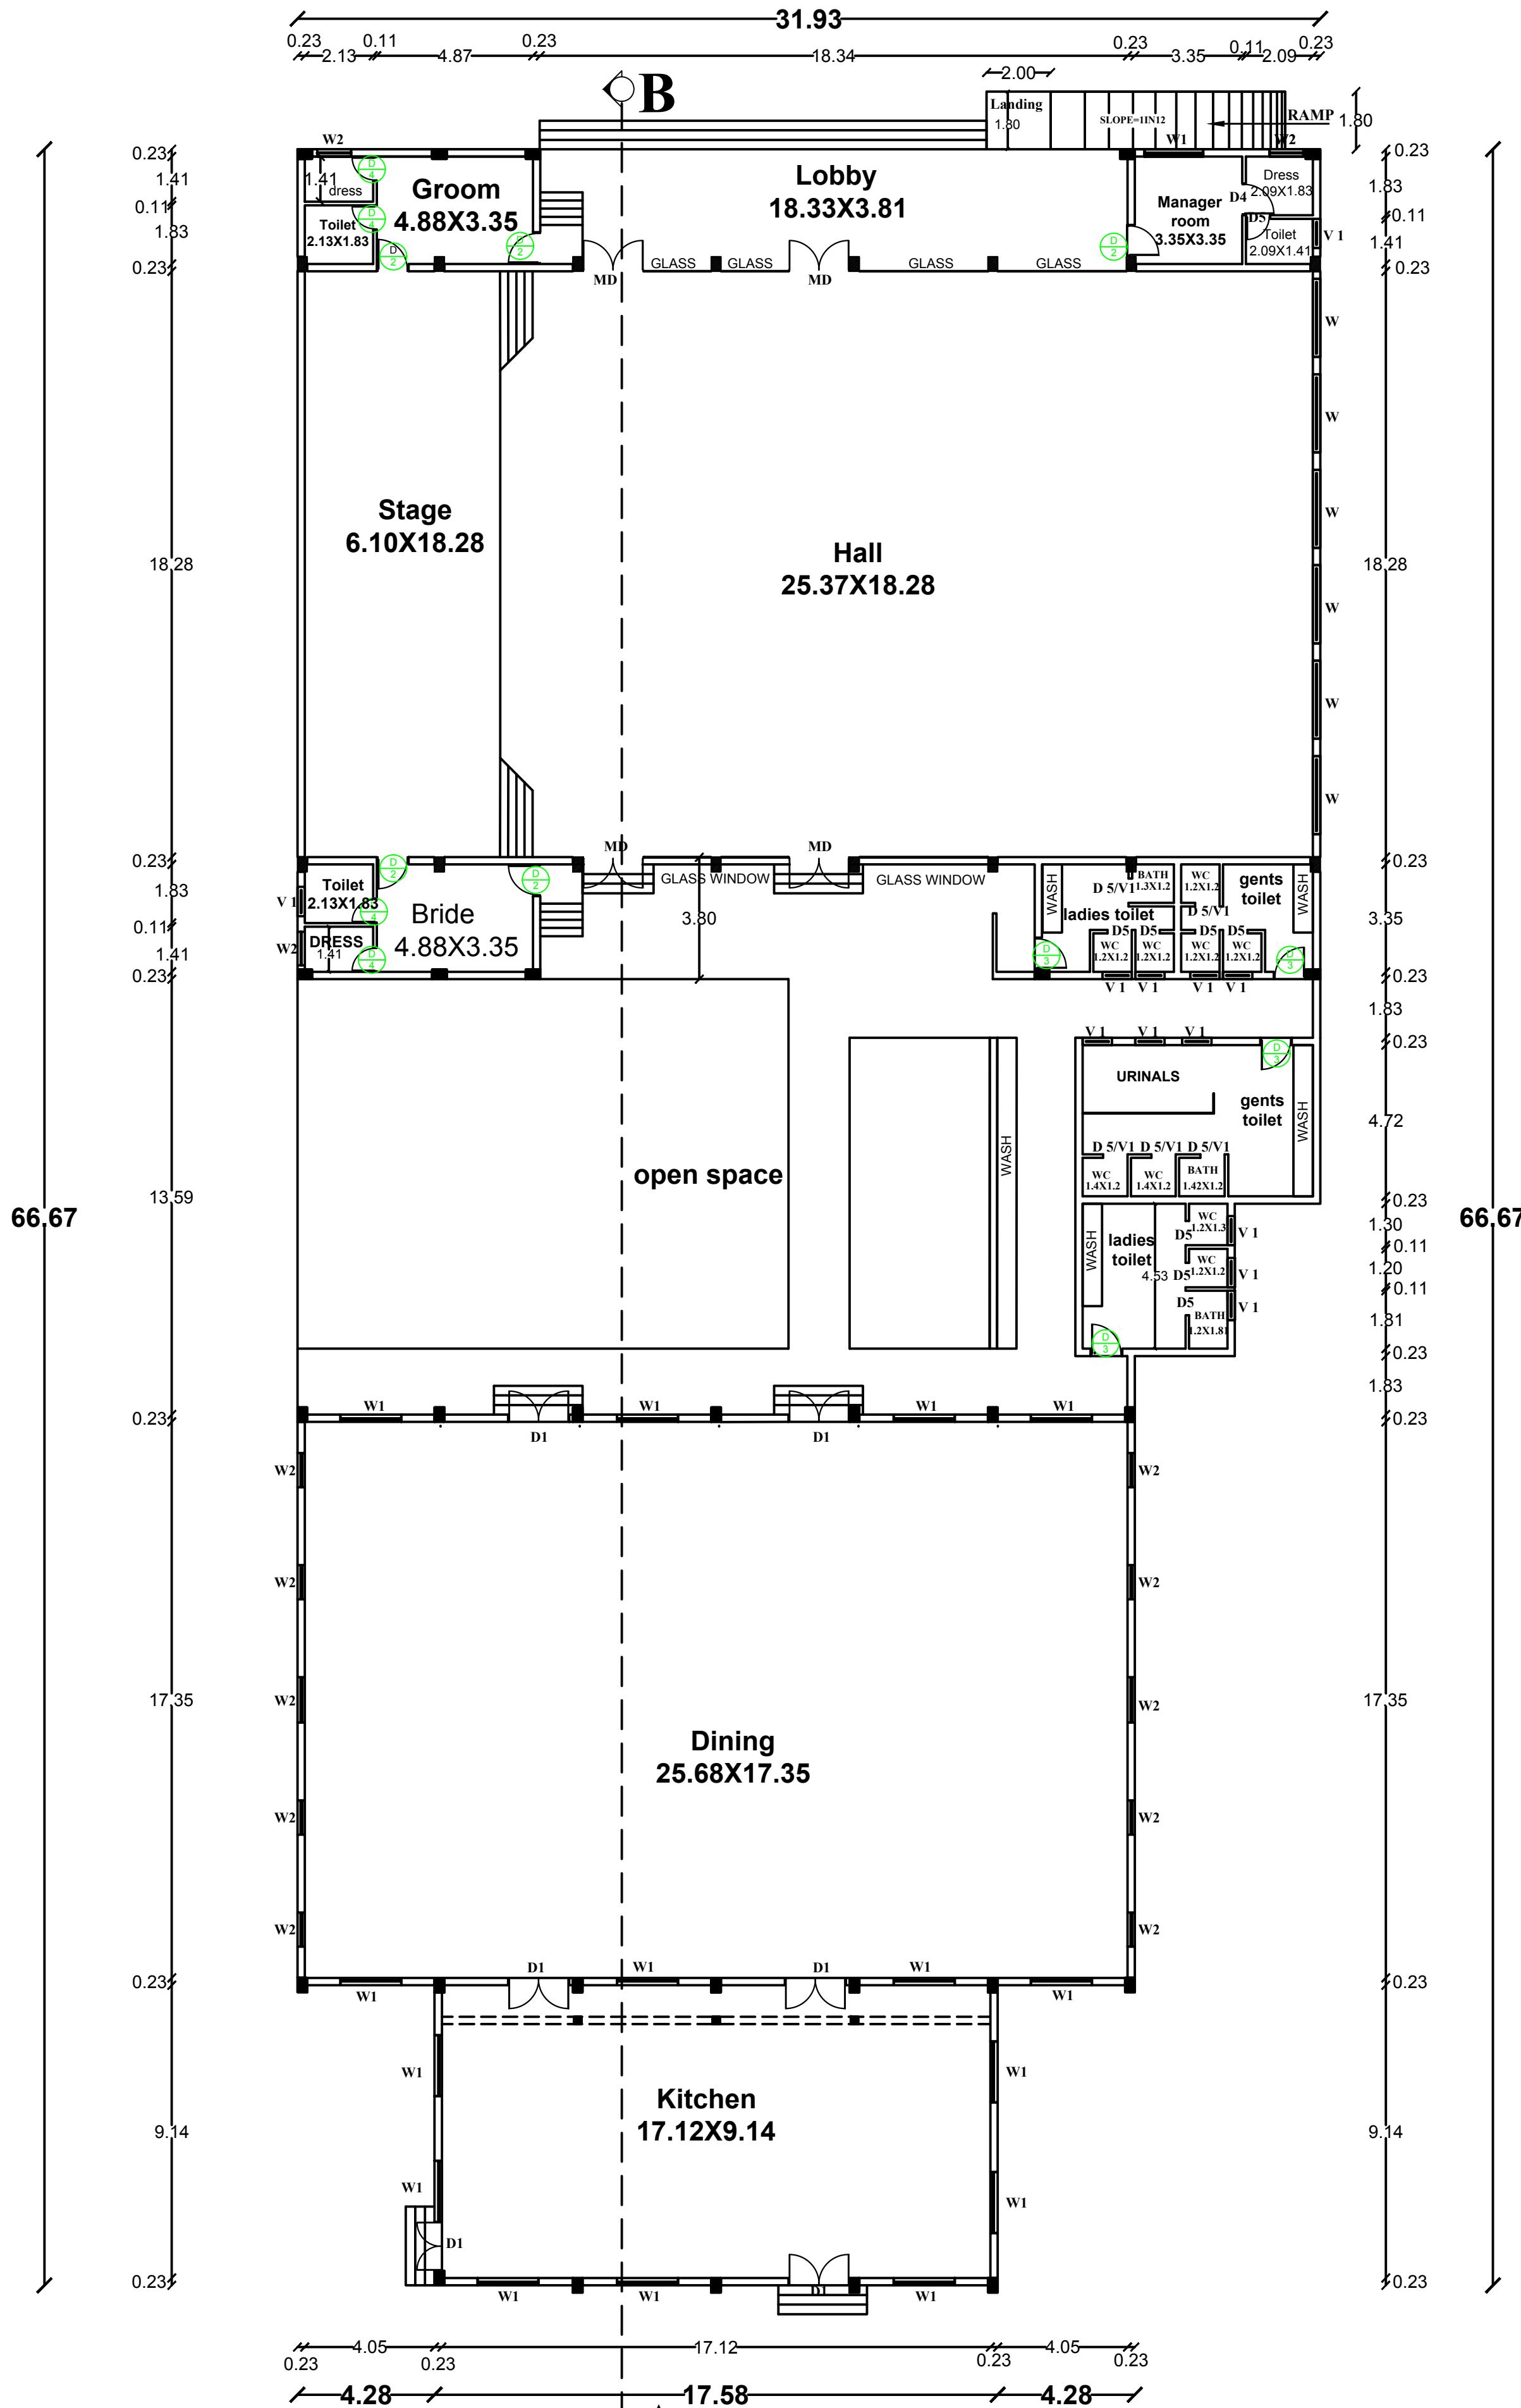

GROUND FLOOR PLAN

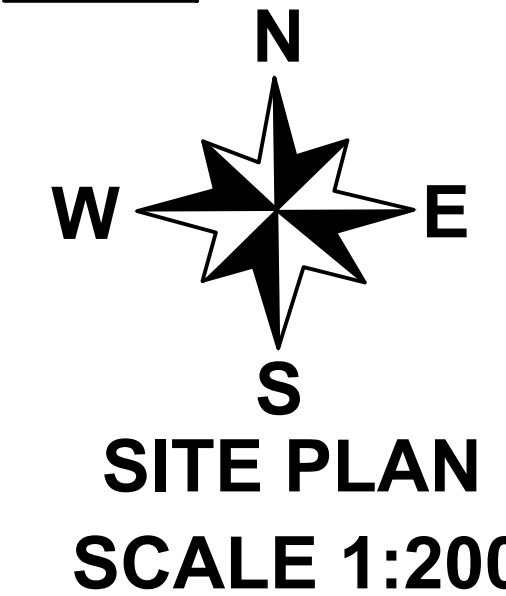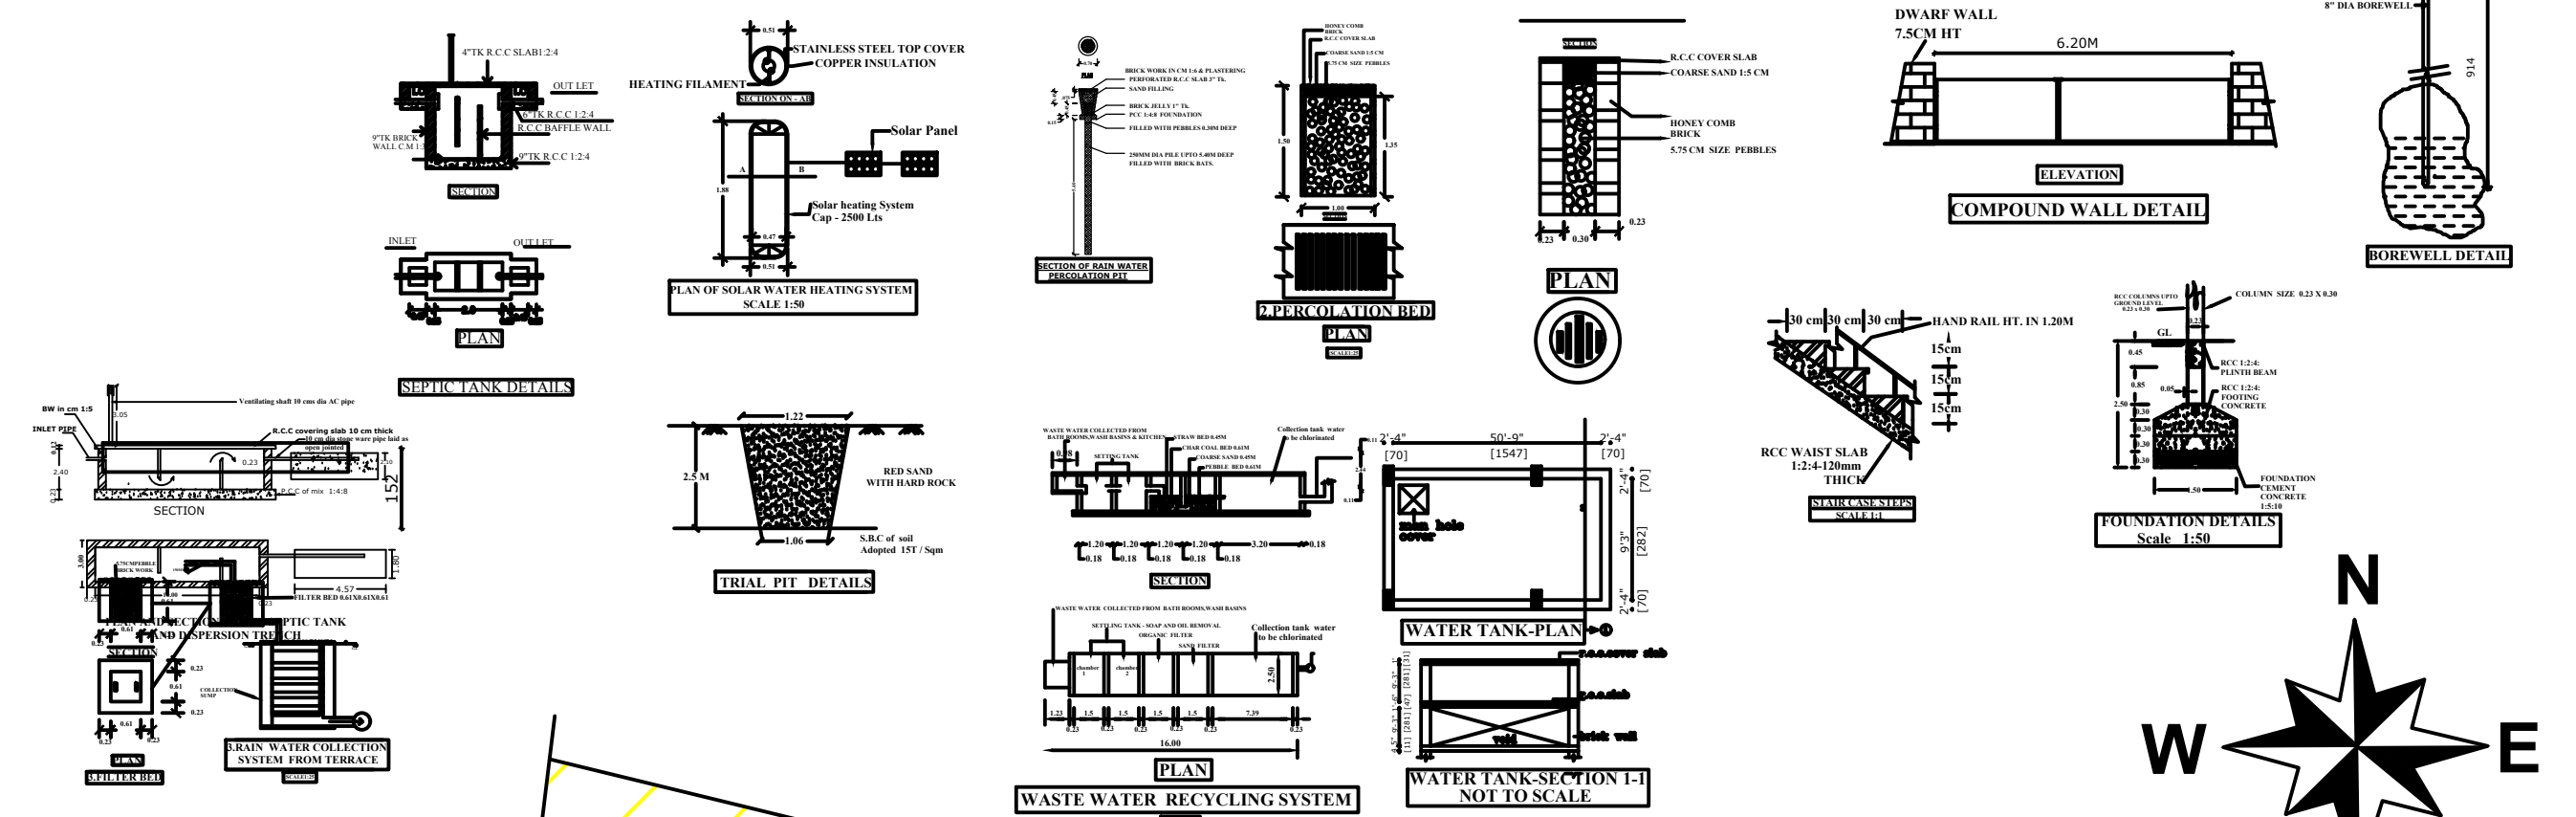

Survey No: 20/3B

Survey No: 20/3C

Survey No: 20/1B2

Survey No: 20/1B3

Survey No: 17/3A

Survey No: 17/3B1B

Survey No: 17/3B1A2

Survey No: 21

PLAN SHOWING THE PROPOSED CONSTRUCTION OF A G.I SHEET (PUFF SHEET) ROOF GROUND FLOOR MARRIAGE HALL (LINY'S FARM HALL) BUILDING IN NEW SURVEY.NOS.17/1A, 17/2 & 20/3C, PATTUKKOTTAI TO NAGAPPATTINAM ROAD, PARAKKALAKKOTTAI VILLAGE & PANCHAYAT PATTUKKOTTAI TALUK & THANJAVUR DISTRICT.

SCALE 1CM = 1M.

OWNER NAME: K. BALASUBRAMANIAN S/O.KULANTHAIVELU.

BUILDING ONLINE APPLICATION NO : SWP/BPA/010308/2023

Note :-

Plan, Section, Elevation - Scale - 1:100
All measurements are in Metres
Certified that the Rain Water Harvesting System shall be Provided as per the norms and condition laid down in The G.O. No:18 Municipal Administration and Water Supply Department dated 04/02/2019.
Solar water heater system will be provided Rain Water is Connected to rain water pit
All sewage line to be connected to uggs 'U' Trap will be Provided in all the outlets

Condition :-

Proposed culvert to obtain from PWD department
FIRE EXTINGUISHER
FIRE ALARMS ARE TO BE PROVIDED
FIRE SPRINKLER SYSTEM TO BE PROVIDED
LIGHTNING CONDUCTORS ARE TO BE PROVIDED
REVERSE OSMOSIS WATER POINT

COLOUR INDEX

SITE BOUNDARY
EXISTING ROAD
PROPOSED BUILDING
RAIN WATER HARVESTING
PROPOSED DRIVEWAY

SCHEDULE OF JOINERIES

SHEET - 1 / 1

MD	Door	1.90 x 2.13 m
D 1	Door	1.90 x 2.13 m
D 2	Door	1.83 x 2.13 m
D 3	Door	1.22 x 2.13 m
D 4	Door	1.07 x 2.13 m
D 5	Door	0.76 x 2.13 m
O	Open	1.83 x 2.13 m
O 1	Open	1.22 x 2.13 m
F W	French Window	2.44 x 1.83 m
W	Window	2.44 x 1.83 m
W 1	Window	1.83 x 1.83 m
W 2	Window	1.05 x 1.83 m
V	Ventilator	2.44 x 0.91 m
V 1	Ventilator	0.91 x 0.61 m

Area Chart	Sq.m	Sq.ft
Area of the plot	5852.00	62967.52

FLOORWISE BREAKUP

Floor Name	Total Builtup Area	Deduction	Non FSI Area	Public
Floor-Ground	1470.70	—	—	1470.70
Total	1470.70	—	—	1470.70

VACANT AREA - 4382.00 sq.m (47150.32) sq.ft)

FLOOR SPACE INDEX (F.S.I) : 0.25

PLOT COVERAGE (PC) : 25%

Number of Car Parking (Required) - 8 Nos

Number of Car Parking (Provided) - 39 Nos

Number of Two Wheeler Parking (Required) - 8 Nos

Number of Two Wheeler Parking (Provided) - 26 Nos

(M. SUDHAKAR)
REG. NO: SE/GR I/TLPA/AUG/2019/167
STRUCTURAL ENGINEER

(M. KRISHNA KUMAR)
REG. NO: RE/GR I/TLPA/AUG/2019/166
CONSTRUCTION ENGINEER

(K. BALASUBRAMANIAN)
OWNER
(P. CHANDRANESAN)
REG. NO: RA/GR I/TLPA/AUG/2019/169
REGISTERED ARCHITECT

APPROVAL AUTHORITY : PARAKKALAKKOTTAI PANCHAYAT OFFICE

BUILDING APPROVAL NO : SWP/DTCP/TNJ/R/BP NO: 18 / 2023

ASSISTANT DIRECTOR / DEPUTY DIRECTOR
THANJAVUR DISTRICT TOWN AND COUNTRY PLANNING
APPROVAL AUTHORITY

Eight ways to know a piece of land before you pay for it.

This report covers one part of the picture. These cover the rest, drawn from the same government records, for any property in Tamil Nadu.

LandLens One

Ask anything about a property and get an answer grounded in live government records, with the sources shown.

[/landlens/one](#)



Verify My Land

Every record check run on one property and returned as a single report.

[/landlens/verify-my-land](#)



Legal Opinion

An advocate's written opinion on the title, built on the records we pull for it.

[/landlens](#)



One Map

Every layer on one map: the parcel, its boundary, zoning, water bodies and what sits around it.

[/landlens/one/map](#)



PriceMap

What land actually changed hands for around this plot, taken from the registered deeds.

[/landlens/pricemap](#)



Build Scope

What you are allowed to build here: floor space, height, coverage and setbacks.

[/landlens/build-scope](#)



Property Tracker

Watch a property and hear about it when something new is registered against it.

[/landlens/property-tracker](#)



Deal Room

Run the transaction in one place: documents, stamping, signatures and the parties.

[/landlens/deal-room](#)



Twenty-four checks you can run yourself, at no cost.

Records and verification

The registers themselves, read for you.

Encumbrance Certificate

Patta and Chitta

Field Measurement Sketch

EC Analyzer

Bank charge check

Court case search

Seller background check

Approval check by survey

Value and duty

What it is worth and what it costs to register.

Guideline value by street

Guideline value by survey

Stamp duty and registration fees

Capital gains

Floor space index

Area unit converter

Zoning and land use

What the plan says can happen on this land.

Land use zone finder

CMDA land use check

Coastal regulation zone

Master plan check

Water bodies finder

Airport height clearance

Registers and directories

Who holds it, and which office keeps the record.

Find your registering office

Temple property check

Waqf property check

RERA register



Every free tool
/tools



Services we run
for you
/services



The LandLens
suite
/landlens/one



Every claim in this document traces back to a government record.

Legal opinions, due diligence and title verification

Building plan, layout and sub-division approvals

Completion and occupancy certificates, regularisation

Escrow, negotiation and NRI property management

Land survey, soil testing, architecture and construction

Verified RealEstate
3/350/2 Mettukuppam,
OMR Thoraipakkam,
Chennai 600 097, India
hello@verified.realestate
+91 9996 12 9996

Prepared from the registers named on the page each finding sits on. Where a register could not be read, this document says so in its place rather than leaving the gap to be read as a clean result.

