



TOPO PLAN

TOPO PLAN SHOWING THE PROPOSED TIDEL PARK BUILDING BLOCK 1 OF GROUND, FIRST, SECOND AND THIRD FLOOR & BLOCK 2 OF GROUND & FIRST FLOOR CONSTRUCTION OF RCC ROOF BUILDING IN S.NO:199/2A1A& 199/2B1OF PILLAYARPATTI VILLAGE THANJAVUR TALUK, THANJAVUR DISTRICT.

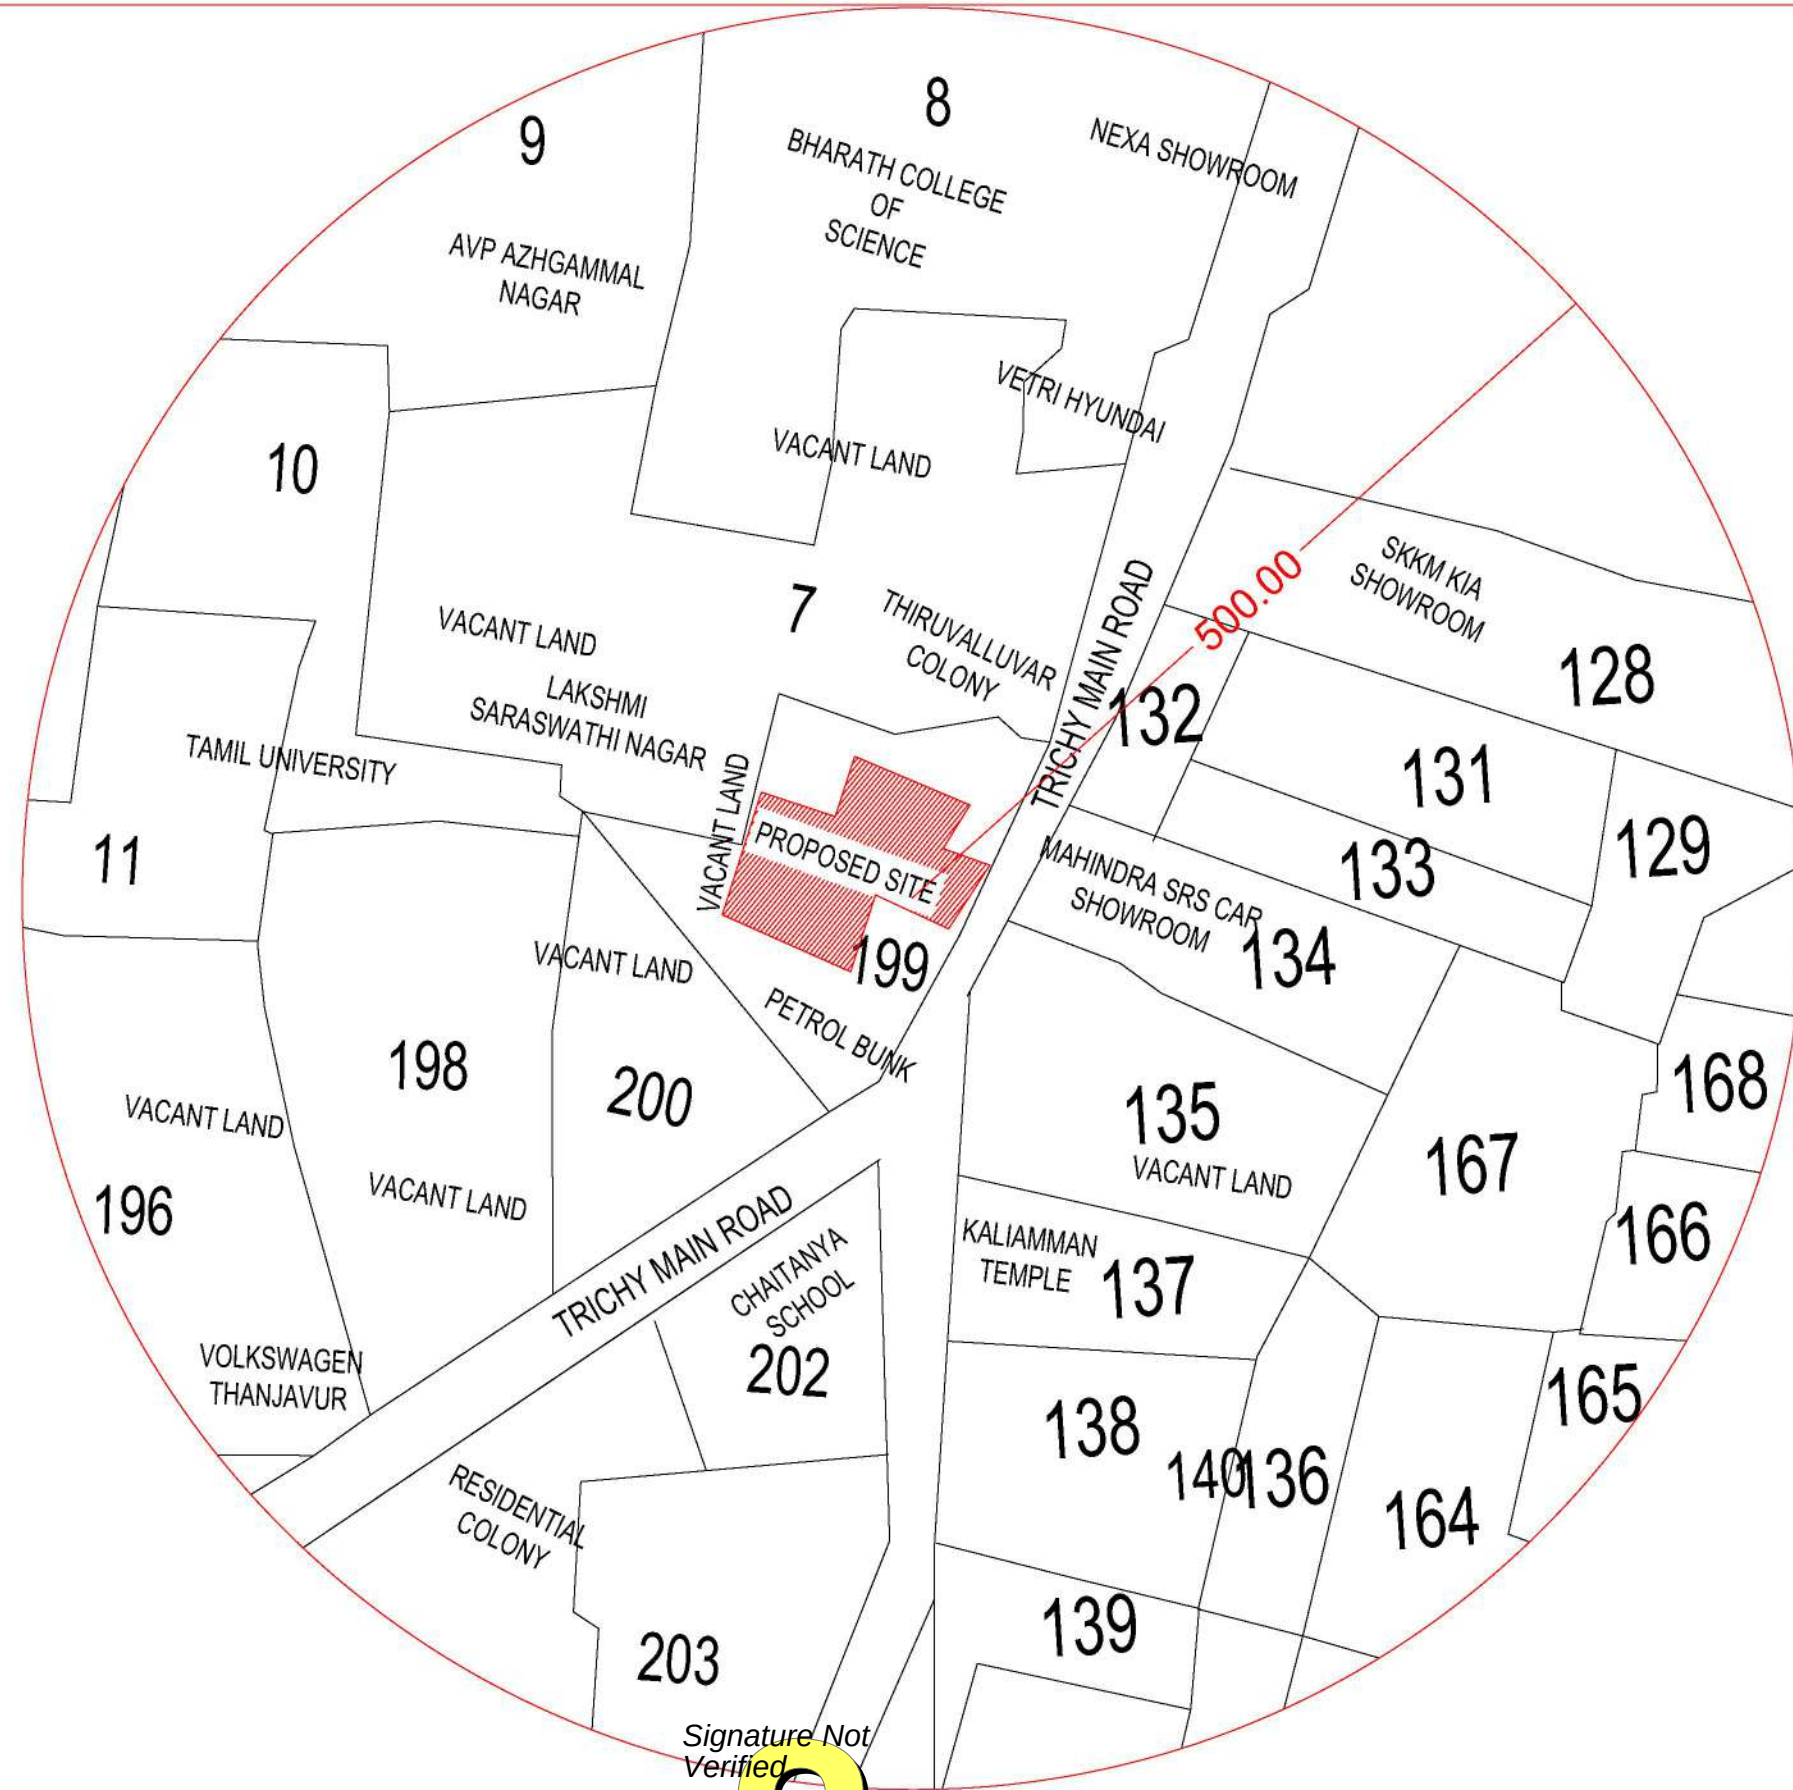

North

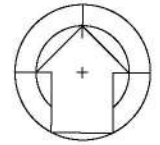

Signature Not Verified

Signed by Village Panchayat President
Location: Thanjavur
Date: 2024.06.01 17:44:51

S. Thinakaran

S. THINAKARAN
CHIEF ENGINEER /
TECHNICAL CONSULTANT
TIDEL PARK LTD.
Applicant

Eniyavan S.R.

ENIYAVAN S.R.
CA/2015/69232
REGISTERED ARCHITECT CMDA RA/Gr. 1/10/365
REGISTERED ARCHITECT GCC RA 10109 2019
No.13, FLAT-A, INNOVATIVE APARMENT,
THAI MOOGAMBIGAI STREET, VALASARAVAKKAM,
CHENNAI - 600 087.
Architect/Engineer

SCALE - 1:5000
500 M RADIUS